
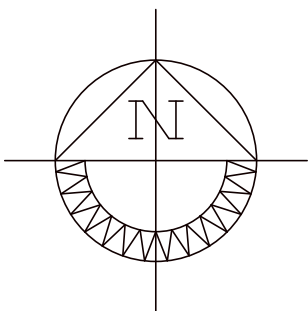


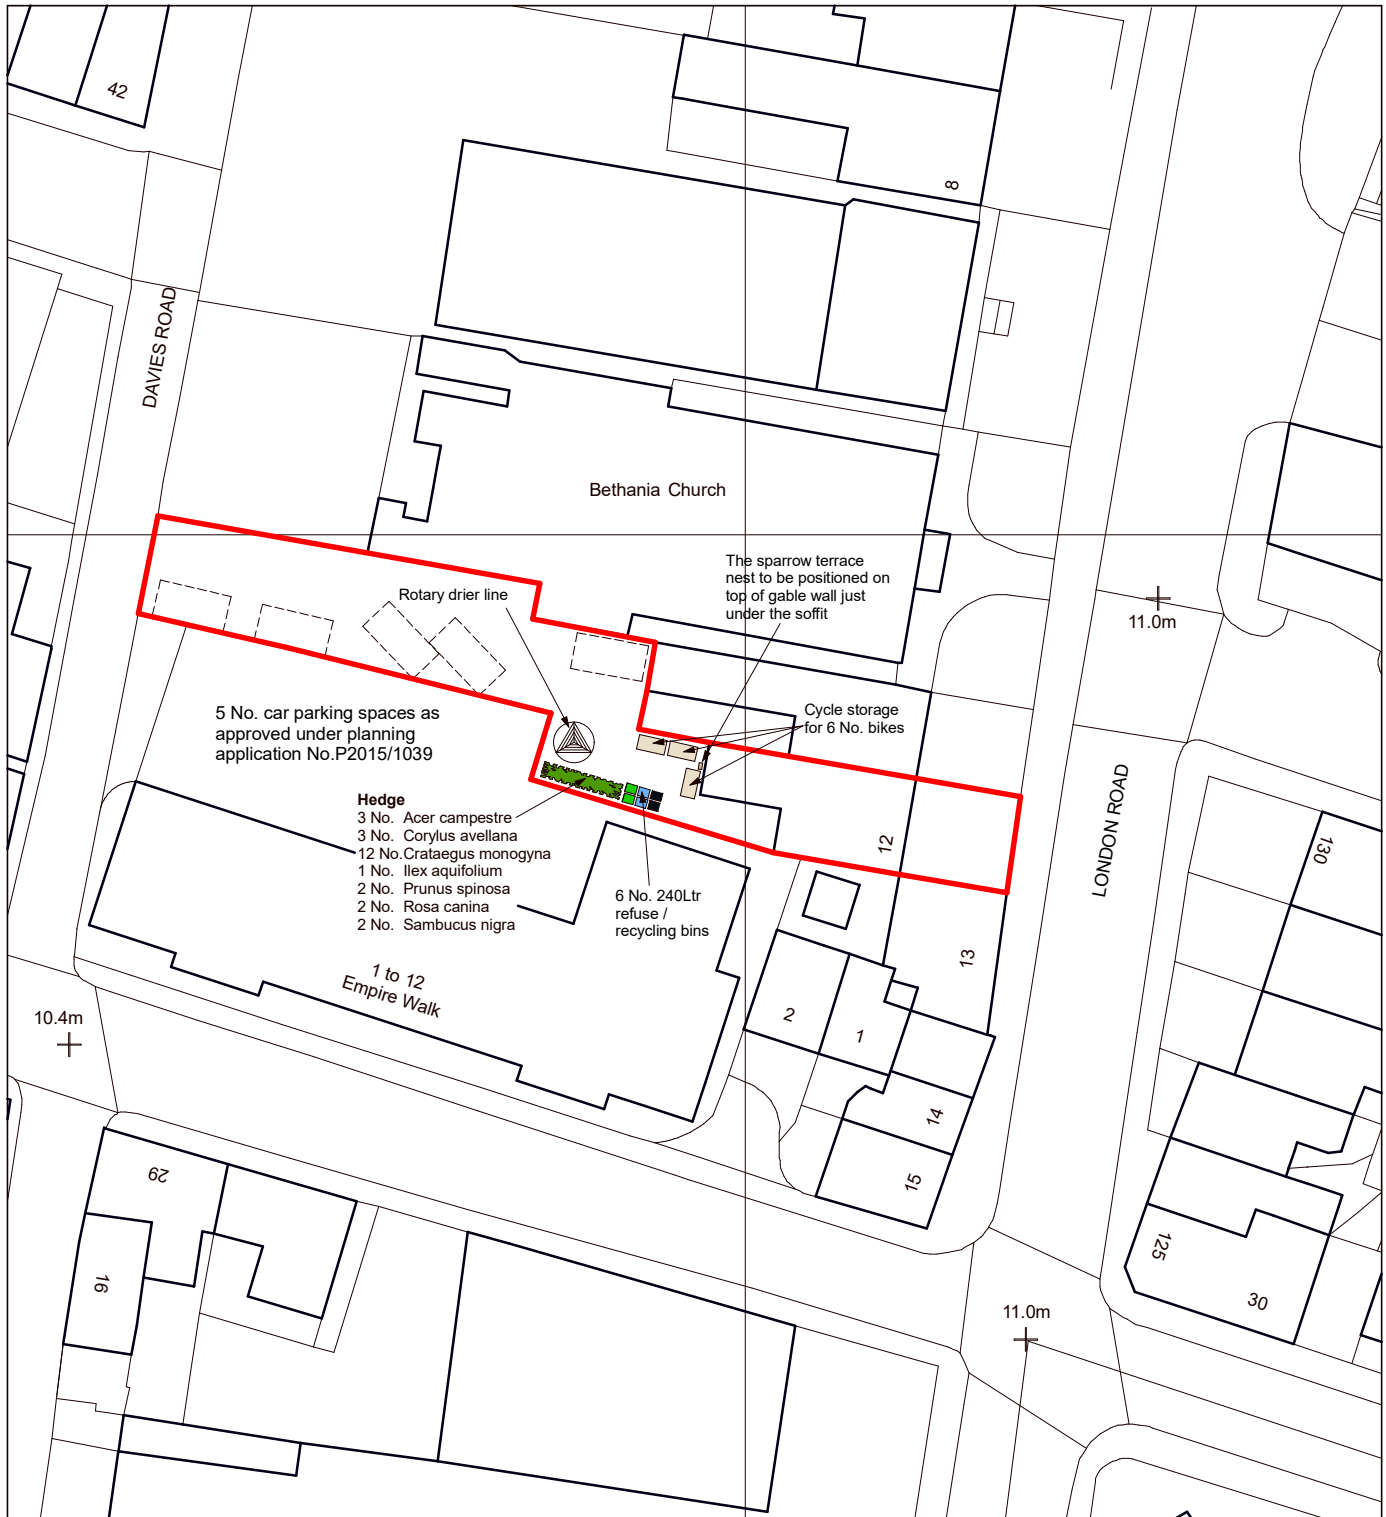

#### Revisions

A. Proposed cycle storage & clothes line added. 17.08.24

12 LONDON ROAD, NEATH  
 Eley's Group Ltd

**SCHEME DESIGN: Proposed Block Plan**

**2453-05A**

1:500 @ A4

August 2024

