
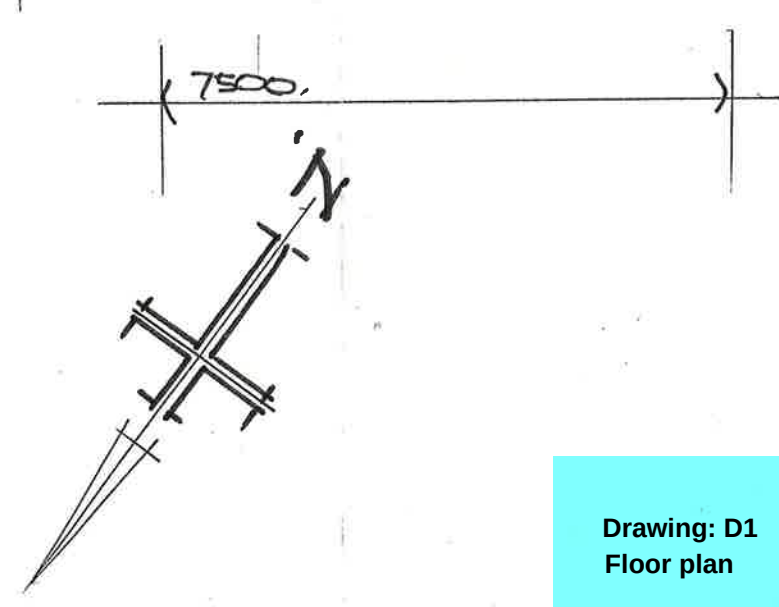
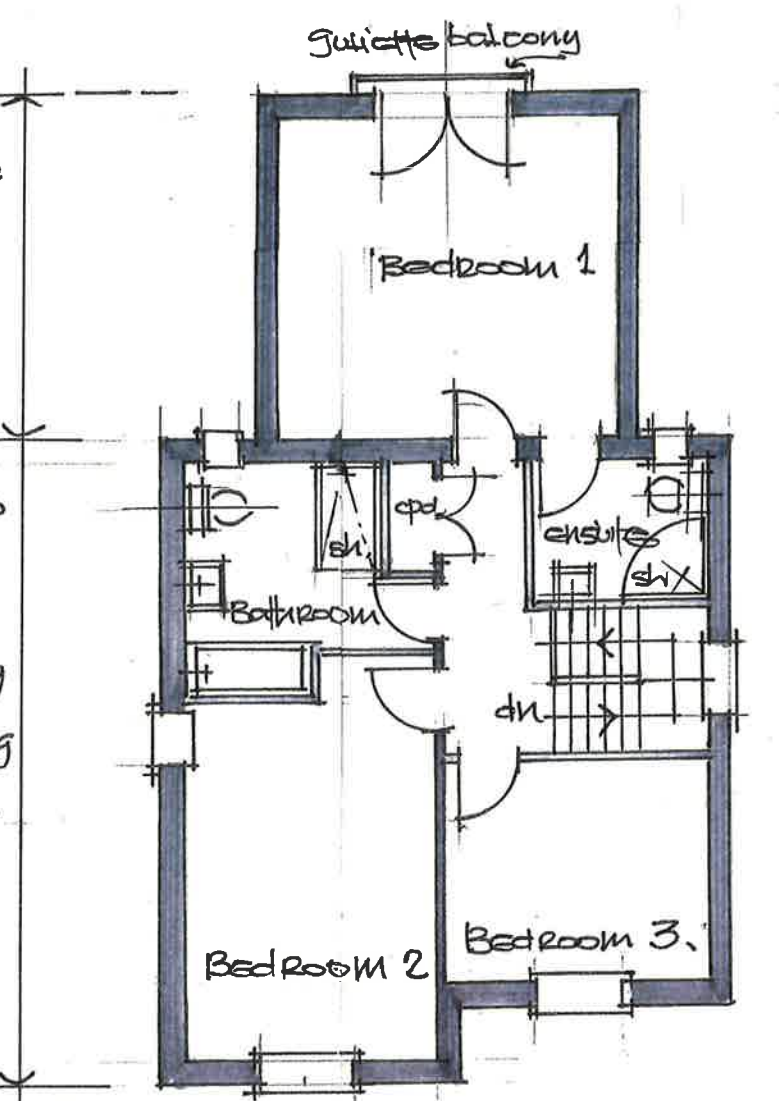


RECEIVED
05 SEP 2013
APP. NO. 13/0673

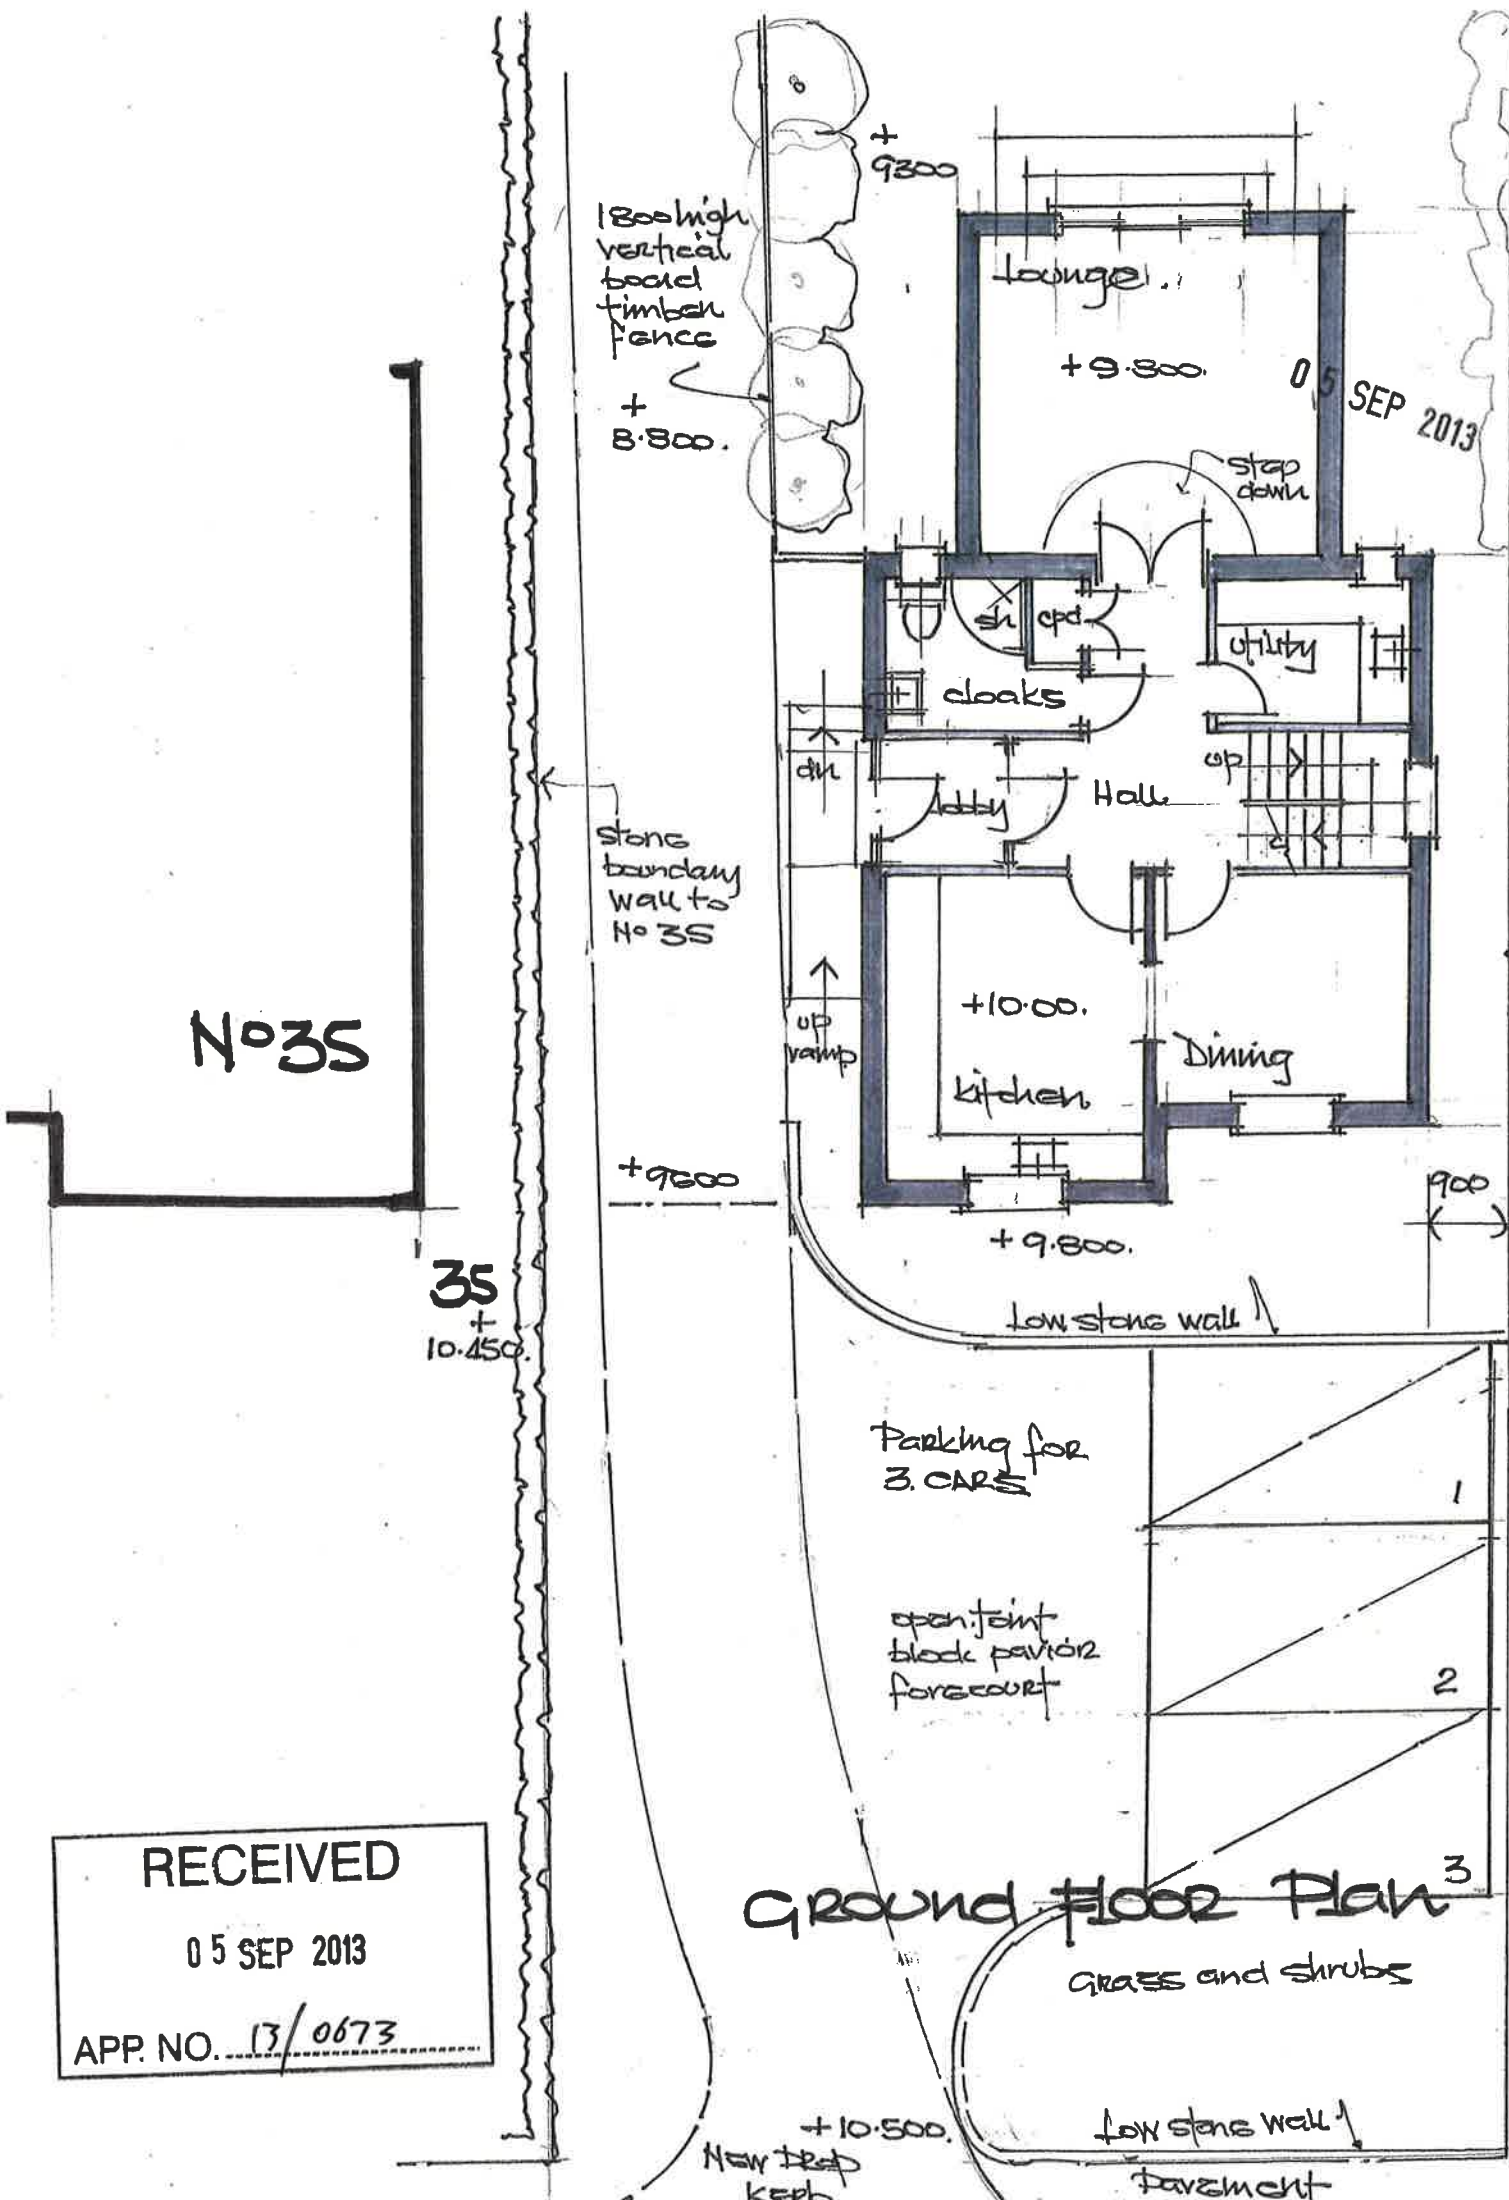

Drawing: D1
Floor plan

First Floor Plan scale. 1:100
Detached House on a Plot adjacent to
35 New Road, Ymysmeudw, Pontardawe.