


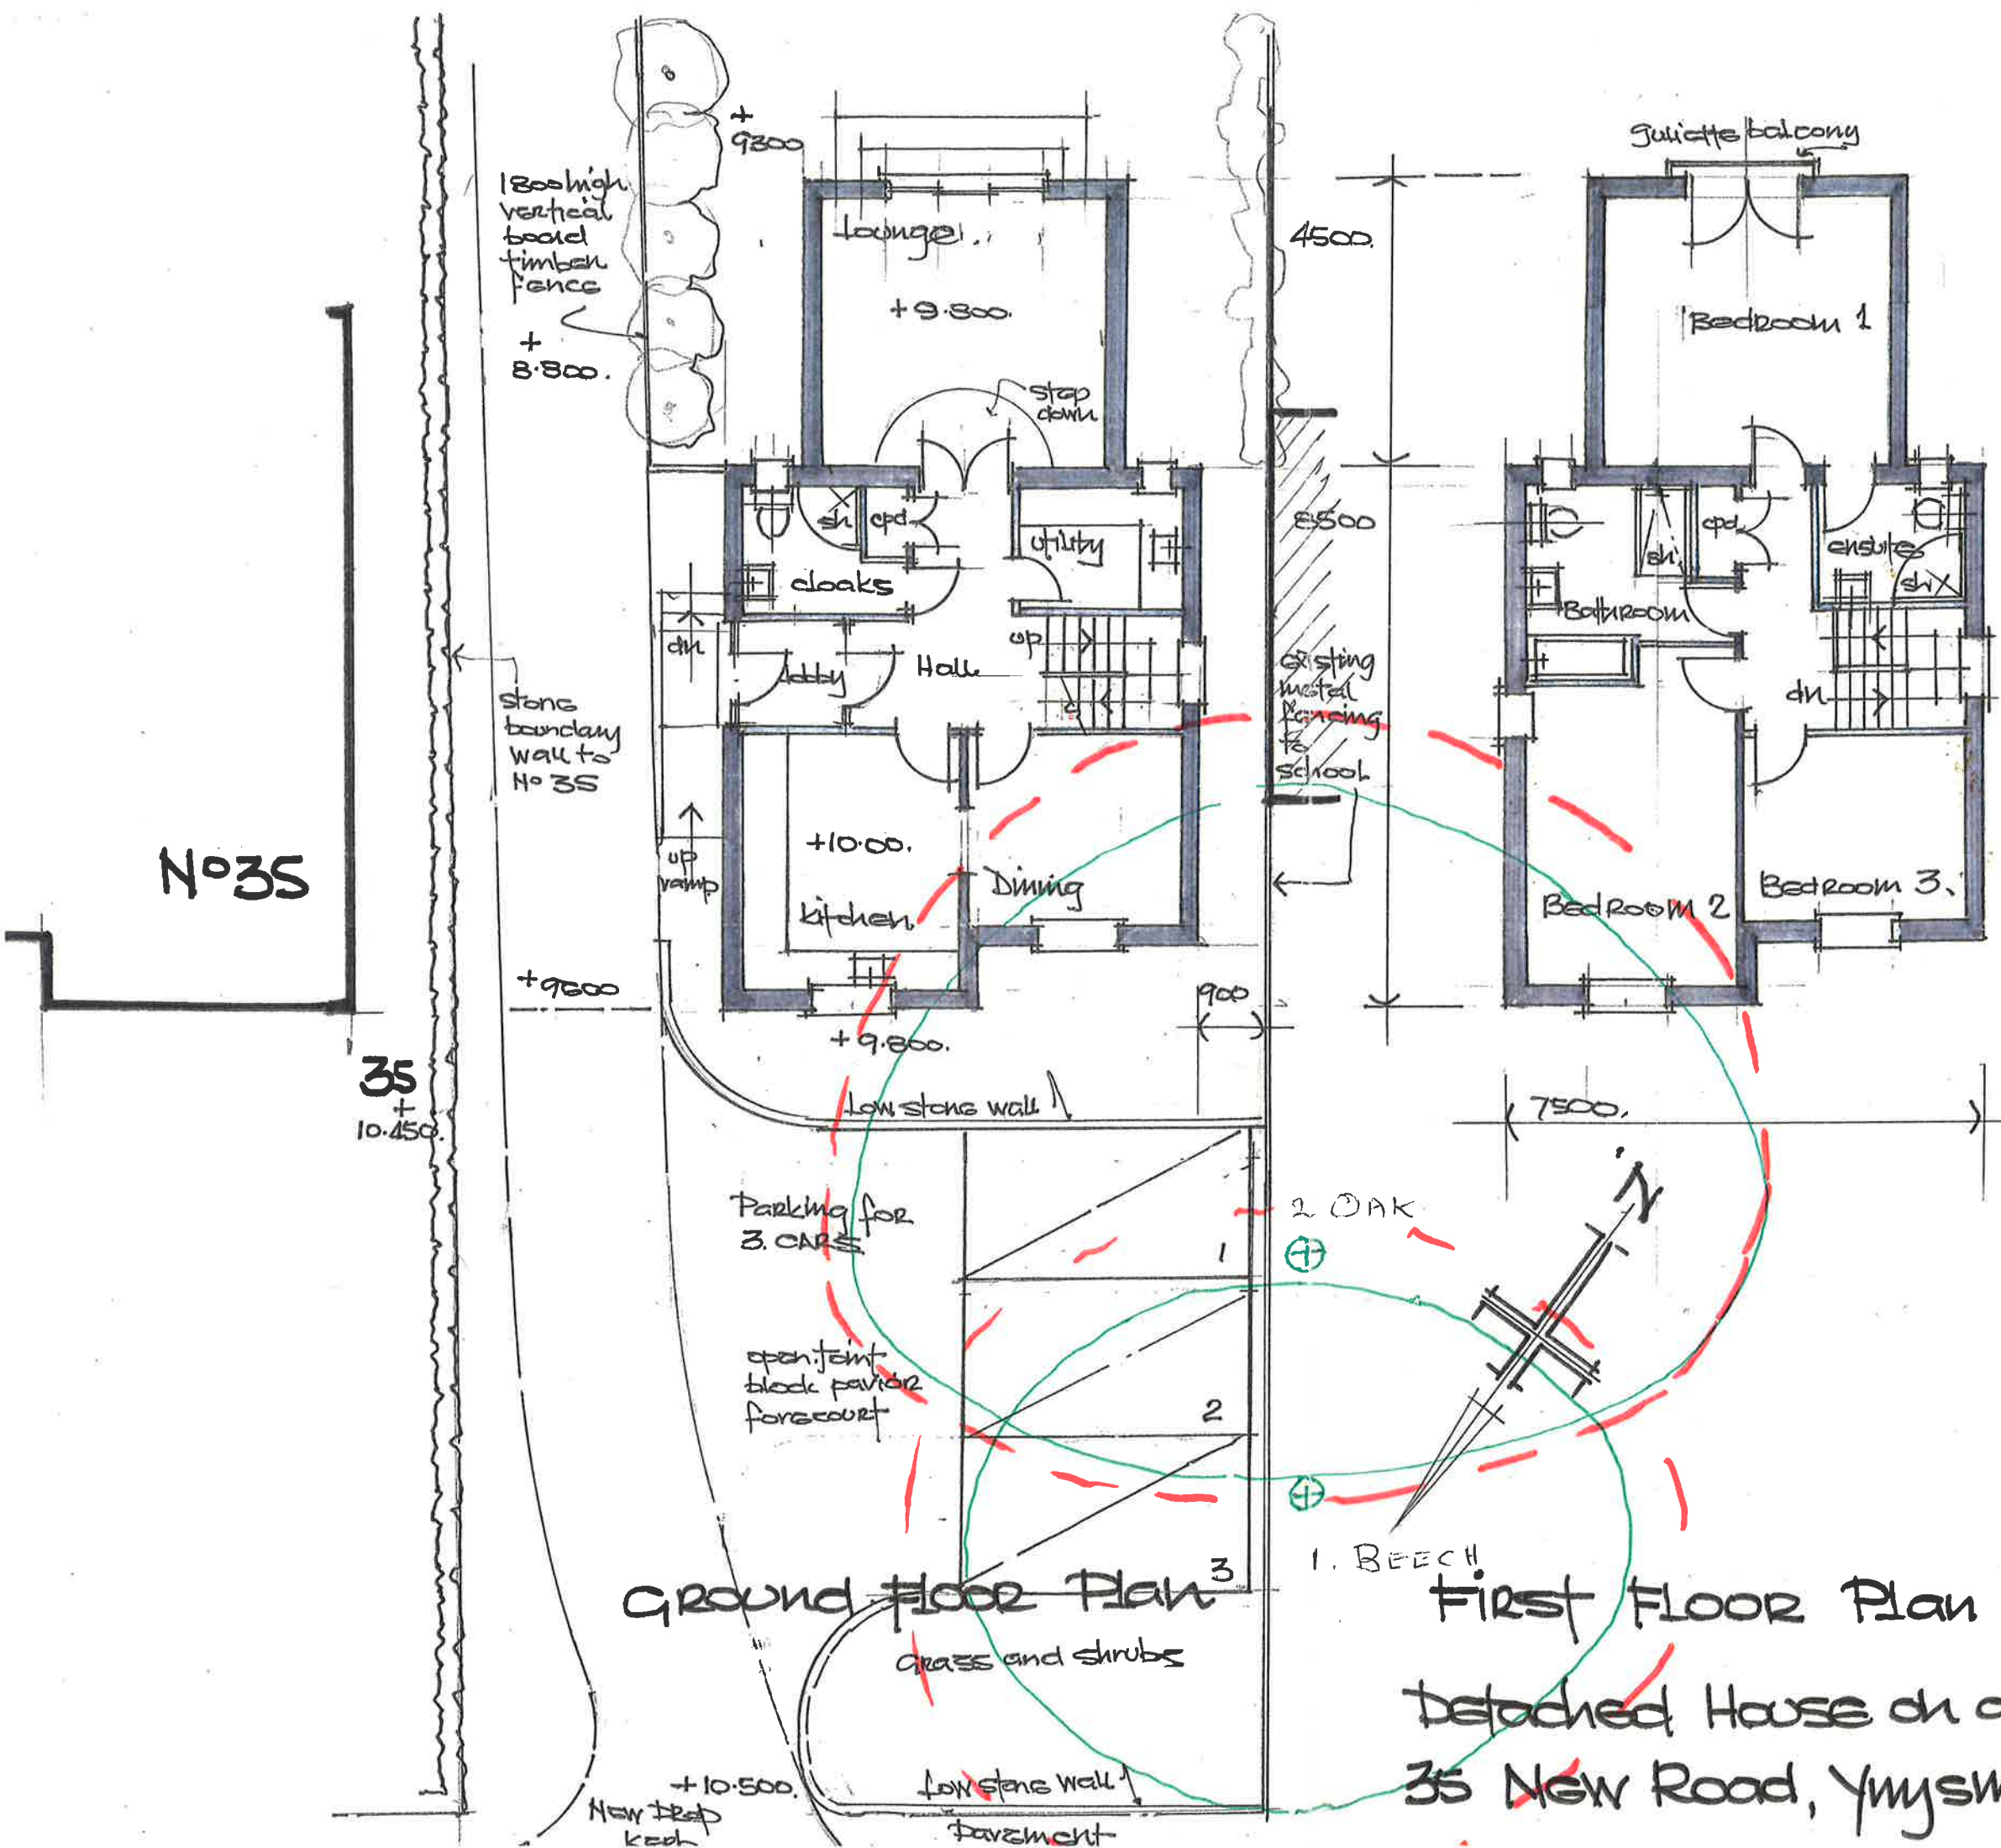

Canopy
RPA

05 SEP 2013

RPA

$$1. \left(\frac{470 \times 12}{1000} \right)^2 \times \pi = 100 \text{ sqm}$$

$$2 \left(\frac{580 \times 12}{1000} \right)^2 \times \pi = 152 \text{ sqm}$$

First Floor Plan scale. 1:100

Detached House on a Plot adjacent to
35 New Road, Ymysmeudw, Pontardawe.