
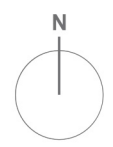


**Parc Pelenna Holiday Resort**

**ENVIRONMENTAL STATEMENT**

**TECHNICAL APPENDIX 6.5  
TREE RETENTION AND REMOVAL PLAN**

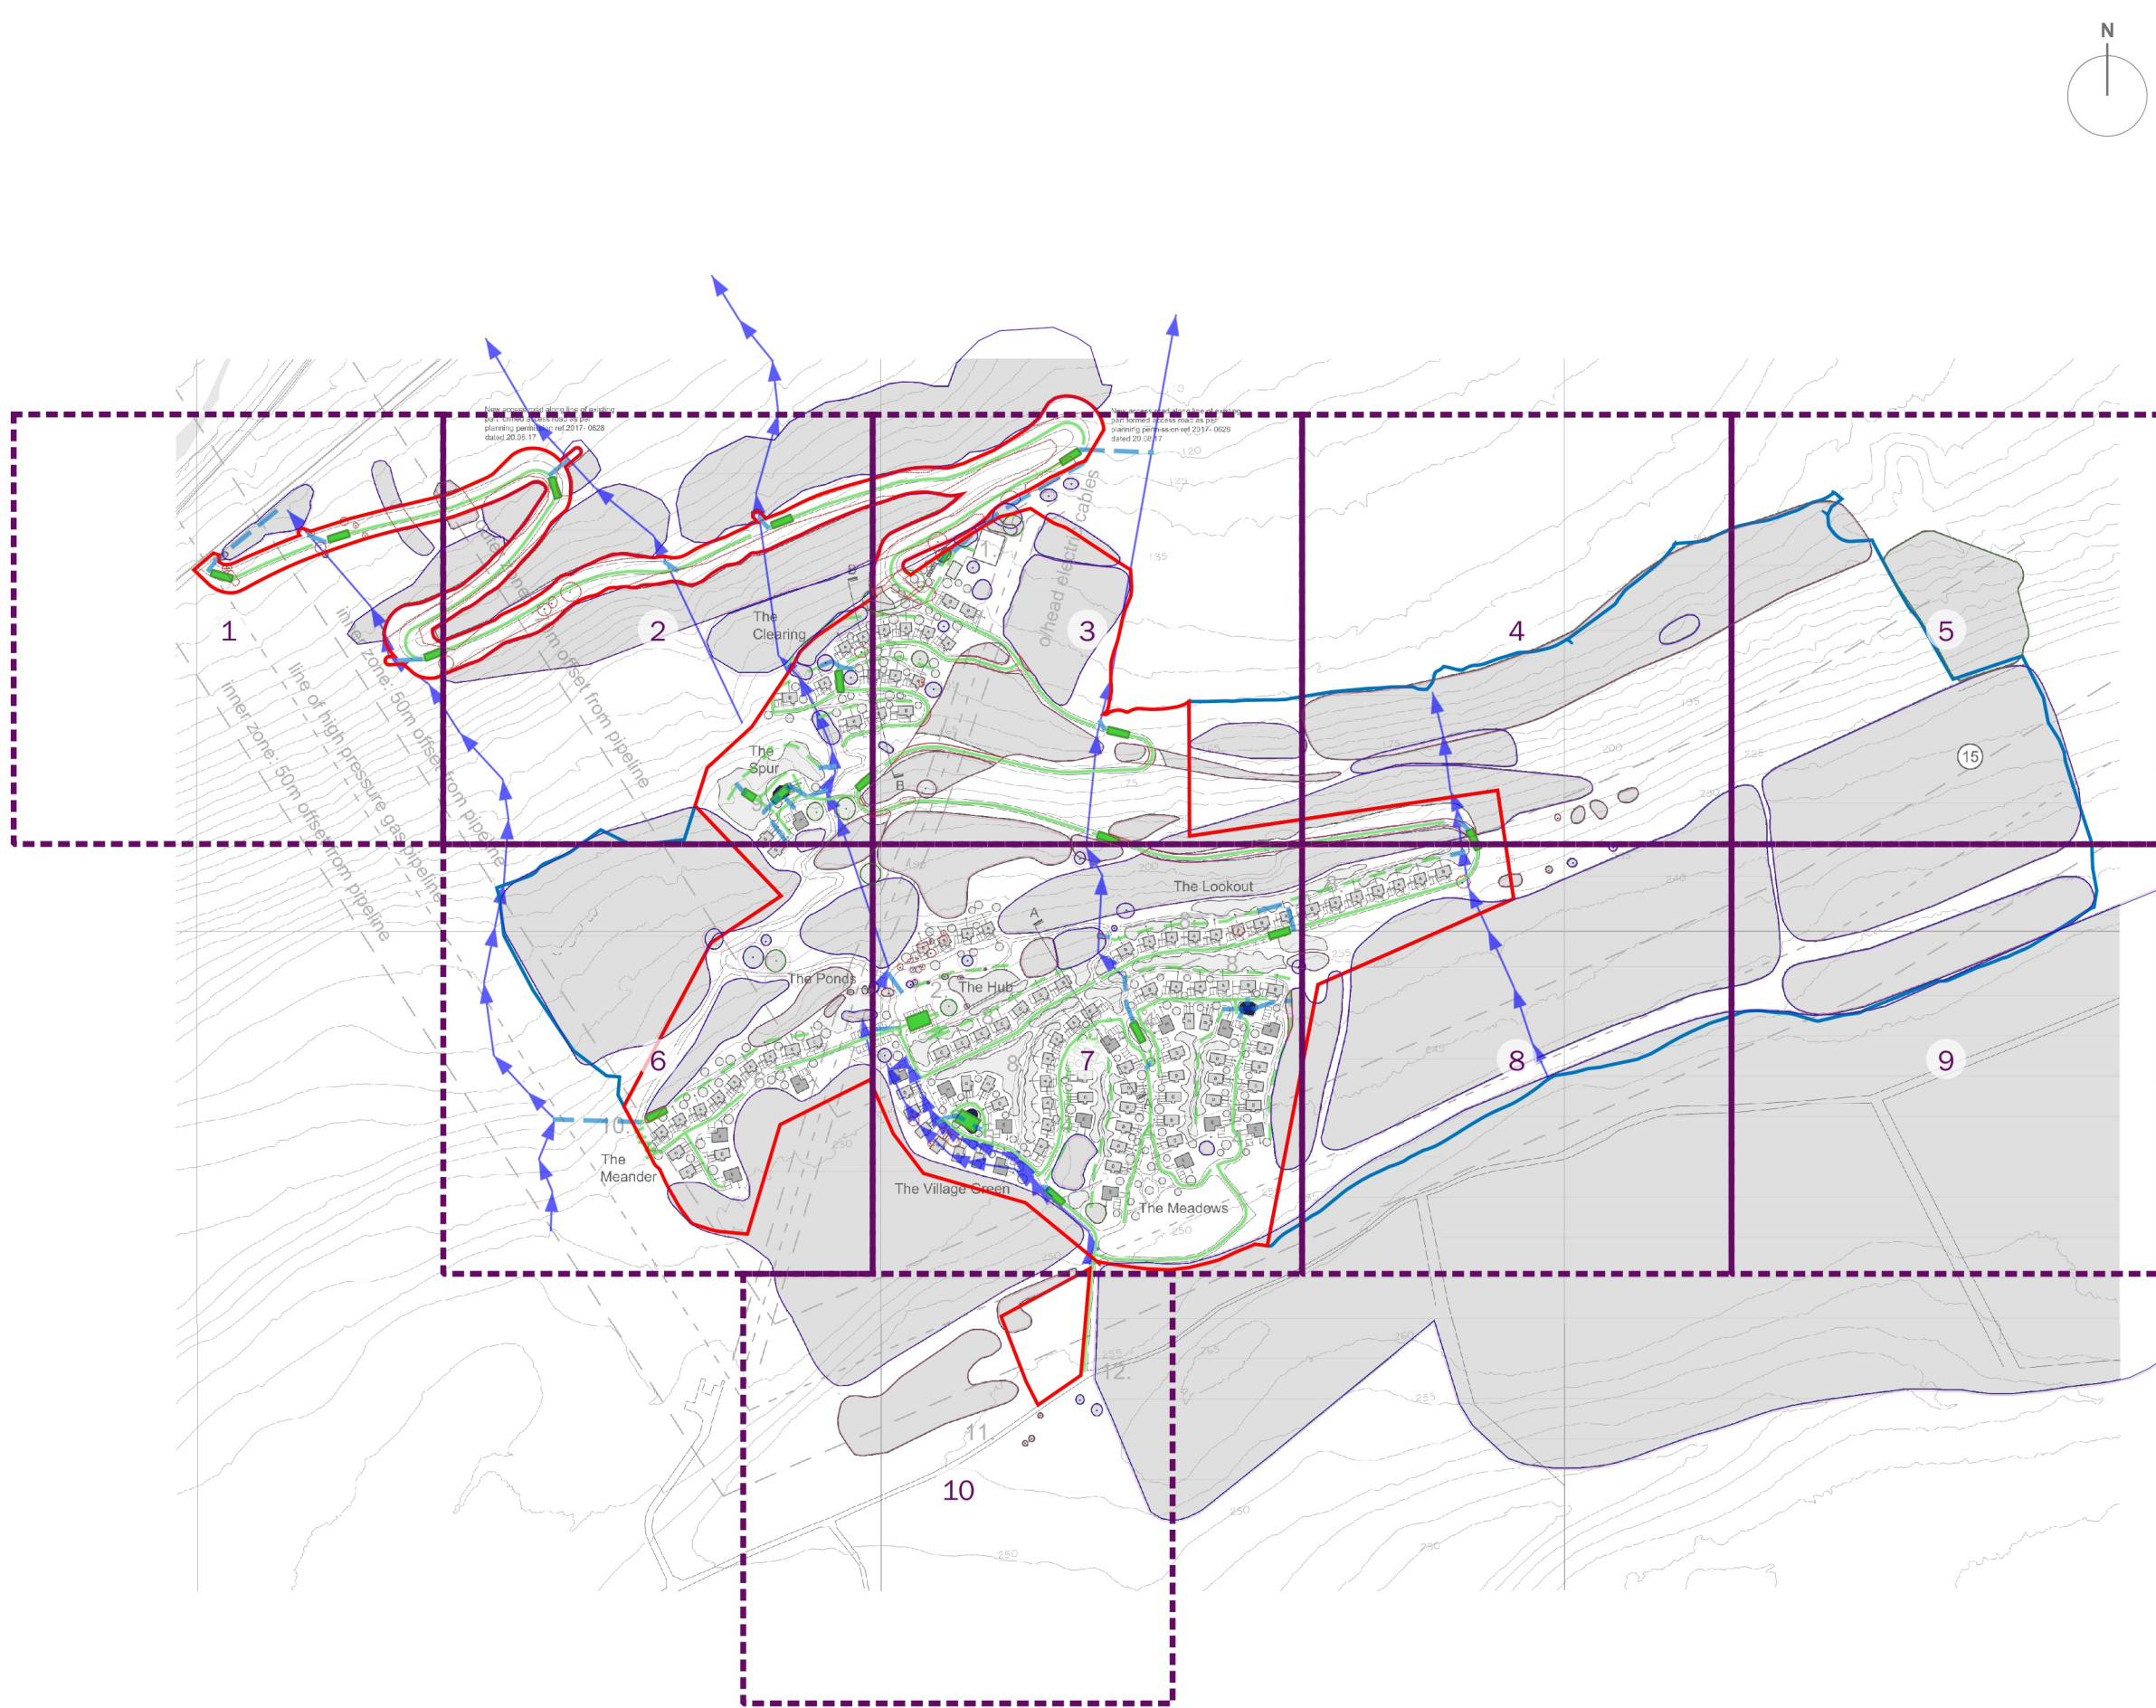

Site Boundary

Wider Area of Control

T1

Tree/Group Number

Tree/Group Canopy

Tree Stem

Root Protection Area

Category A: Trees of high quality and value

Category B: Trees of moderate quality and value

Category C: Trees of low quality and value

Category U: Trees of poor quality and value

Trees to be Removed

purpose of issue

PLANNING

|     |                                                            |            |     |
|-----|------------------------------------------------------------|------------|-----|
| c   | Updated site masterplan and additional removals            | 16/08/2024 | DJo |
| b   | Updated site masterplan and removals along access road. QA | 10/04/2024 | DJo |
| -   | Original                                                   | 06/03/2024 | PDr |
| rev | description                                                | date       | by  |

client  
**Trivselhus UK Holdings Limited**


project title  
**Parc Pelenna Holiday Resort**

drawing title  
**Tree Retention and Removal Plan (Overview)**


|                |                |          |     |
|----------------|----------------|----------|-----|
| date           | 16 AUGUST 2024 | drawn by | PDr |
| drawing number | edp6556_d013c  | checked  | DGa |
| scale          | 1:5,000 @ A3   | QA       | RBa |





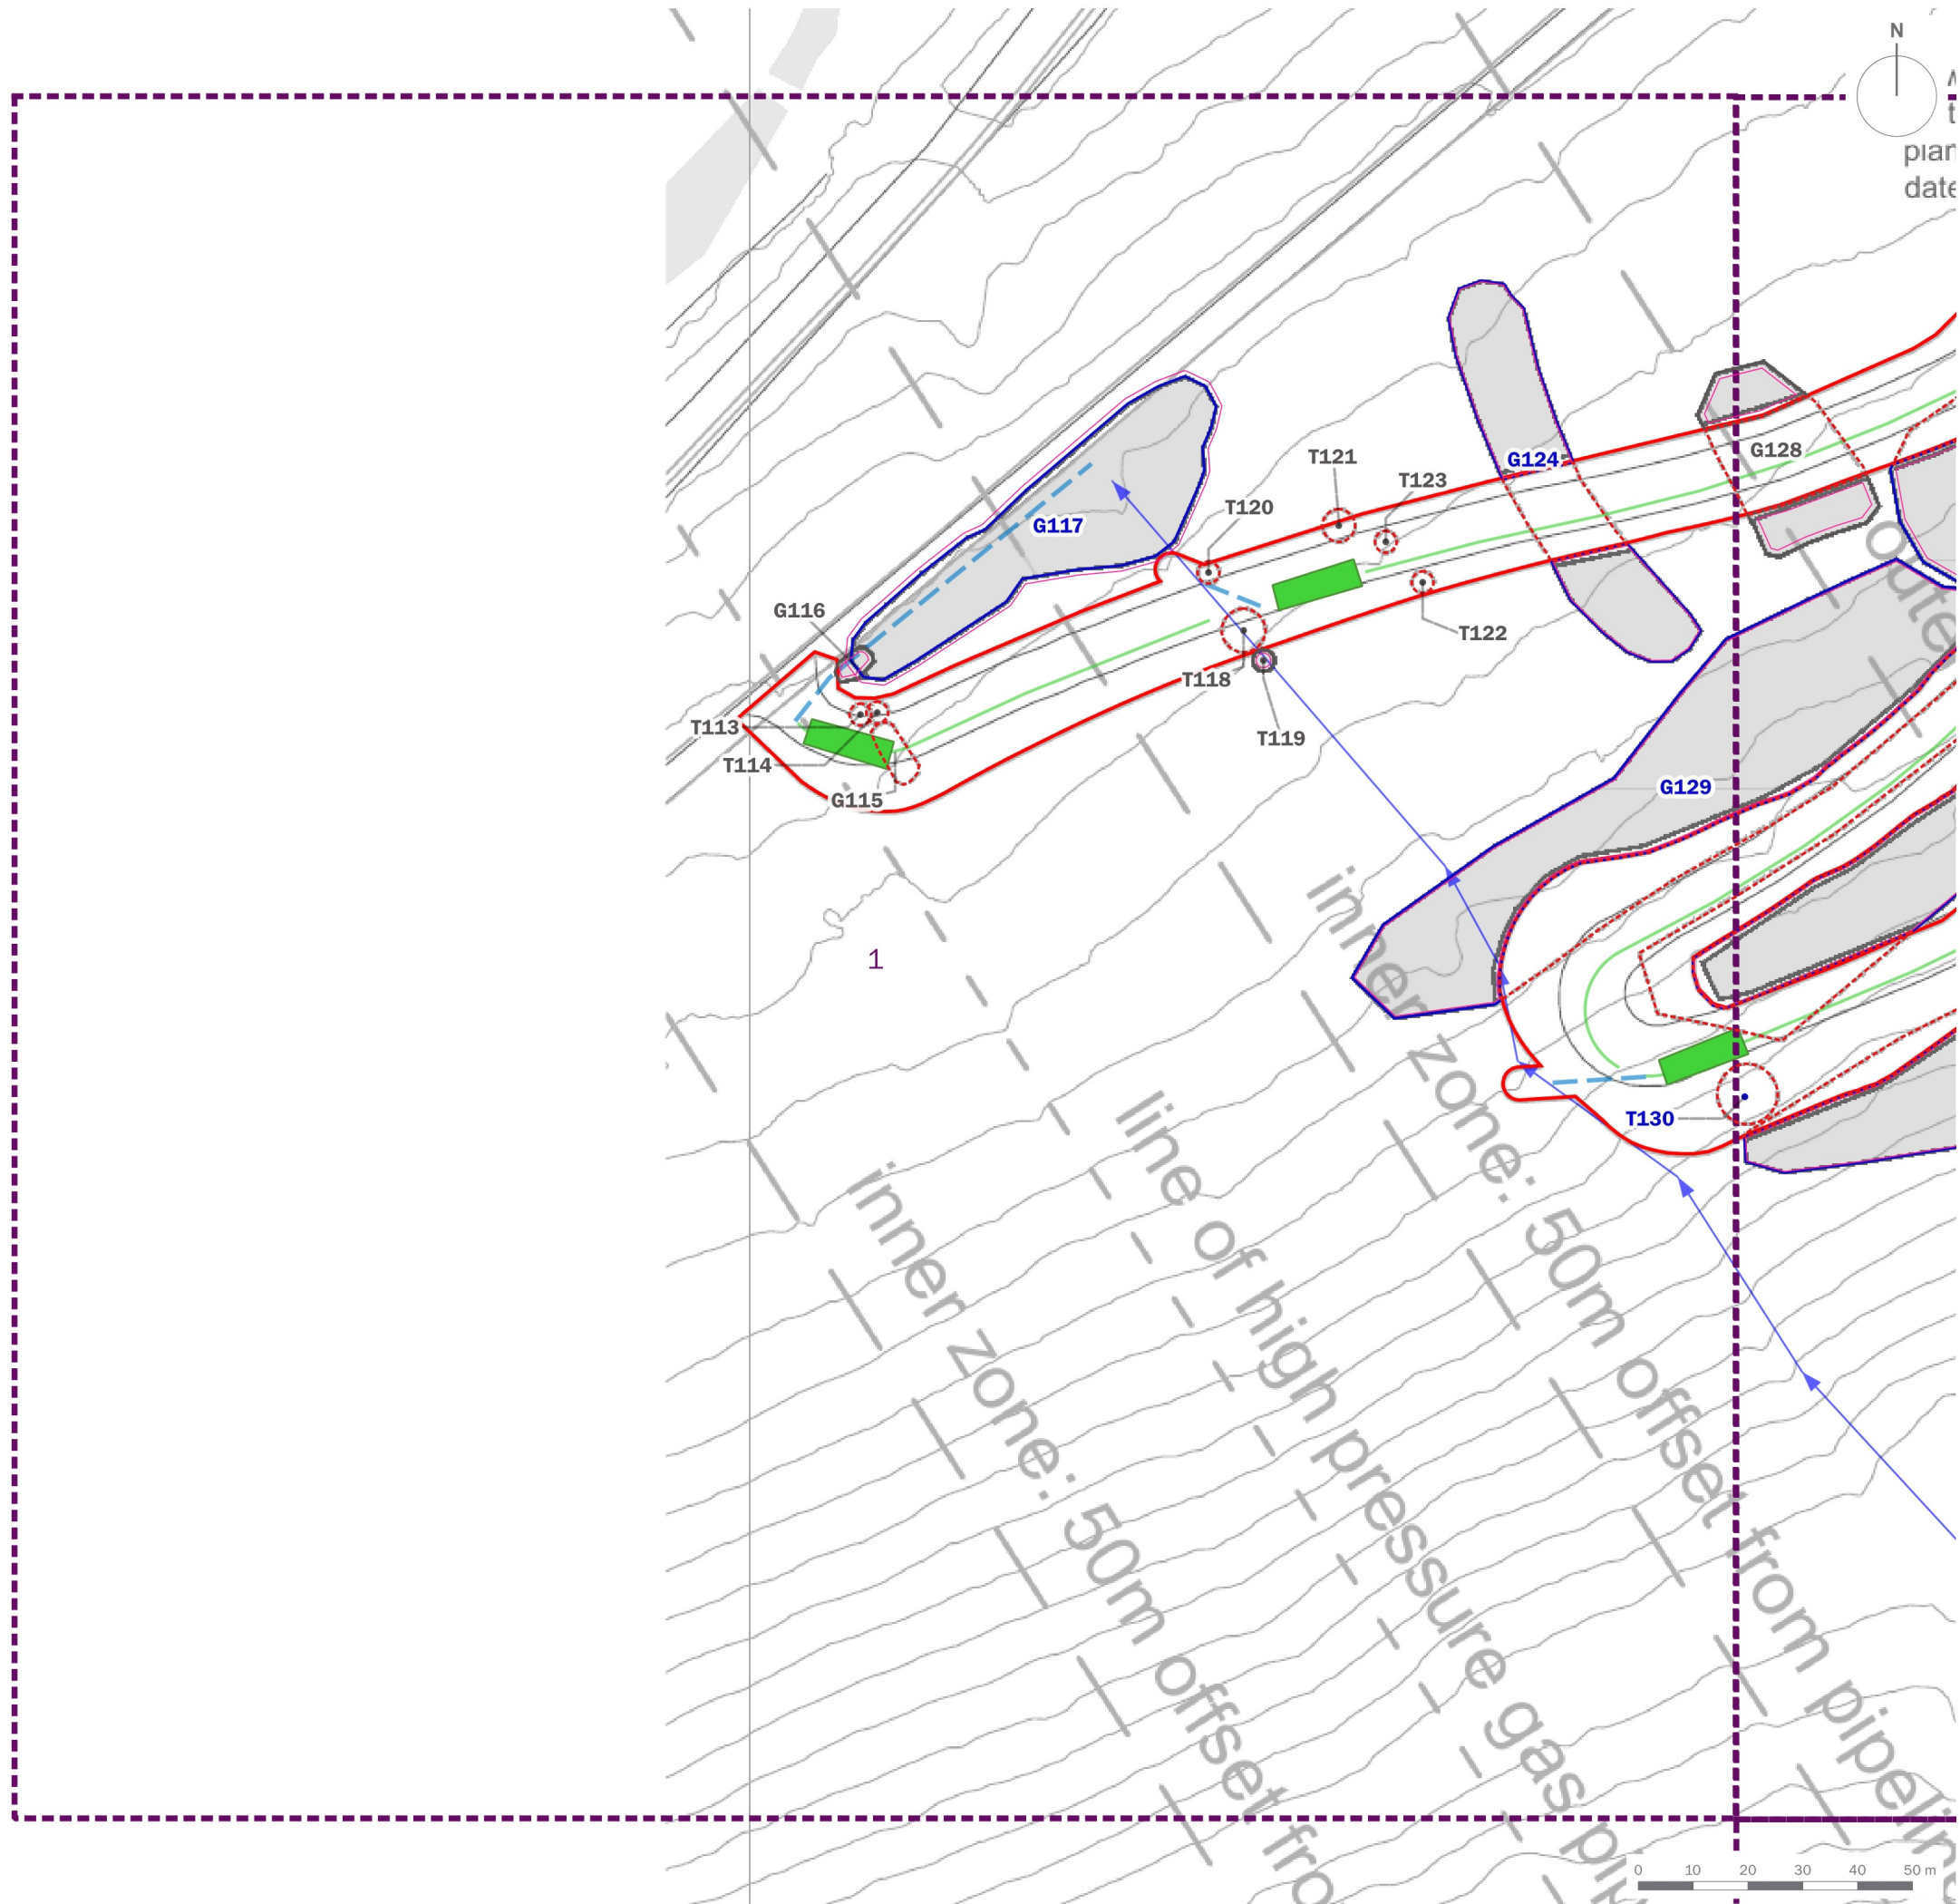

- Site Boundary
- Wider Area of Control
- T1..... Tree/Group Number
- ..... Tree/Group Canopy
- ..... Tree Stem
- ..... Root Protection Area
- Category A: Trees of high quality and value
- Category B: Trees of moderate quality and value
- Category C: Trees of low quality and value
- Category U: Trees of poor quality and value
- Trees to be Removed

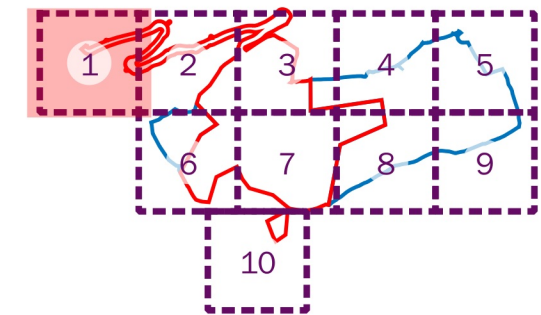


|                |                                                    |          |     |
|----------------|----------------------------------------------------|----------|-----|
| client         | Trivselhus UK Holdings Limited                     |          |     |
| project title  | Parc Pelenna Holiday Resort                        |          |     |
| drawing title  | Tree Retention and Removal Plan<br>(Sheet 1 of 10) |          |     |
| date           | 16 AUGUST 2024                                     | drawn by | PDr |
| drawing number | edp6556_d013c                                      | checked  | DGa |
| scale          | 1:1,250 @ A3                                       | QA       | RBa |



Registered office: 01285 740427 - [www.edp-uk.co.uk](http://www.edp-uk.co.uk) - [info@edp-uk.co.uk](mailto:info@edp-uk.co.uk)



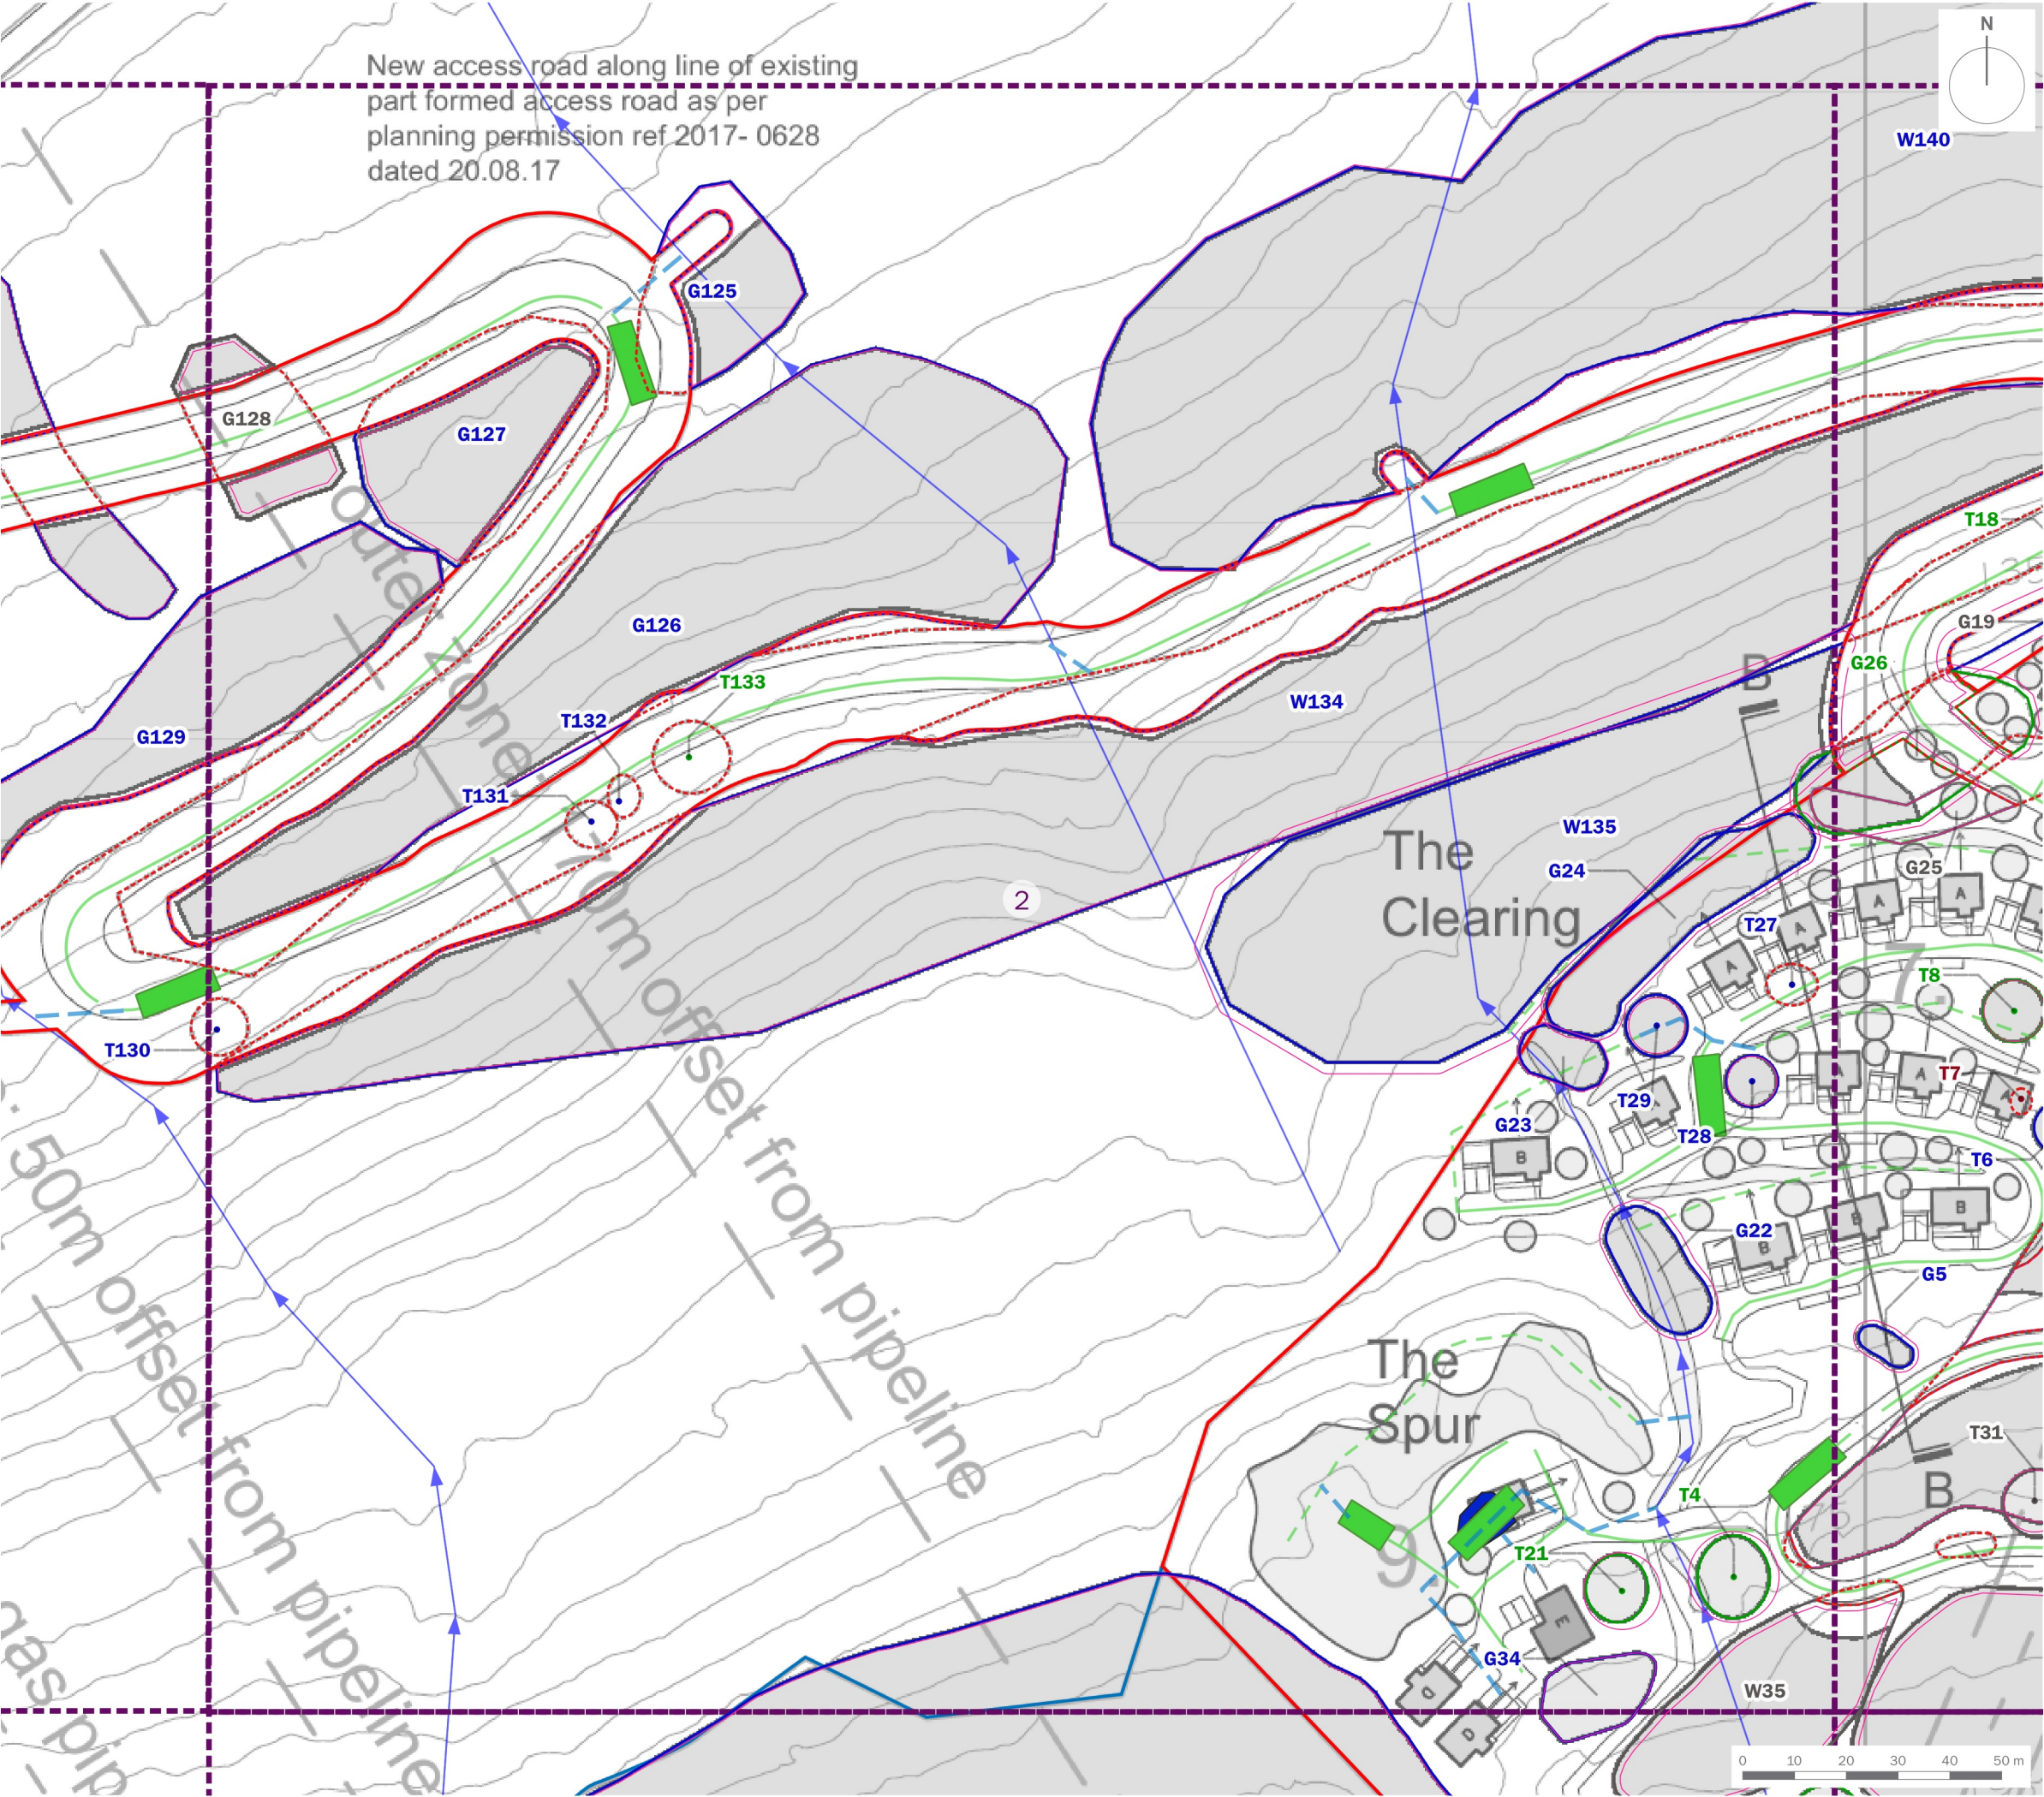

Site Boundary

Wider Area of Control

T1

Tree/Group Number

Tree/Group Canopy

Tree Stem

Root Protection Area

Category A: Trees of high quality and value

Category B: Trees of moderate quality and value

Category C: Trees of low quality and value

Category U: Trees of poor quality and value

Trees to be Removed

1

2

3

4

5

6

7




8

9

10

|                |                                                    |          |     |
|----------------|----------------------------------------------------|----------|-----|
| client         | Trivselhus UK Holdings Limited                     |          |     |
| project title  | Parc Pelenna Holiday Resort                        |          |     |
| drawing title  | Tree Retention and Removal Plan<br>(Sheet 2 of 10) |          |     |
| date           | 16 AUGUST 2024                                     | drawn by | PDr |
| drawing number | edp6556_d013c                                      | checked  | DGa |
| scale          | 1:1,250 @ A3                                       | QA       | RBa |



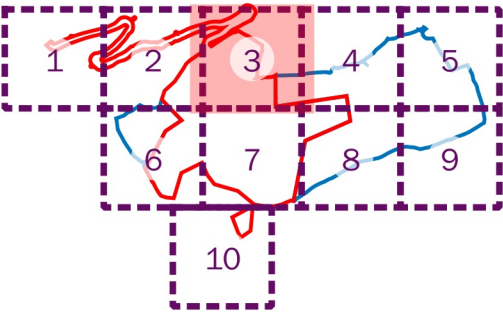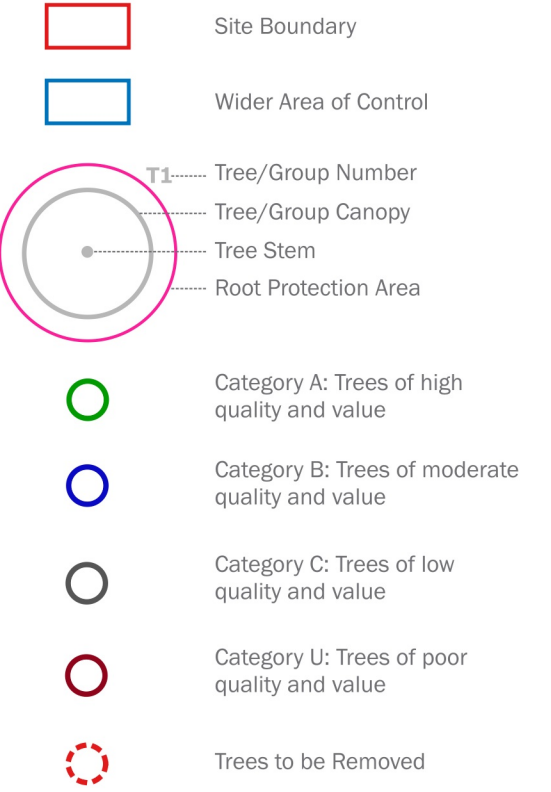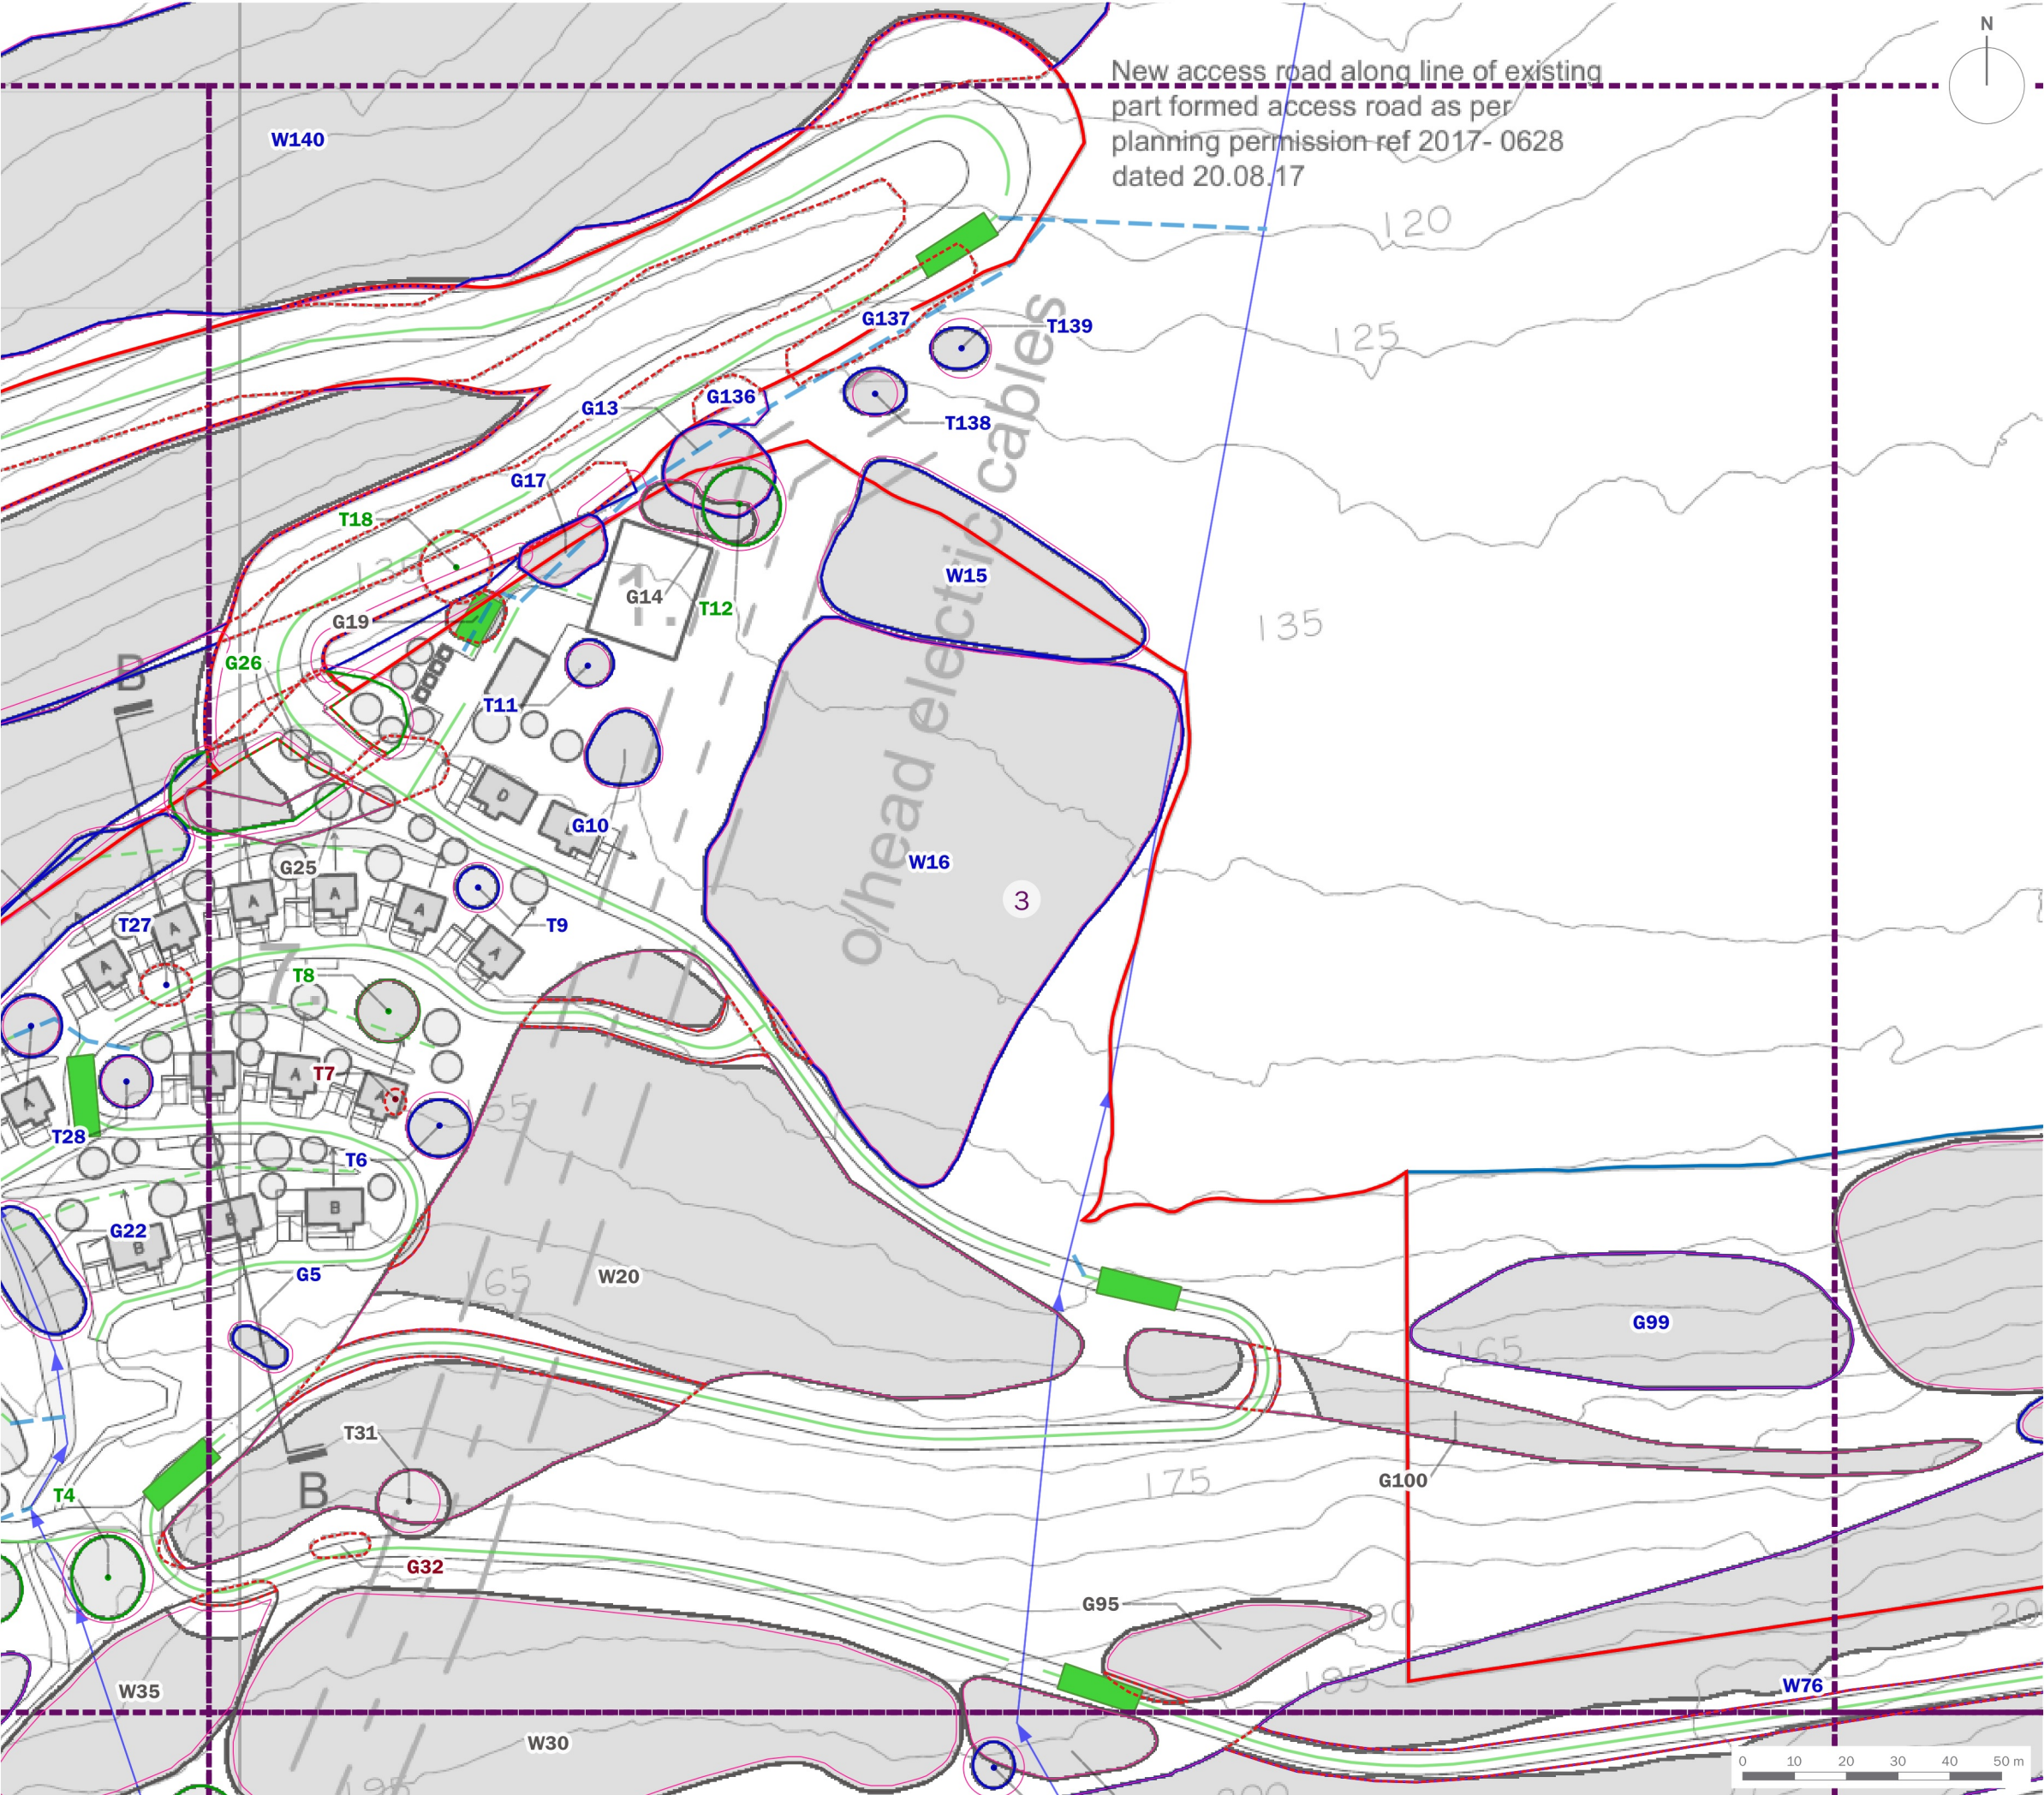


|                |                                                    |          |     |
|----------------|----------------------------------------------------|----------|-----|
| client         | Trivselhus UK Holdings Limited                     |          |     |
| project title  | Parc Pelenna Holiday Resort                        |          |     |
| drawing title  | Tree Retention and Removal Plan<br>(Sheet 3 of 10) |          |     |
| date           | 16 AUGUST 2024                                     | drawn by | PDr |
| drawing number | edp6556_d013c                                      | checked  | DGa |
| scale          | 1:1,250 @ A3                                       | QA       | RBa |



Registered office: 01285 740427 - [www.edp-uk.co.uk](http://www.edp-uk.co.uk) - [info@edp-uk.co.uk](mailto:info@edp-uk.co.uk)



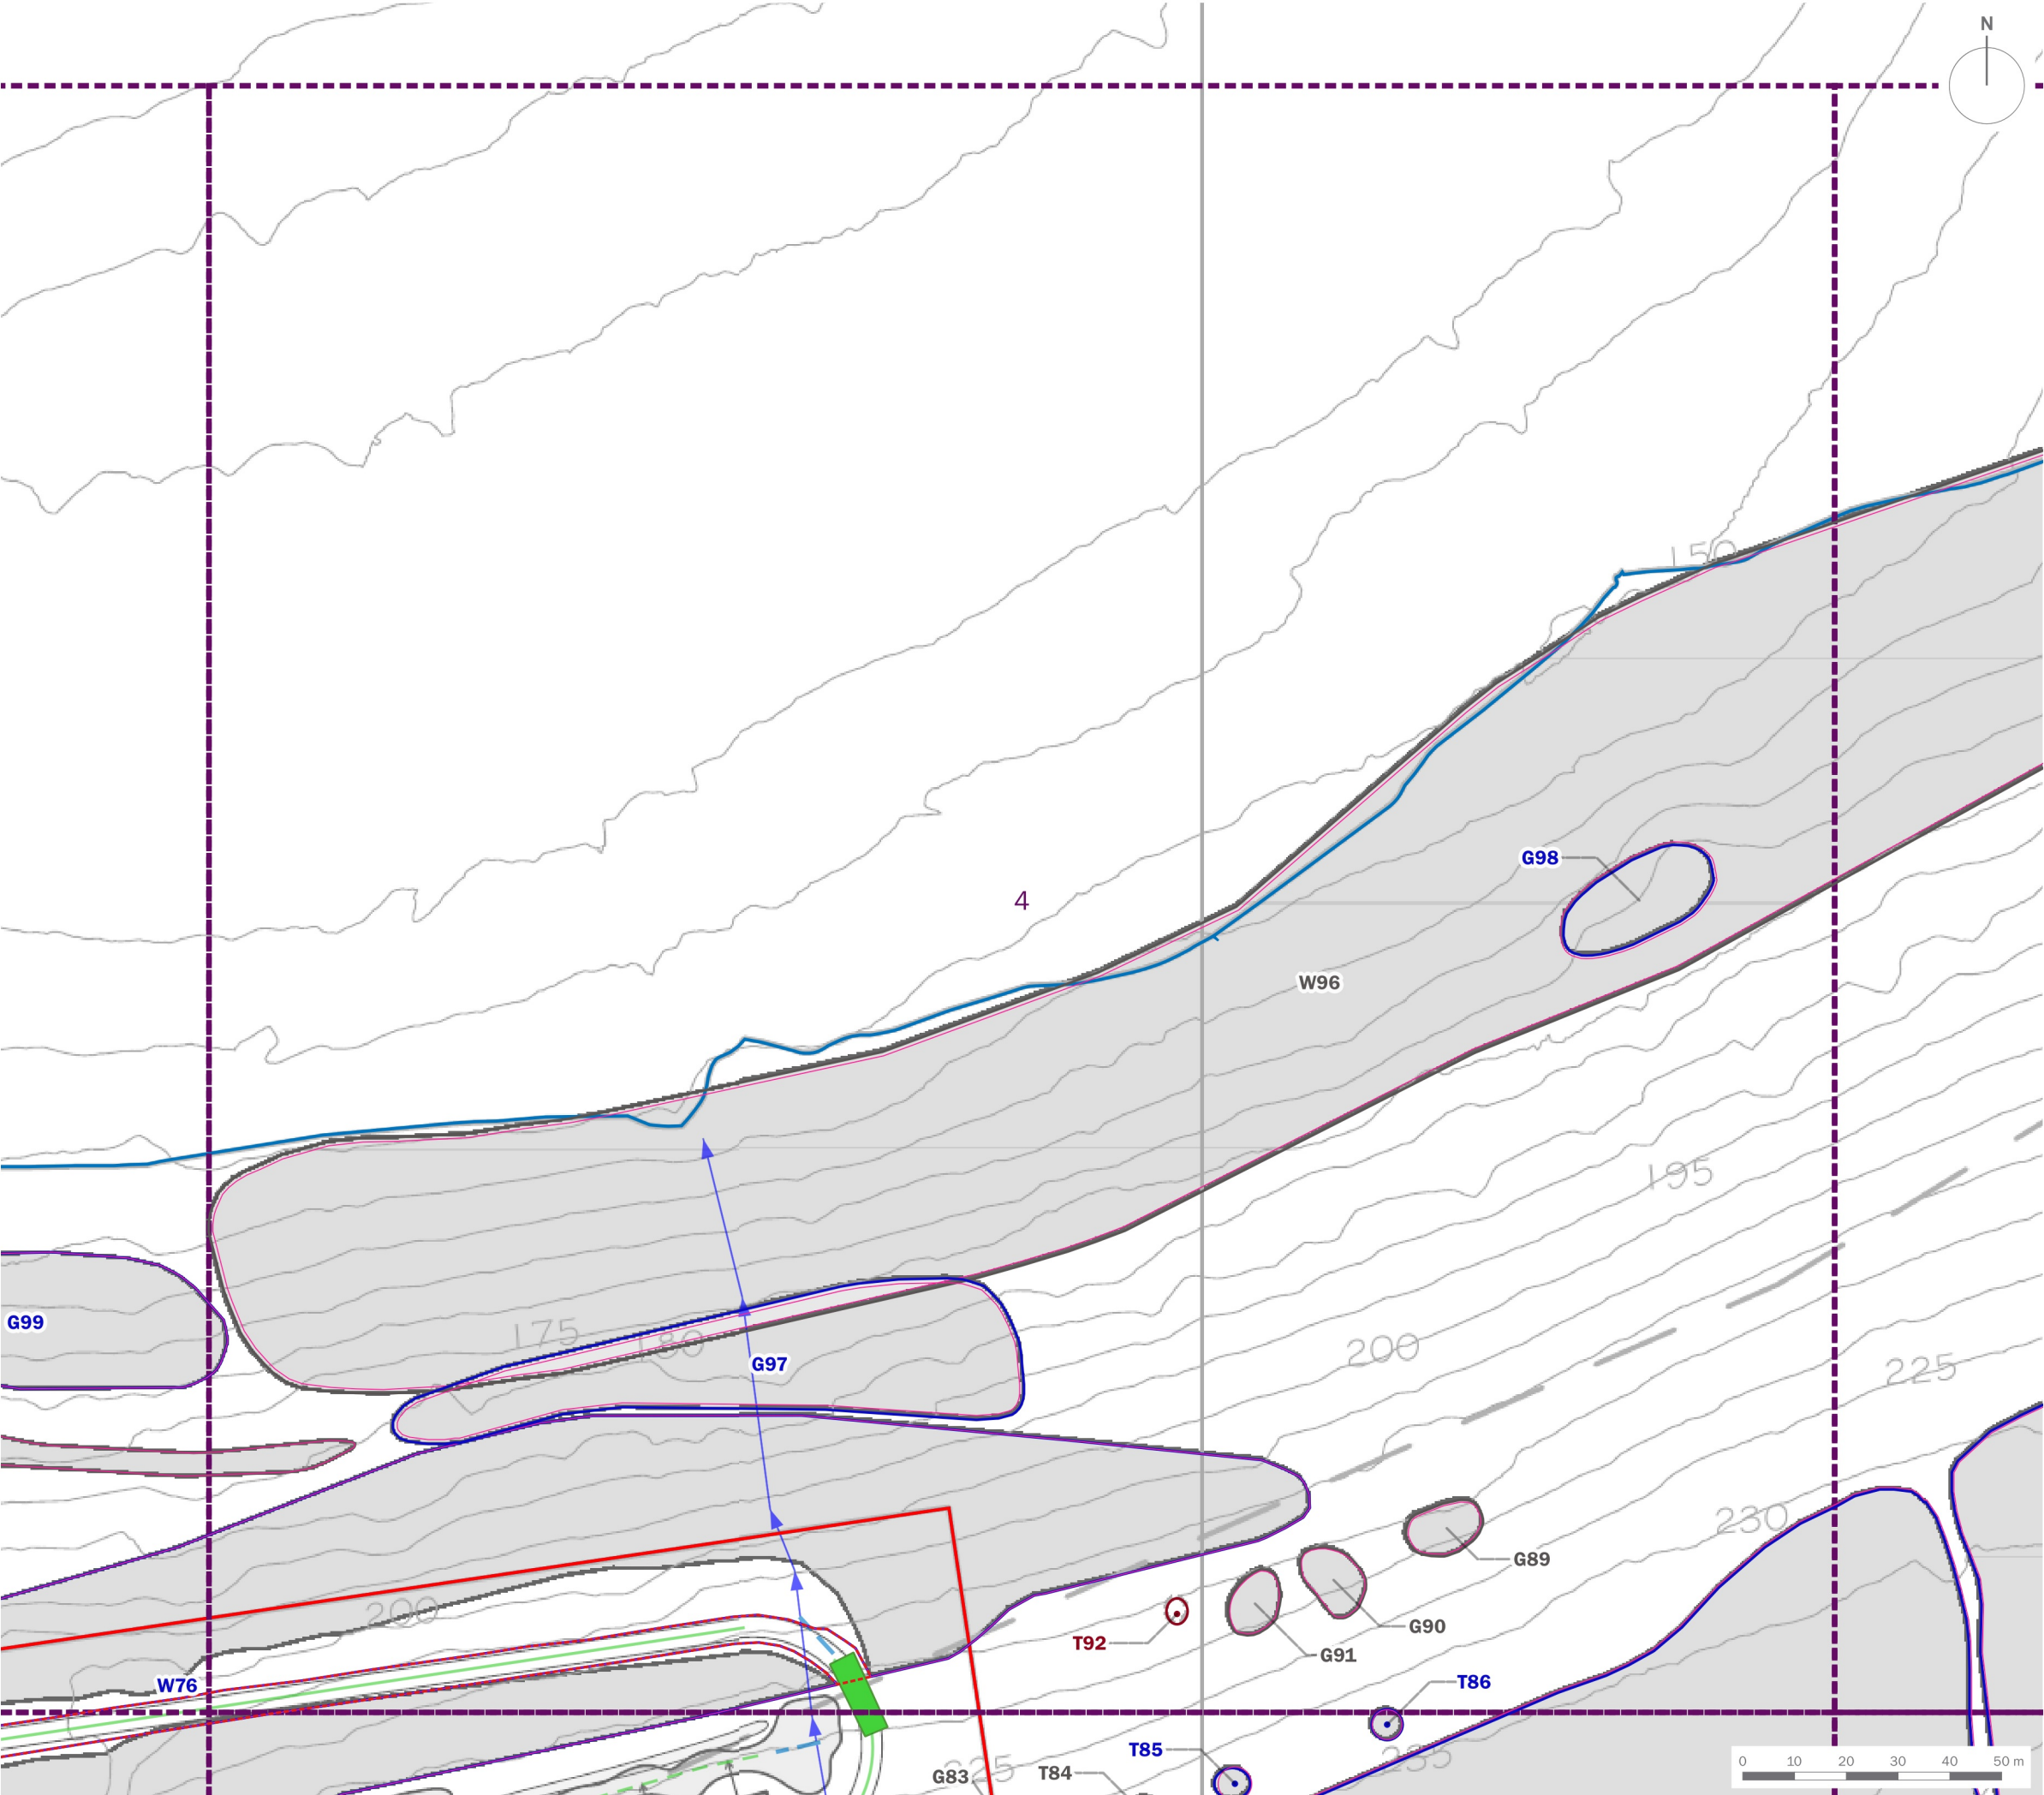

Site Boundary

Wider Area of Control

T1

Tree/Group Number

Tree/Group Canopy

Tree Stem

Root Protection Area

Category A: Trees of high quality and value

Category B: Trees of moderate quality and value

Category C: Trees of low quality and value

Category U: Trees of poor quality and value

Trees to be Removed


|                |                                                    |          |     |
|----------------|----------------------------------------------------|----------|-----|
| client         | Trivselhus UK Holdings Limited                     |          |     |
| project title  | Parc Pelenna Holiday Resort                        |          |     |
| drawing title  | Tree Retention and Removal Plan<br>(Sheet 4 of 10) |          |     |
| date           | 16 AUGUST 2024                                     | drawn by | PDr |
| drawing number | edp6556_d013c                                      | checked  | DGa |
| scale          | 1:1,250 @ A3                                       | QA       | RBa |

edp


the environmental  
dimension partnership

Registered office: 01285 740427 - [www.edp-uk.co.uk](http://www.edp-uk.co.uk) - [info@edp-uk.co.uk](mailto:info@edp-uk.co.uk)





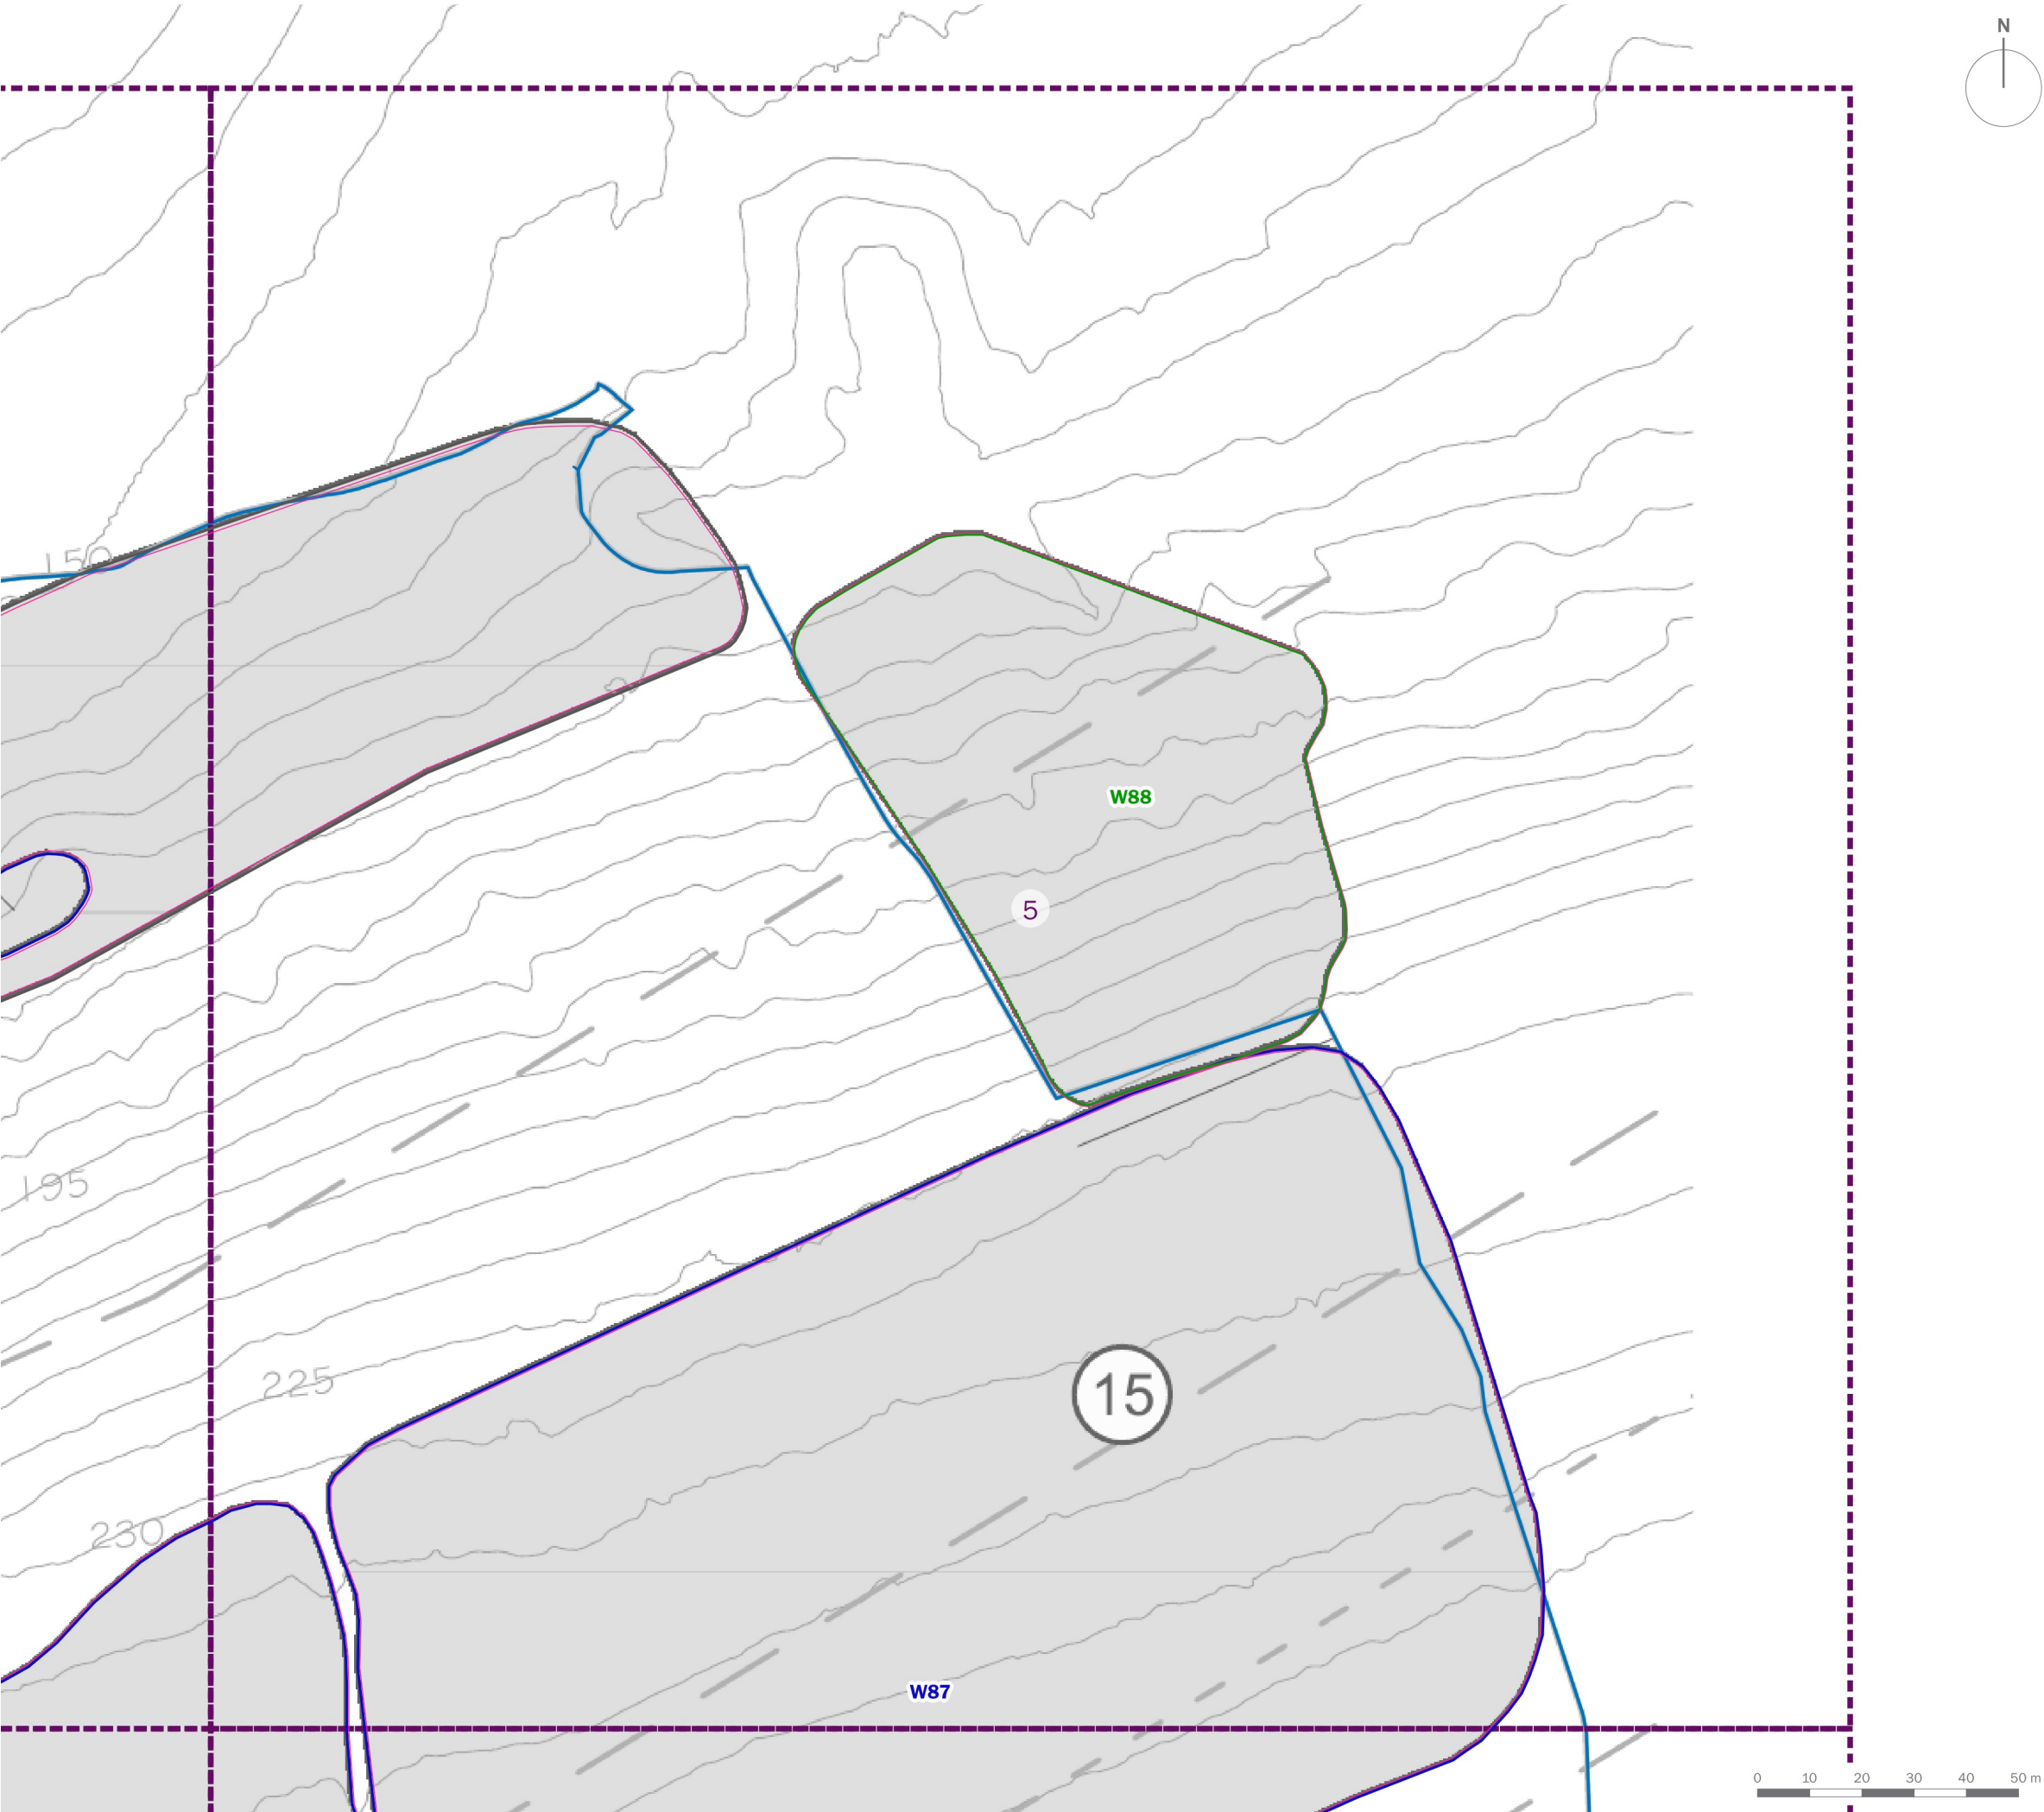


- Site Boundary
- Wider Area of Control
- Tree/Group Number
- Tree/Group Canopy
- Tree Stem
- Root Protection Area
- Category A: Trees of high quality and value
- Category B: Trees of moderate quality and value
- Category C: Trees of low quality and value
- Category U: Trees of poor quality and value
- Trees to be Removed

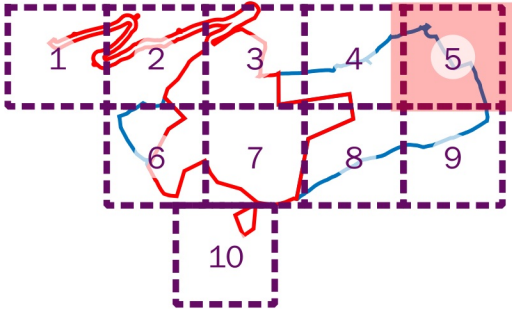


|                |                                                    |          |     |
|----------------|----------------------------------------------------|----------|-----|
| client         | Trivselhus UK Holdings Limited                     |          |     |
| project title  | Parc Pelenna Holiday Resort                        |          |     |
| drawing title  | Tree Retention and Removal Plan<br>(Sheet 5 of 10) |          |     |
| date           | 16 AUGUST 2024                                     | drawn by | PDr |
| drawing number | edp6556_d013c                                      | checked  | DGa |
| scale          | 1:1,250 @ A3                                       | QA       | RBa |



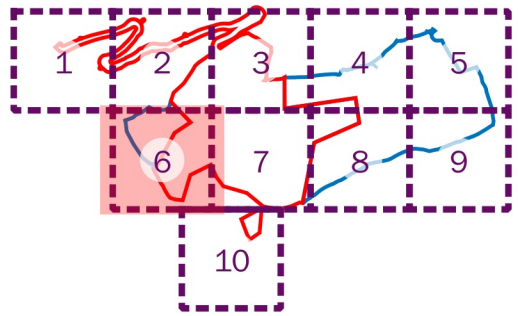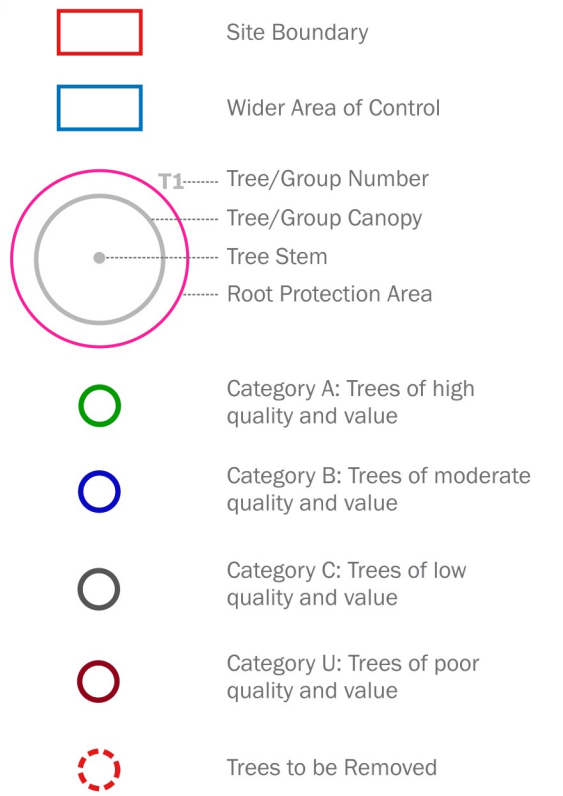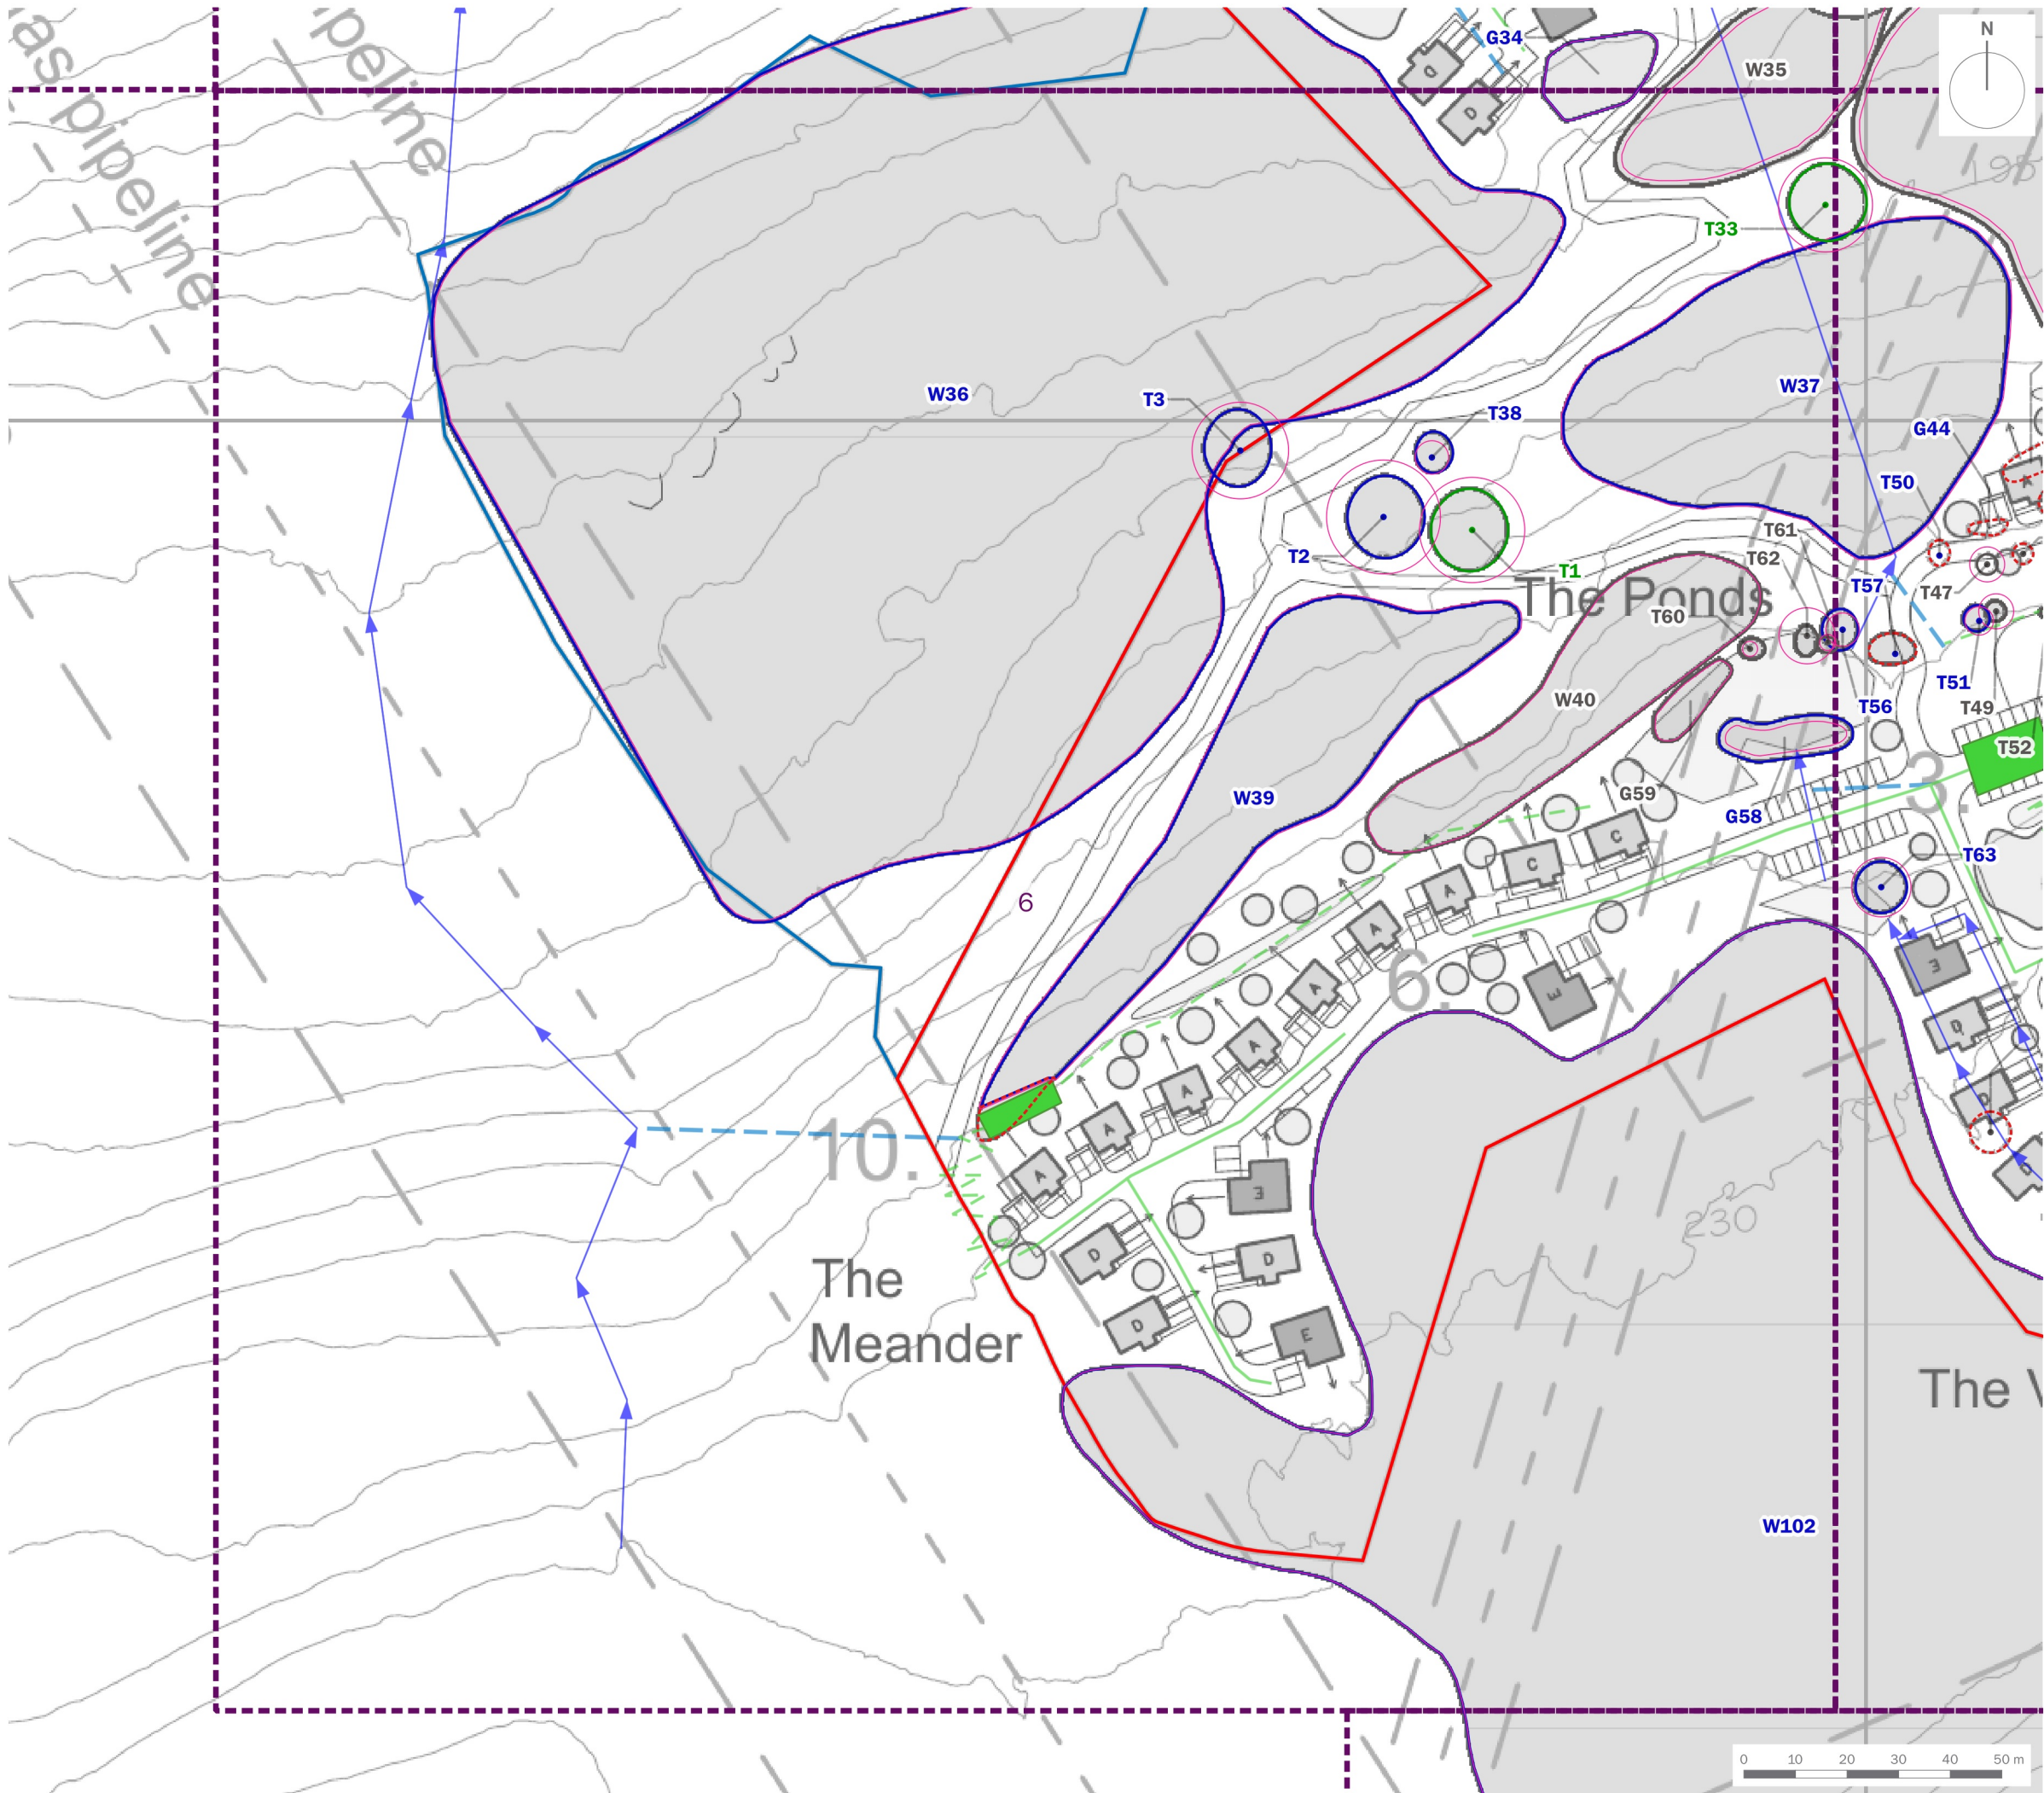

|                |                                                    |          |     |
|----------------|----------------------------------------------------|----------|-----|
| client         | Trivselhus UK Holdings Limited                     |          |     |
| project title  | Parc Pelenna Holiday Resort                        |          |     |
| drawing title  | Tree Retention and Removal Plan<br>(Sheet 6 of 10) |          |     |
| date           | 16 AUGUST 2024                                     | drawn by | PDr |
| drawing number | edp6556_d013c                                      | checked  | DGa |
| scale          | 1:1,250 @ A3                                       | QA       | RBa |



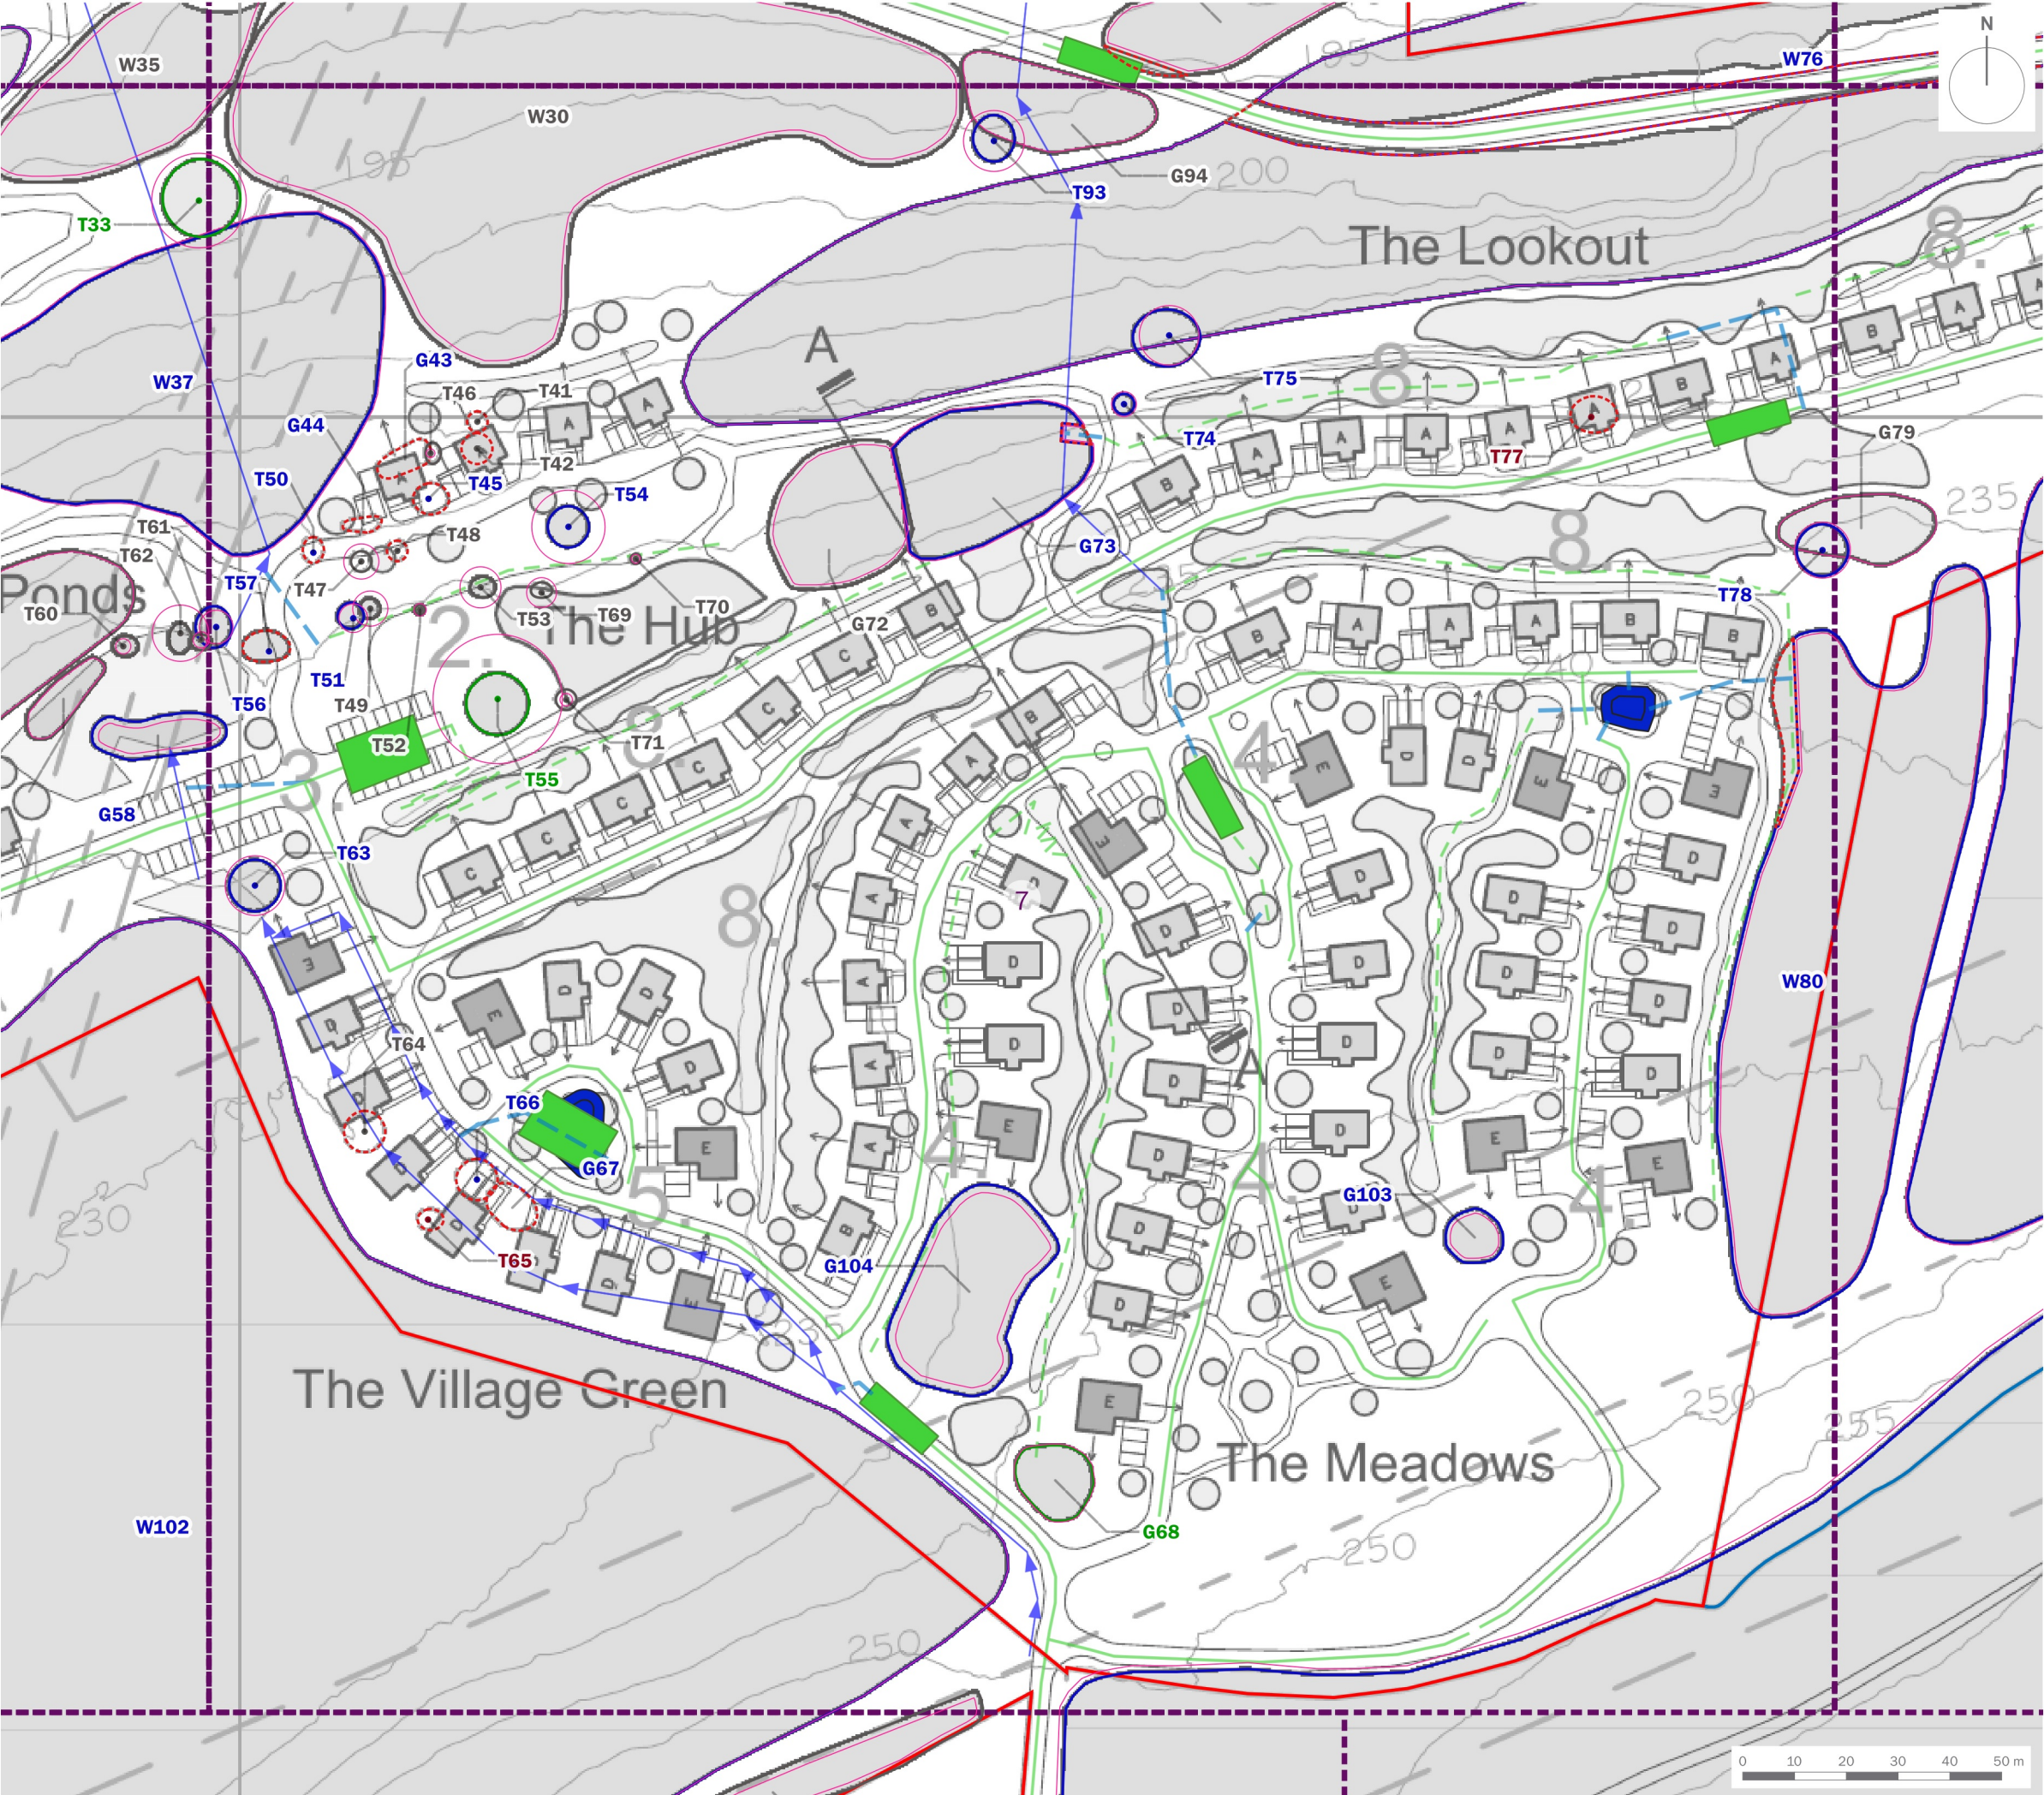

Site Boundary

Wider Area of Control

T1

Tree/Group Number

Tree/Group Canopy

Tree Stem

Root Protection Area

Category A: Trees of high quality and value

Category B: Trees of moderate quality and value

Category C: Trees of low quality and value

Category U: Trees of poor quality and value

Trees to be Removed

|                |                                                    |          |     |
|----------------|----------------------------------------------------|----------|-----|
| client         | Trivselhus UK Holdings Limited                     |          |     |
| project title  | Parc Pelenna Holiday Resort                        |          |     |
| drawing title  | Tree Retention and Removal Plan<br>(Sheet 7 of 10) |          |     |
| date           | 16 AUGUST 2024                                     | drawn by | PDr |
| drawing number | edp6556_d013c                                      | checked  | DGa |
| scale          | 1:1,250 @ A3                                       | QA       | RBa |


edp

the environmental  
dimension partnership

Registered office: 01285 740427 - [www.edp-uk.co.uk](http://www.edp-uk.co.uk) - [info@edp-uk.co.uk](mailto:info@edp-uk.co.uk)

© The Environmental Dimension Partnership Ltd. Based on drawing 2304/001 rev G 'Concept Masterplan' © Ross Peedle Architect



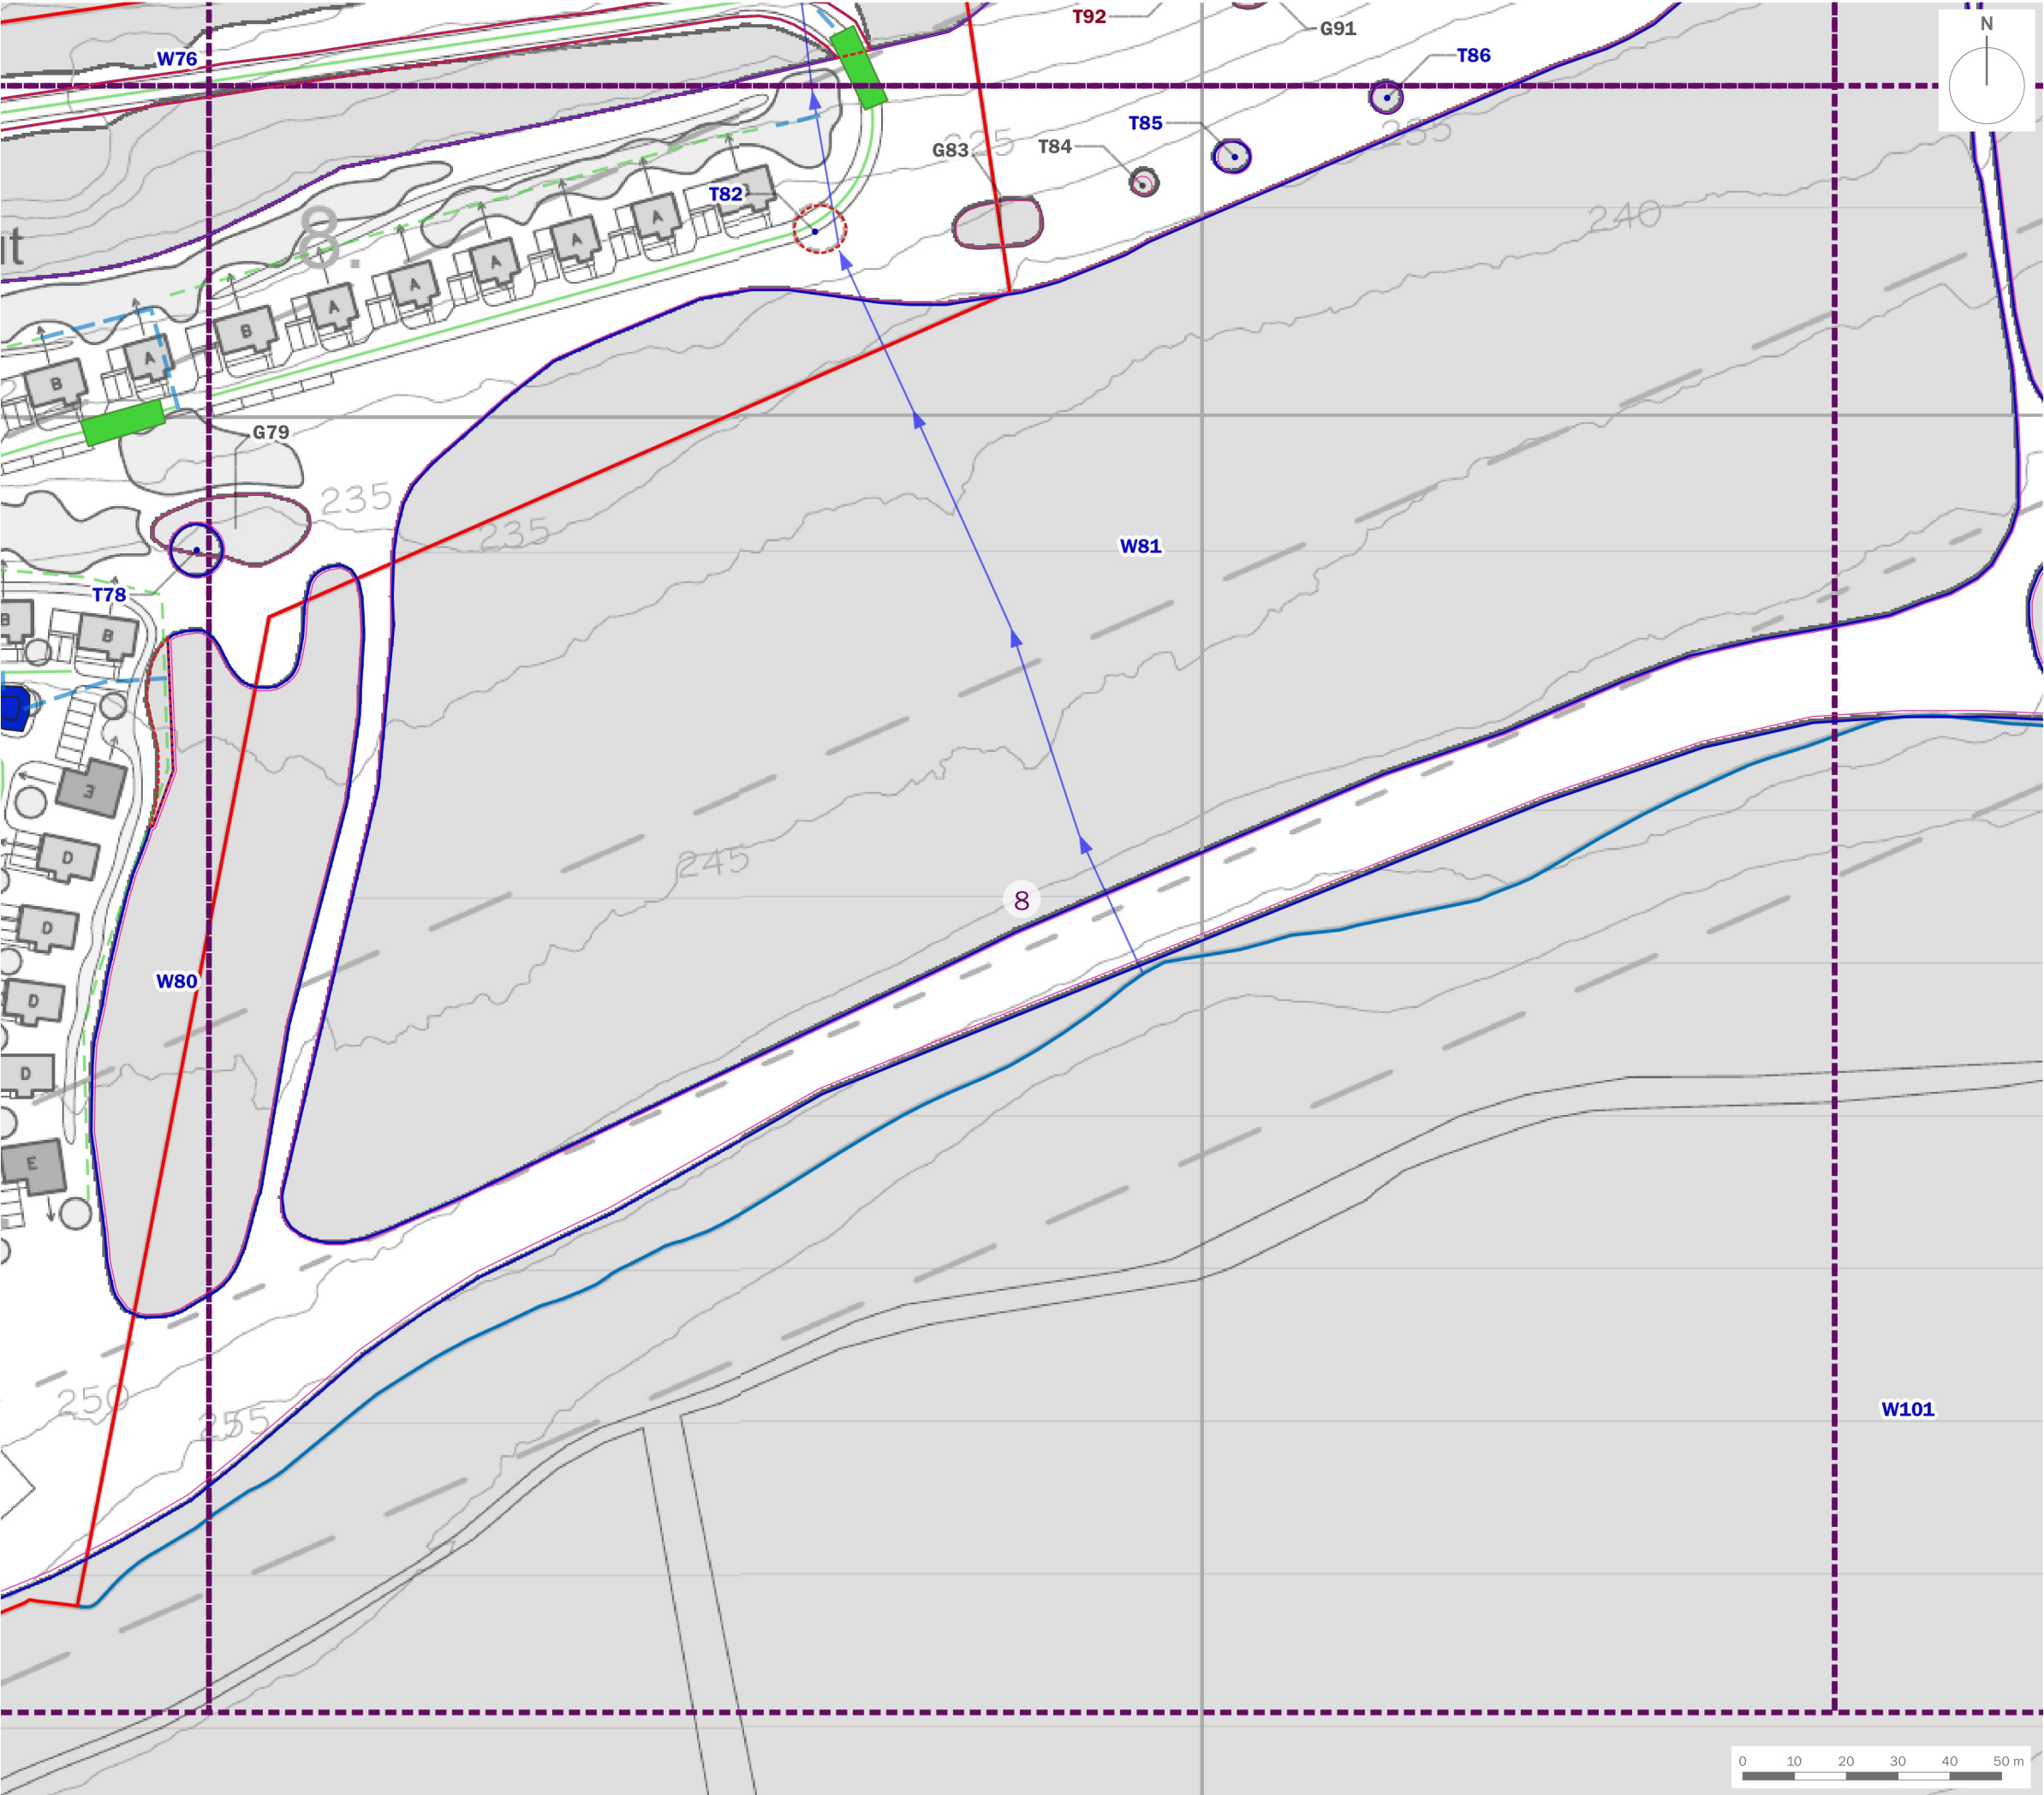

Site Boundary

Wider Area of Control

T1

Tree/Group Number

Tree/Group Canopy

Tree Stem

Root Protection Area


Category A: Trees of high quality and value

Category B: Trees of moderate quality and value

Category C: Trees of low quality and value

Category U: Trees of poor quality and value

Trees to be Removed

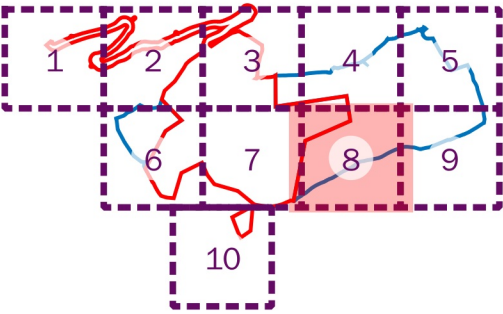


|                |                                                    |          |     |
|----------------|----------------------------------------------------|----------|-----|
| client         | Trivselhus UK Holdings Limited                     |          |     |
| project title  | Parc Pelenna Holiday Resort                        |          |     |
| drawing title  | Tree Retention and Removal Plan<br>(Sheet 8 of 10) |          |     |
| date           | 16 AUGUST 2024                                     | drawn by | PDr |
| drawing number | edp6556_d013c                                      | checked  | DGa |
| scale          | 1:1,250 @ A3                                       | QA       | RBa |

edp

the environmental  
dimension partnership

Registered office: 01285 740427 - [www.edp-uk.co.uk](http://www.edp-uk.co.uk) - [info@edp-uk.co.uk](mailto:info@edp-uk.co.uk)



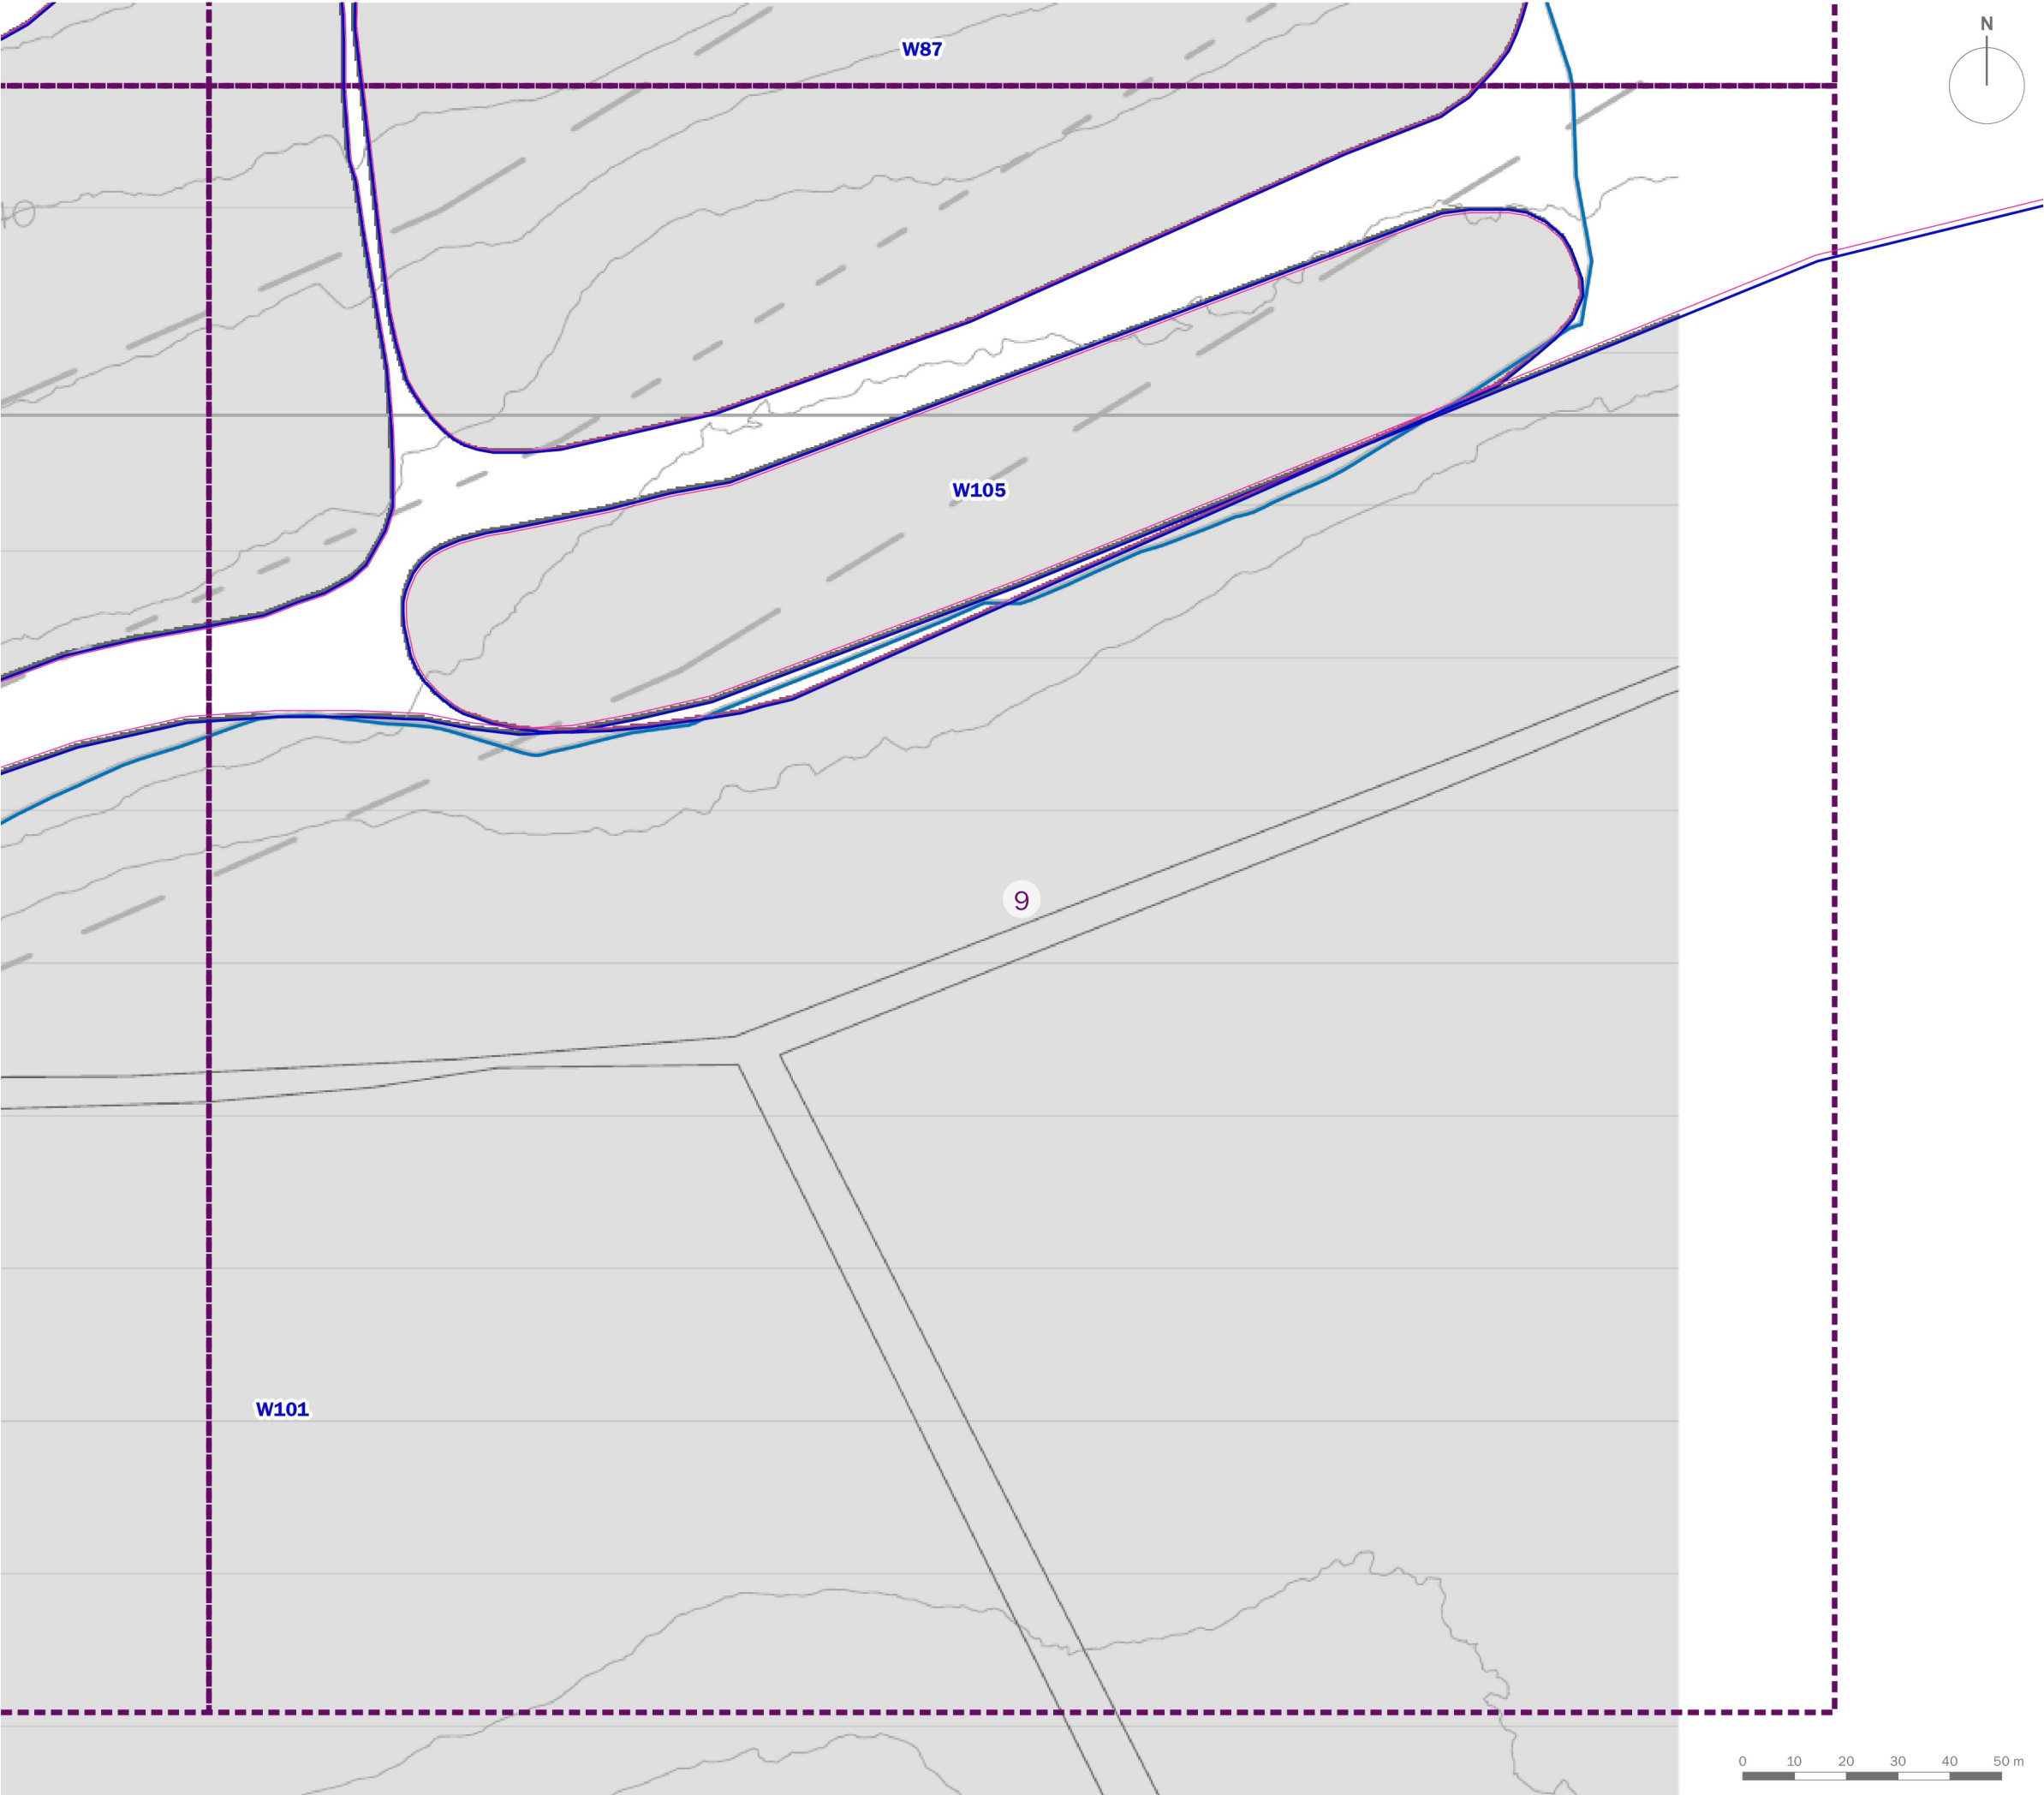

Site Boundary

Wider Area of Control

T1

Tree/Group Number

Tree/Group Canopy

Tree Stem

Root Protection Area


Category A: Trees of high quality and value

Category B: Trees of moderate quality and value

Category C: Trees of low quality and value

Category U: Trees of poor quality and value

Trees to be Removed

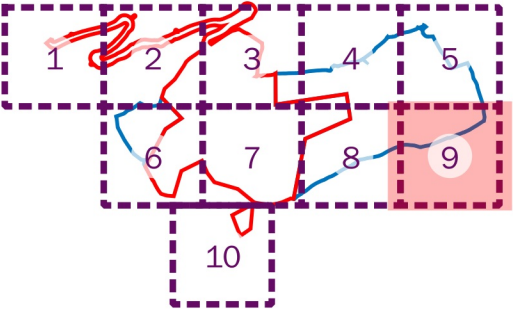

client

**Trivselhus UK Holdings Limited**

project title

**Parc Pelenna Holiday Resort**

drawing title


**Tree Retention and Removal Plan  
(Sheet 9 of 10)**

|                |                       |          |            |
|----------------|-----------------------|----------|------------|
| date           | <b>16 AUGUST 2024</b> | drawn by | <b>PDr</b> |
| drawing number | <b>edp6556_d013c</b>  | checked  | <b>DGa</b> |
| scale          | <b>1:1,250 @ A3</b>   | QA       | <b>RBa</b> |



Registered office: 01285 740427 - [www.edp-uk.co.uk](http://www.edp-uk.co.uk) - [info@edp-uk.co.uk](mailto:info@edp-uk.co.uk)



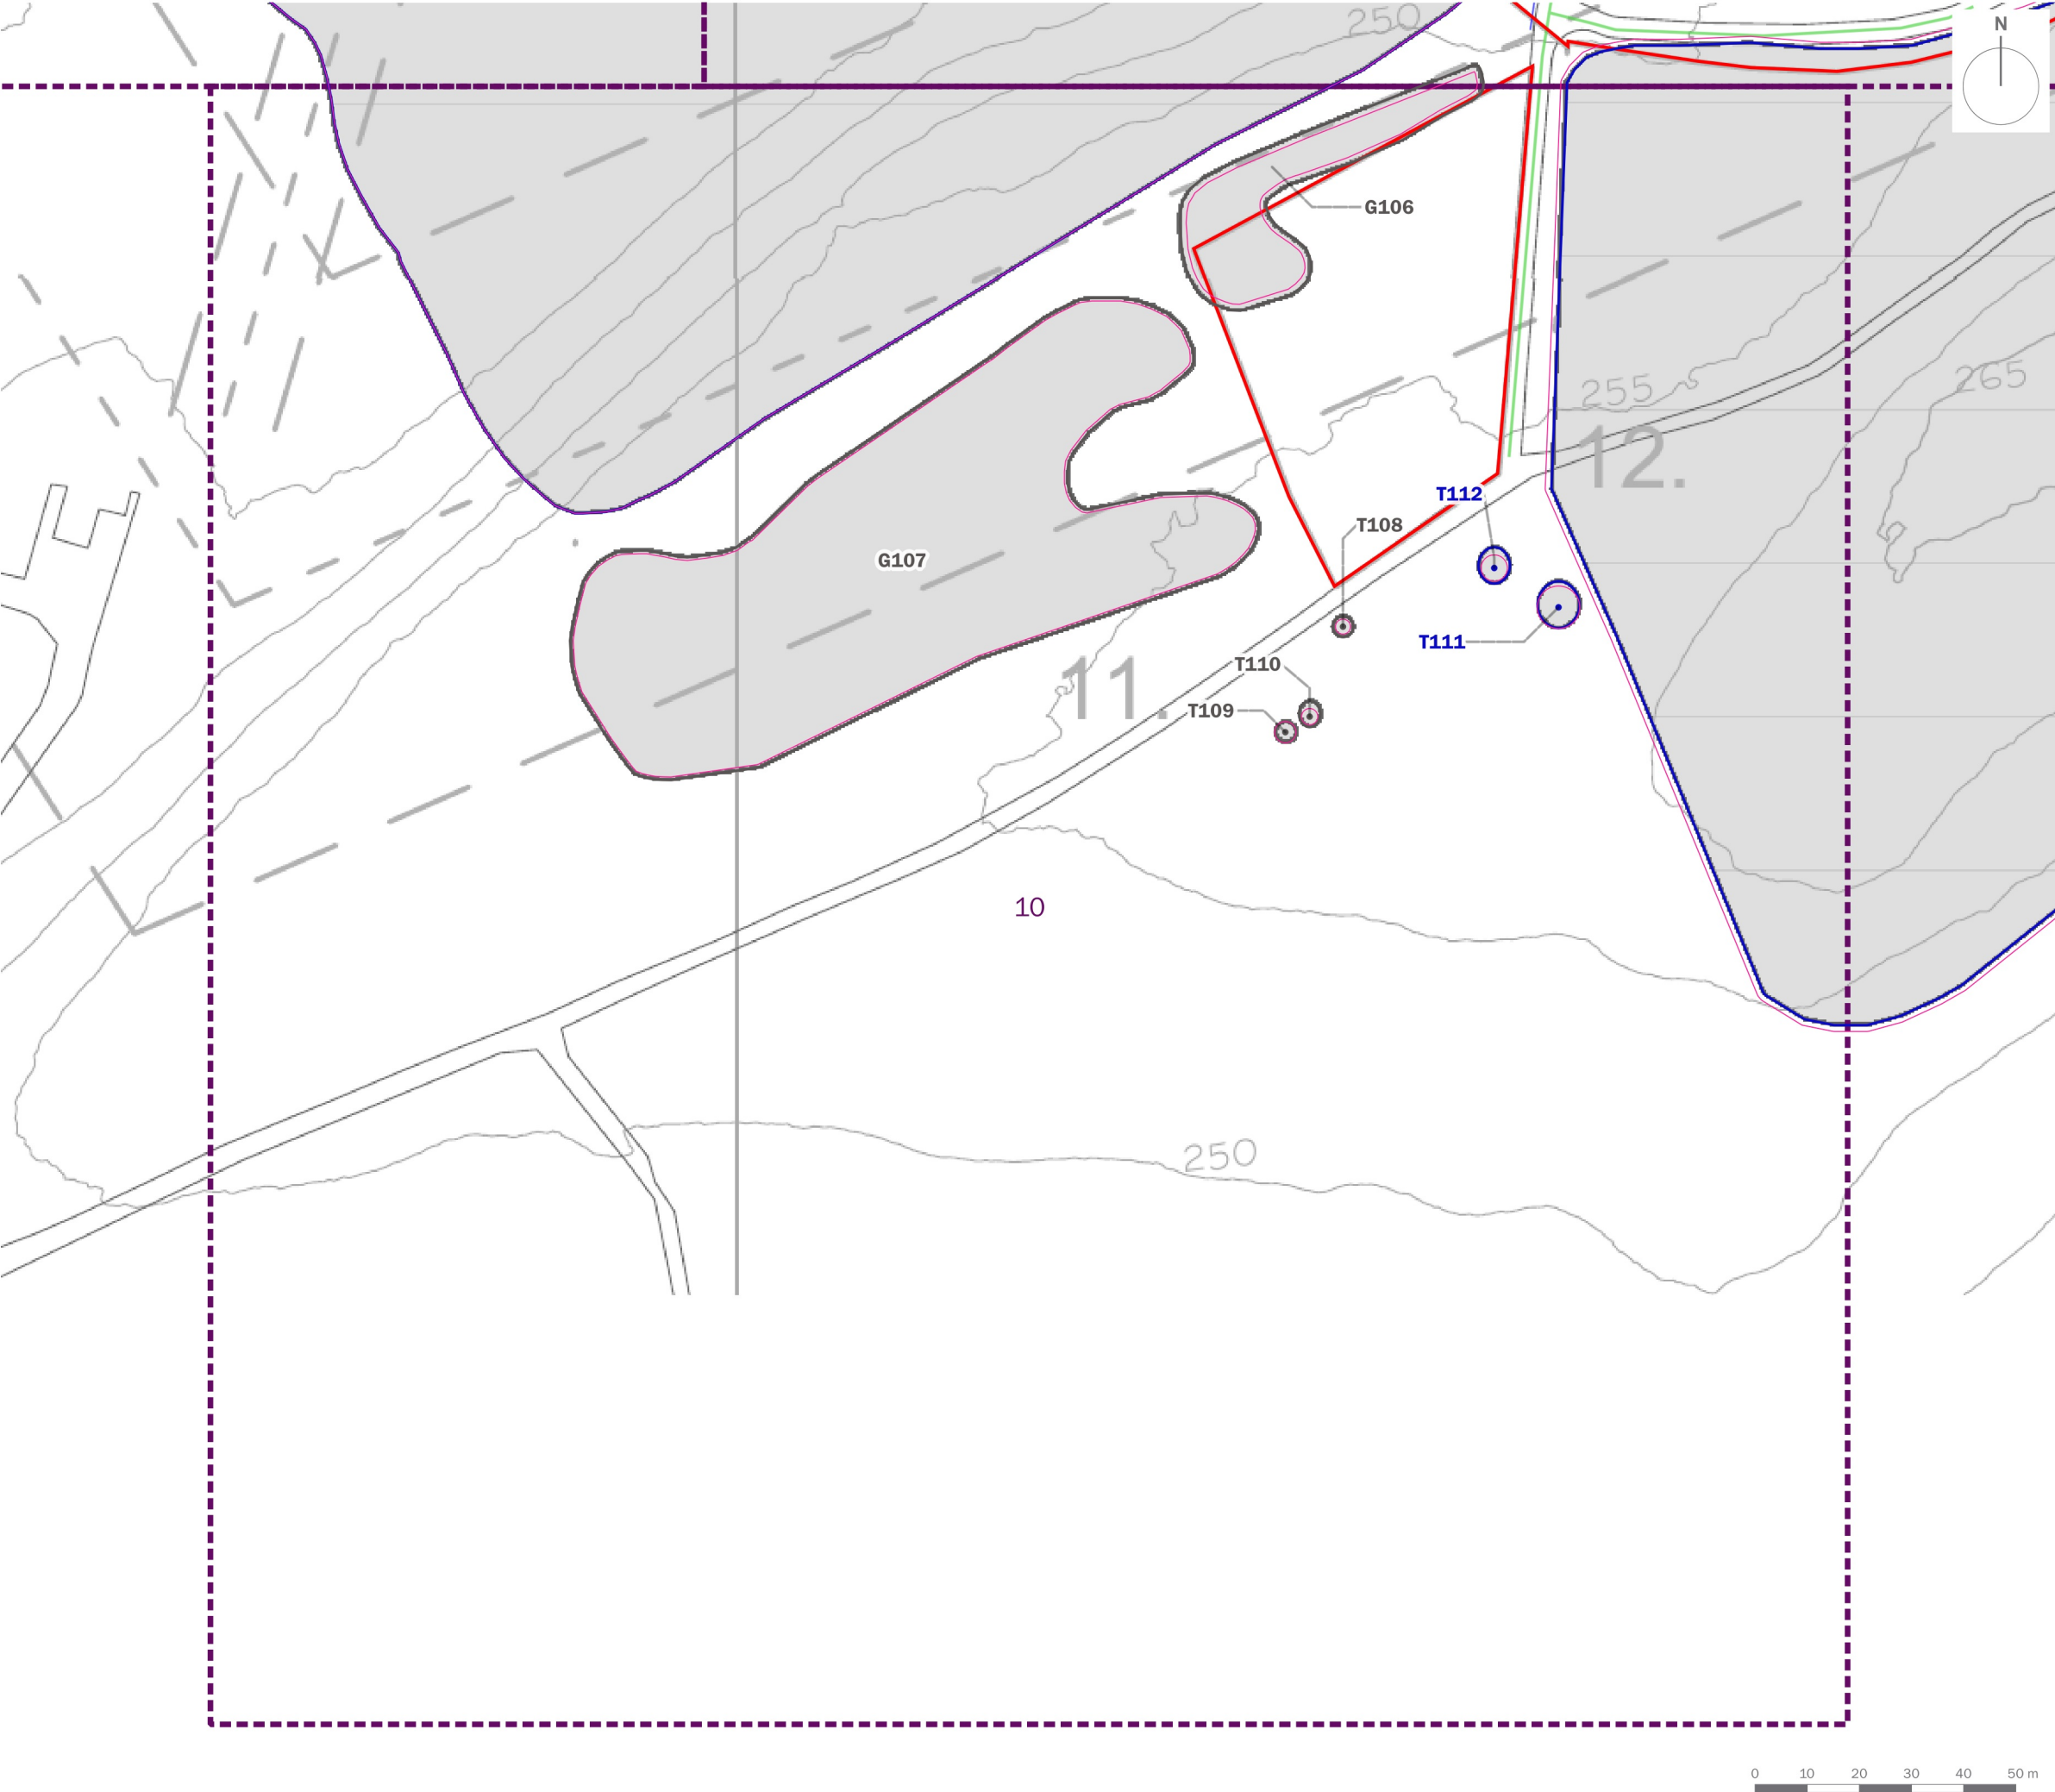

Site Boundary

Wider Area of Control

T1

Tree/Group Number

Tree/Group Canopy

Tree Stem

Root Protection Area


Category A: Trees of high quality and value

Category B: Trees of moderate quality and value

Category C: Trees of low quality and value

Category U: Trees of poor quality and value

Trees to be Removed

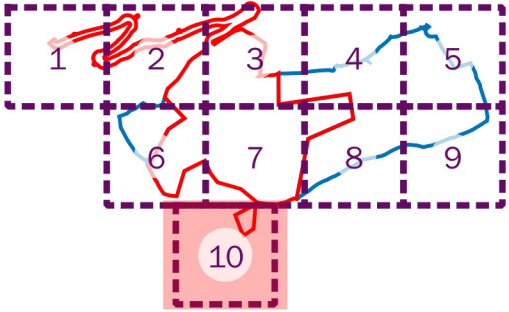

|                |                                                     |          |     |  |
|----------------|-----------------------------------------------------|----------|-----|--|
| client         | Trivselhus UK Holdings Limited                      |          |     |  |
| project title  | Parc Pelenna Holiday Resort                         |          |     |  |
| drawing title  | Tree Retention and Removal Plan<br>(Sheet 10 of 10) |          |     |  |
| date           | 16 AUGUST 2024                                      | drawn by | PDR |  |
| drawing number | edp6556_d013c                                       | checked  | DGa |  |
| scale          | 1:1,250 @ A3                                        | QA       | RBa |  |