
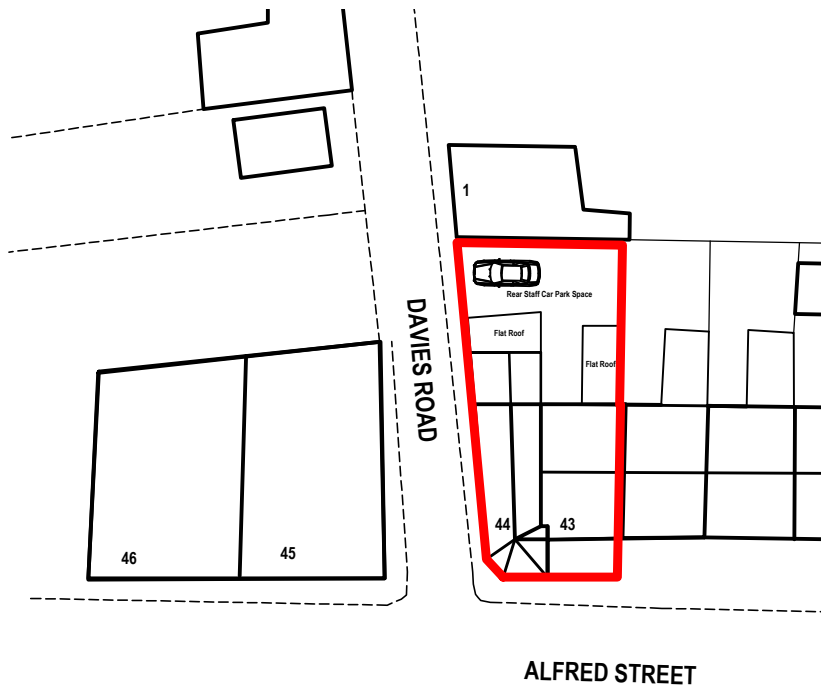


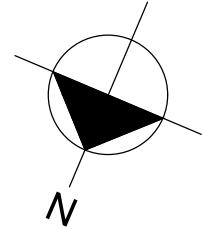

Block Plan scale 1:500

Rev.		By	Date
DESIGN VISION 5			
Contact: Angharad Randall Email: Design_Vision_5@hotmail.com Tel No: 07853 169 142			
SITE ADDRESS: First Mortgage Solutions 43 & 44 Alfred Street Neath SA11 1EH			
DRAWING TITLE: Block Plan			
Arch/Designer AR	DRAWN BY: AR	SCALE: A4@1:500	DATE: 06/2024
SYSTEM PROJECT NUMBER: 134 - 2024		DRWG NO: 04	REVISION: -