


Elevation - Rear - Proposed

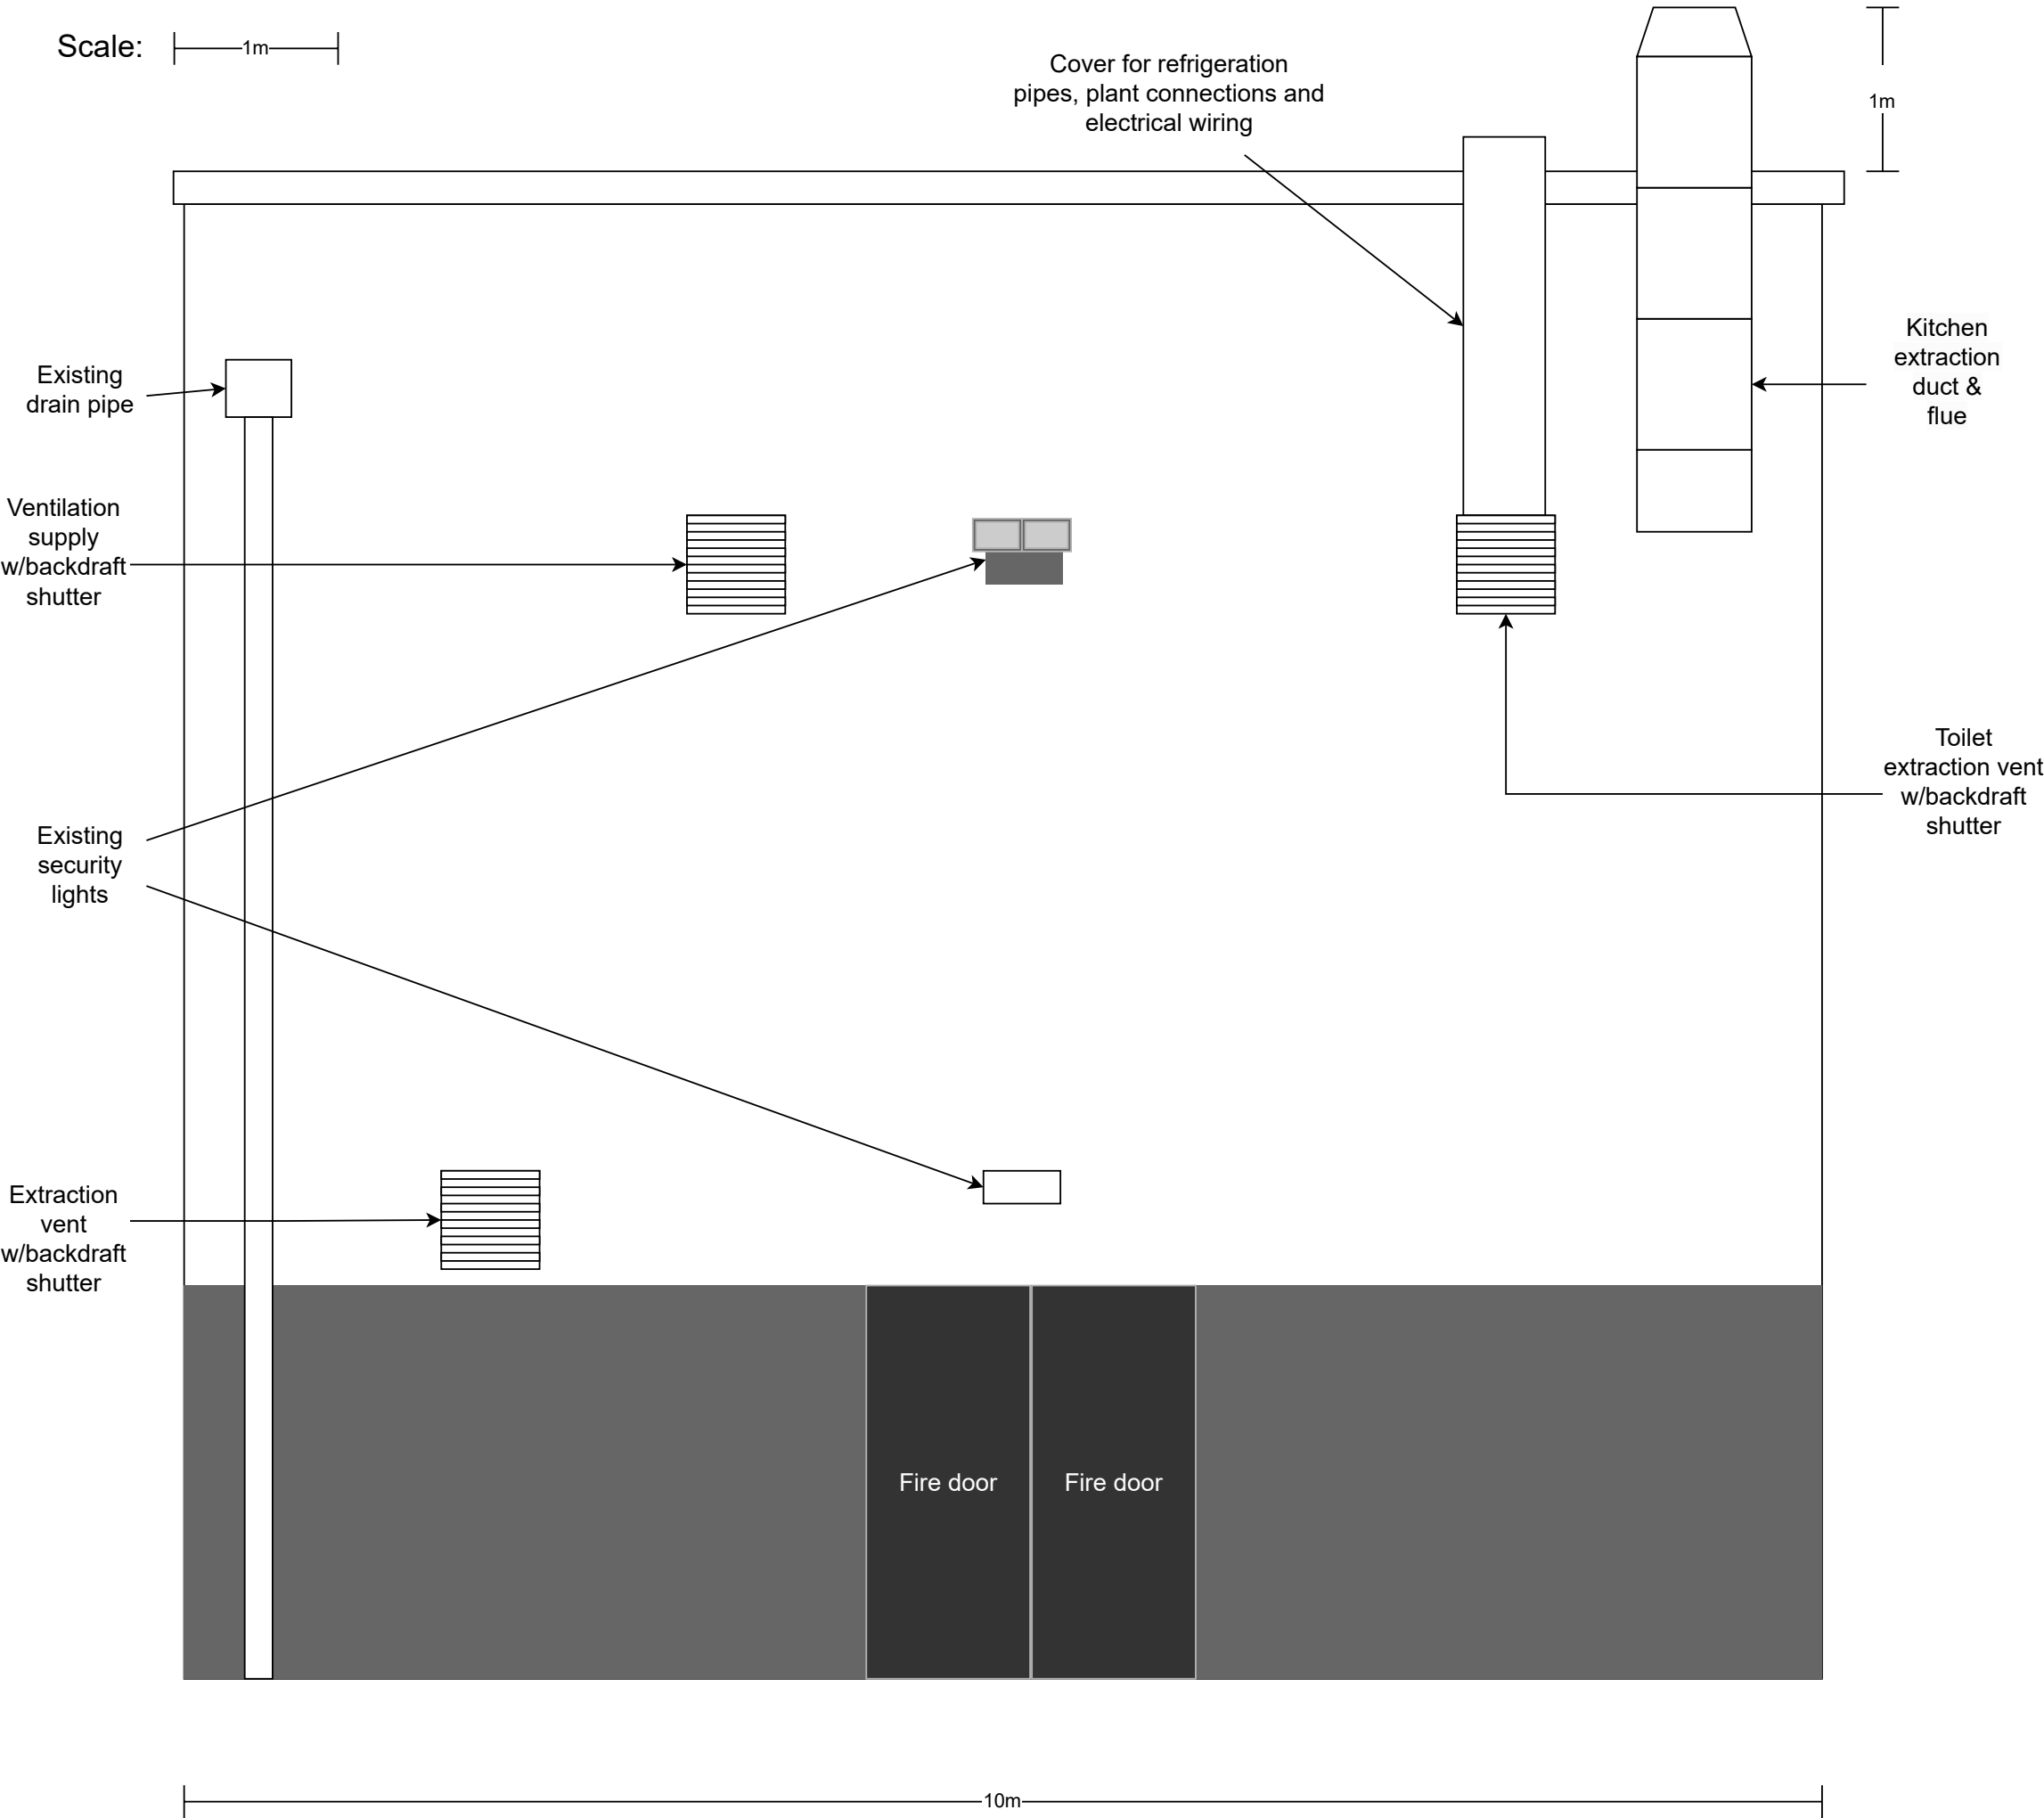

Note: Ductwork and vents for extraction and ventilation will be colour coded white to match existing exterior cladding