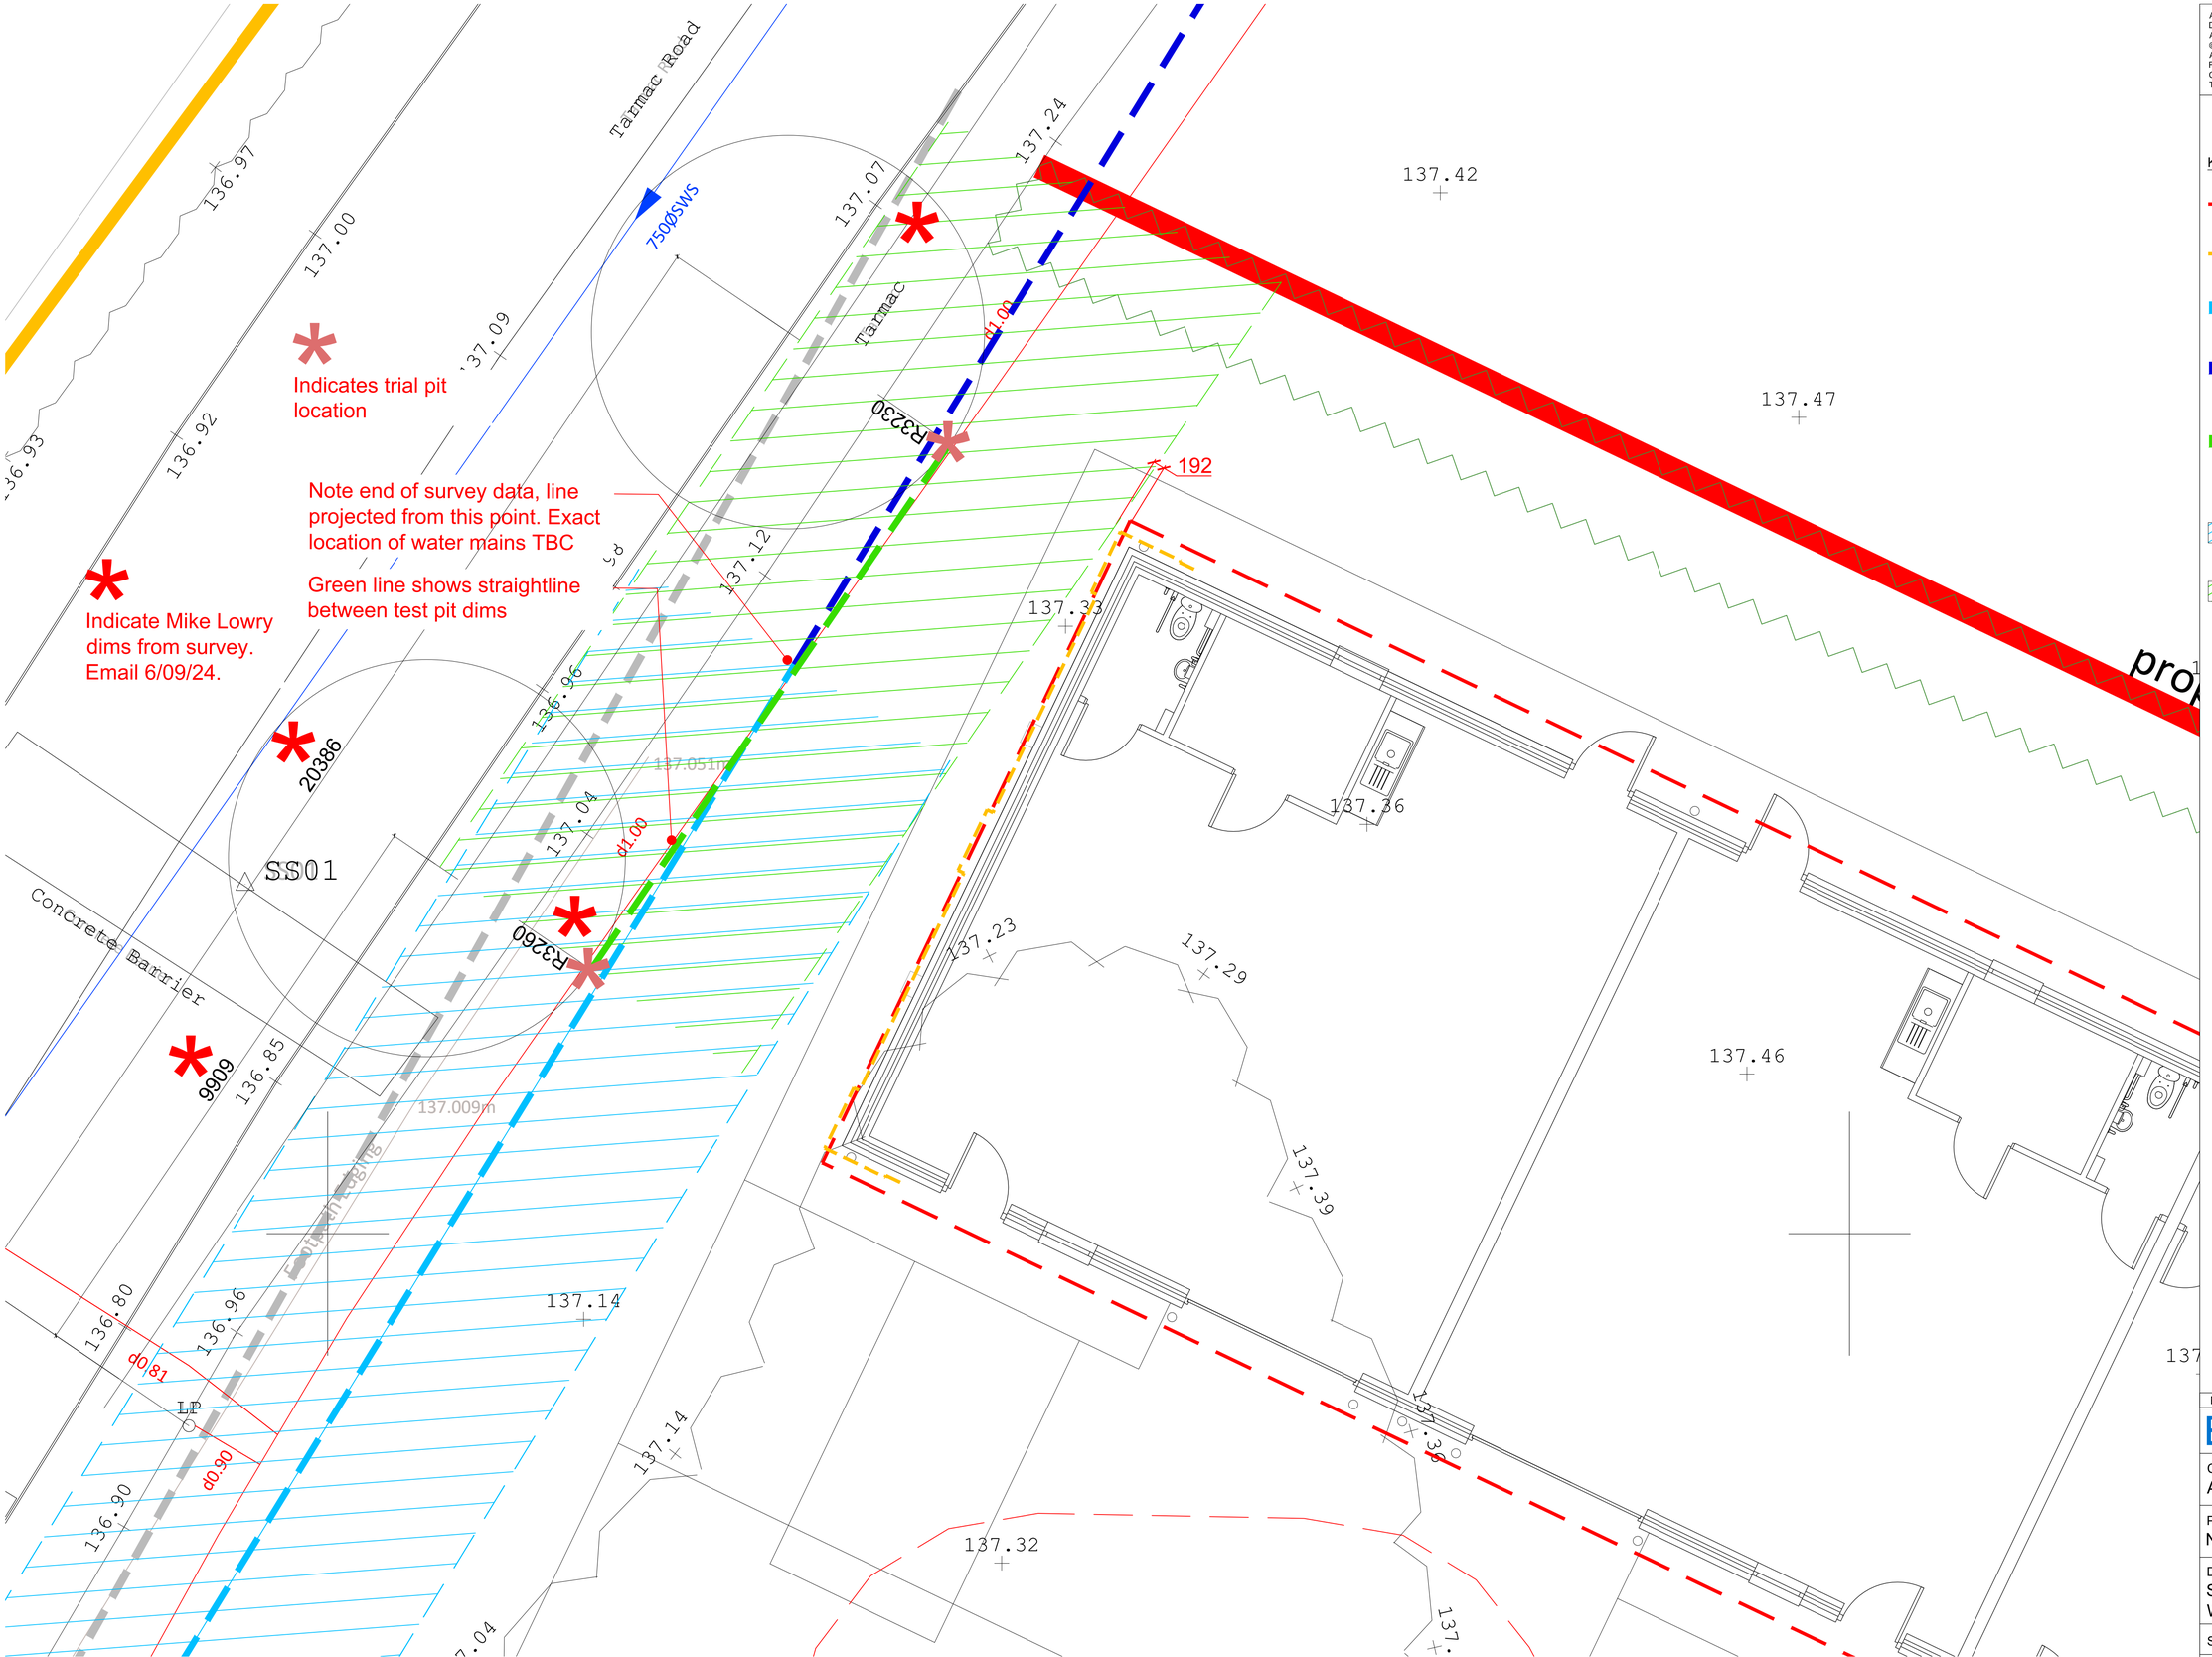


ALL DIMENSIONS TO BE CHECKED ON SITE.
DO NOT SCALE THIS DRAWING.
ALL DISCREPANCIES TO BE REPORTED IMMEDIATELY.
© COPYRIGHT
AUTOCAD VERSIONS OF THIS DRAWING ARE GENERATED FROM REVIT AND ARE NOT CHECKED. THEY ARE PROVIDED TO CONSULTANTS AND CONTRACTORS FOR INFORMATION ONLY TO USE AT THEIR OWN RISK.

KEY

- Red dashed line indicates cladding & roof overhang from outside face of brickwork.
- Orange dashed line indicates foundation line.
- Light blue line indicates water mains location based on u/g services scan survey.
- Dark blue line indicates projected line of water mains due to end of u/g services scan survey data
- Green line indicates projected line of water mains between 2 trial holes dug during Mike Lowry survey.
- Light blue hatch indicates 3m easement from centreline of water mains u/g services scan survey
- Green hatch indicates 3m easement from centreline of water mains Mike Lowry survey

No.	Revision Description	Date	By

EPT PARTNERSHIP CHARTERED ARCHITECTS

Client:
Andrew Scott Ltd

Project:
NPT New Industrial Units

Drawing Title:
SK19_2024-09-10_
Water Mains Easement Sketch

Status: Work in progress

Scale : 1:200 | Original sheet size : A1

Project	Originator	Functional Breakdown	Spatial Breakdown	Form	Discipline	Number	Revision
ISU -	EPT -					SK18 -	

EPT internal project ref:	Drawn by:	Checked by:	Exported from model:
11298	BG	MT	Autocad native file