
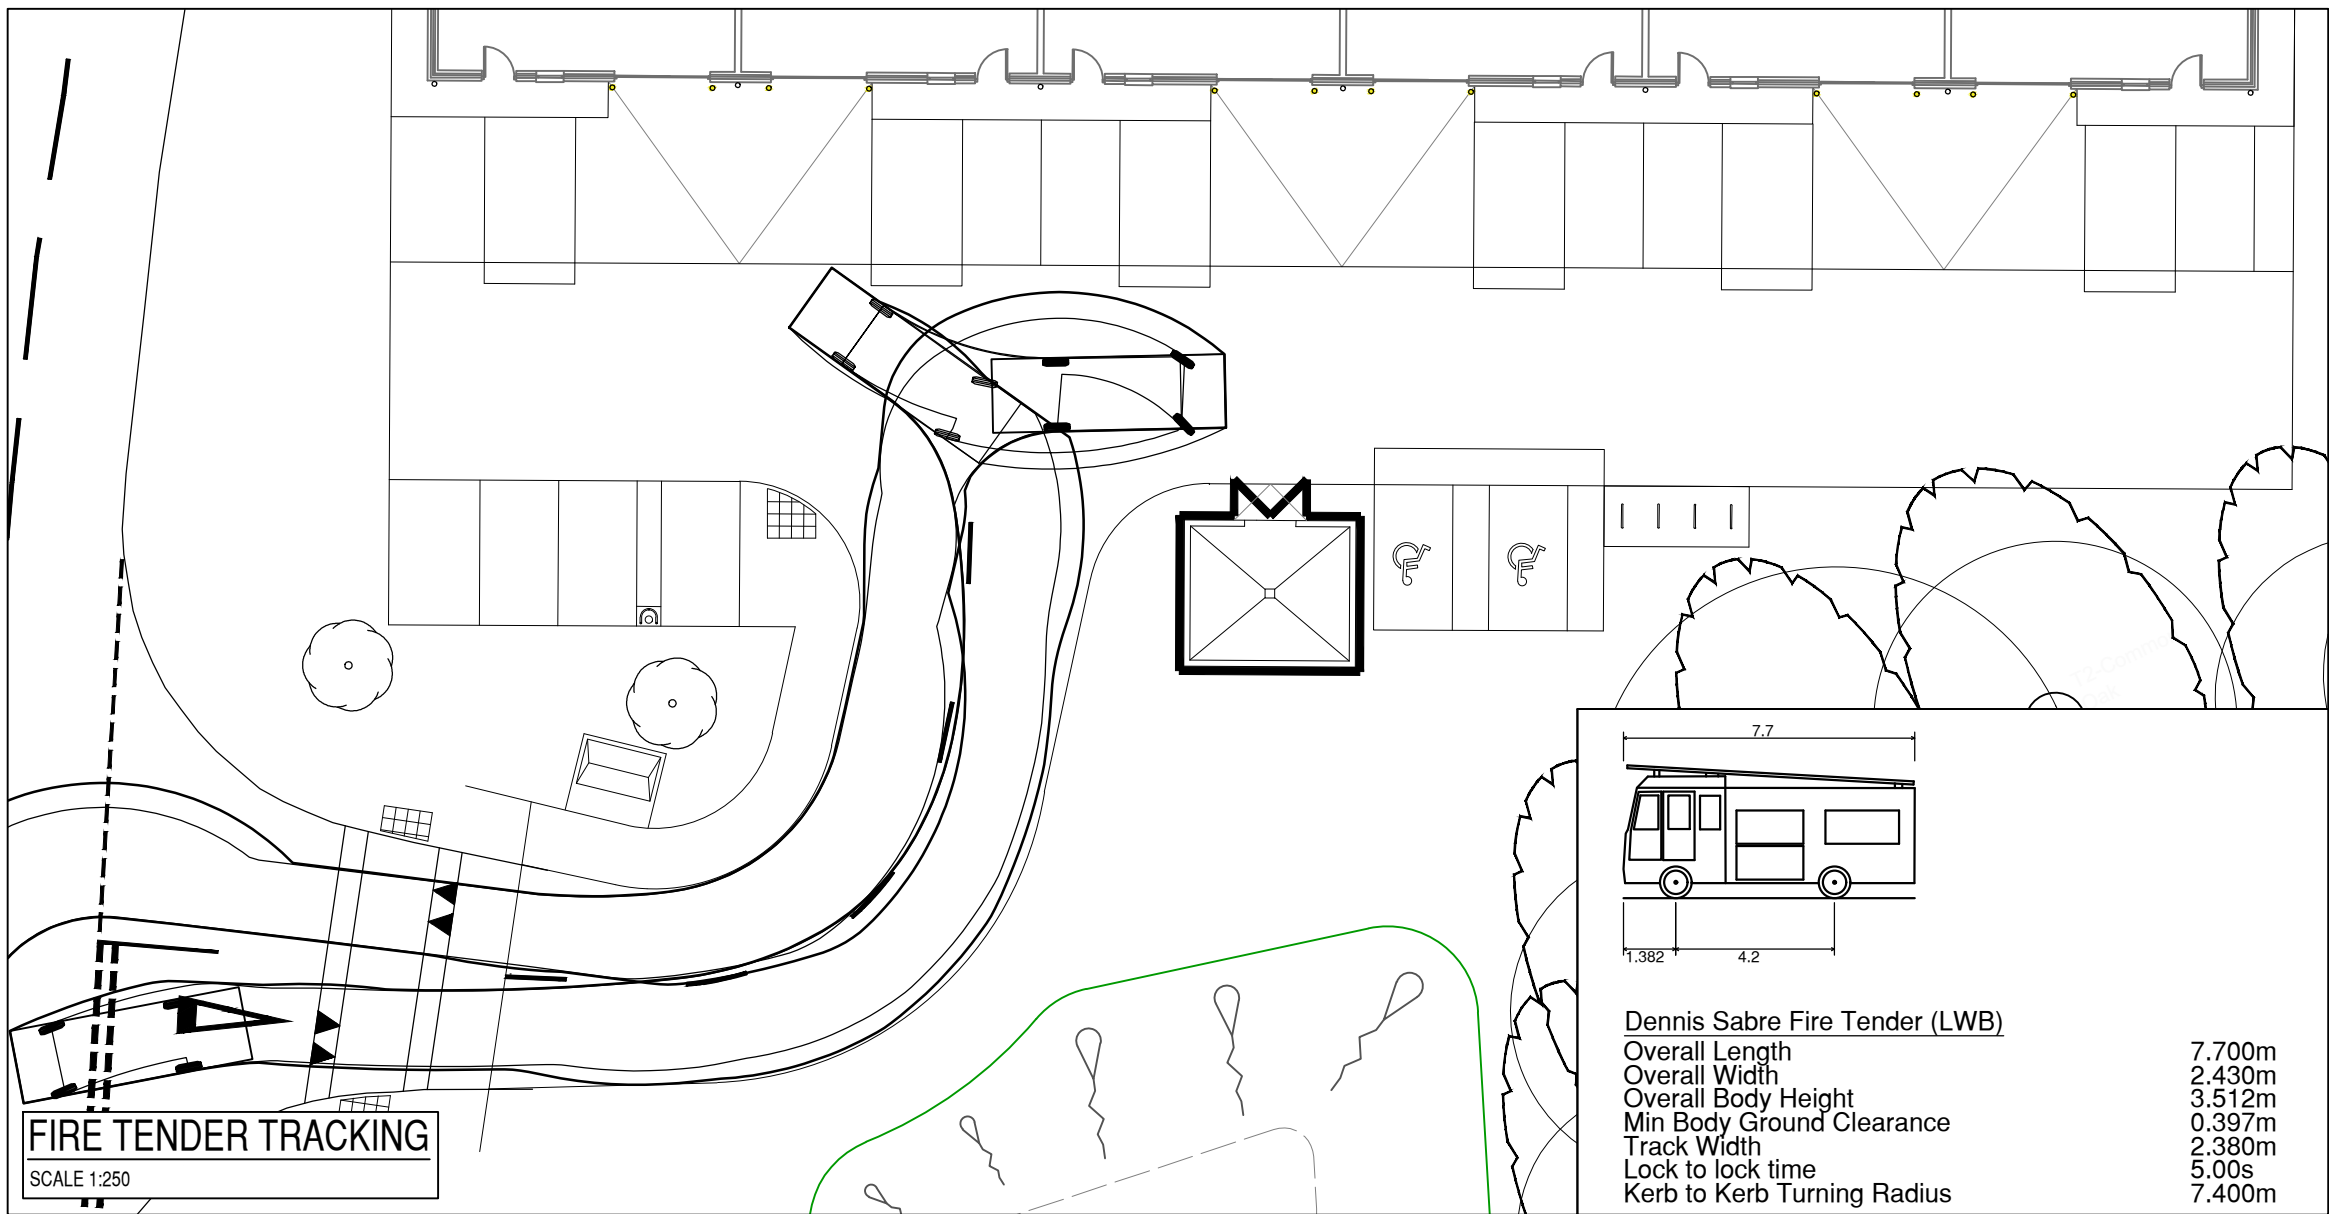
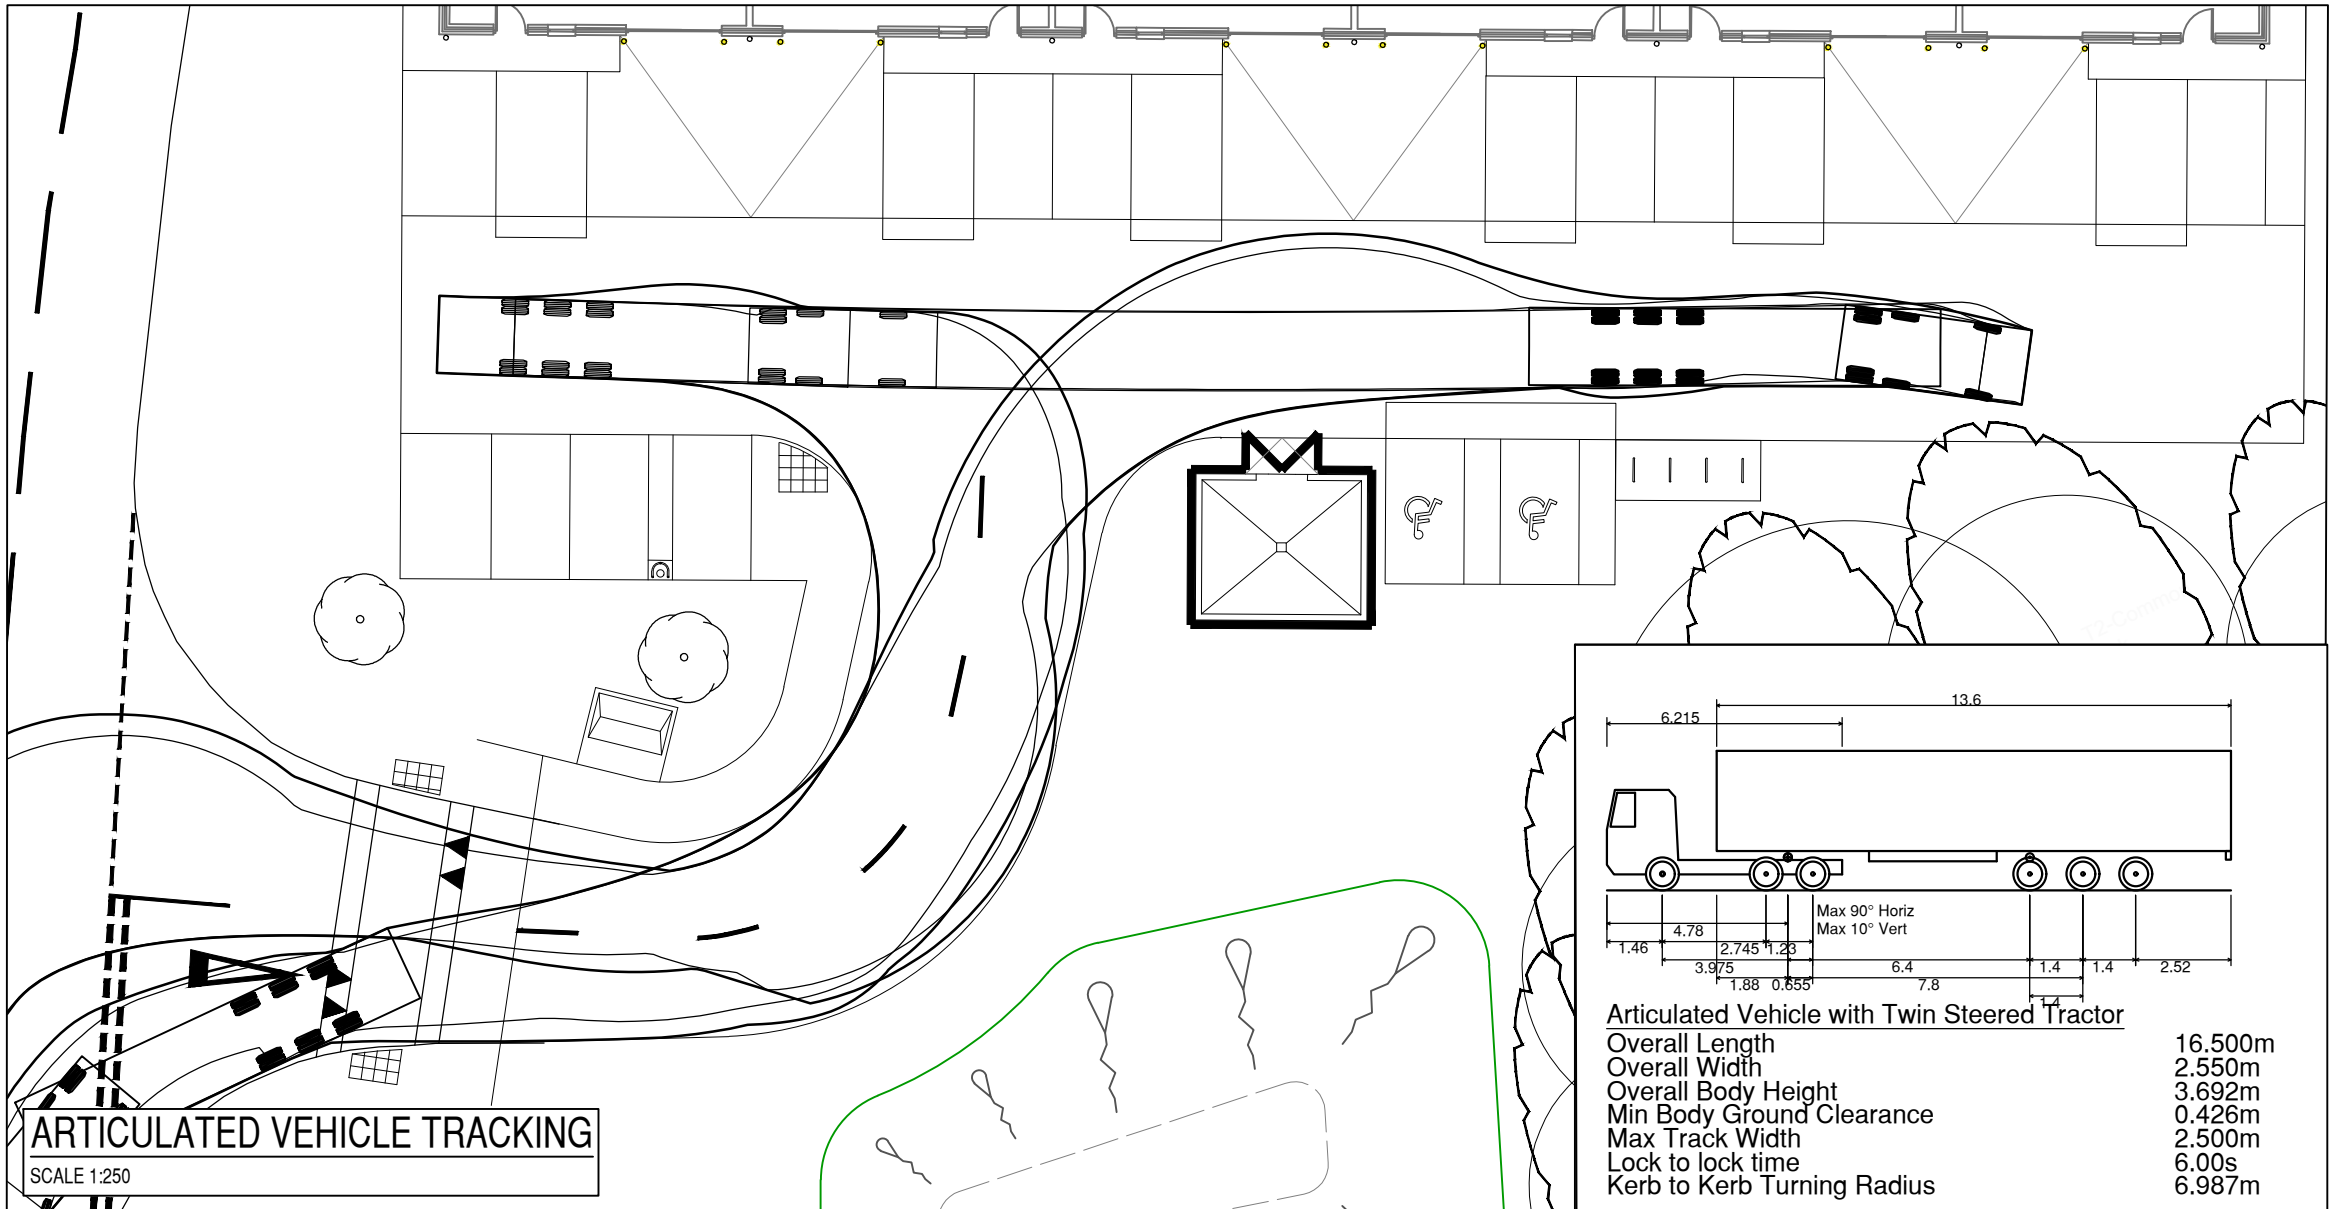
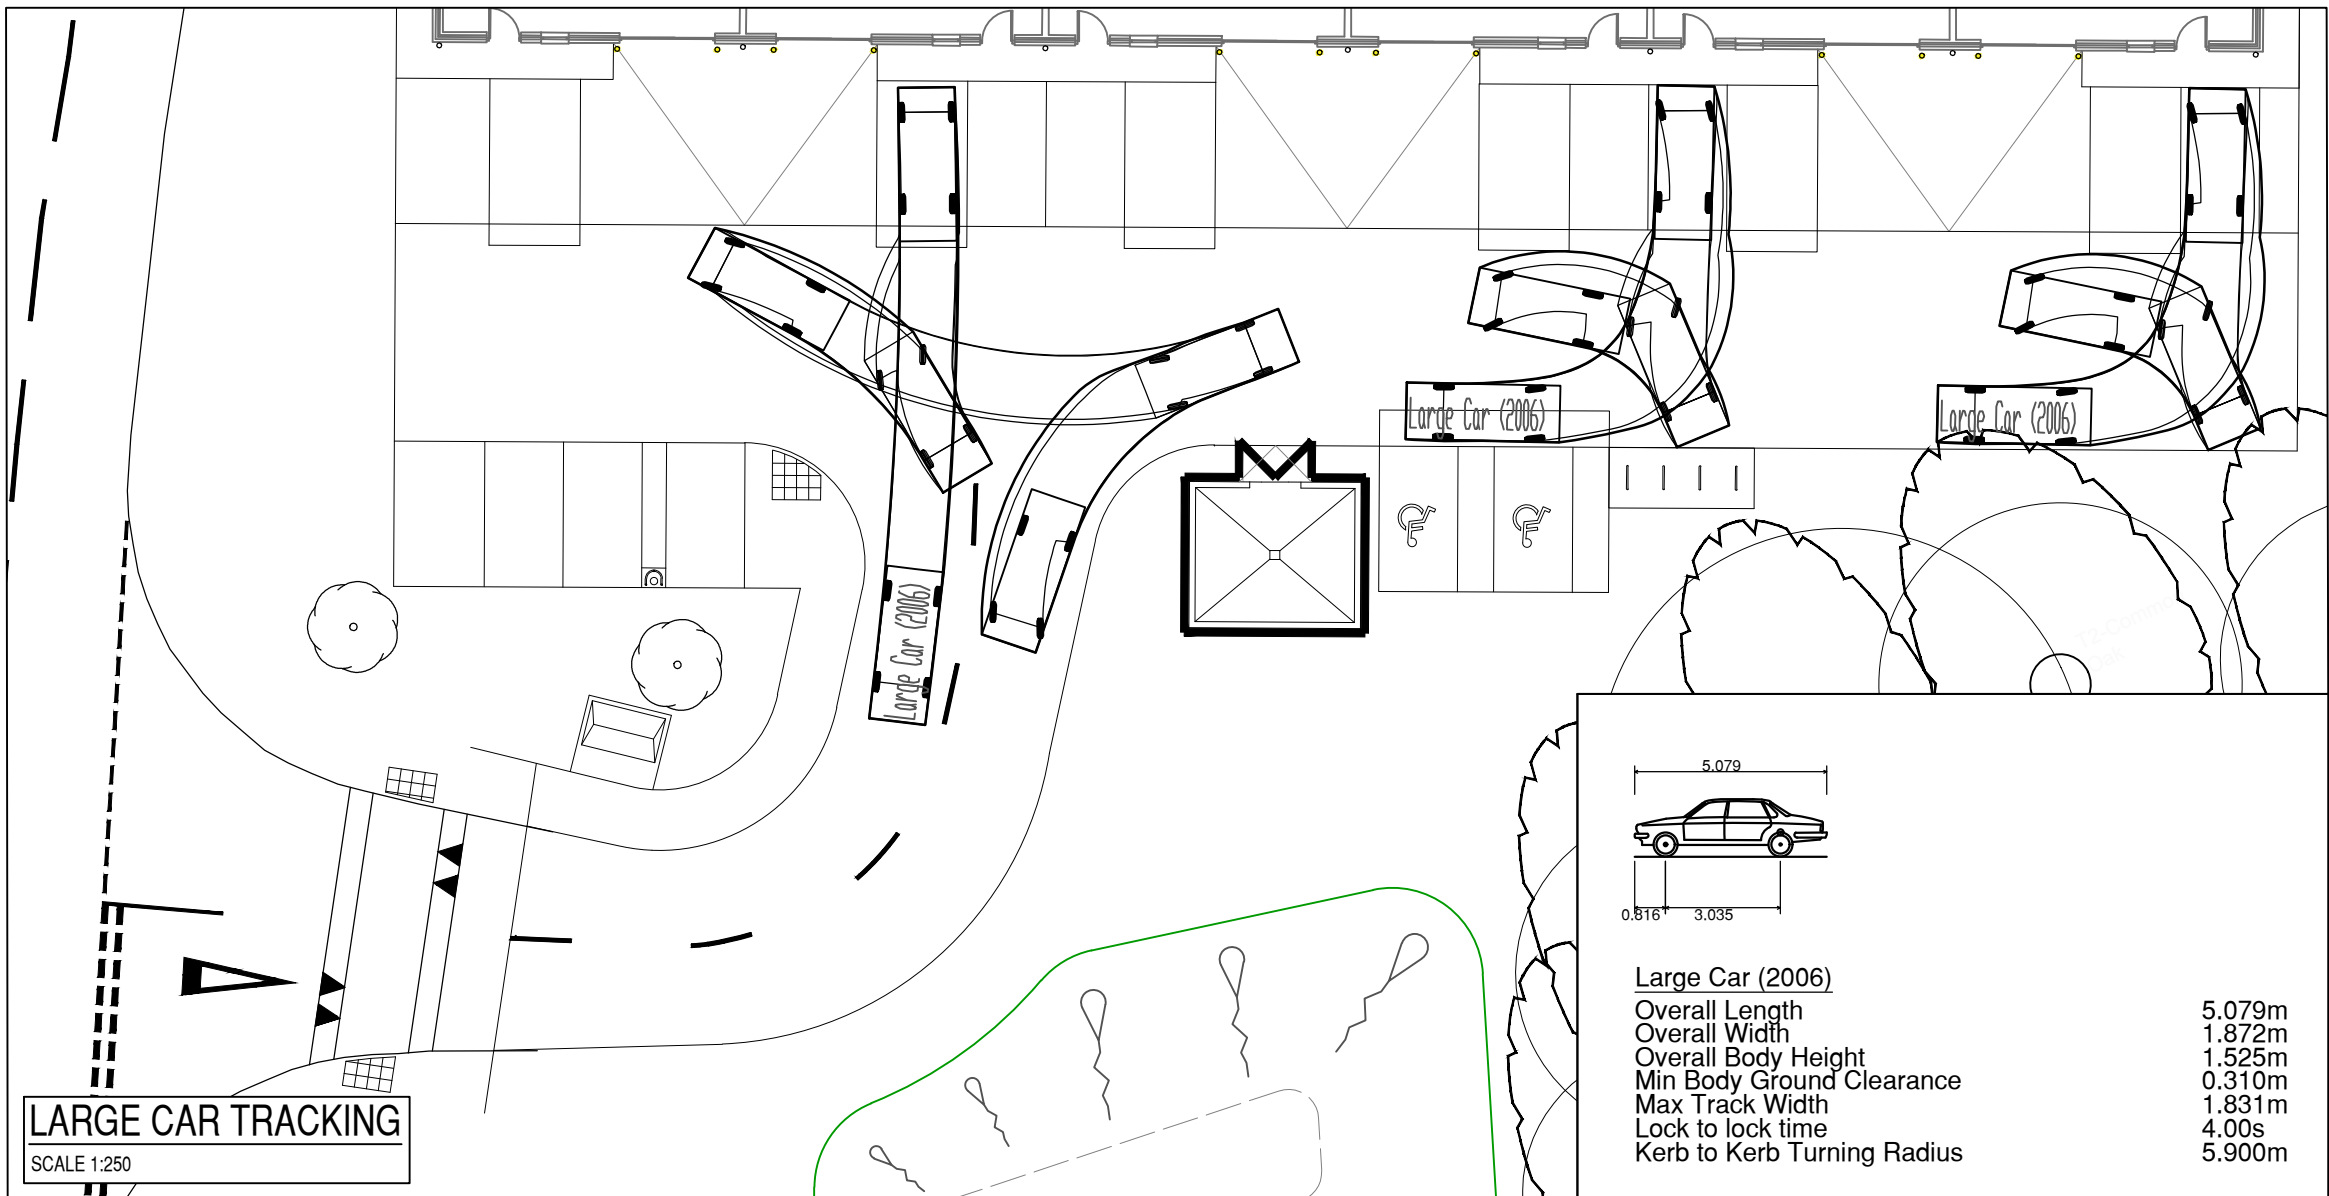
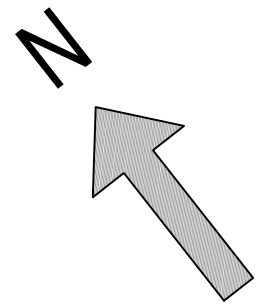
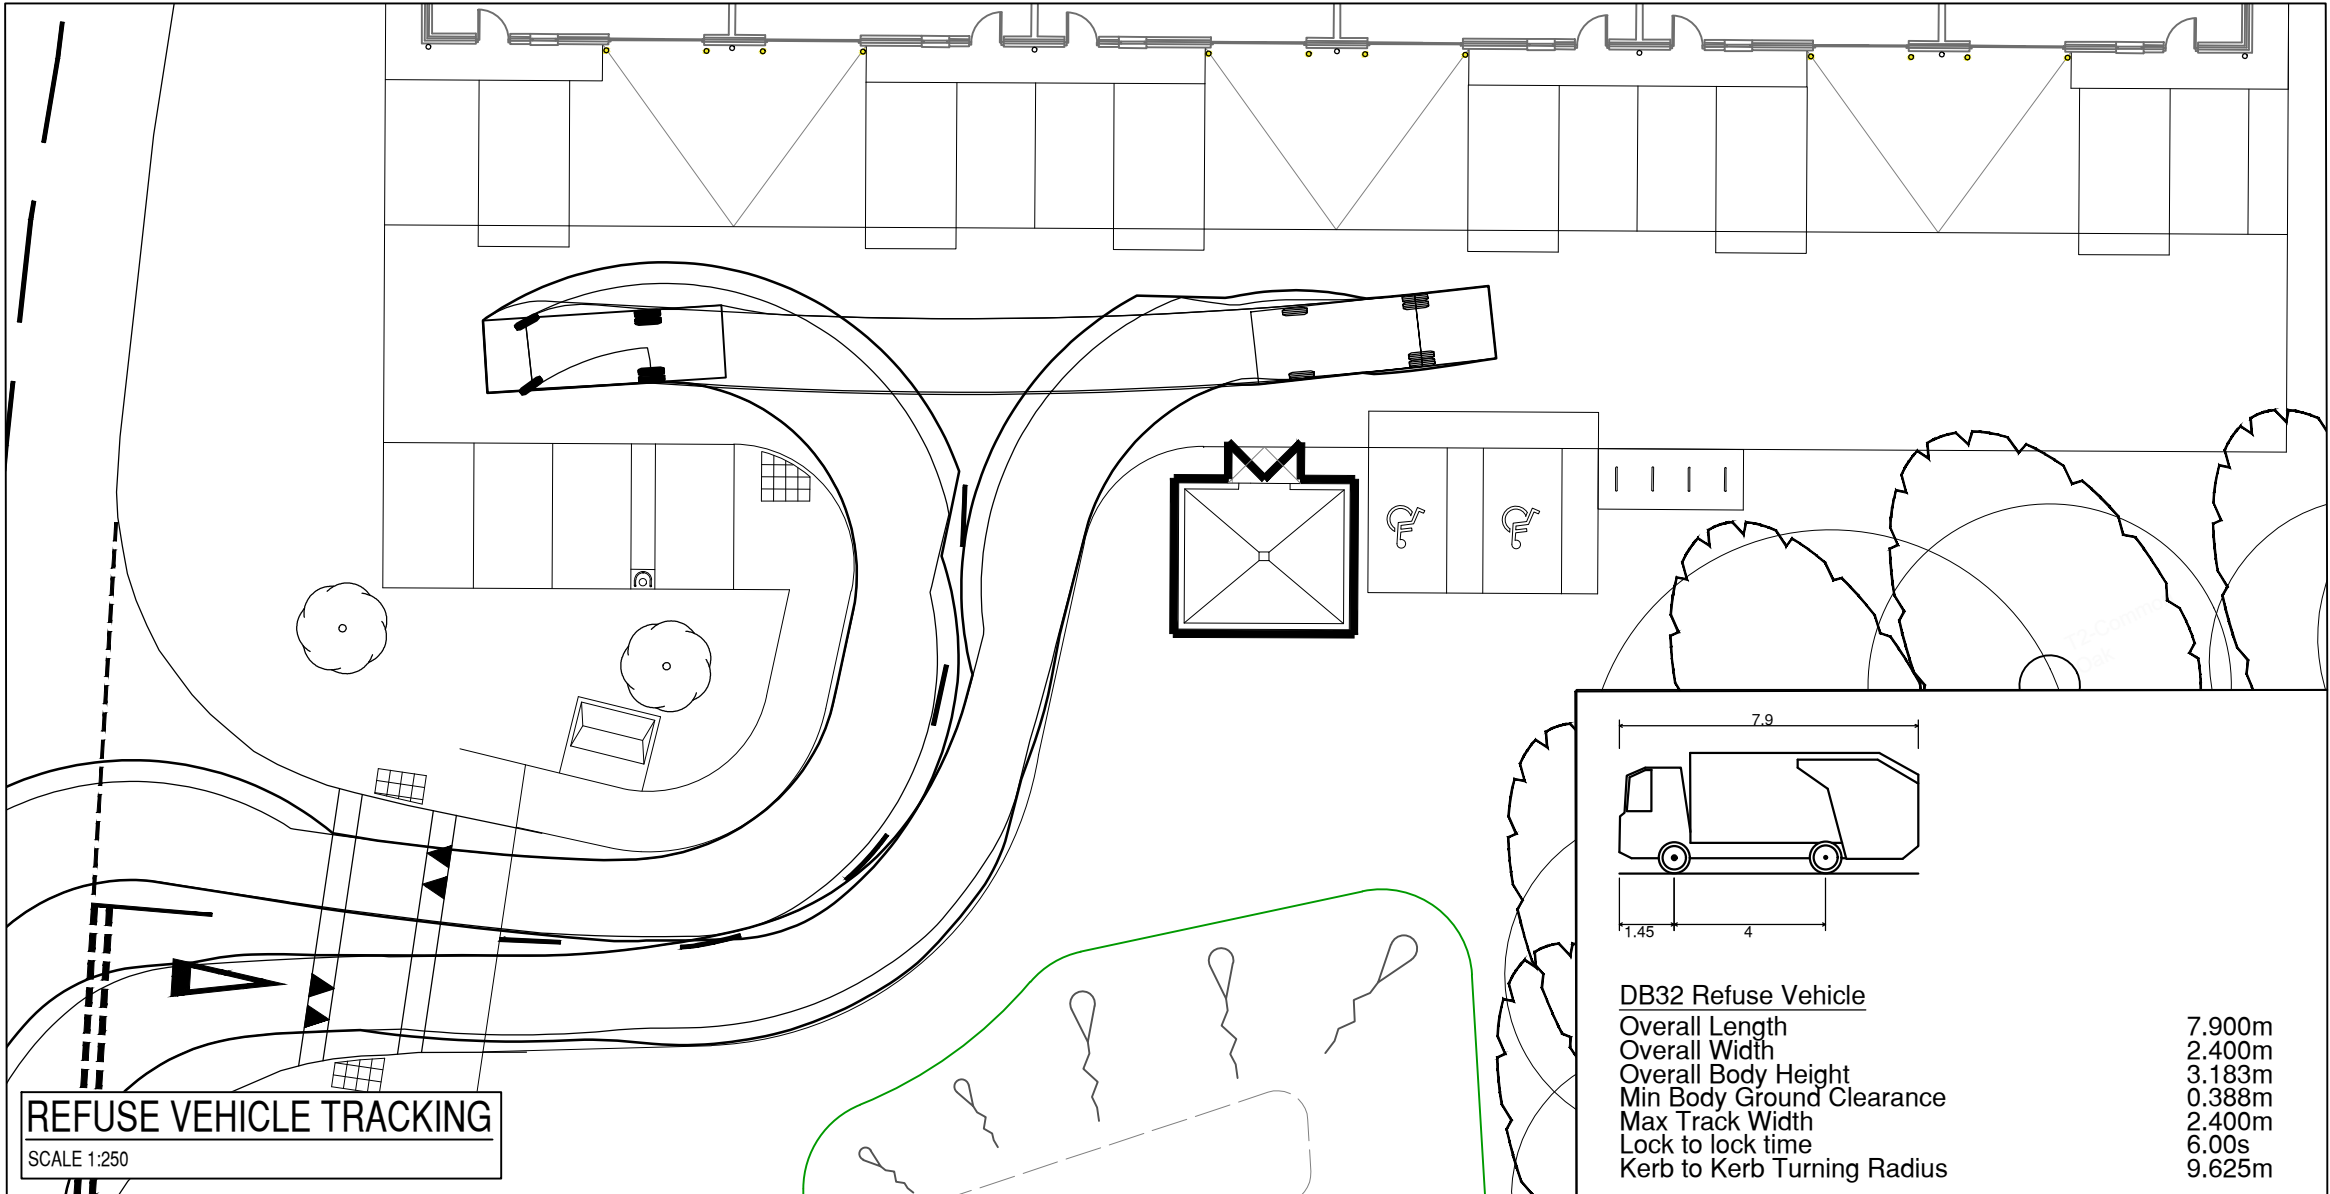


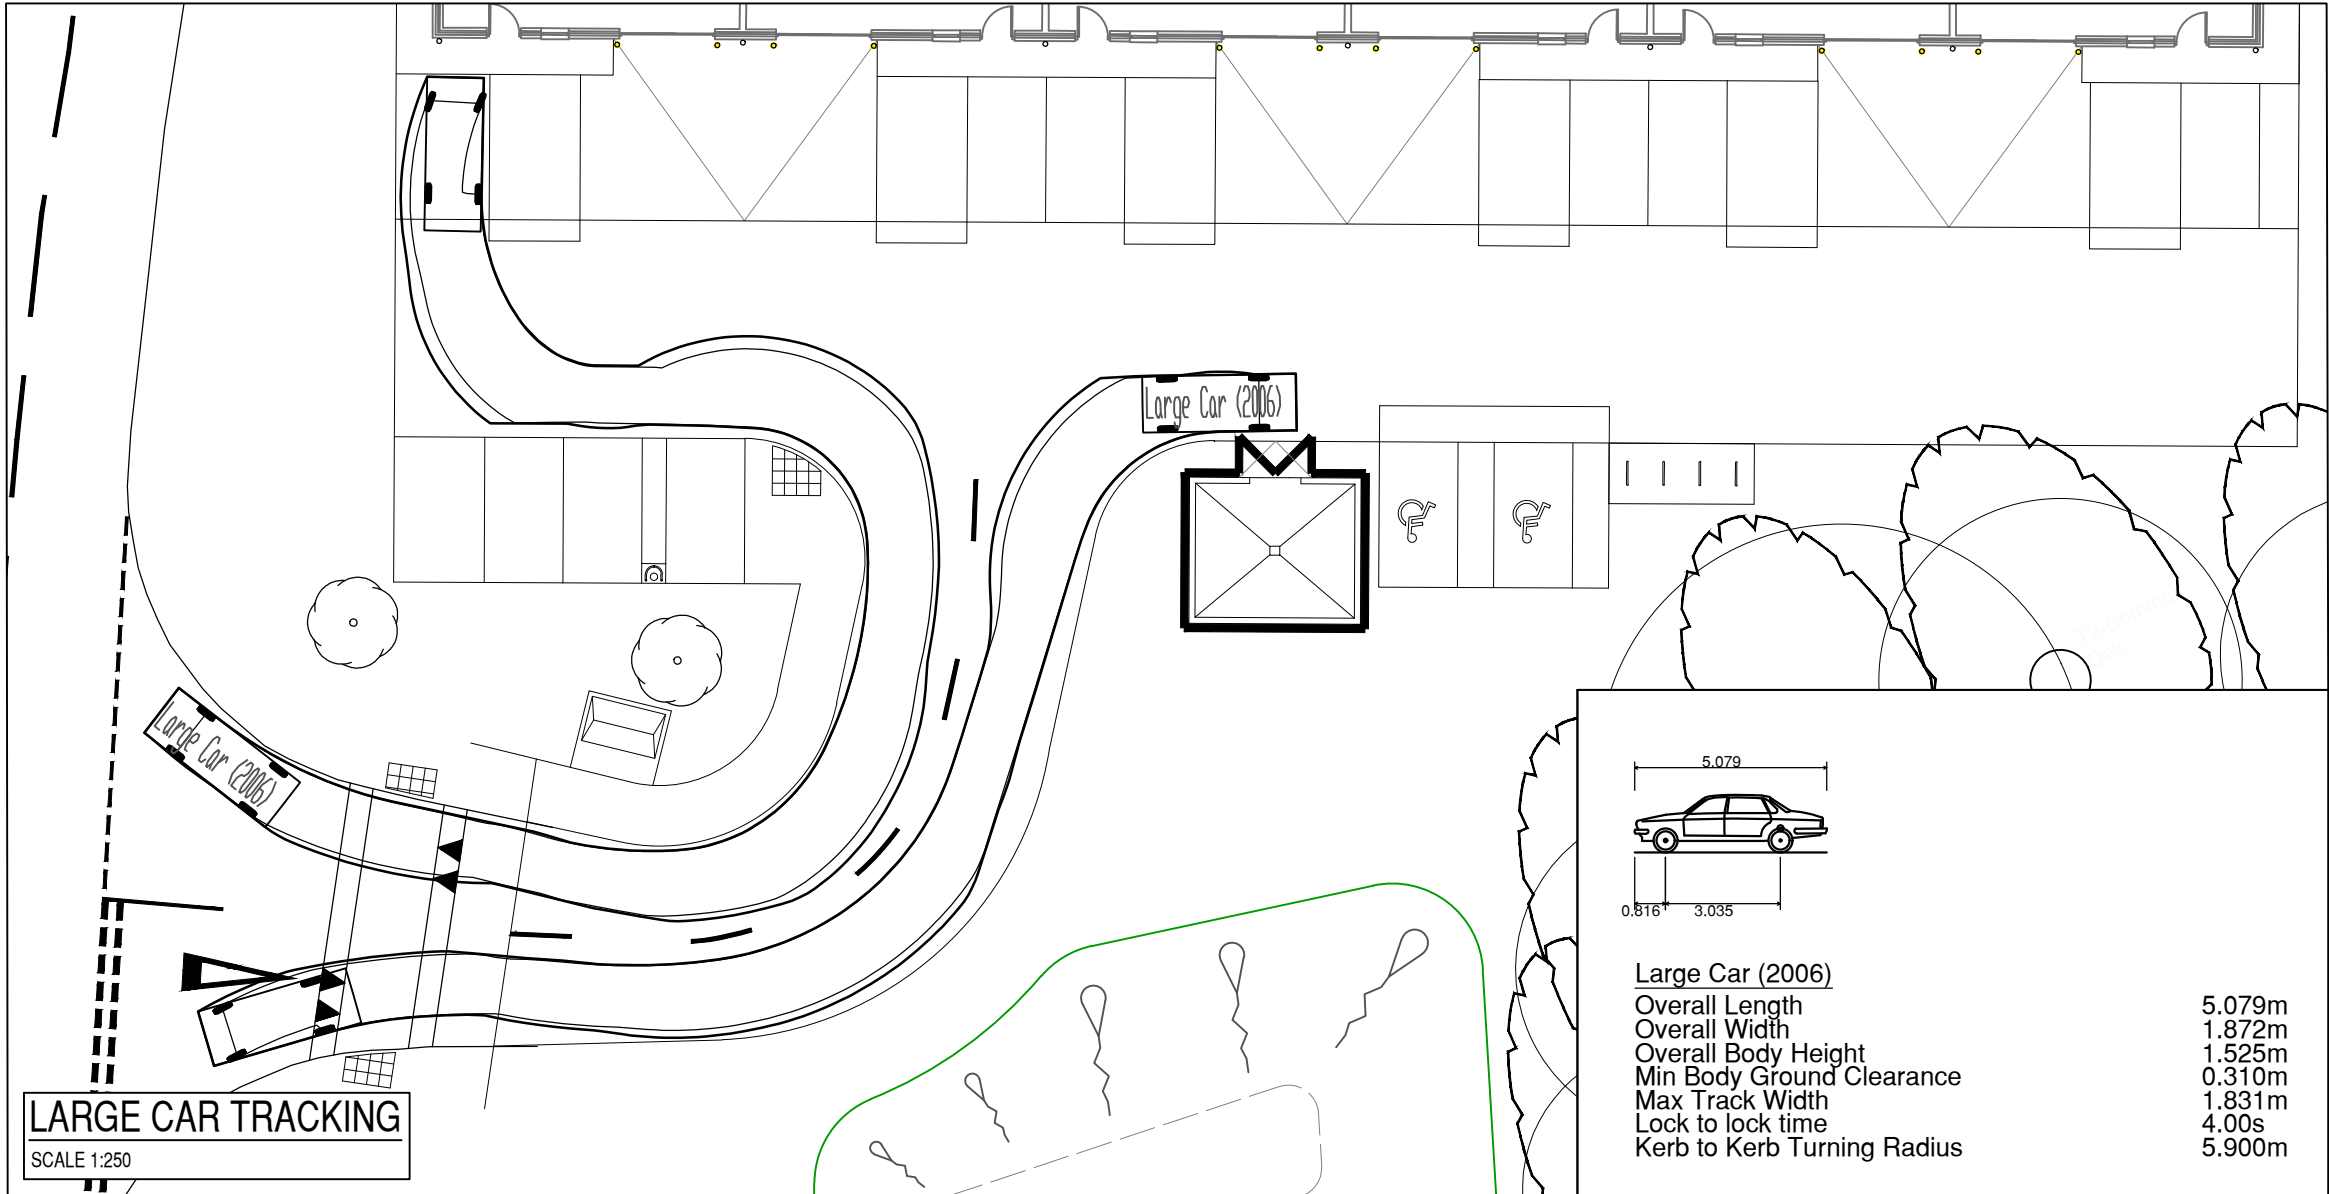

P07	JS	03/09/24	TRACKS UPDATED TO SUIT ROAD MARKINGS
P06	JS	28/08/2024	TACTILE CROSSING PROVIDED INTERNAL TO SITE
P05	JS	22/08/2024	UPDATED TO LATEST LAYOUT
P04	JS	24/07/2024	VEHICLE TRACKING ADJUSTED TO UPDATED LAYOUT
P03	JS	14/06/2024	TACTILES ADDED TO SITE ENTRANCE
P02	JS	13/06/2024	VEHICLE TRACKING ADJUSTED TO UPDATED LAYOUT
P01	JS	15/05/2024	INITIAL ISSUE FOR COMMENT
Rev	By	Date	Revision

Bingham Hall PARTNERSHIP LTD			
Consulting Civil & Structural Engineers 5 Ty-Nant Court Morganslown Cardiff CF15 8LW Telephone (029) 2048 8588			
Project Title NANT Y CAFN INDUSTRIAL UNITS			
Drawing Title VEHICLE TRACKING			
Drawing Status INFORMATION			
Architect EPT PARTNERSHIP			
Client ANDREW SCOTT CONSTRUCTION LTD.			
Scale 1:250	Drawn JS	Drawing Size A1	Date APRIL '24
Project No. ISU - BHP - 03 - XX - DR - C - (60)302	Originator Volume Level Type Role Number	Checked DTH	Rev P07