


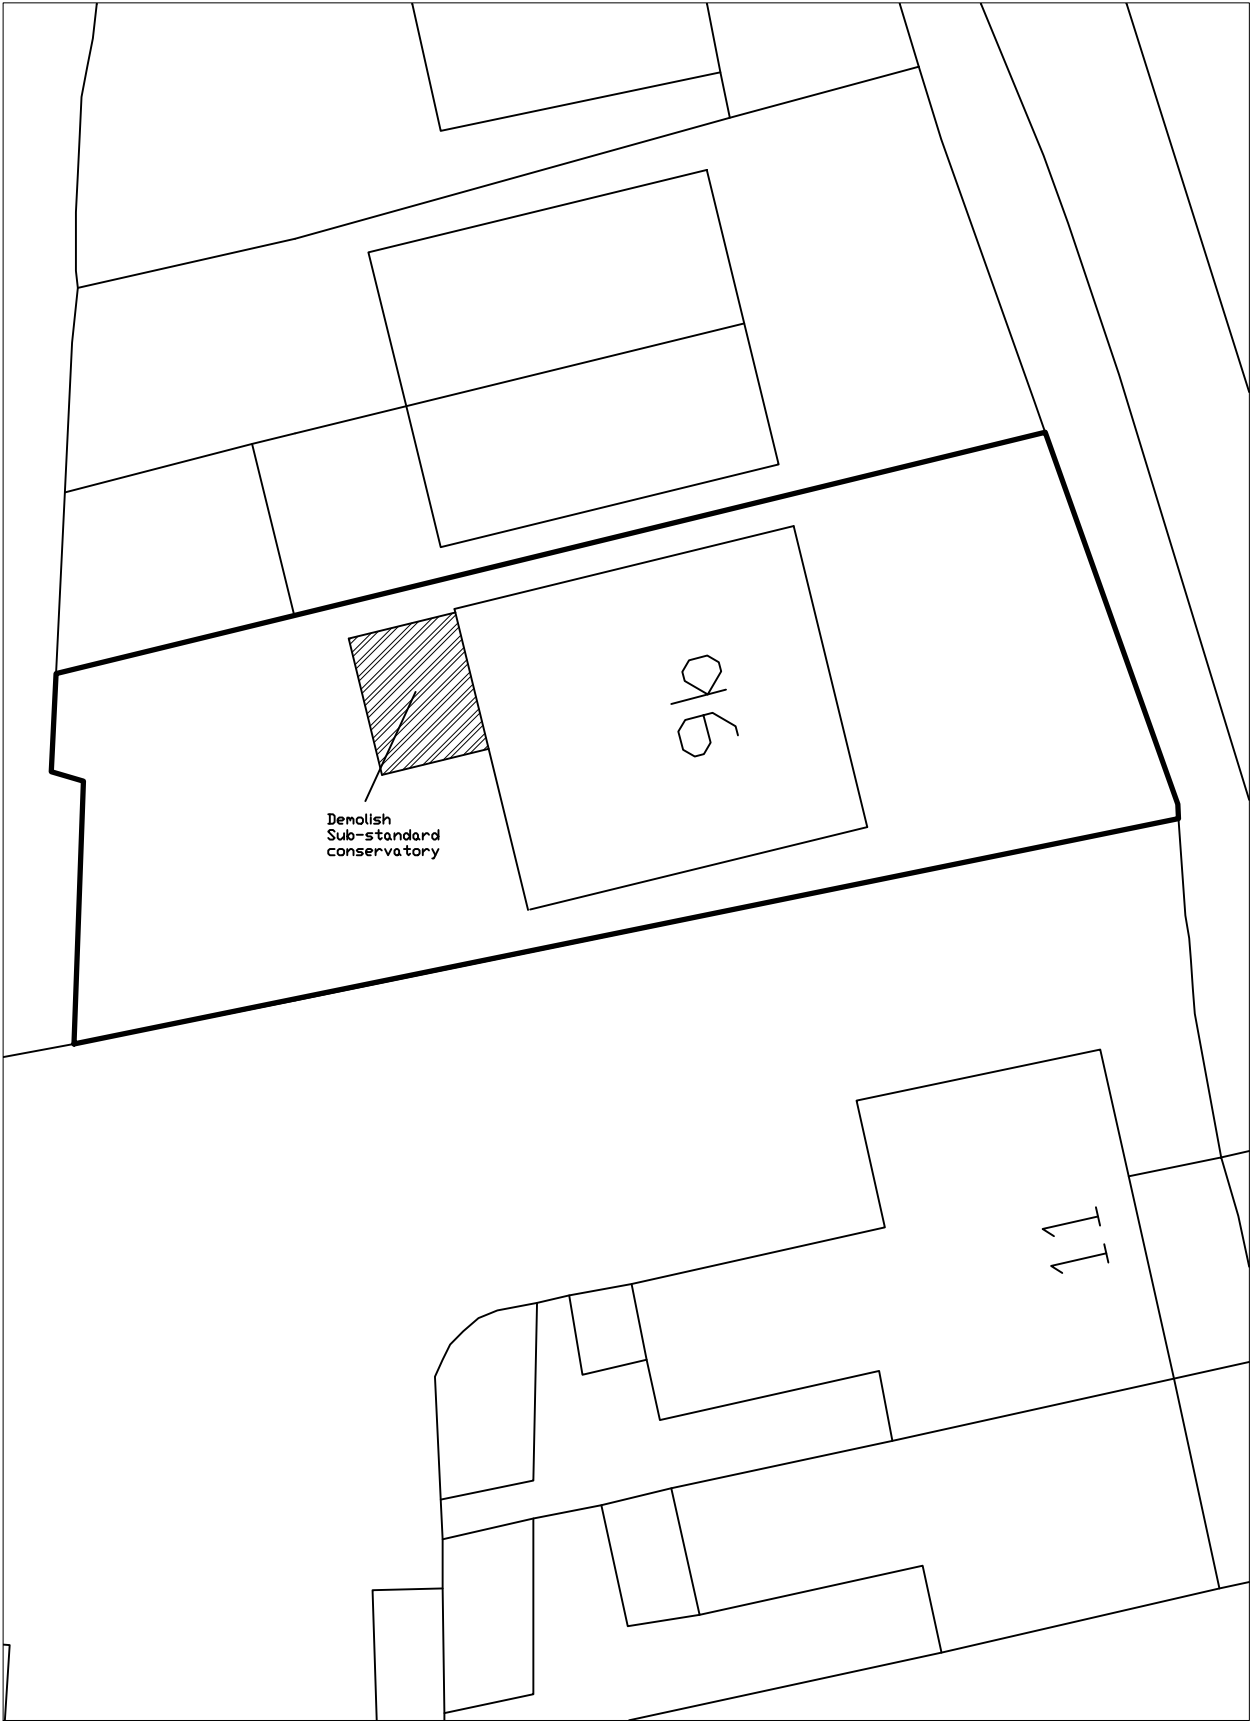

Existing Block Plan
Scale 1 : 200



Proposed Block Plan
Scale 1 : 200

- NOTES:
- 1. DO NOT SCALE
 - 2. DRAWINGS TO BE READ IN CONJUNCTION WITH ALL SERVICES AND STRUCTURAL ENGINEERS DRAWINGS & SPECIFICATIONS.
 - 3. © COPYRIGHT. DRAWINGS NOT TO BE REPRODUCED OR USED WITHOUT PRIOR WRITTEN CONSENT.

PLANNING

B 9.9.24 Balcony removed from first floor of extension. Location of bird/bat boxes added

A 6.8.24 Planning Submission

REF	DATE	REVISION	DRAWN	CHECKED
-----	------	----------	-------	---------

SCALE	DATE	DRAWN BY	CHECKED BY
1:200	9.9.24	M.STOCK	.

DRAWING
Existing and Proposed Block Plan

PROJECT
9B Bethel Street, Briton Ferry, SA11 2HQ

CLIENT
Mr Michael Evans

Mark Stock Bsc Hons MRICS
Chartered Surveyors & Architectural Design Consultancy

TEL: 01792 650705
FAX: 01792 468384
E-mail:surveypropdesign@btinternet.com

DRG NO	REV
EVANS/PLAN/02	B

FILE REFERENCE:
TBFILE

XREF FILE REFERENCE:
TBXREF