




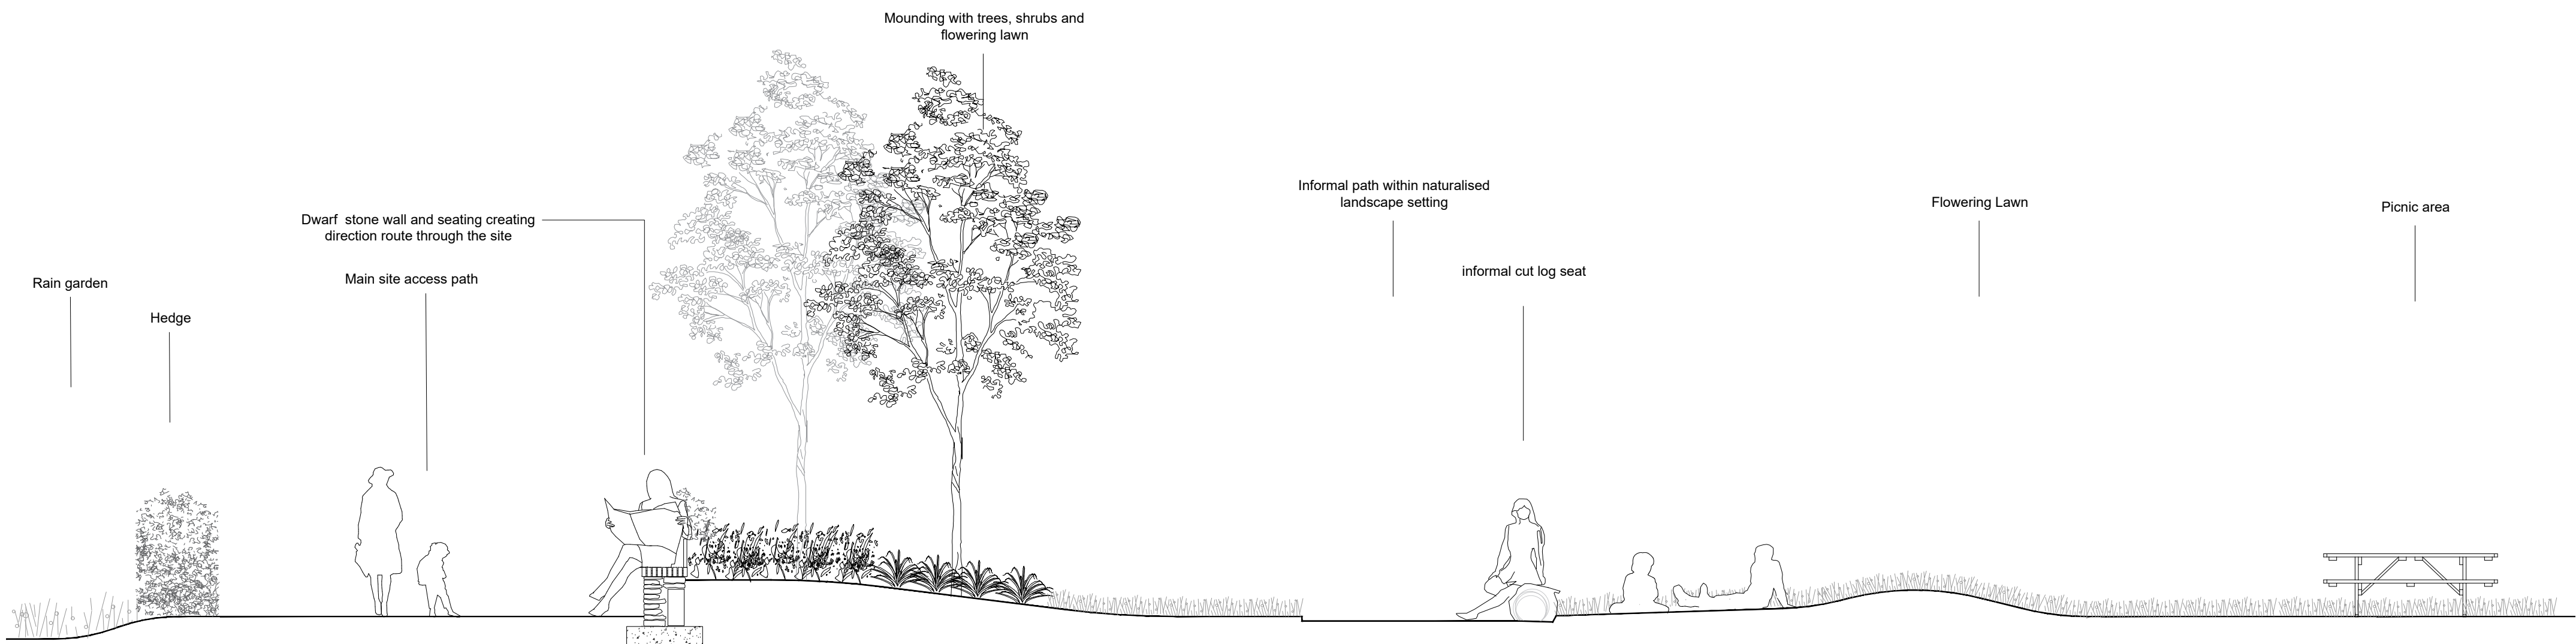


Section A-A1

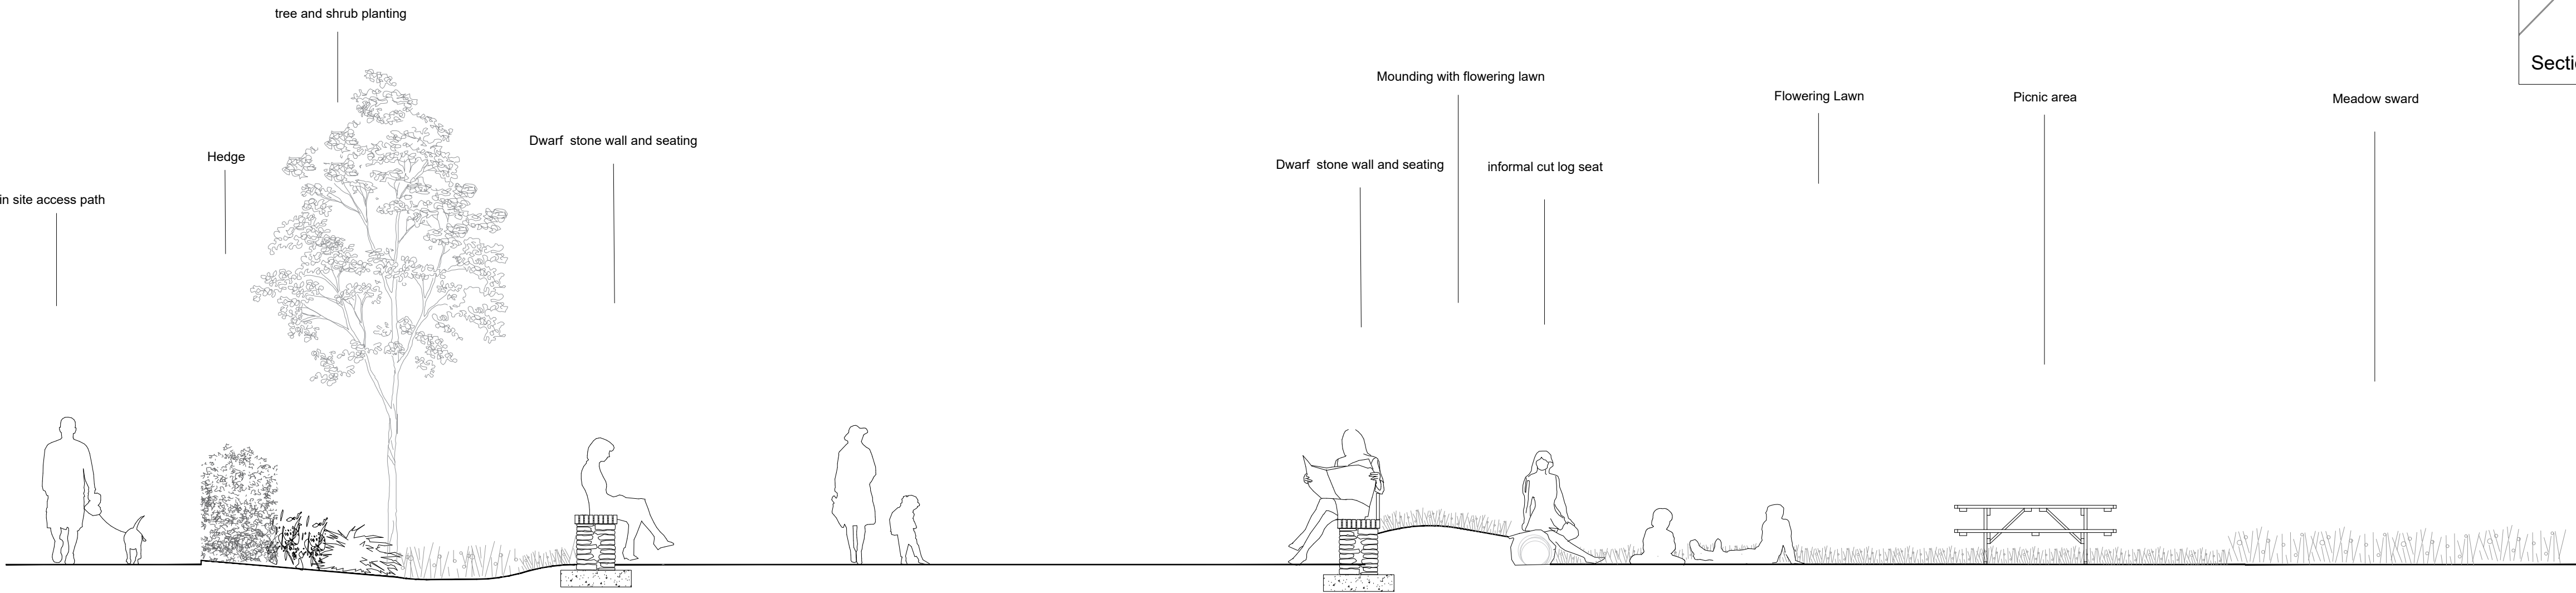

Section B-B1

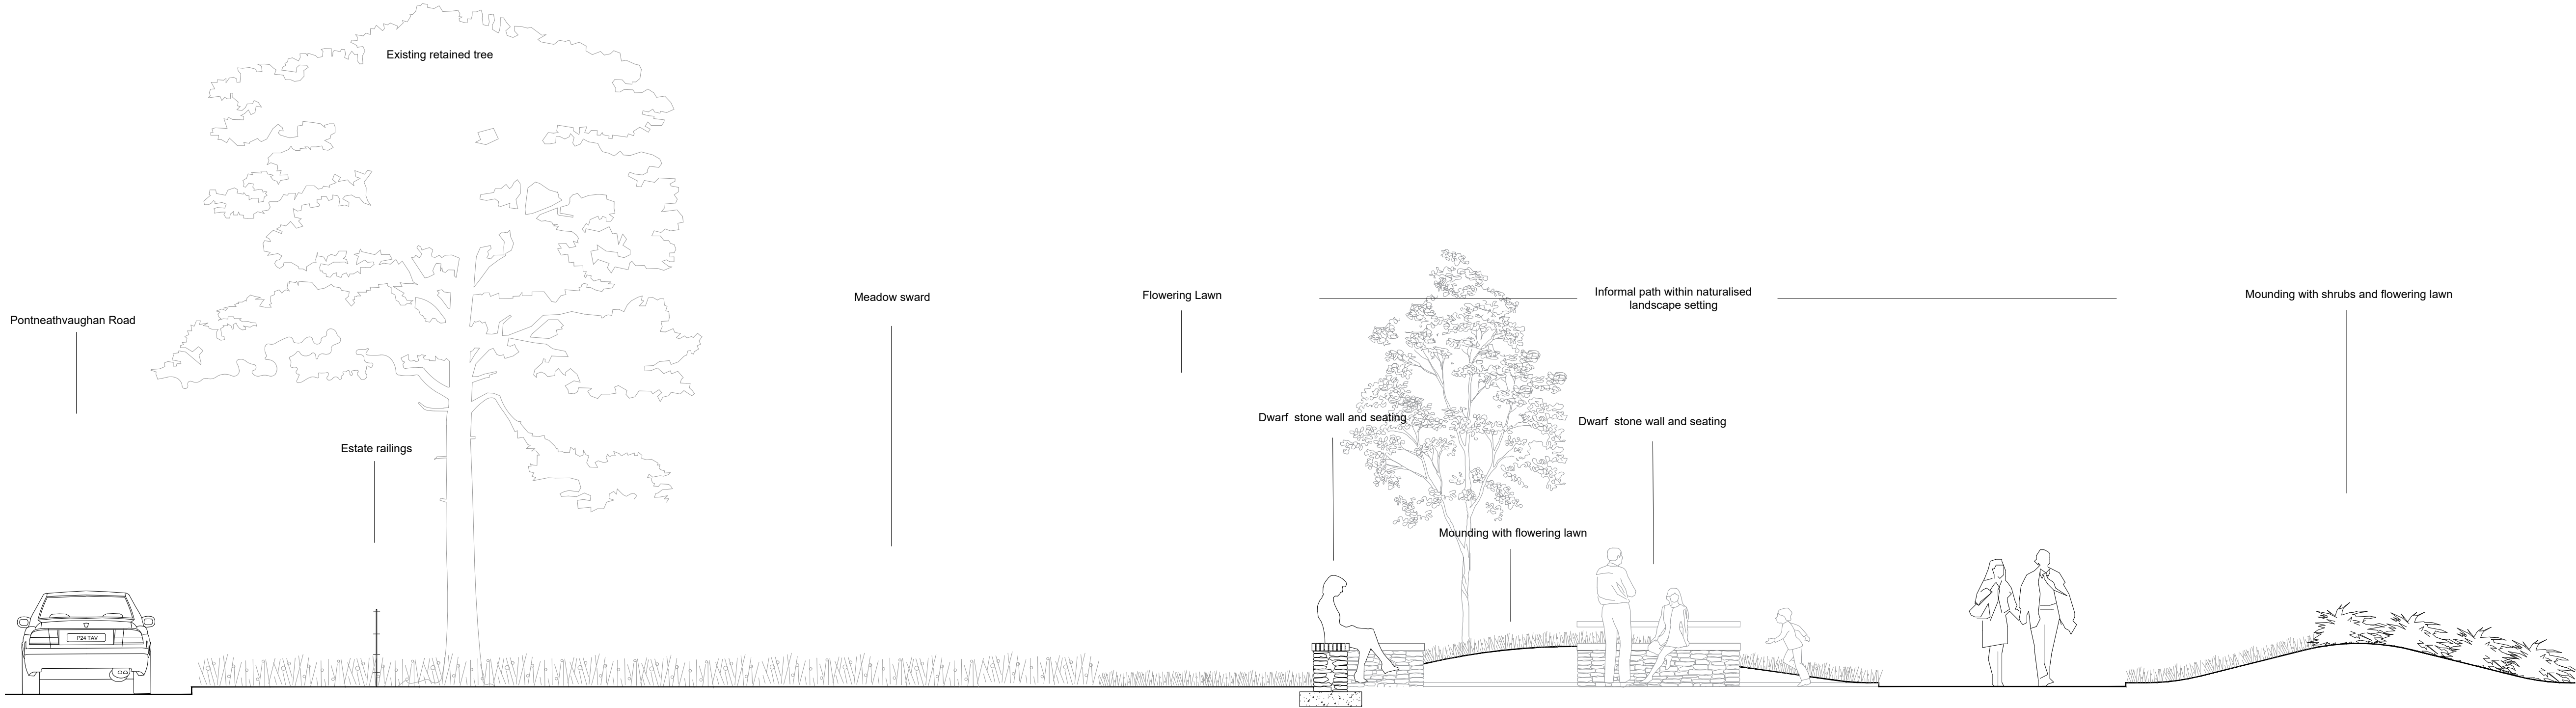

Section C-C1

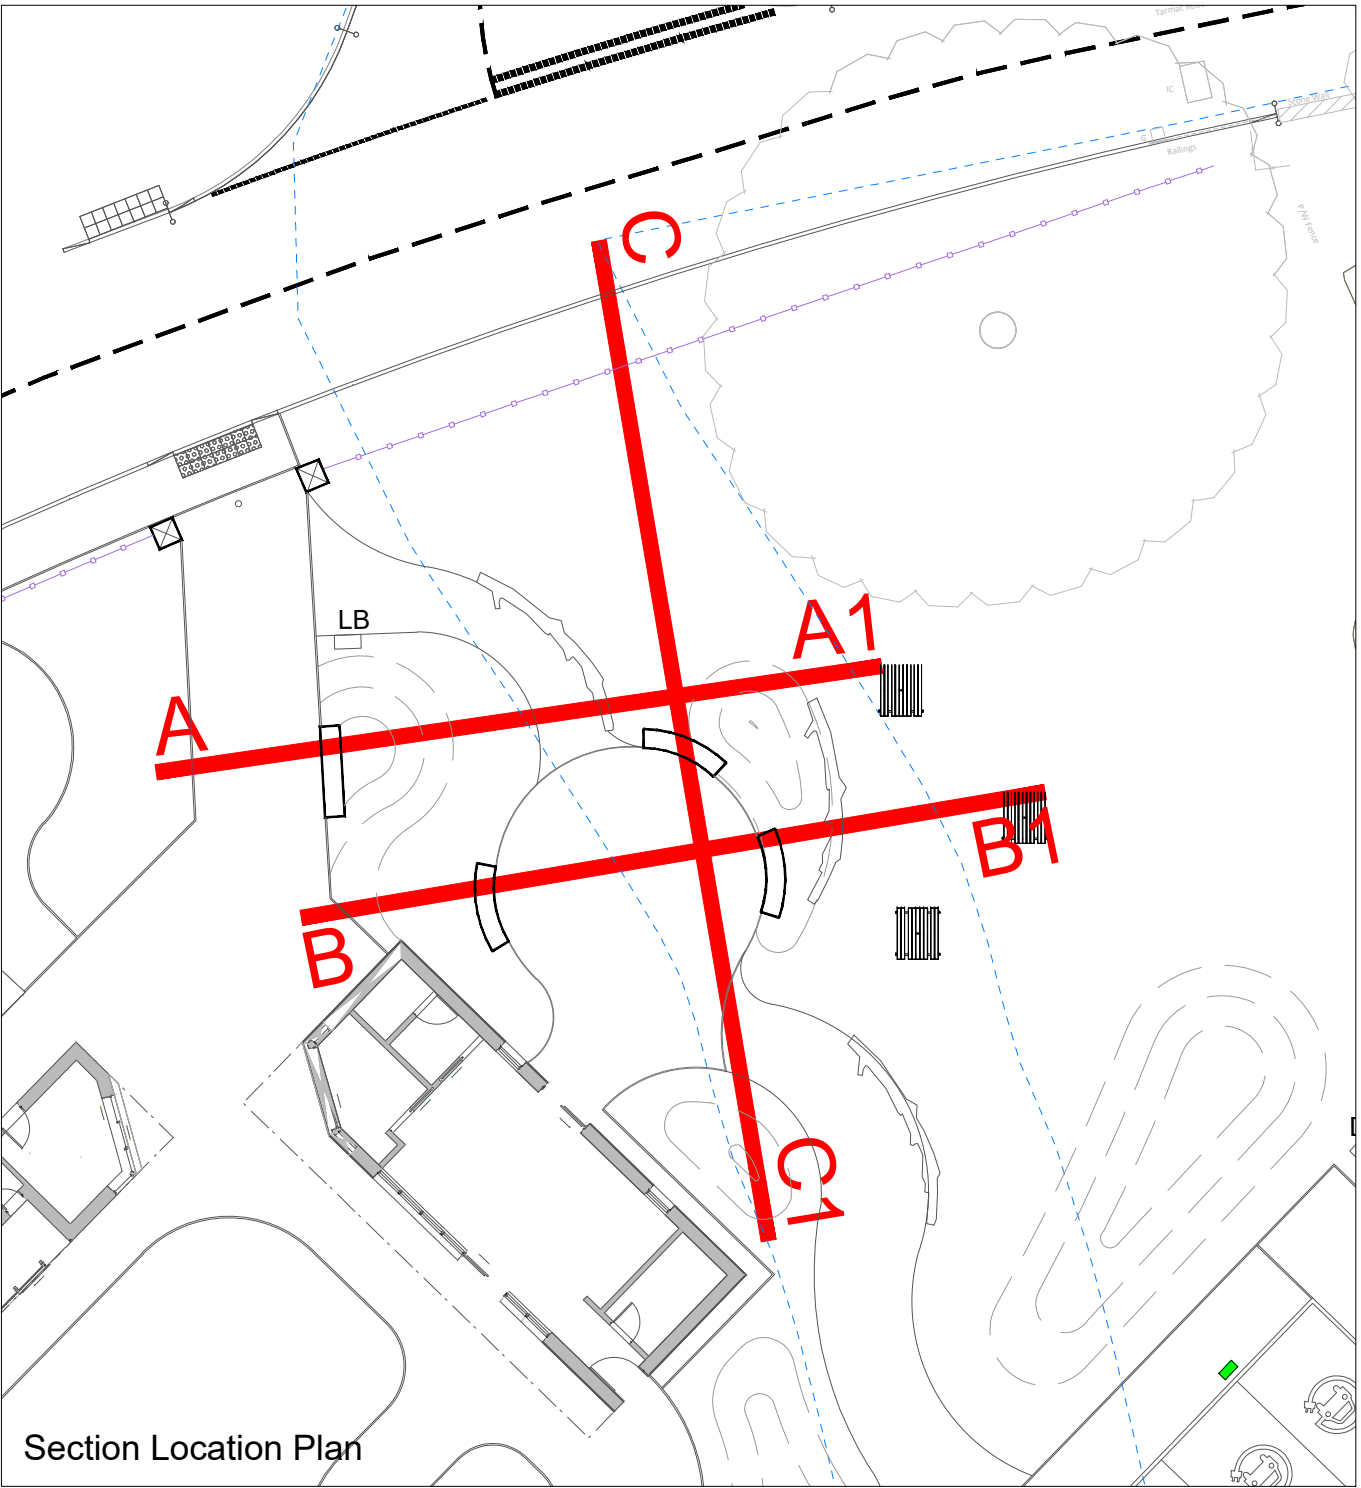

0428.06.2024Informal path increasedMGXX

0326.06.2024Paths removedMGXX

0220.06.2024Scheme amendedMGXX

0105.04.2024First issueMGXX

RevDateDetailsByQA

CLIENT
Andrew Scott

PROJECT
Visitor Hub - Pontneddfachen

STATUS
Planning

TITLE
Proposed Landscape Sections

Project	Origin	Version	Line	Type	Size	Number	Reason
2228	DLA	-	-	DR	L	04	P04

Scale 1:50Size A1

DAVIESLANDSCAPE

ARCHITECTS

Office 1C, 1-2 King street, Stroud, Gloucestershire, GL5 3BS
w. www.d-la.co.uke. info@d-la.co.ukt. 01453 760380

V:\Data\Server\DATA\PROJECT FILES\2228
Pontneddfachen\Landscapes\Drawings\02 Planning\DLA-2228-L-04-RevP04.dwg
THIS DRAWING IS COPYRIGHT
© Crown copyright and database rights 2023 Ordnance Survey 0100031673