




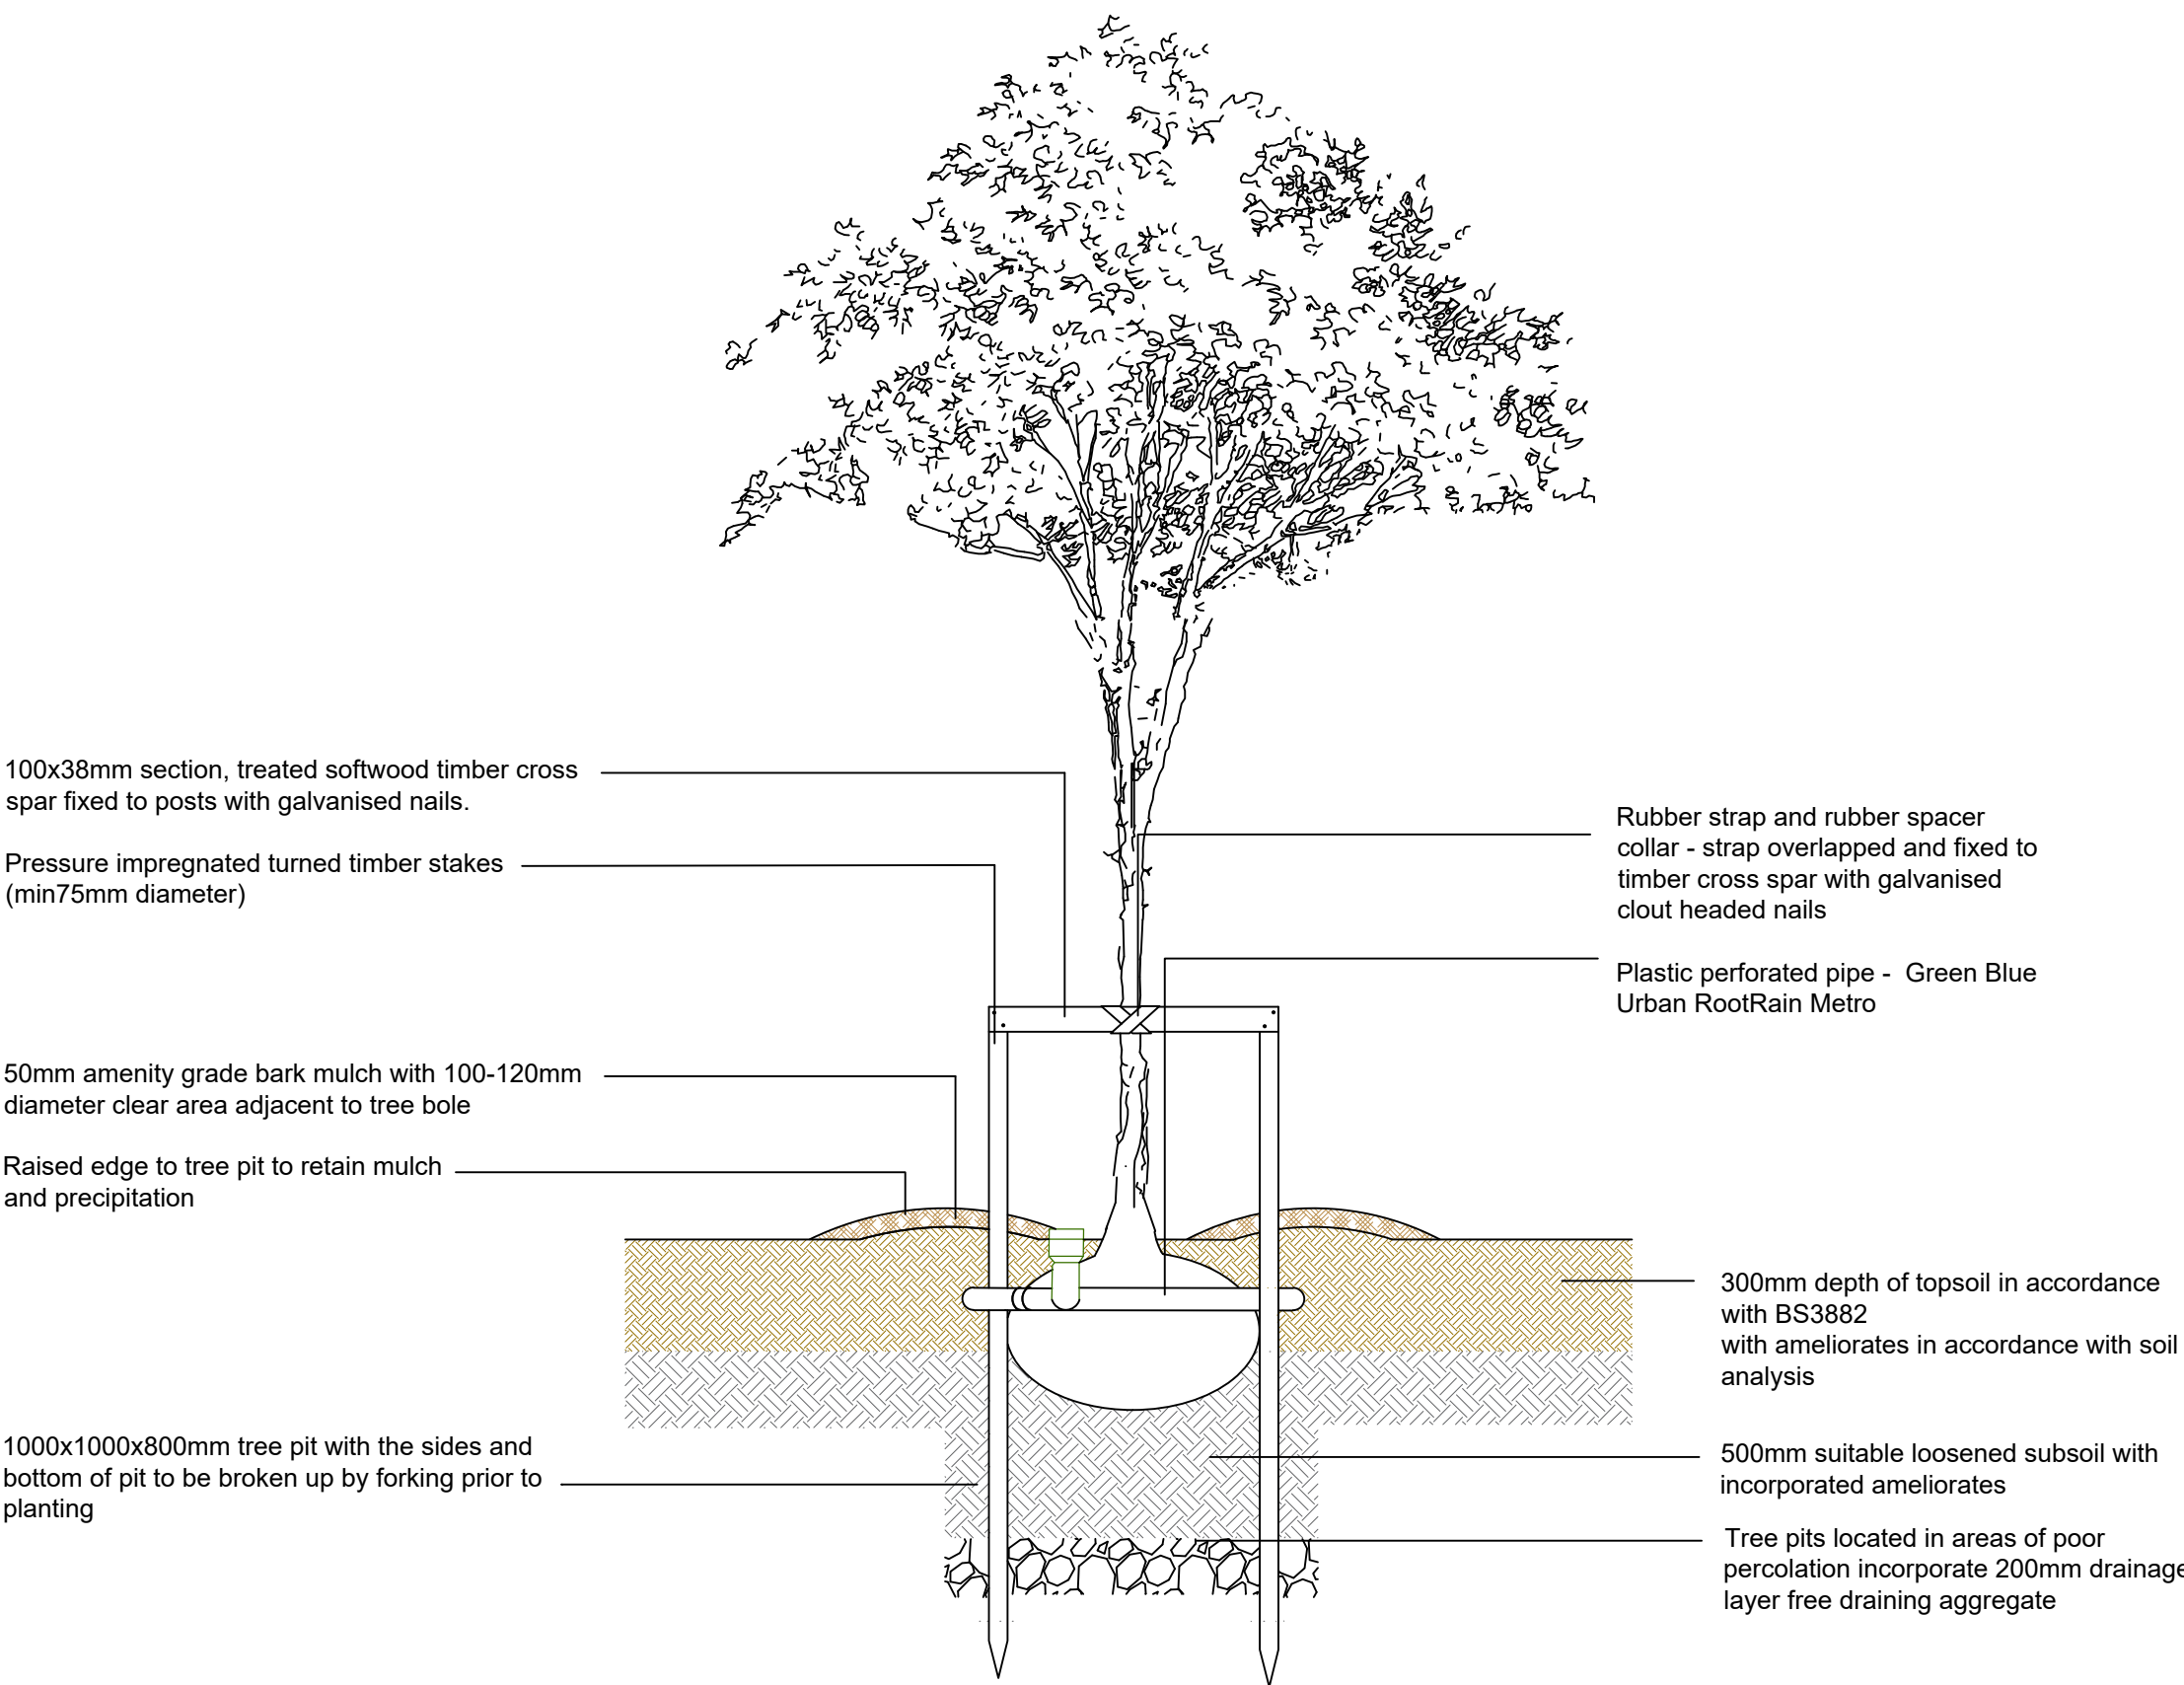

EXTRA HEAVY STANDARD TREE

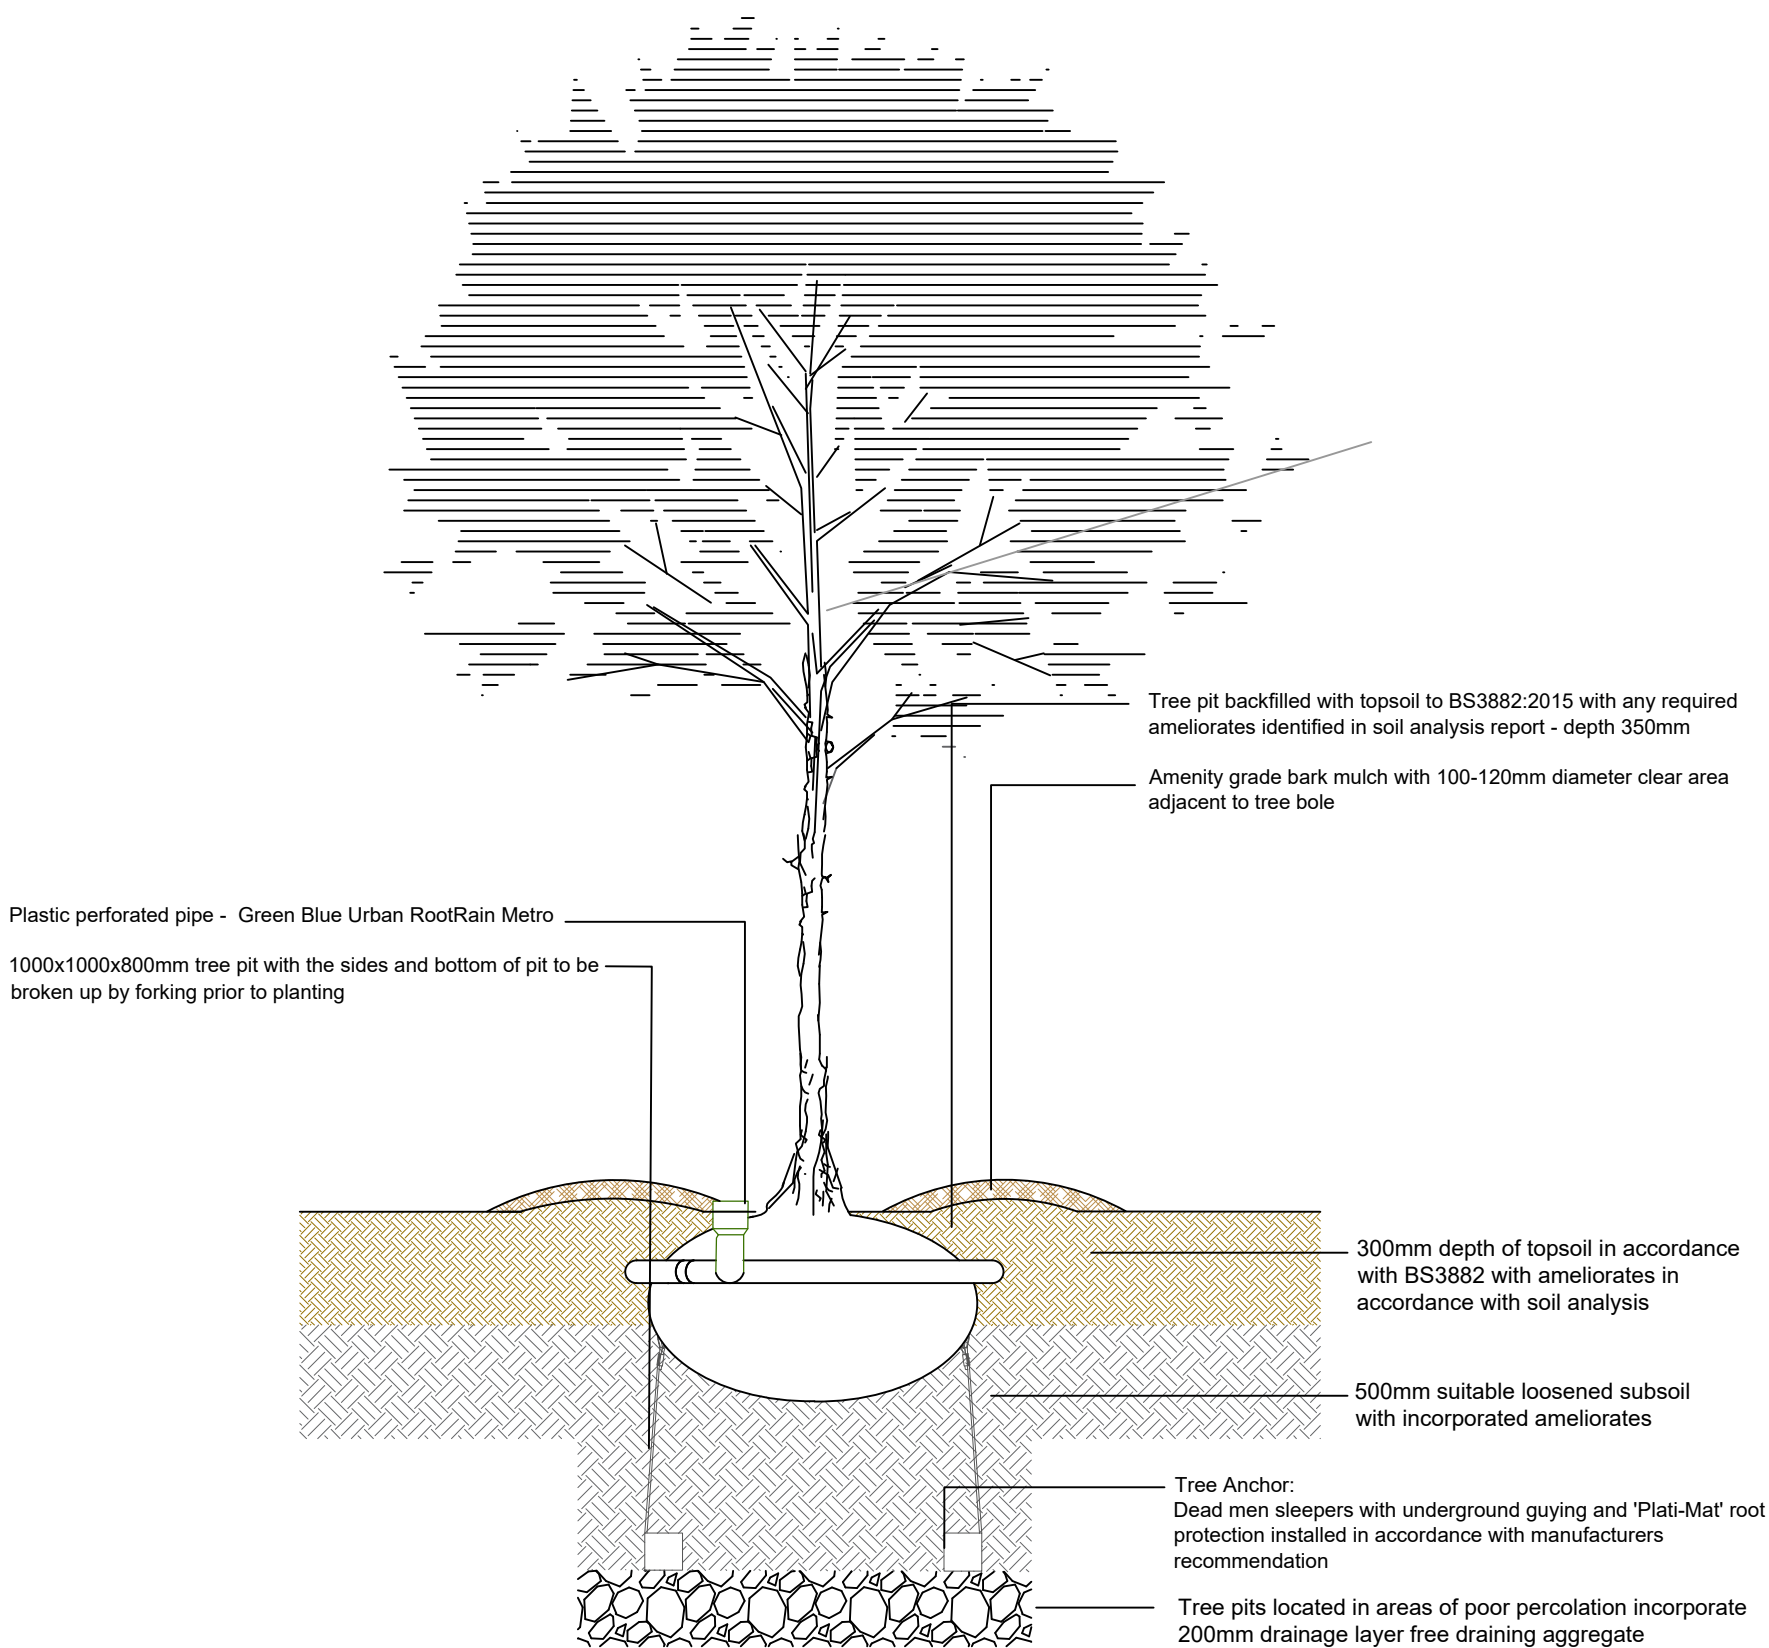

CONIFER TREE - GUYING

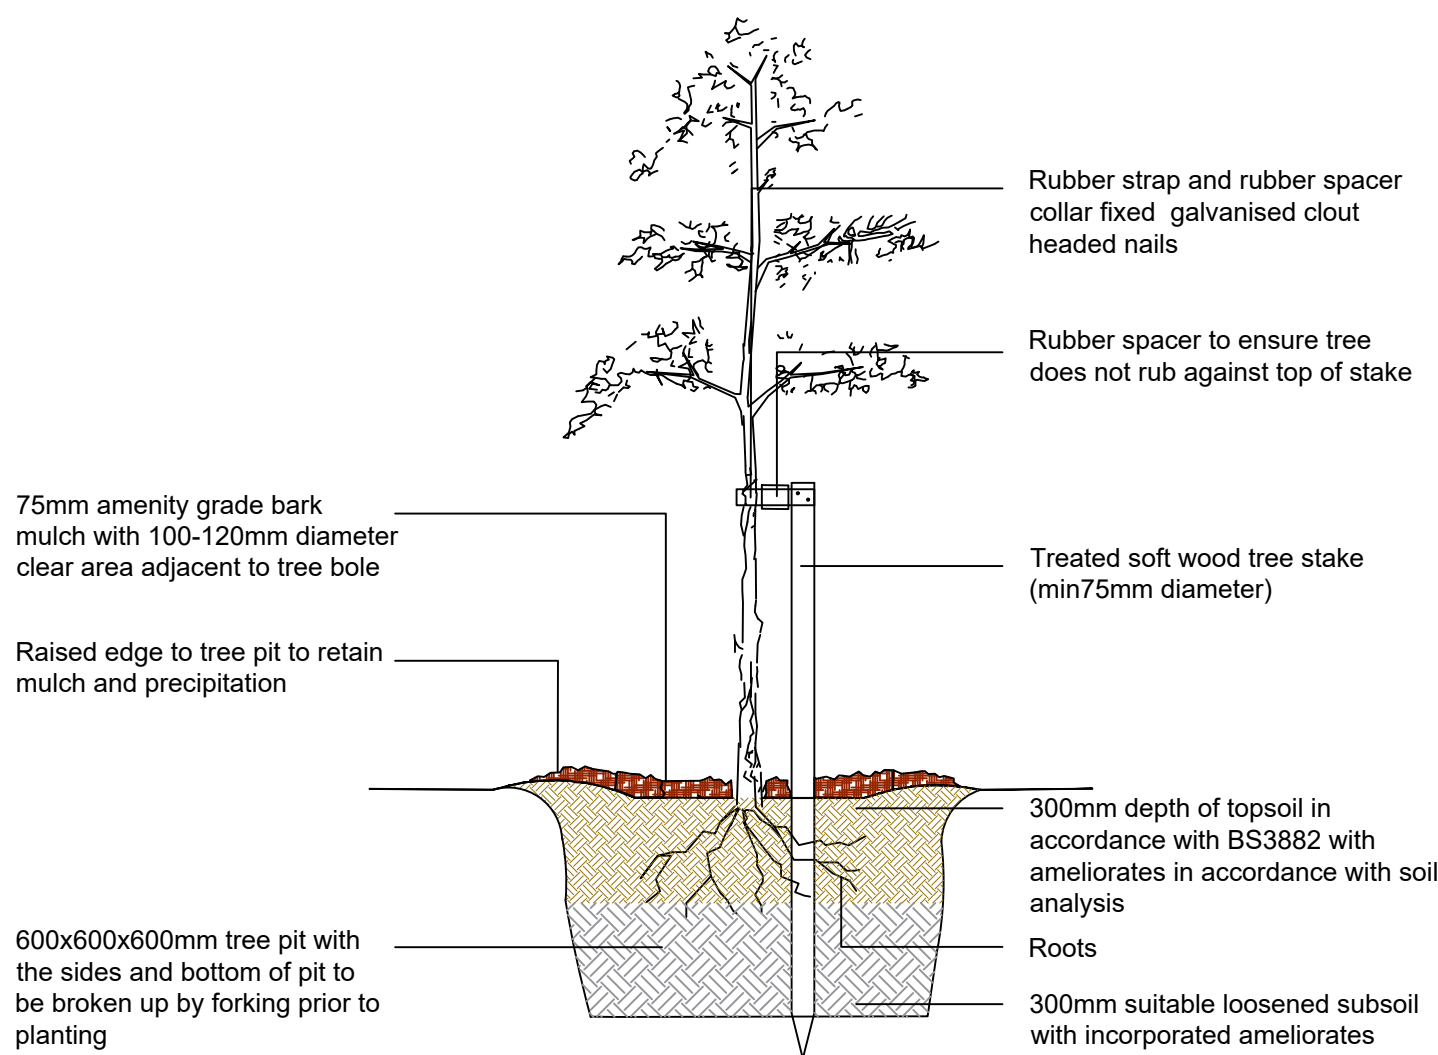

STANDARD TREE

0 25 .50 1m

Rev	Date	Details	By	MG
02	20.06.2024	First Issue	JW	MG

Andrew Scott

Visitor Hub- Pontneddfechan

Tree Pit Details

Planning

Project	Origin	Volume	Level	Type	Doc Number	Revision
2228	DLA	-	-	DR	L 03	P02

Scale 1:20 Size A1 Date 20.06.2024

DAVIES LANDSCAPE
ARCHITECTS

Office 1C, 1-2 King Street, Stroud, Gloucestershire, GL5 3BS
w. www.d-ls.co.uk e. info@d-ls.co.uk t. 01453 760380

V:\Data\Server\DATA\PROJECT FILES\2228
Pontneddfechan\Landscape\Drawings\02 Planning\DLA-2228-4-03-RevP02.dwg
THIS DRAWING IS COPYRIGHT
© Crown copyright and database rights 2023 Ordnance Survey 0100031673