




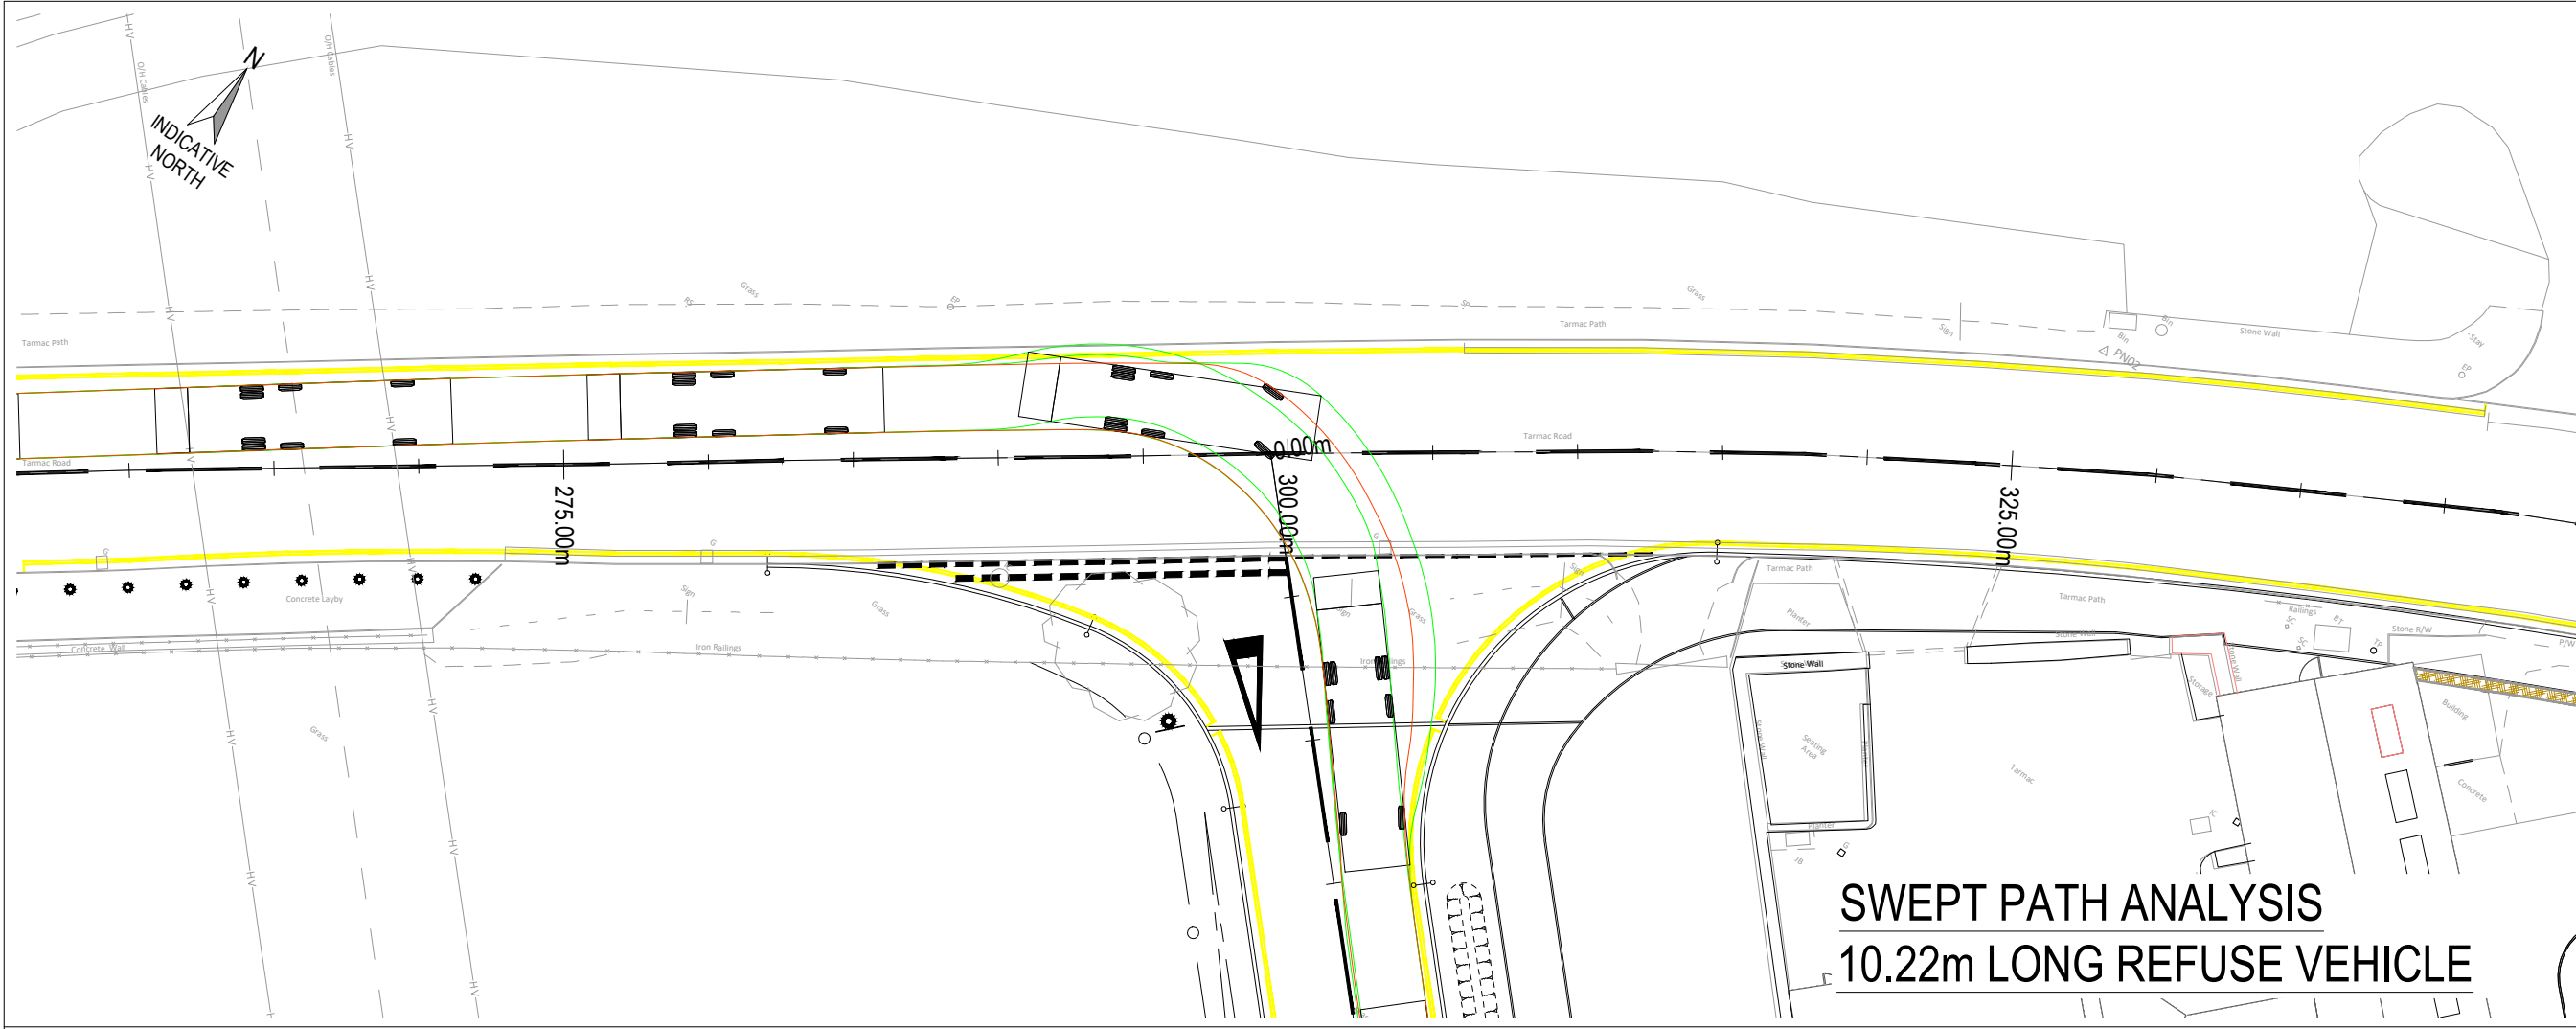


SWEPT PATH ANALYSIS
10.22m LONG REFUSE VEHICLE

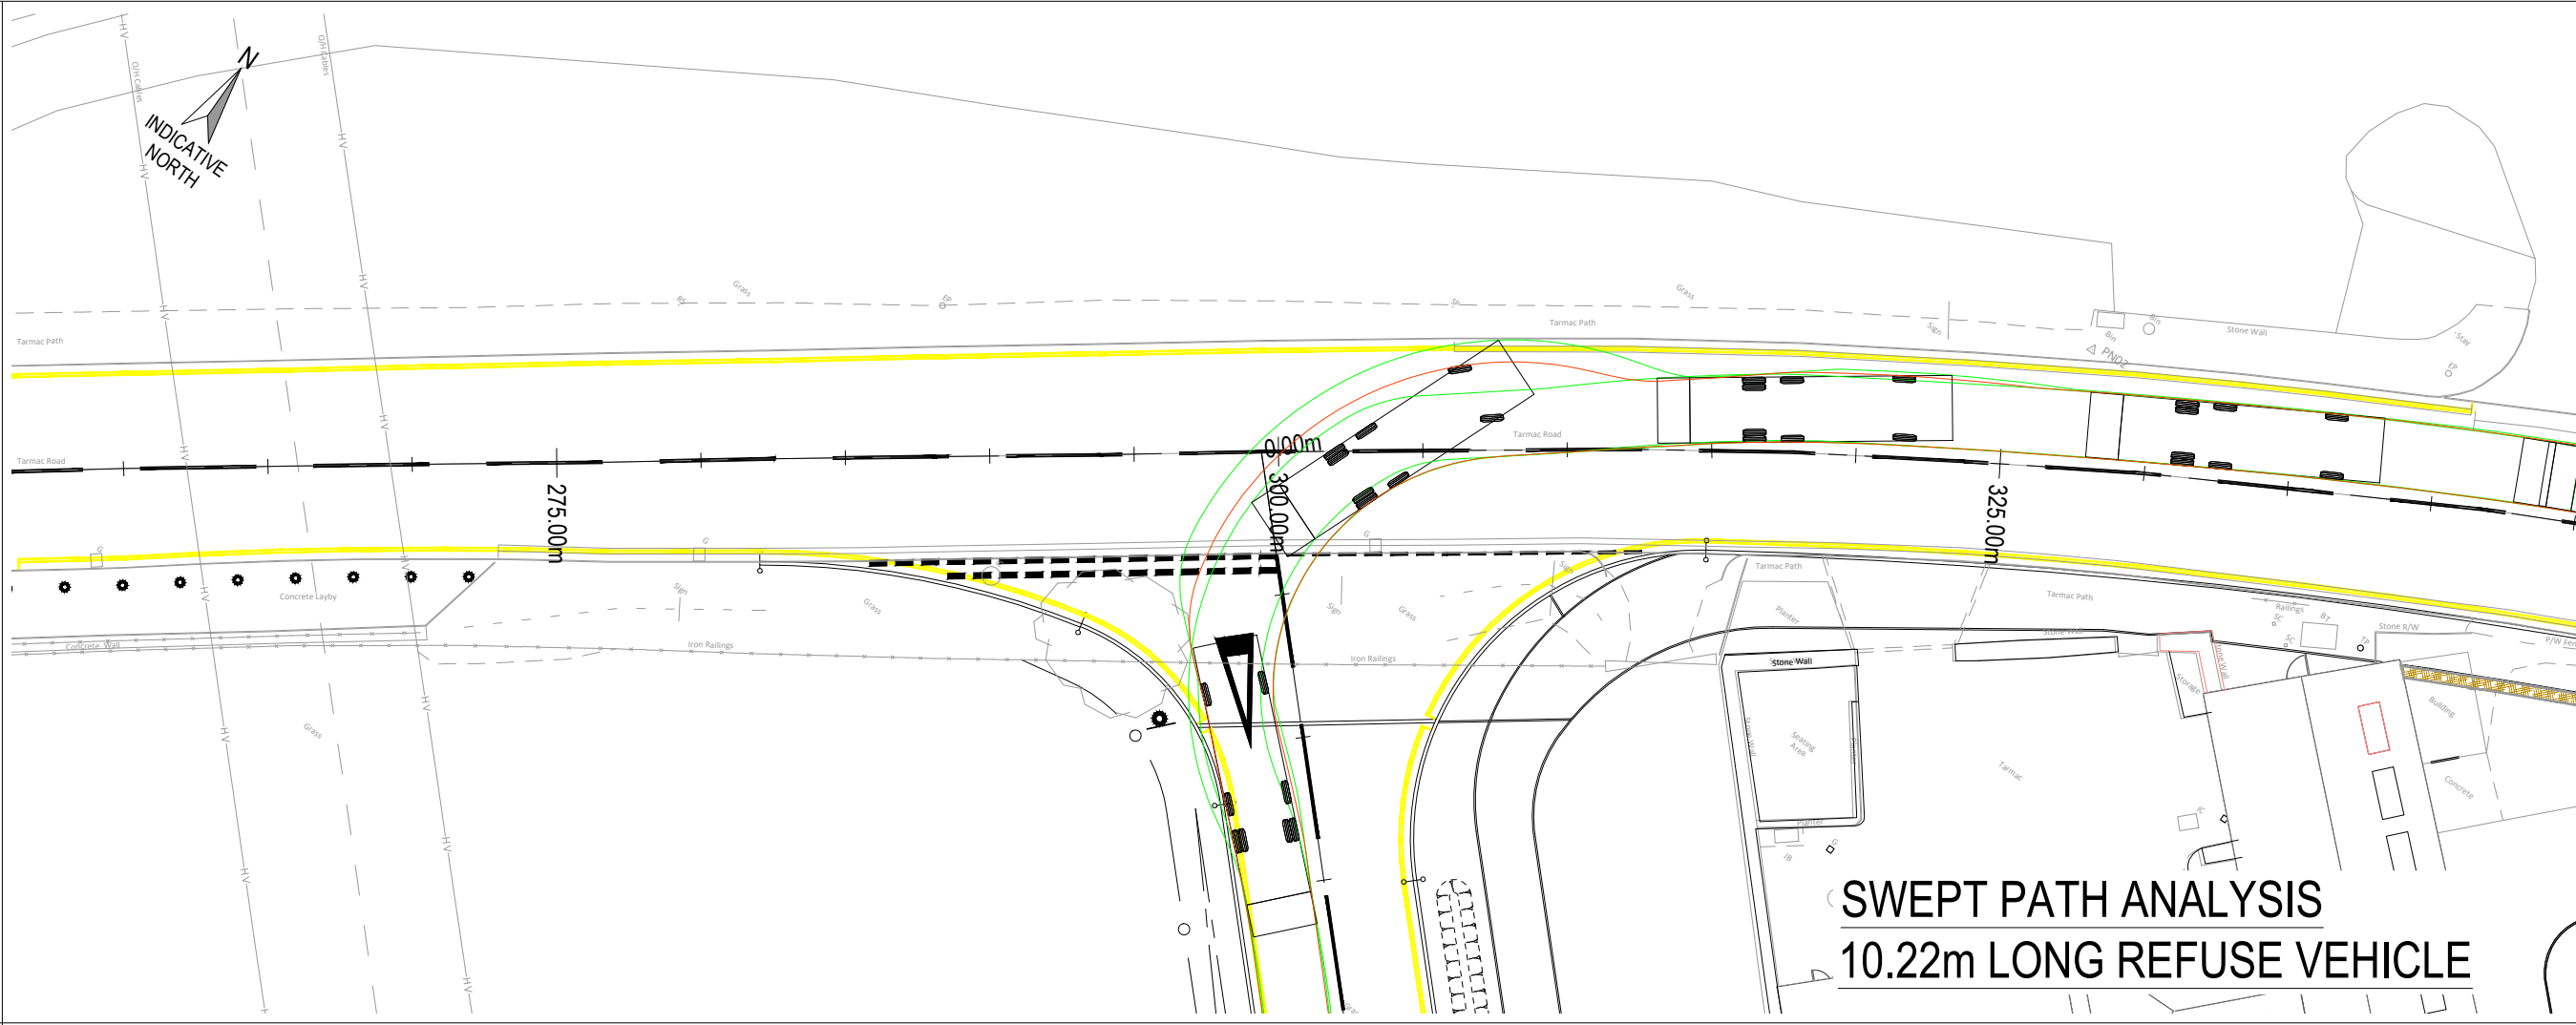


SWEPT PATH ANALYSIS
10.22m LONG REFUSE VEHICLE

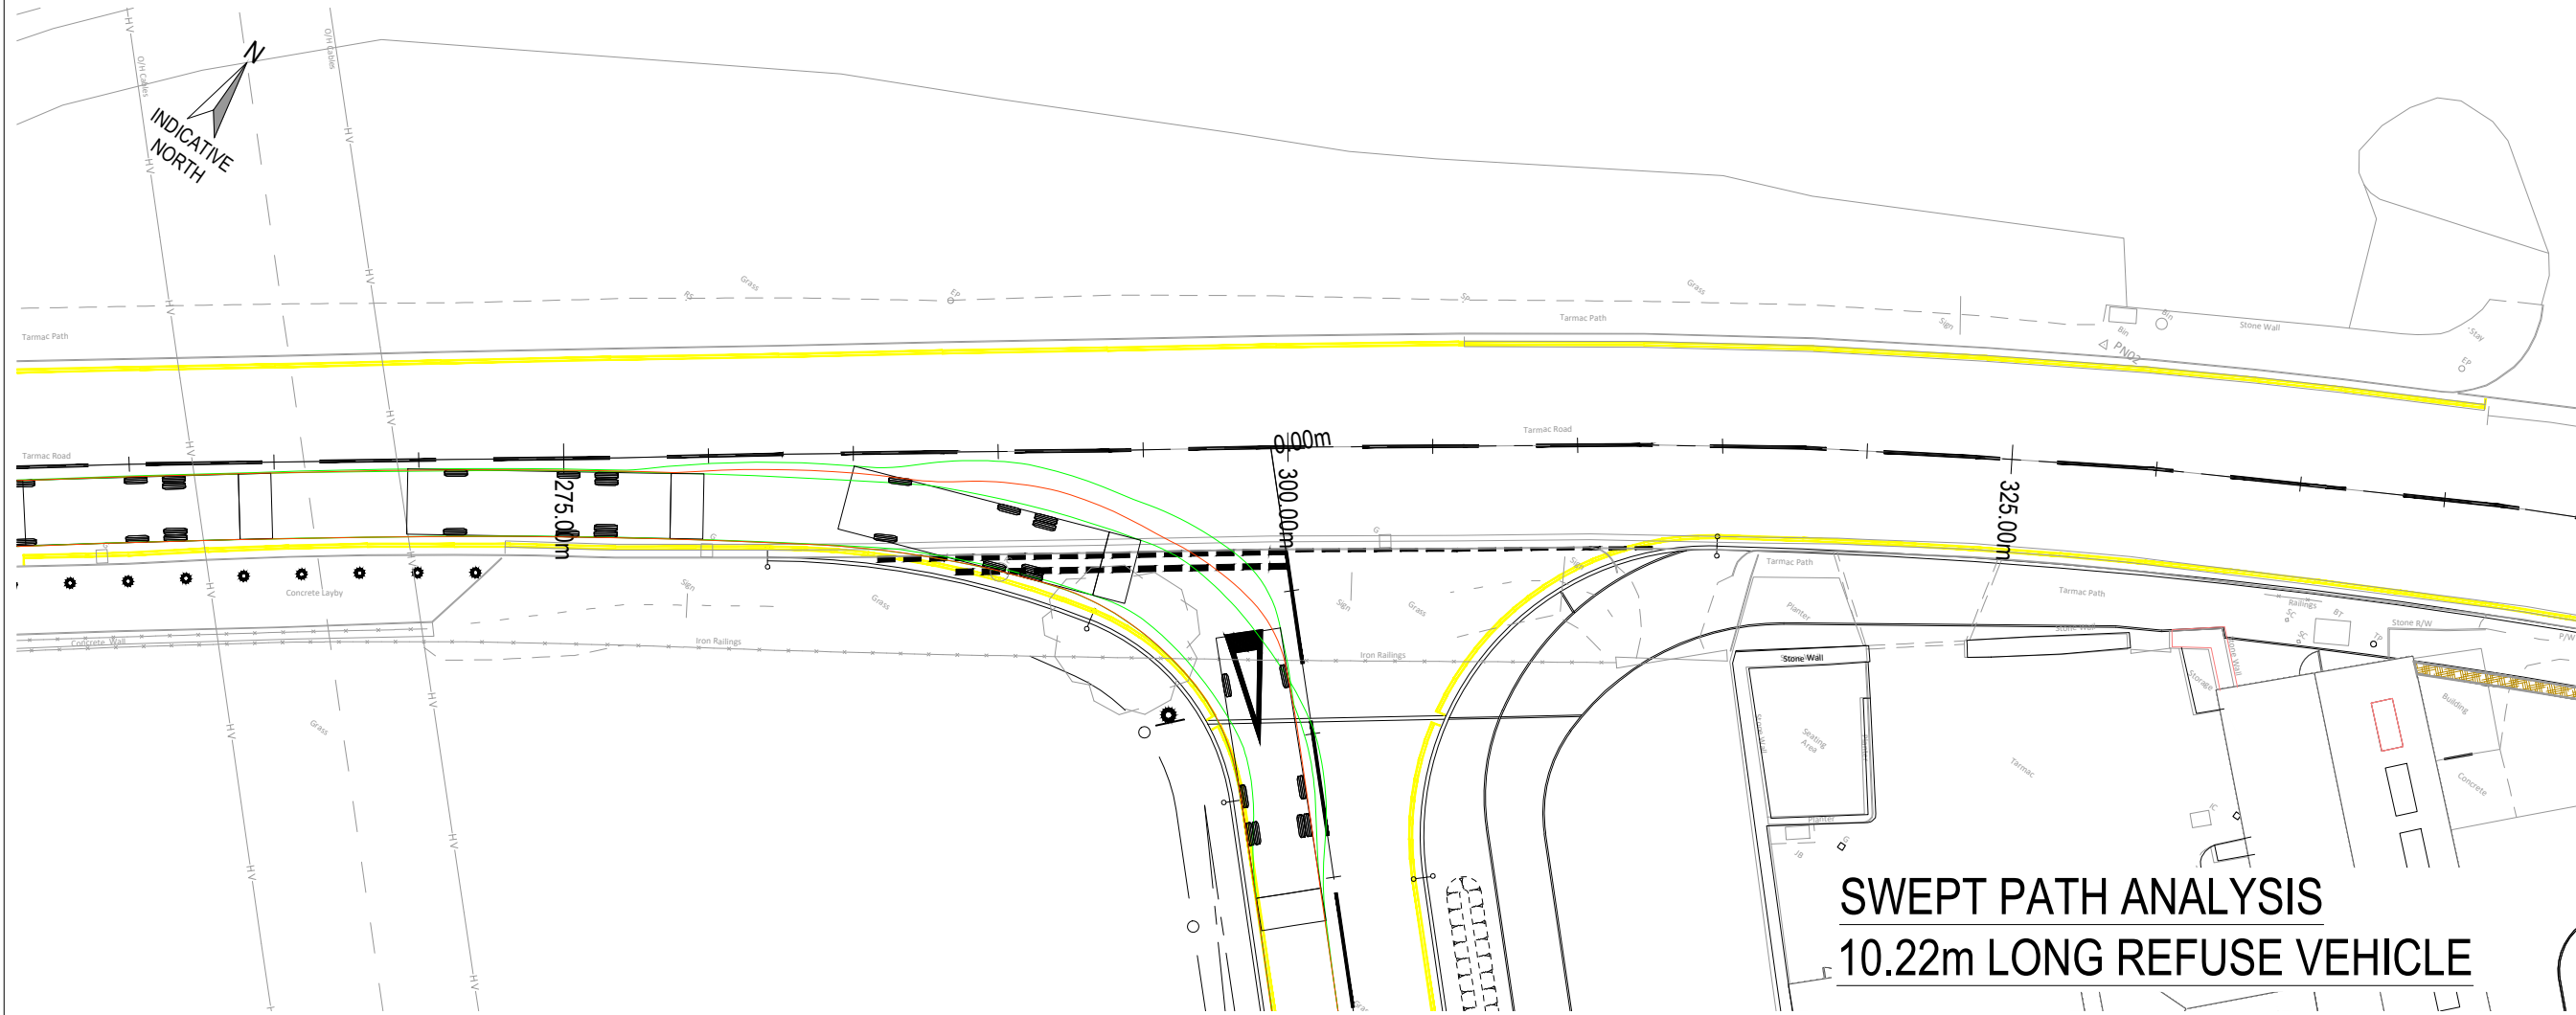


SWEPT PATH ANALYSIS
10.22m LONG REFUSE VEHICLE

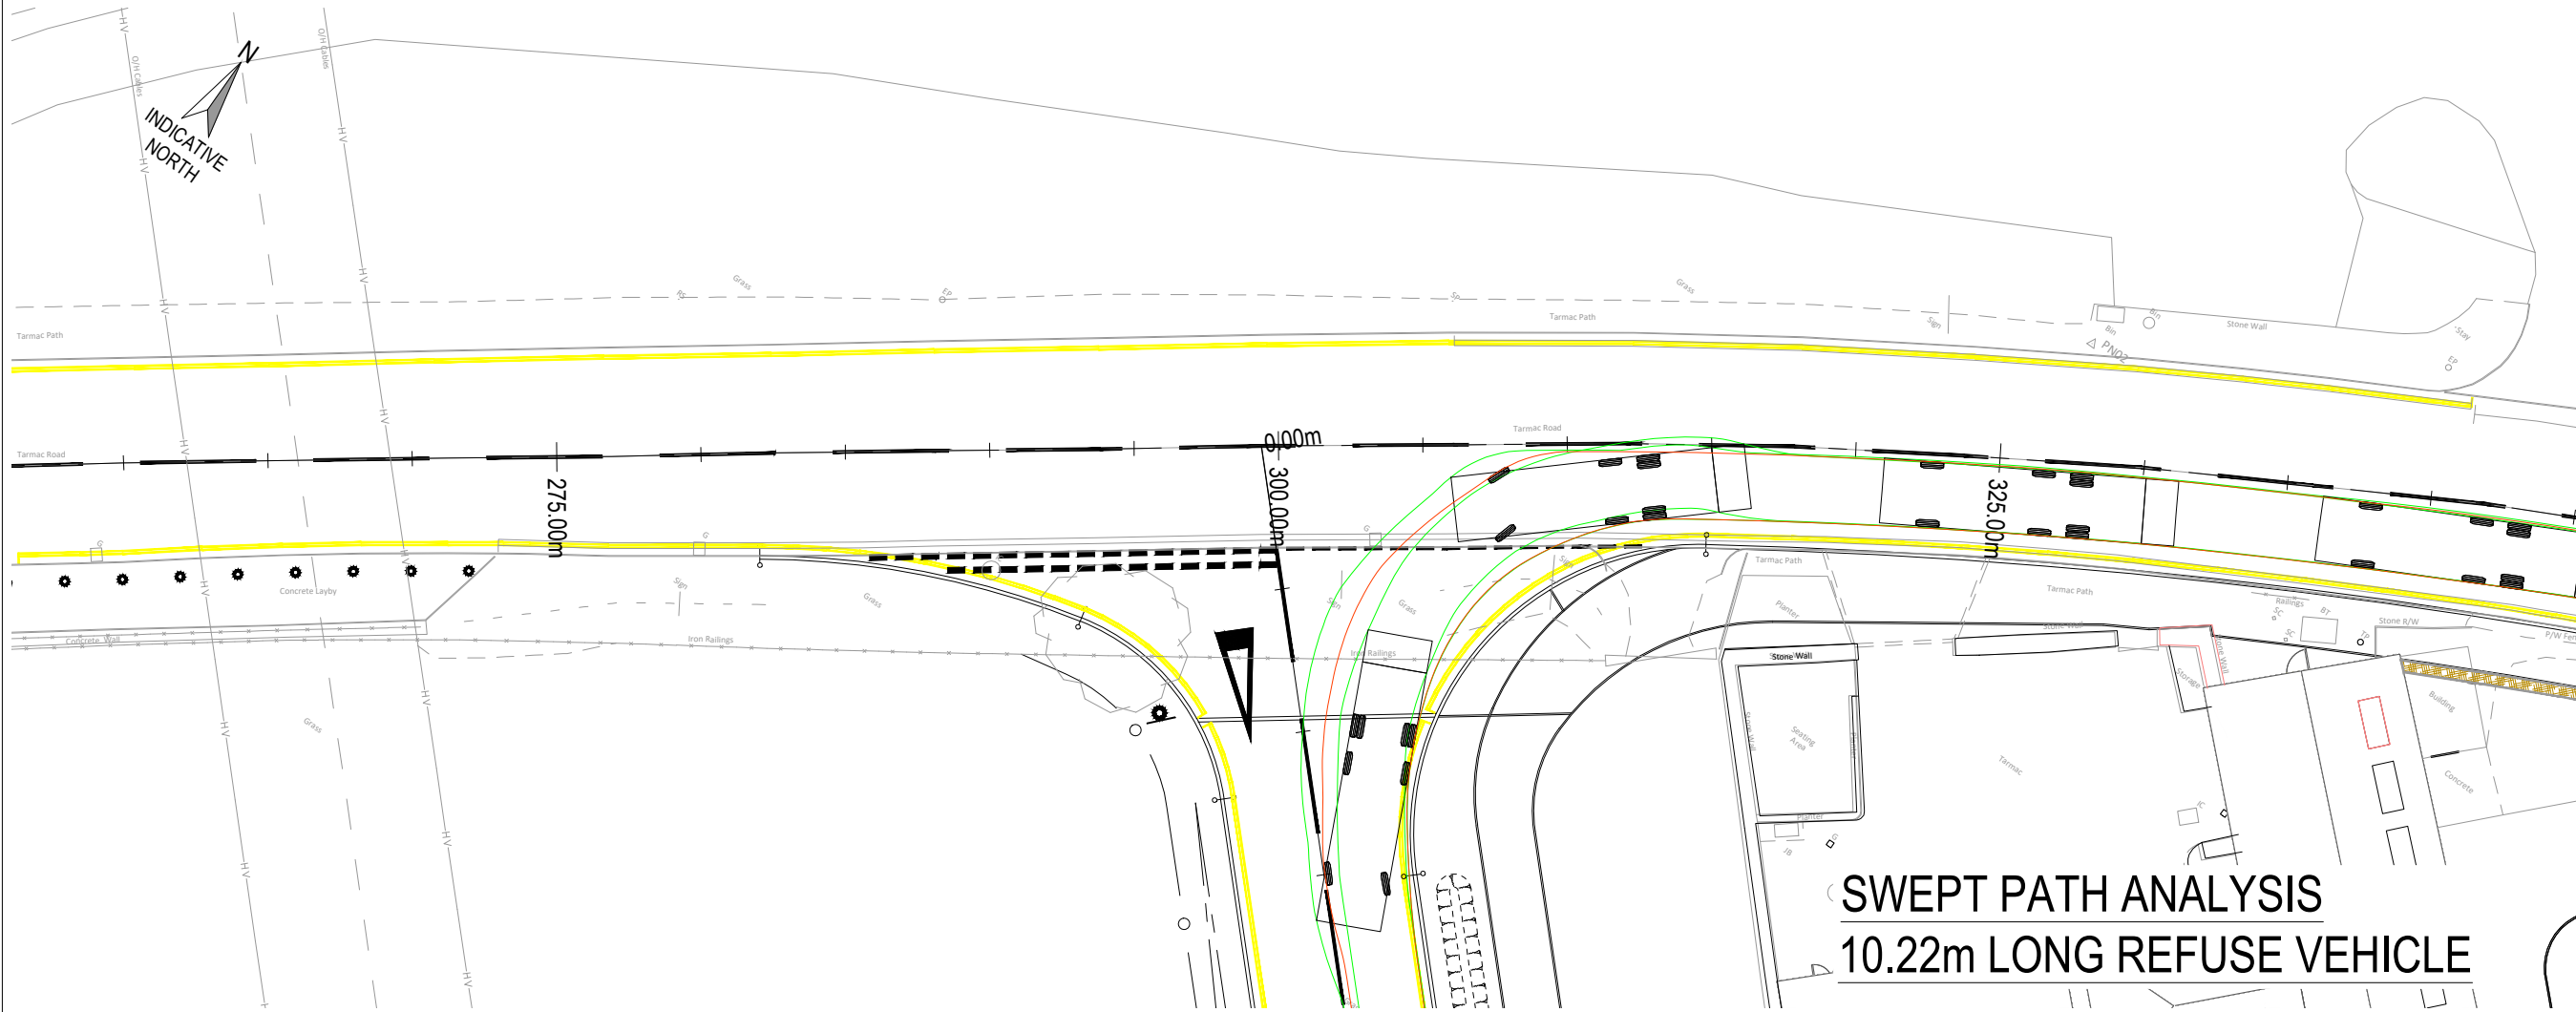


SWEPT PATH ANALYSIS
10.22m LONG REFUSE VEHICLE

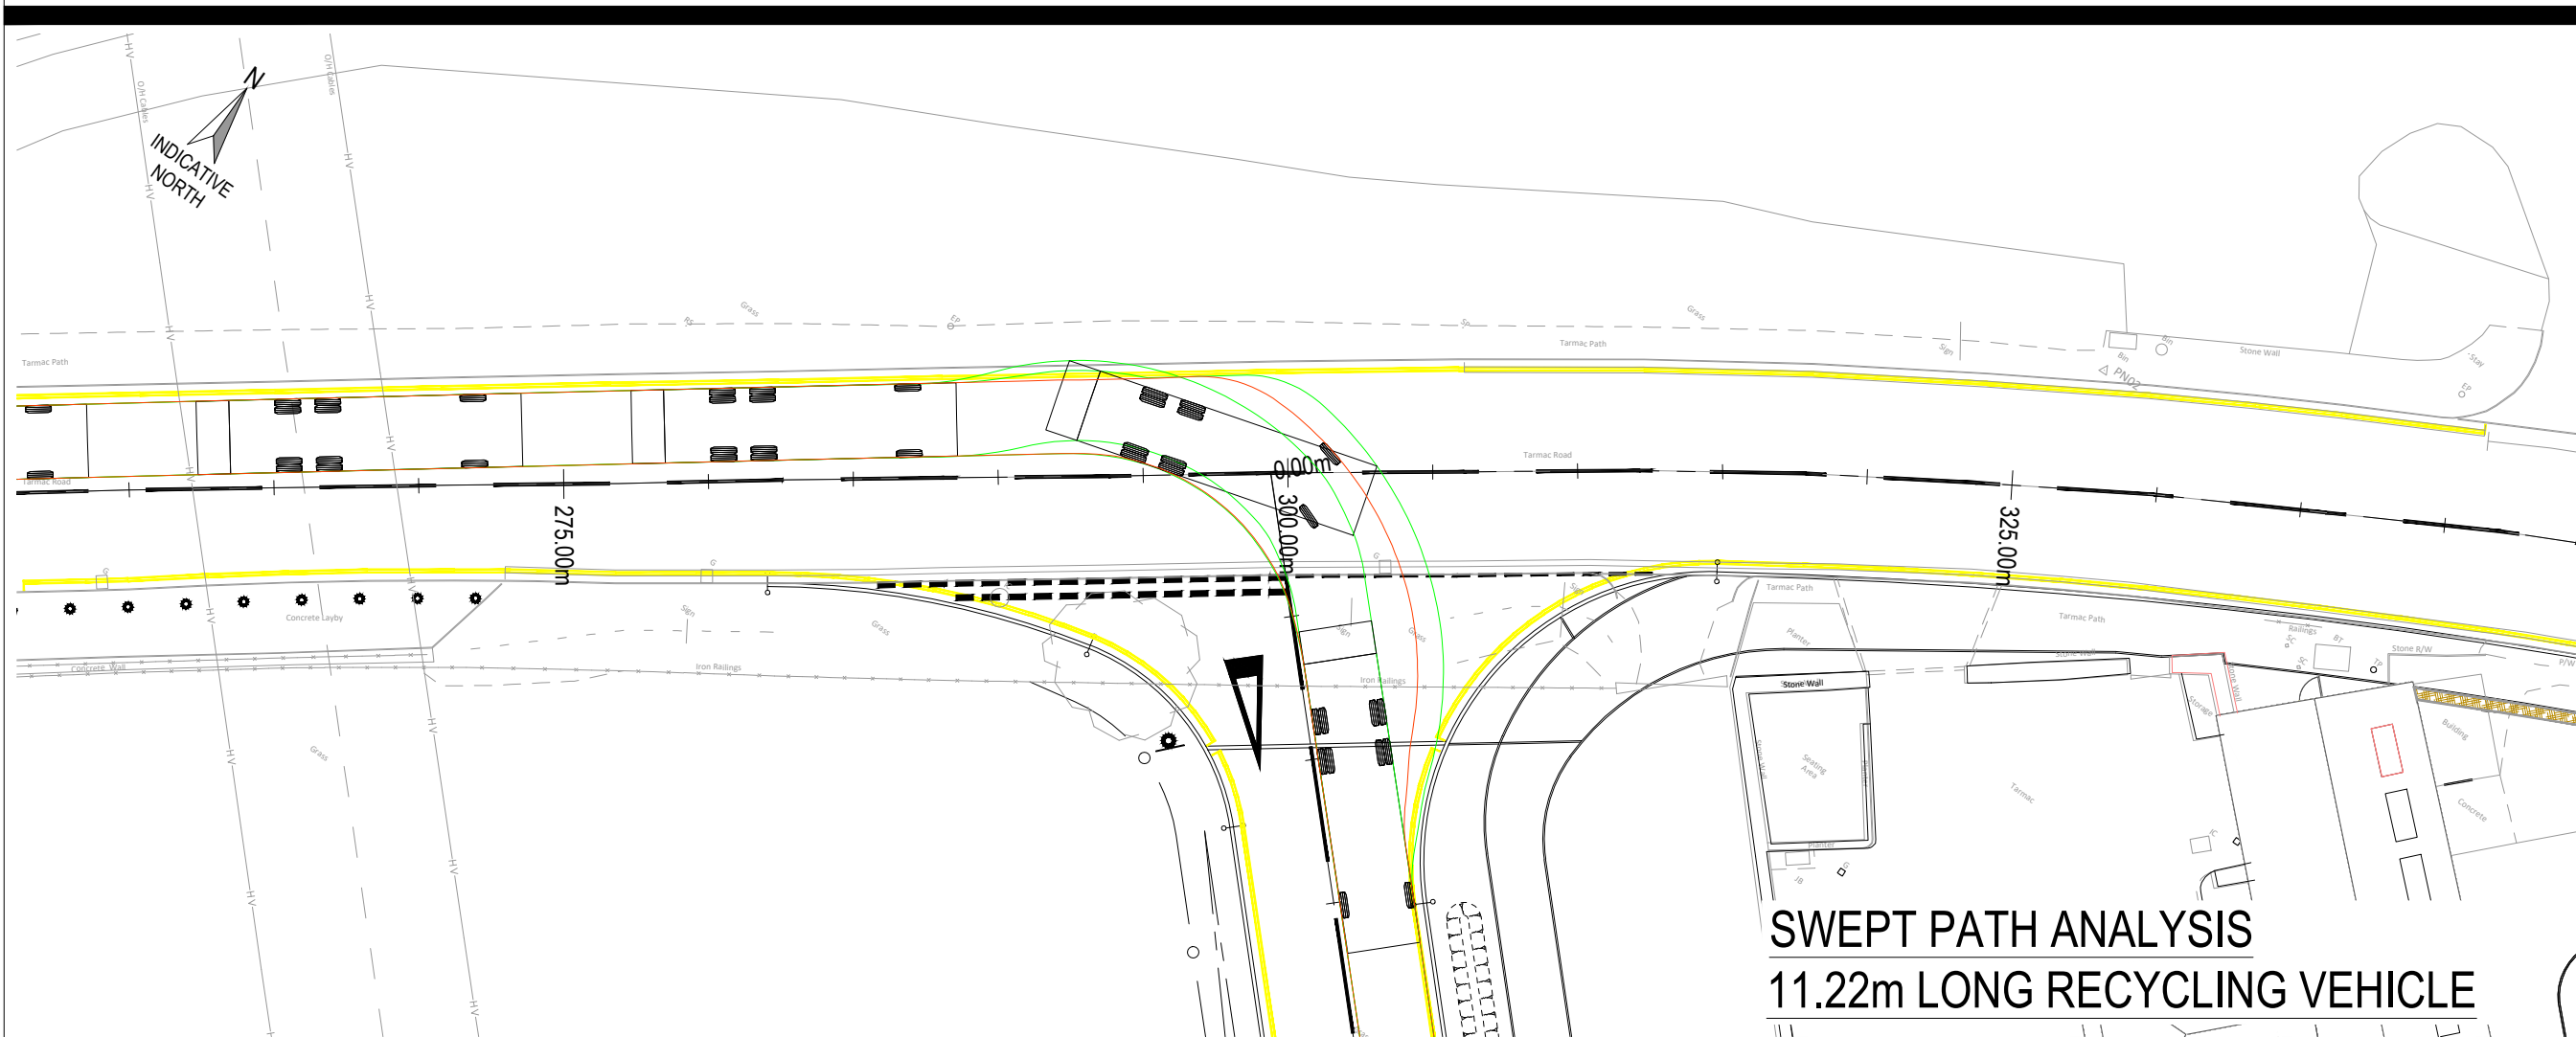


SWEPT PATH ANALYSIS
11.22m LONG RECYCLING VEHICLE

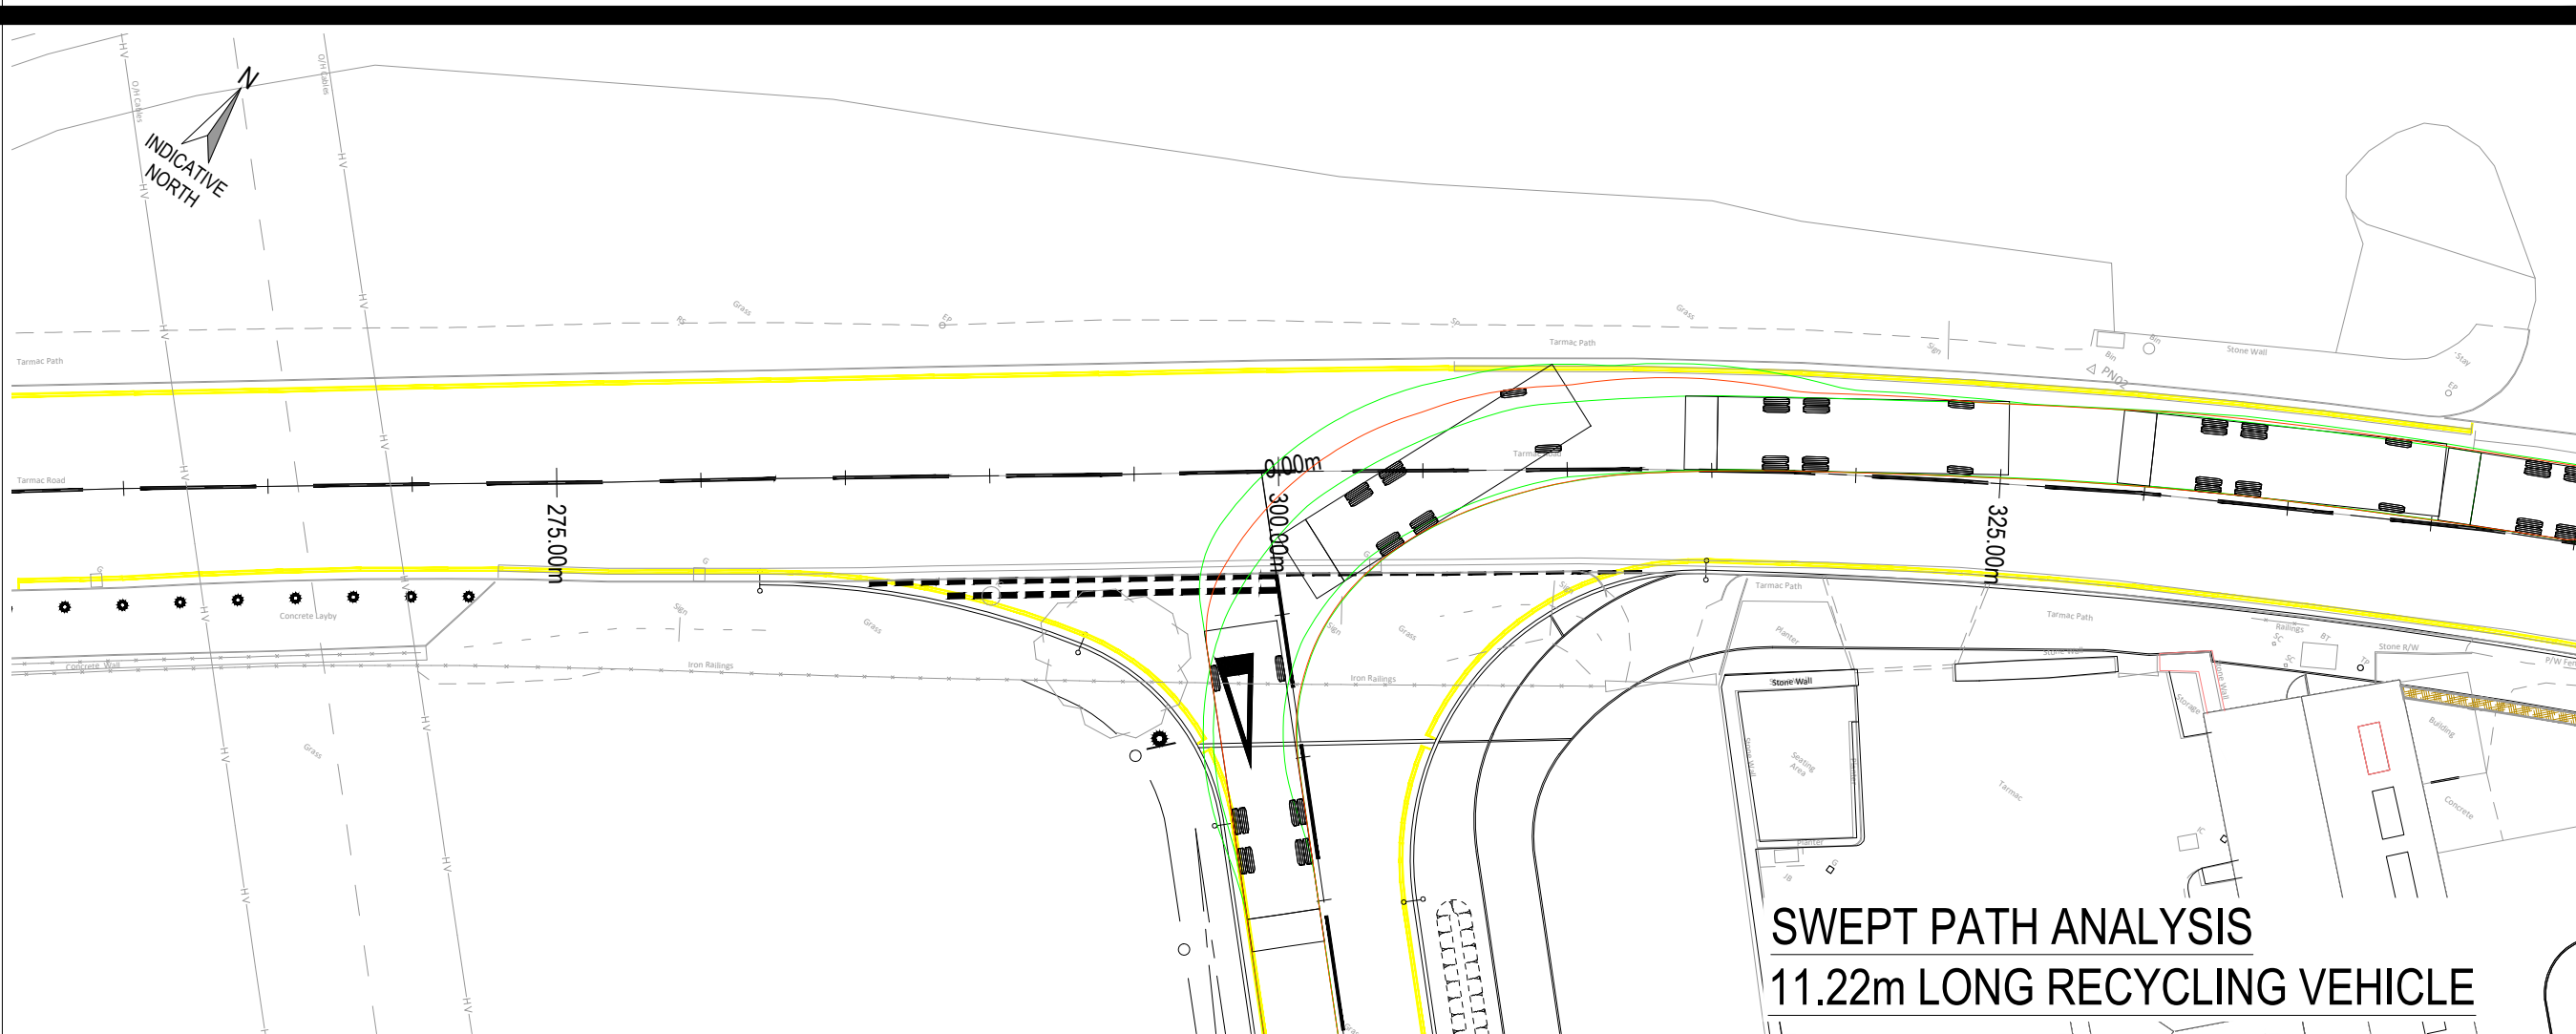

SWEPT PATH ANALYSIS
11.22m LONG RECYCLING VEHICLE

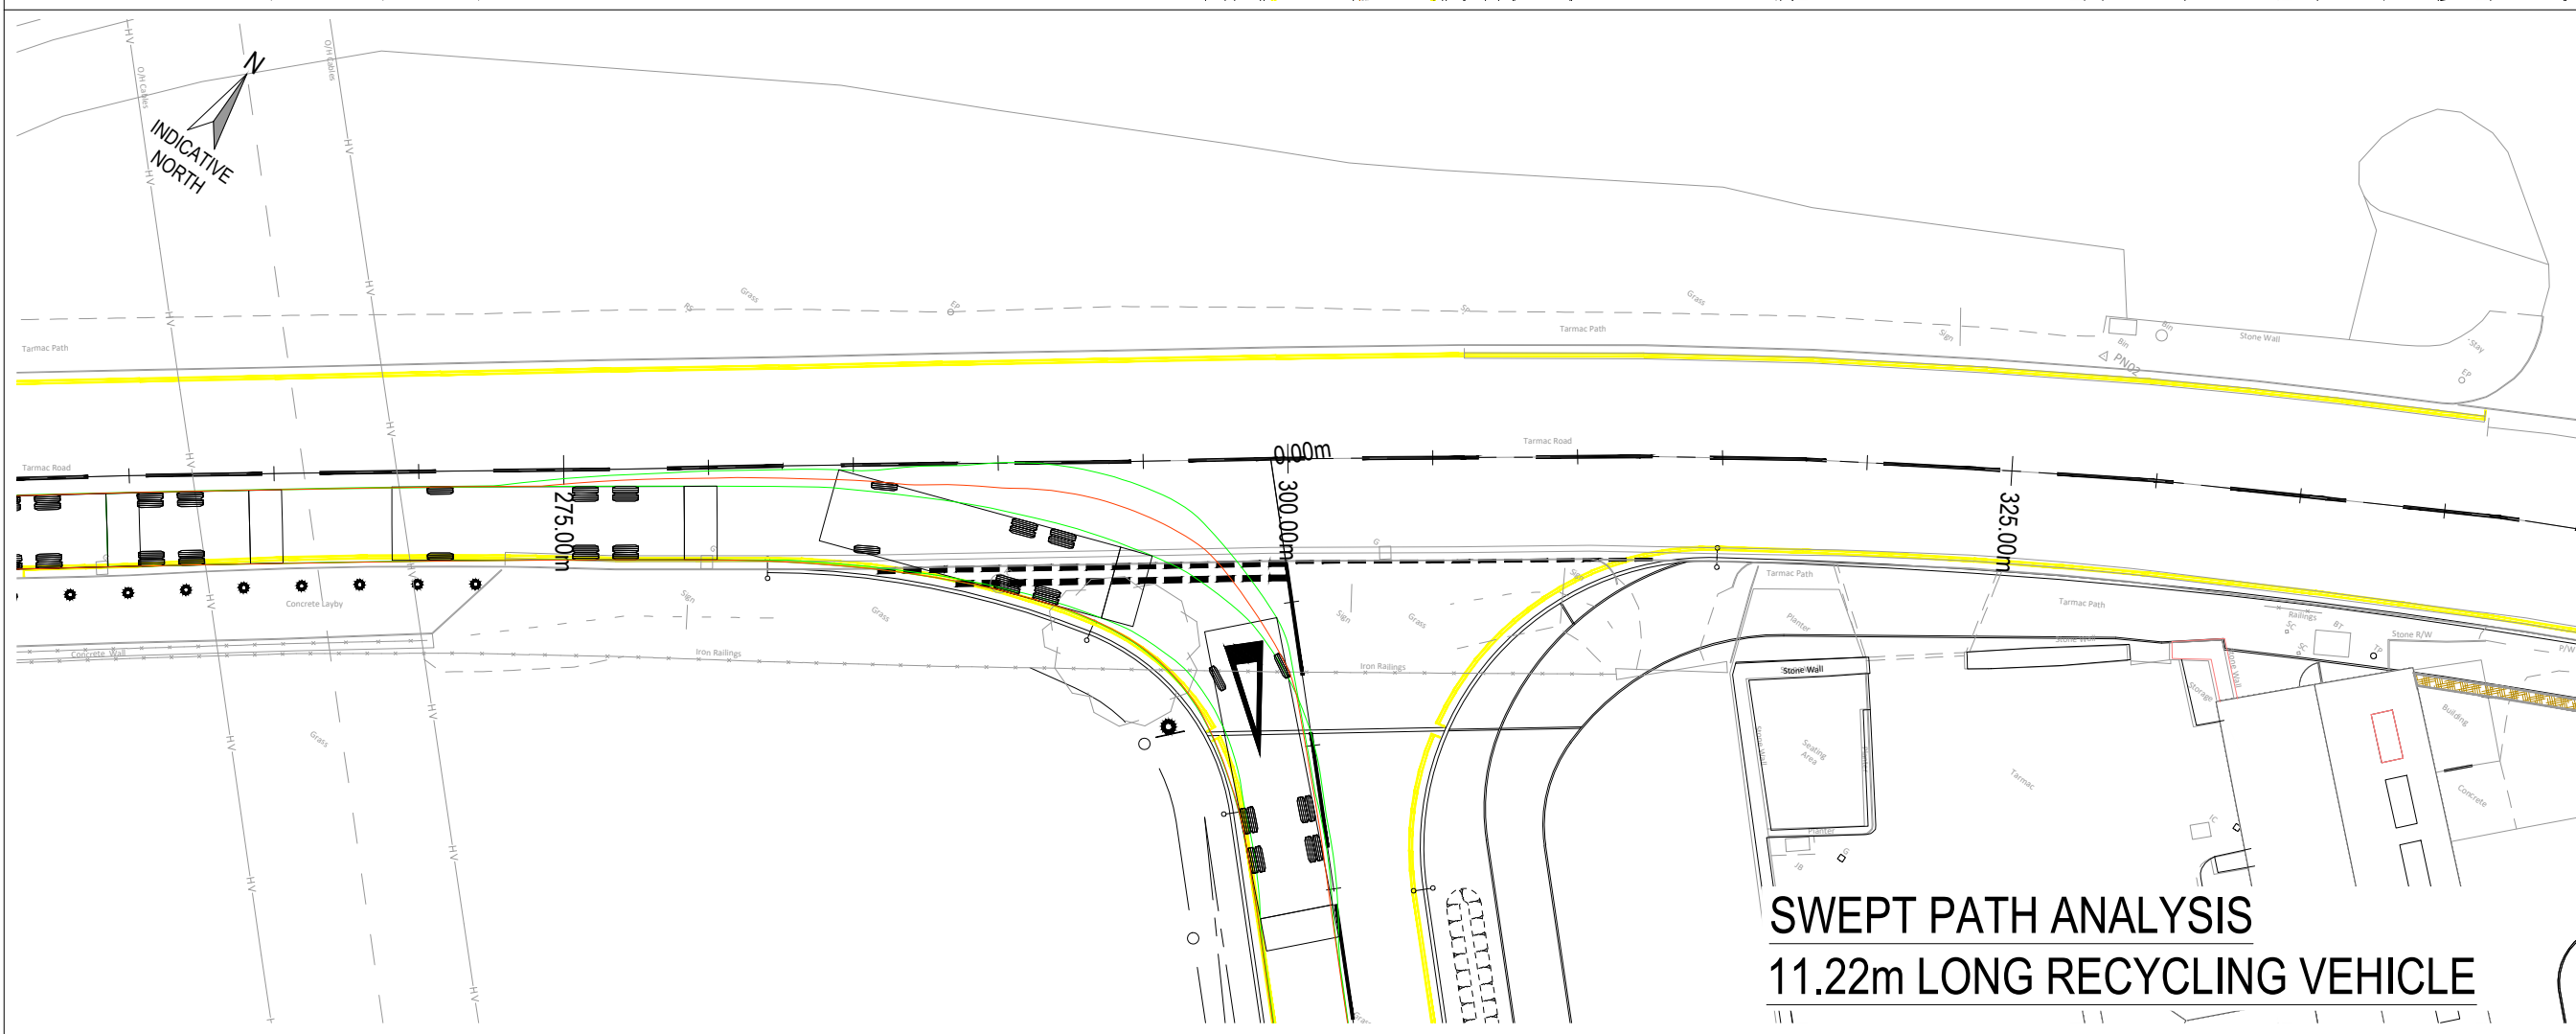


SWEPT PATH ANALYSIS
11.22m LONG RECYCLING VEHICLE

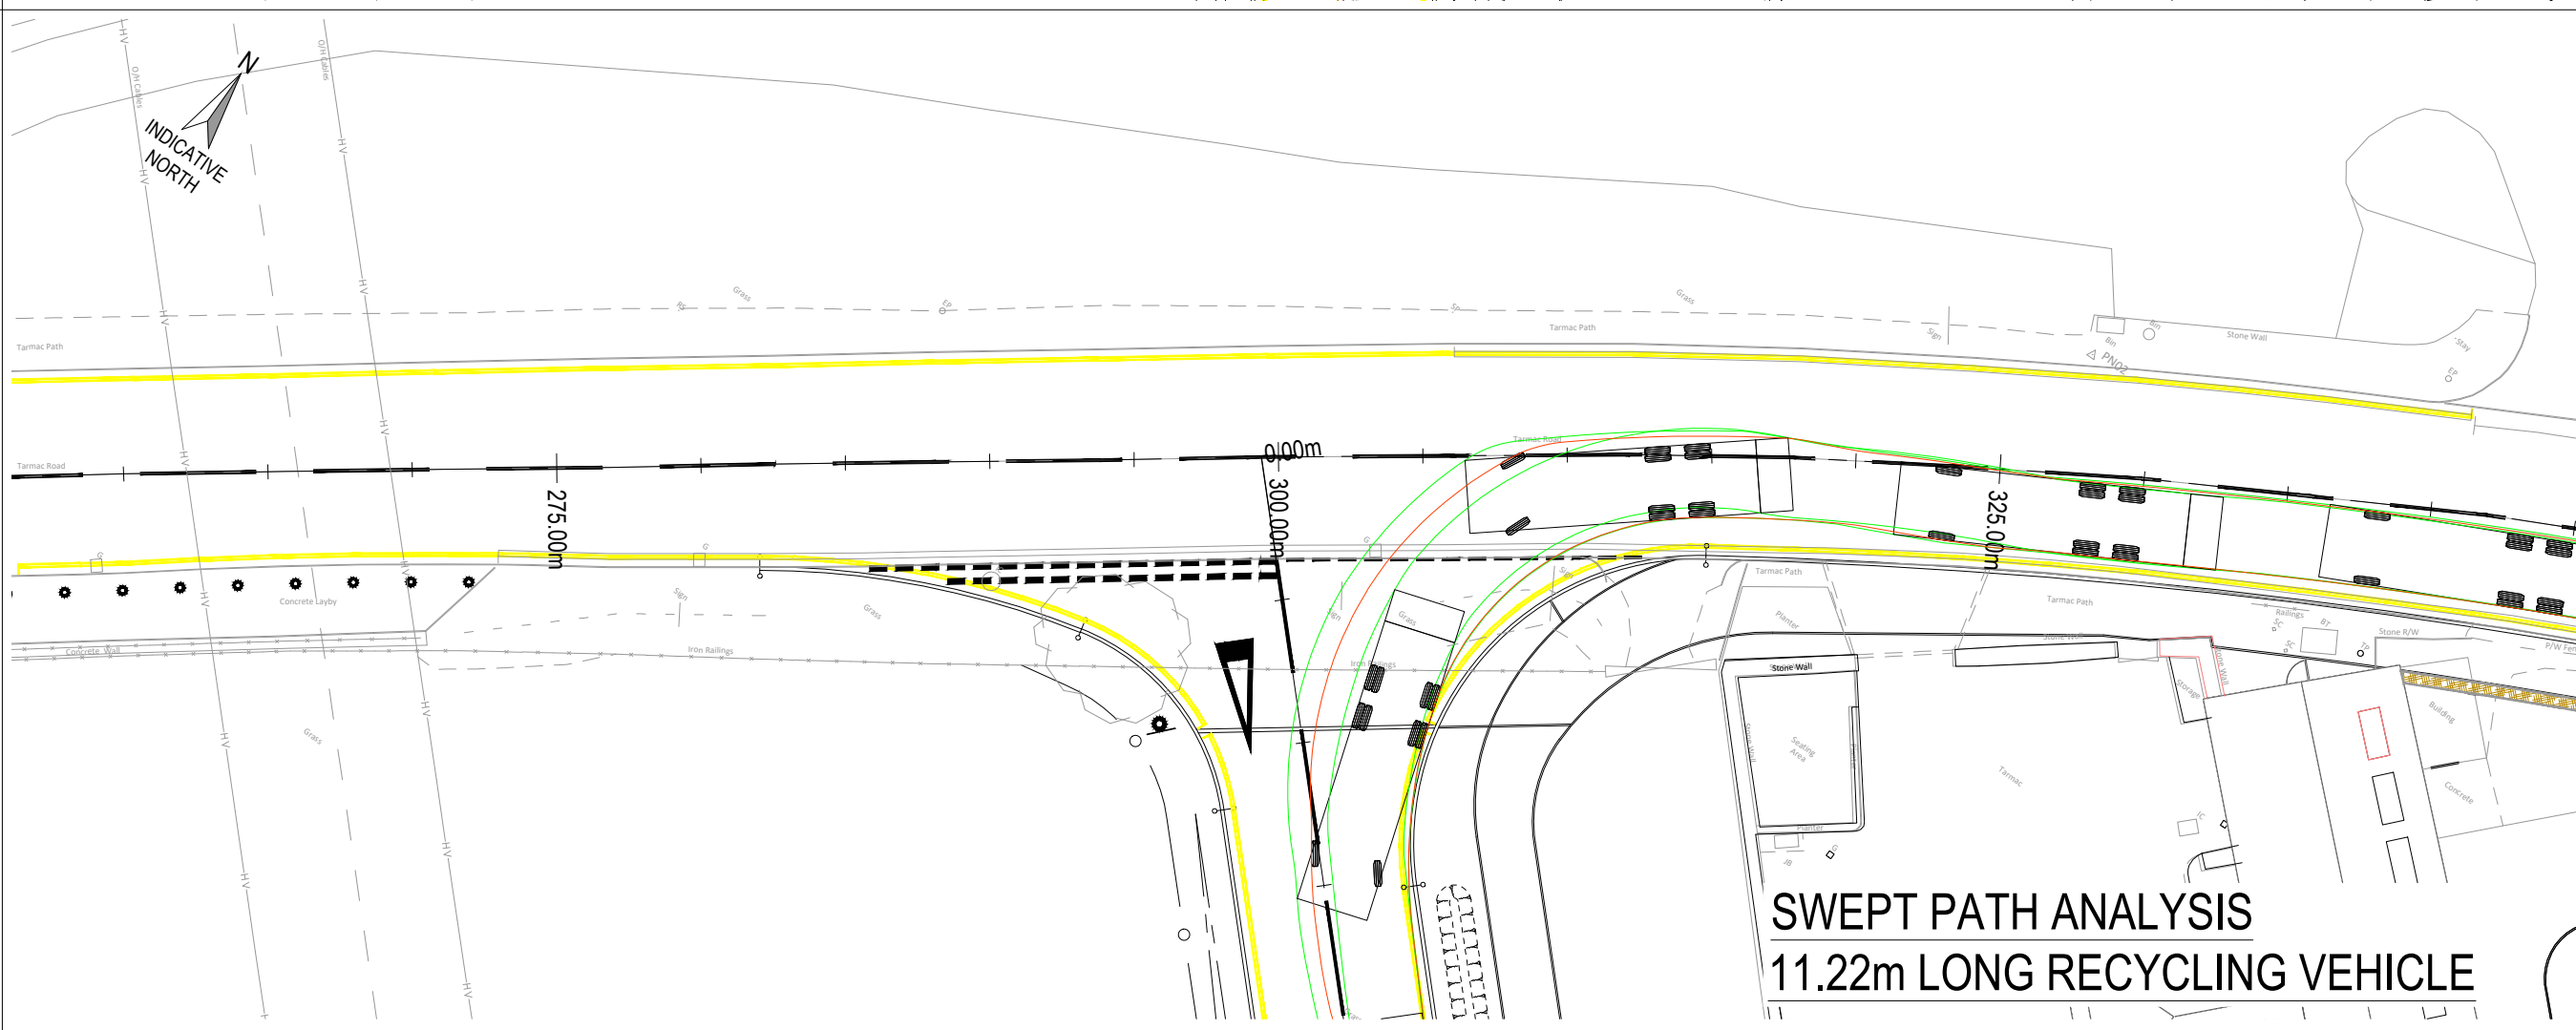


SWEPT PATH ANALYSIS
11.22m LONG RECYCLING VEHICLE

- NOTES
1. THIS DRAWING IS TO BE READ IN CONJUNCTION WITH AND CONSTRUCTED IN ACCORDANCE WITH ALL RELEVANT ENGINEERING DRAWINGS AND DETAILS.
 2. FOR EXISTING SERVICES APPARATUS LOCATIONS REFER TO JUBB DRAWING.
 3. ALL DIMENSIONS IN METRES UNLESS NOTED OTHERWISE. ALL LEVELS IN METRES UNLESS NOTED OTHERWISE.
 4. DO NOT SCALE THIS DRAWING. ALL DIMENSIONS MUST BE CHECKED/ VERIFIED ON SITE. IF IN DOUBT ASK.
 5. ANY DISCREPANCIES NOTED ON SITE ARE TO BE REPORTED TO THE ENGINEER IMMEDIATELY.

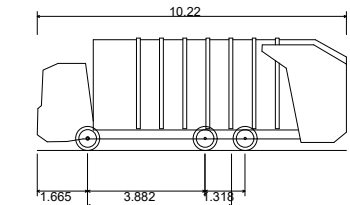

Phoenix 2-17N (with Elite 2 6x2 ML chassis)
Overall Length 10.220m
Overall Width 2.250m
Overall Body Height 3.707m
Min Body Ground Clearance 0.260m
Track Width 2.250m
Lock to lock time 4.00s
Kerb to Kerb Turning Radius 10.550m

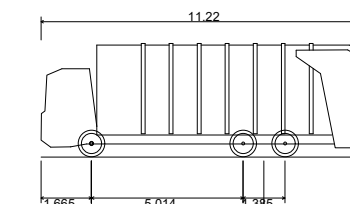

Phoenix 2 Duo Recycler (P2-15W with Elite 6x4 chassis)
Overall Length 11.220m
Overall Width 2.530m
Overall Body Height 3.756m
Min Body Ground Clearance 0.309m
Track Width 2.530m
Lock to lock time 4.00s
Kerb to Kerb Turning Radius 11.550m

P04	28.08.24	UPDATED LAYOUT	KP	GS
P03	09.07.24	LAYOUT REVISED TO ALIGN WITH LANDSCAPE ARCHITECTS LAYOUT. ADDITIONAL DOUBLE YELLOW LINES SHOWN WITH EMERGENCY LAYOUT.	JE	GS
P02	21.06.24	LAYOUT REVISED TO ALIGN WITH LANDSCAPE ARCHITECTS LAYOUT.	JE	GS
P01	27.02.24	FIRST ISSUE	JE	GS

Rev Date Description By Apvd

PROJECT:
PROPOSED VISITOR HUB @
WATERFALL COUNTRY,
PONTNEDDFACHEN, NEATH

TITLE:
SWEPT PATH ANALYSIS
REFUSE AND RECYCLING LORRIES
AREA 05 - HIGHWAY WORKS

CLIENT:
ANDREW SCOTT

SCALE@A1:
1:250

PROJECT REF:
23158

DRAWING No:
2081-05-JUB-C-DR-00152

STATUS:
S2

REV:
P04

Revision Referencing
P = Preliminary A = Approval T = Tender C = Construction