



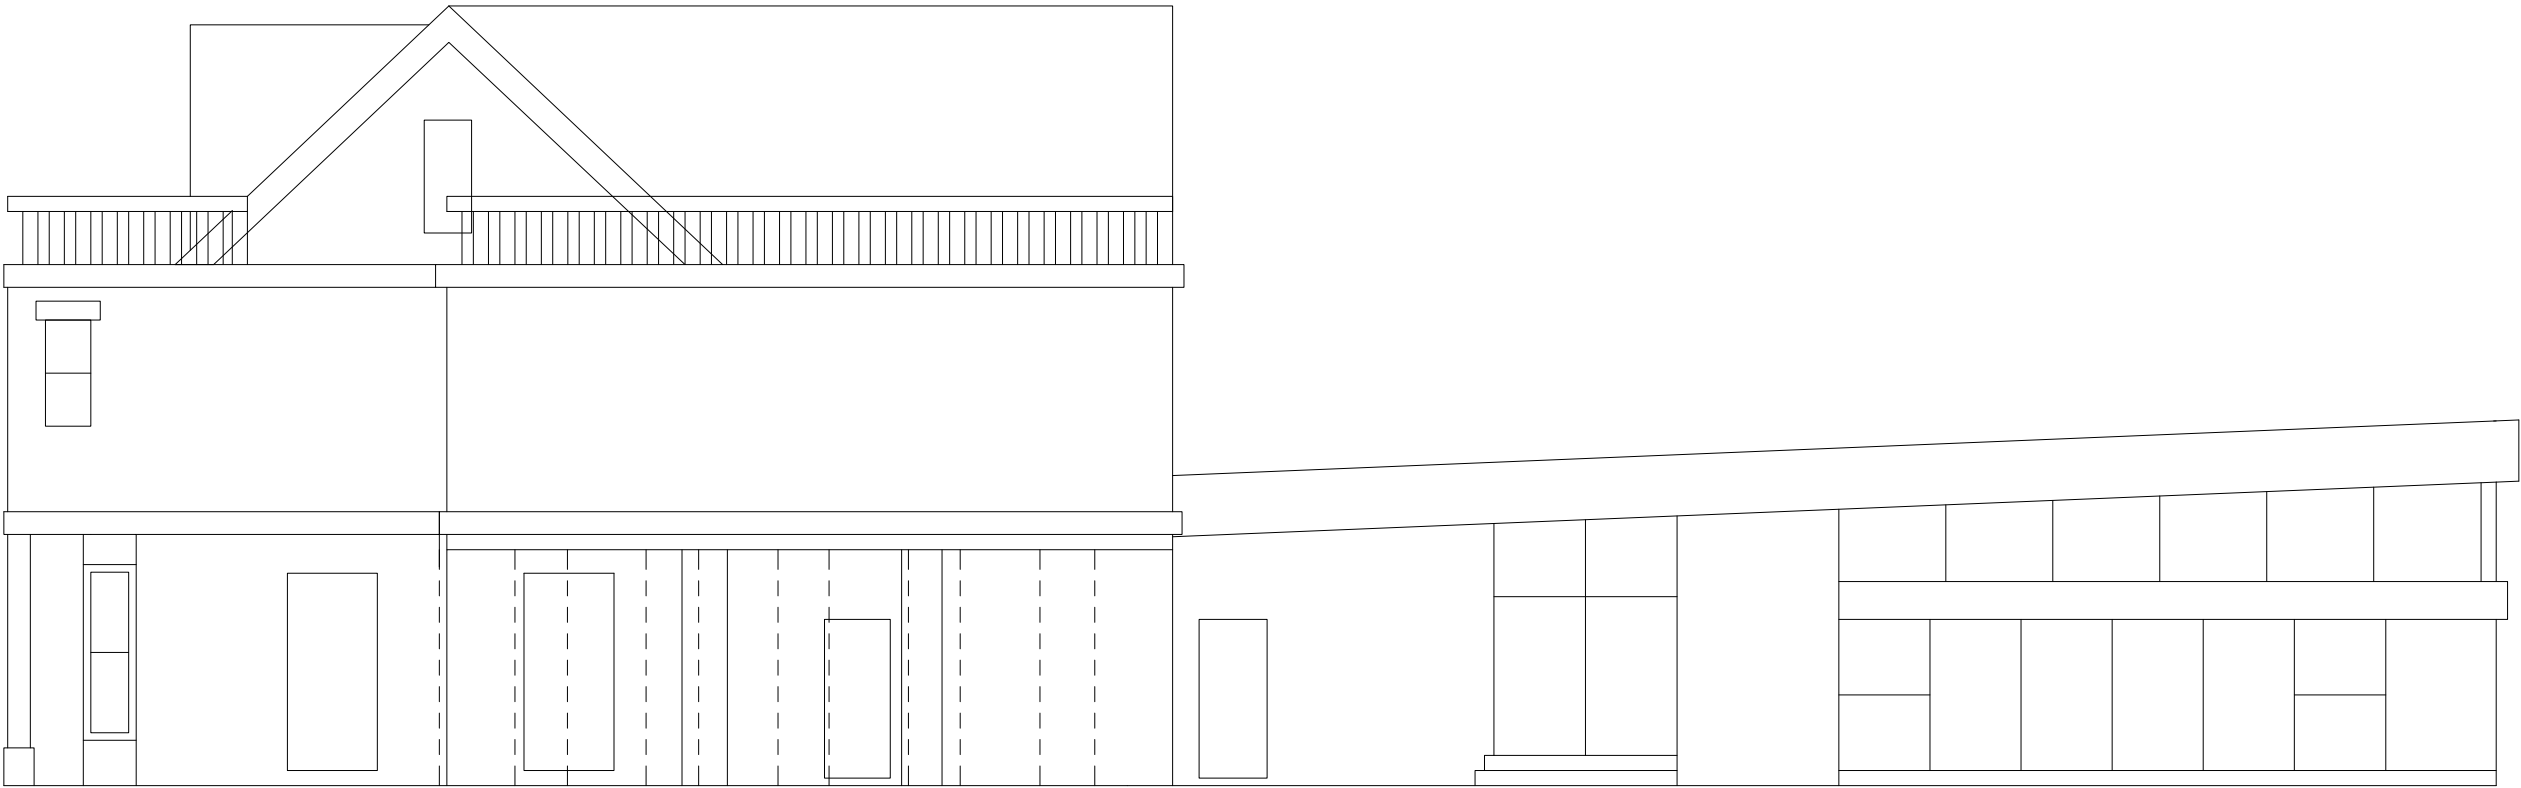

SIDE ELEVATION EXISTING

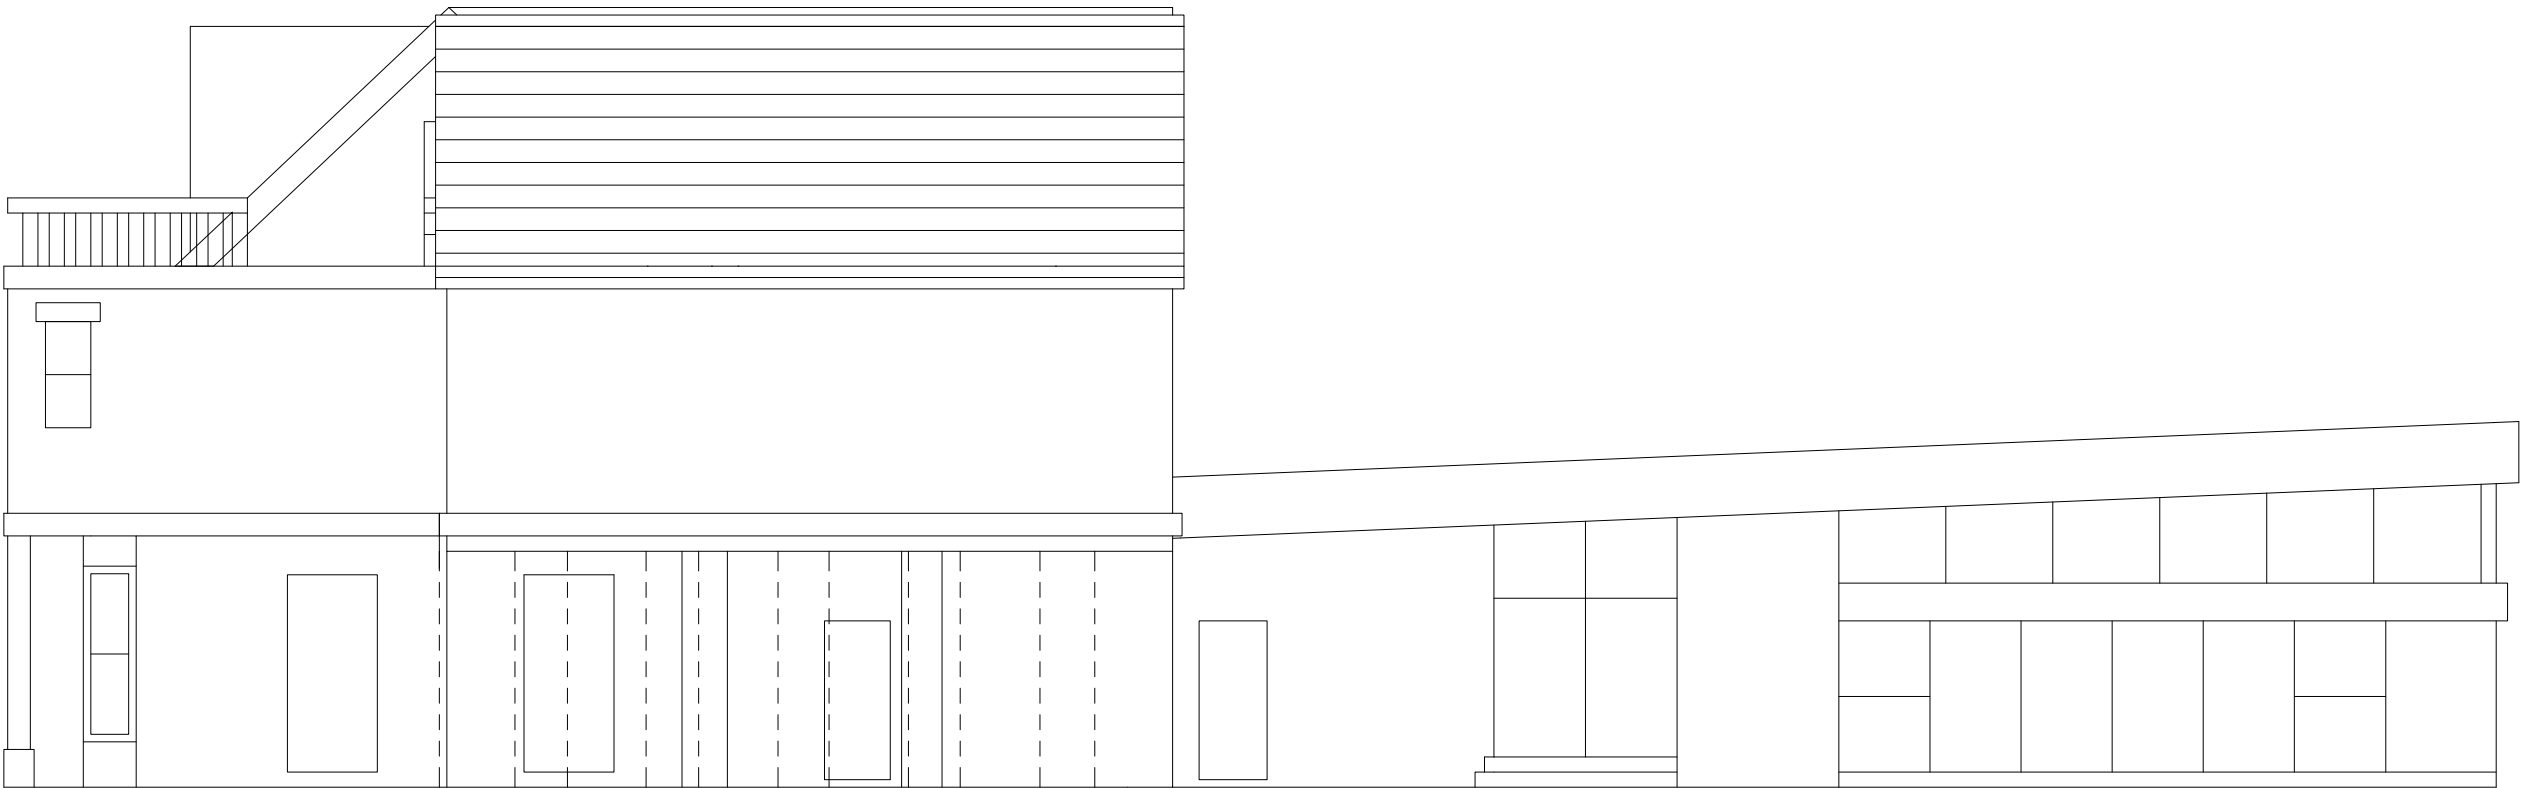

SIDE ELEVATION PROPOSED

NOTES:
All dimensions must be checked on site and not scaled from this drawing.

@copyright
GWYN EVANS & SON
PLANNING &
BUILDING CONSULTANTS
07977107352
G.EVANSANDSONPBC@GMAIL.COM

Client
MR J CRESCI

Job Title
ALTER FLAT ROOF TO
PITCHED ROOF @
102 WERN ROAD,
SKEWEN
NEATH

Drawing Title
EXISTING & PROPOSED
SIDE ELEVATIONS

Scale
1:100 @A3

Date
14/09/2024

Drawn by
JE

Drg No.	Rev.
102WR - 2024/031 - ELEV02	0