


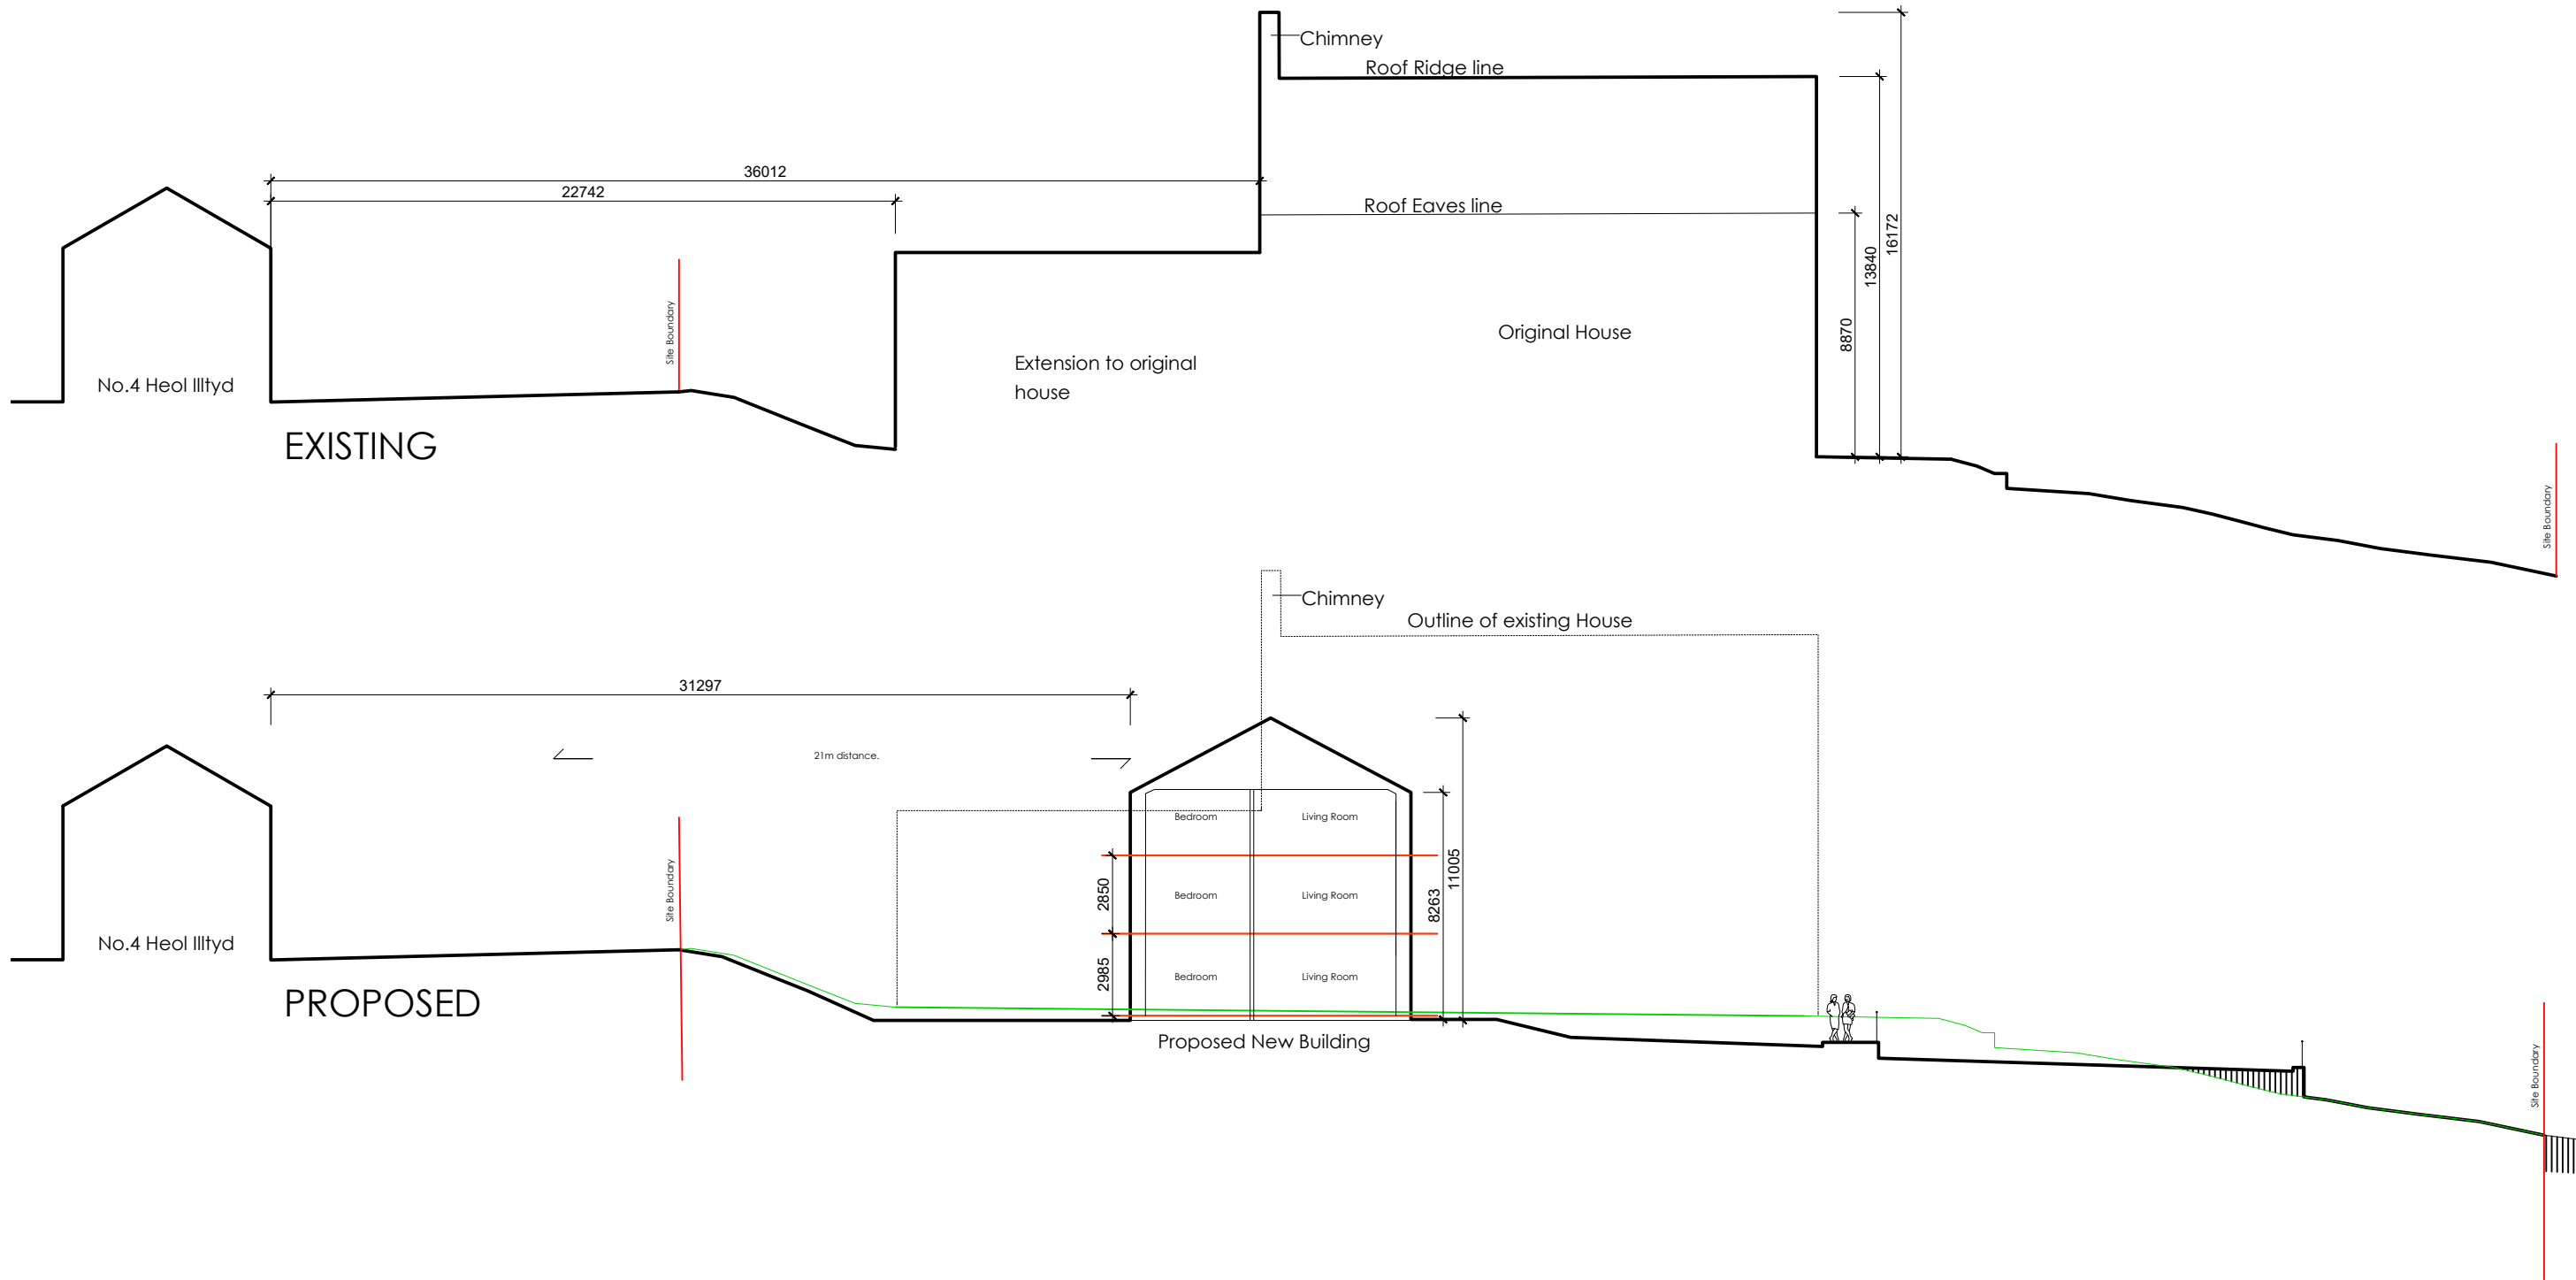

A3

Original sheet size

**Note:** This Drawing is copyright, its use or reproduction is subject to permission from Spring Design Consultancy Limited. All rights are reserved until invoices are paid in full. Contact SDC regarding terms & conditions. Check printed scale, responsibility is not accepted for reproduction of digital media or measuring from this document. Only figured dimensions to be used for construction. No responsibility will be taken for any design used for construction prior to receipt of relevant approvals. Report doubts/discrepancies to project Architect.

|                       |                   |                                     |                |                                                 |        |   |
|-----------------------|-------------------|-------------------------------------|----------------|-------------------------------------------------|--------|---|
| Client:<br>LINC Cymru |                   | Project:<br>Caewern House,<br>Neath |                | Drawing Title:<br>Section Thru No.4 Heol Illtyd |        |   |
| Drawing Status:       | Date:<br>15/07/24 | Drawn By:<br>CL                     | Checked:<br>JM | Director:<br>JM                                 | Scale: | Job No:<br>2609                                                                                                 |
|                       |                   |                                     |                |                                                 |        | Drawing No:<br>00(03)430                                                                                        |
|                       |                   |                                     |                |                                                 |        | Rev.<br>-   |
|                       |                   |                                     |                |                                                 |        | Unit 2 Chapel Barns   Merthyr Mawr   Bridgend   CF32 0LS<br>t: 01656 656267<br>e: mail@spring-consultancy.co.uk |

