

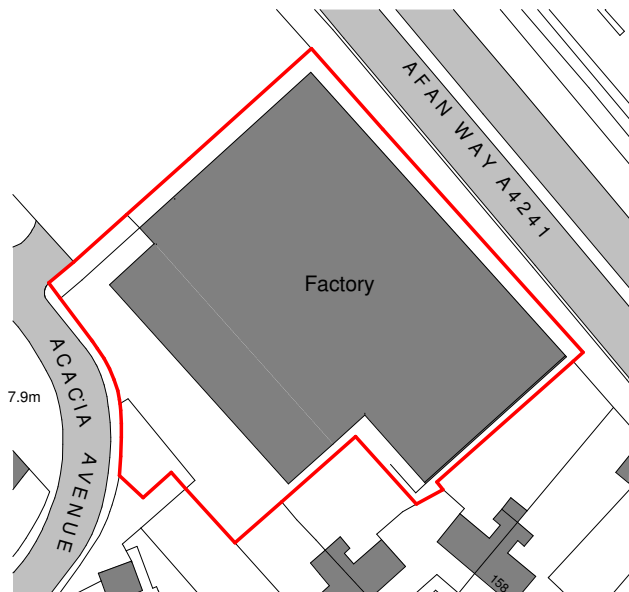


North

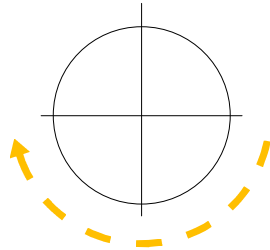

Ordnance Survey, (c) Crown Copyright 2024. All rights reserved. Licence number 100022432

Site Location Plan
1 : 1250

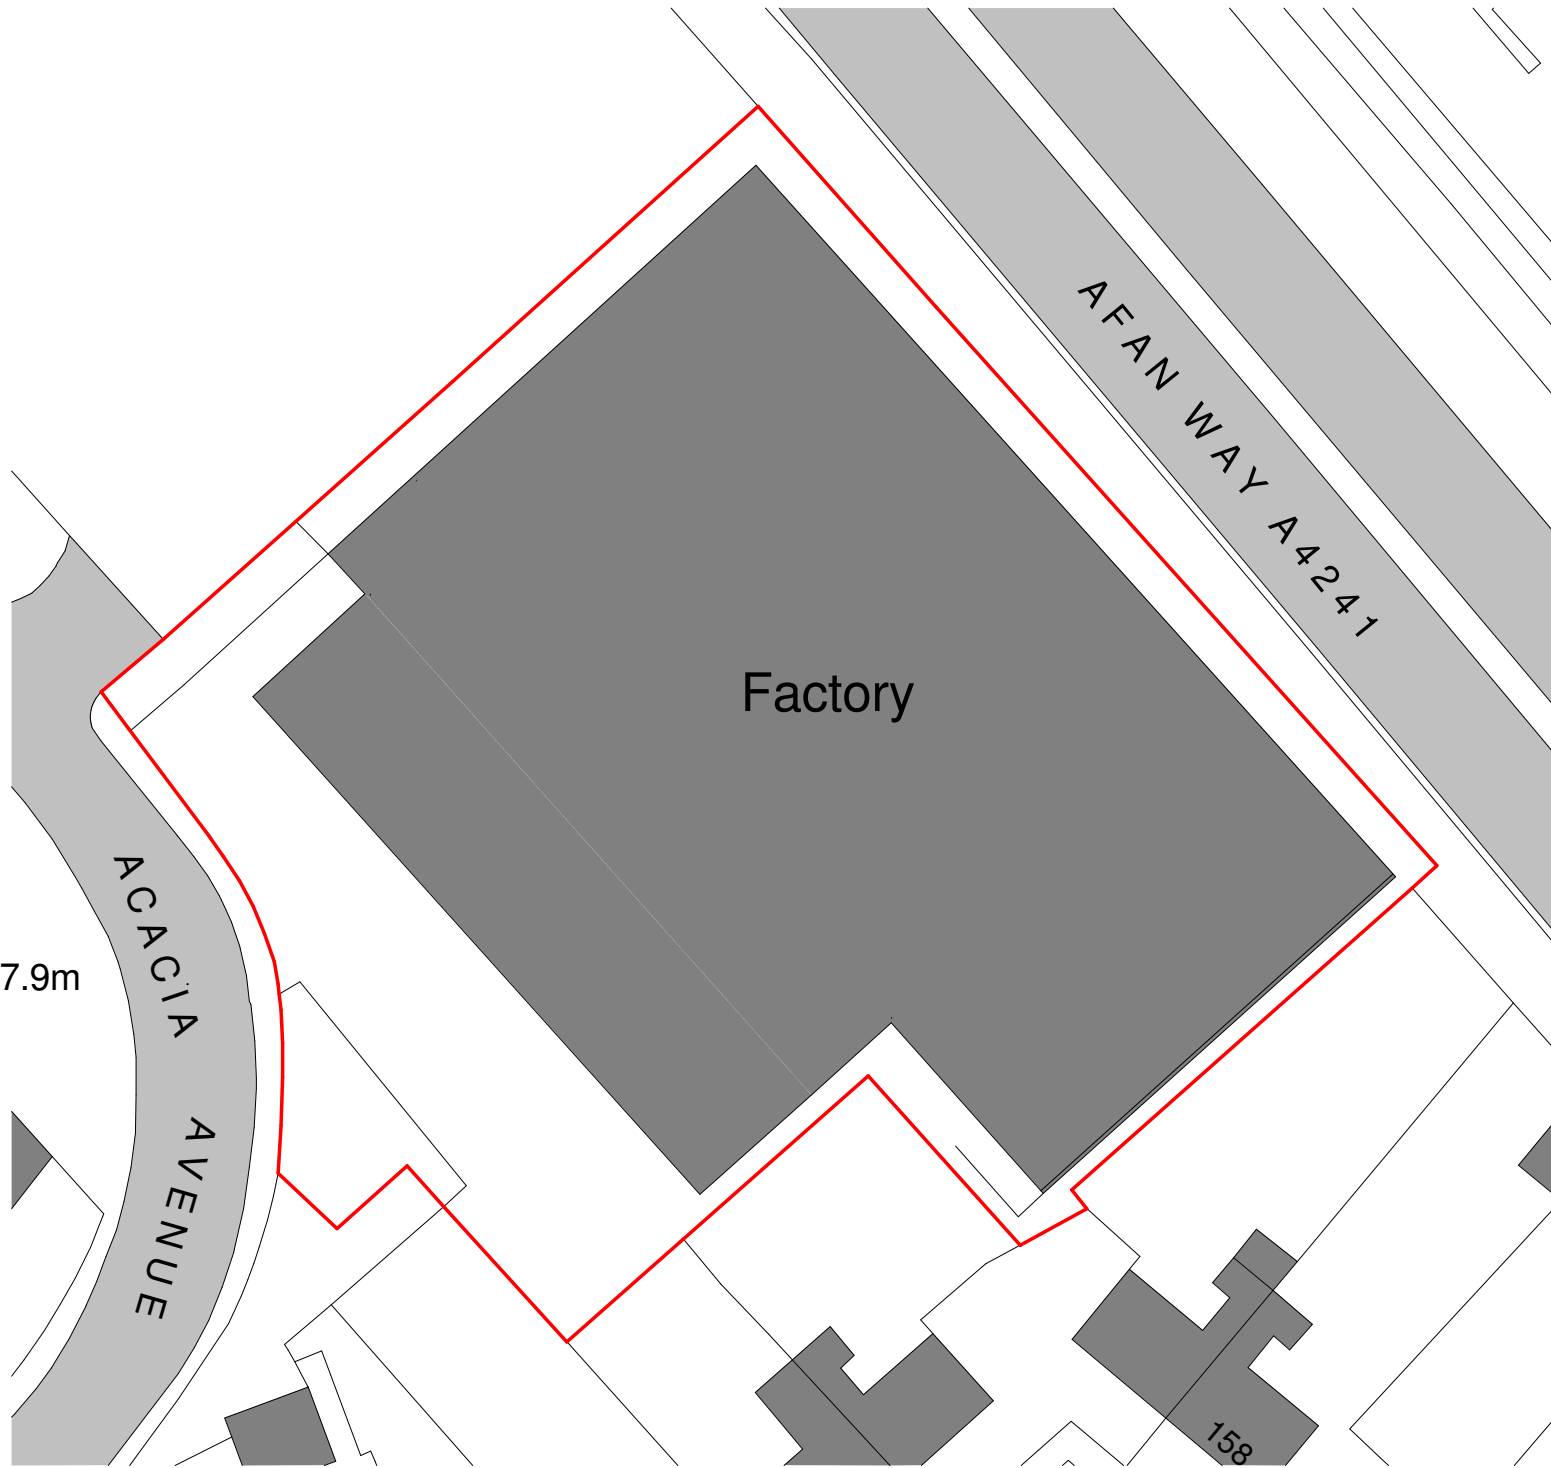

Ordnance Survey, (c) Crown Copyright 2024. All rights reserved. Licence number 100022432

Site Block Plan
1 : 500



Clerk Bank House
Clerk Bank
LEEK
Staffordshire
ST13 5HE

t : 01538 373477
f : 01538 386503

e : info@ctdarchitects.co.uk
w : www.ctdarchitects.co.uk

ctd architects © 2024
• This drawing is copyright.

- All dimensions to be checked on site before proceeding.
- Contractor must notify the architect of any discrepancies before proceeding.
- Contractor to check/adjust dimensions of new work to suit existing conditions. Do not assume existing structure or details are plumb, square or level.
- All drawings to be read in conjunction with all other consultants drawings and specs.

Client



**FRESENIUS
MEDICAL CARE**

Project

Port Talbot Renal Dialysis Unit
Stationery House, Acacia Avenue, Port Talbot

Title

Site Location and Block Plan

Scale 1:1250|500 Size A3 Drawn ED Chk'd MM Date 26/07/24

Status **PLANNING**

Job No.

2407

Drawing No

AL10

Rev.

A