
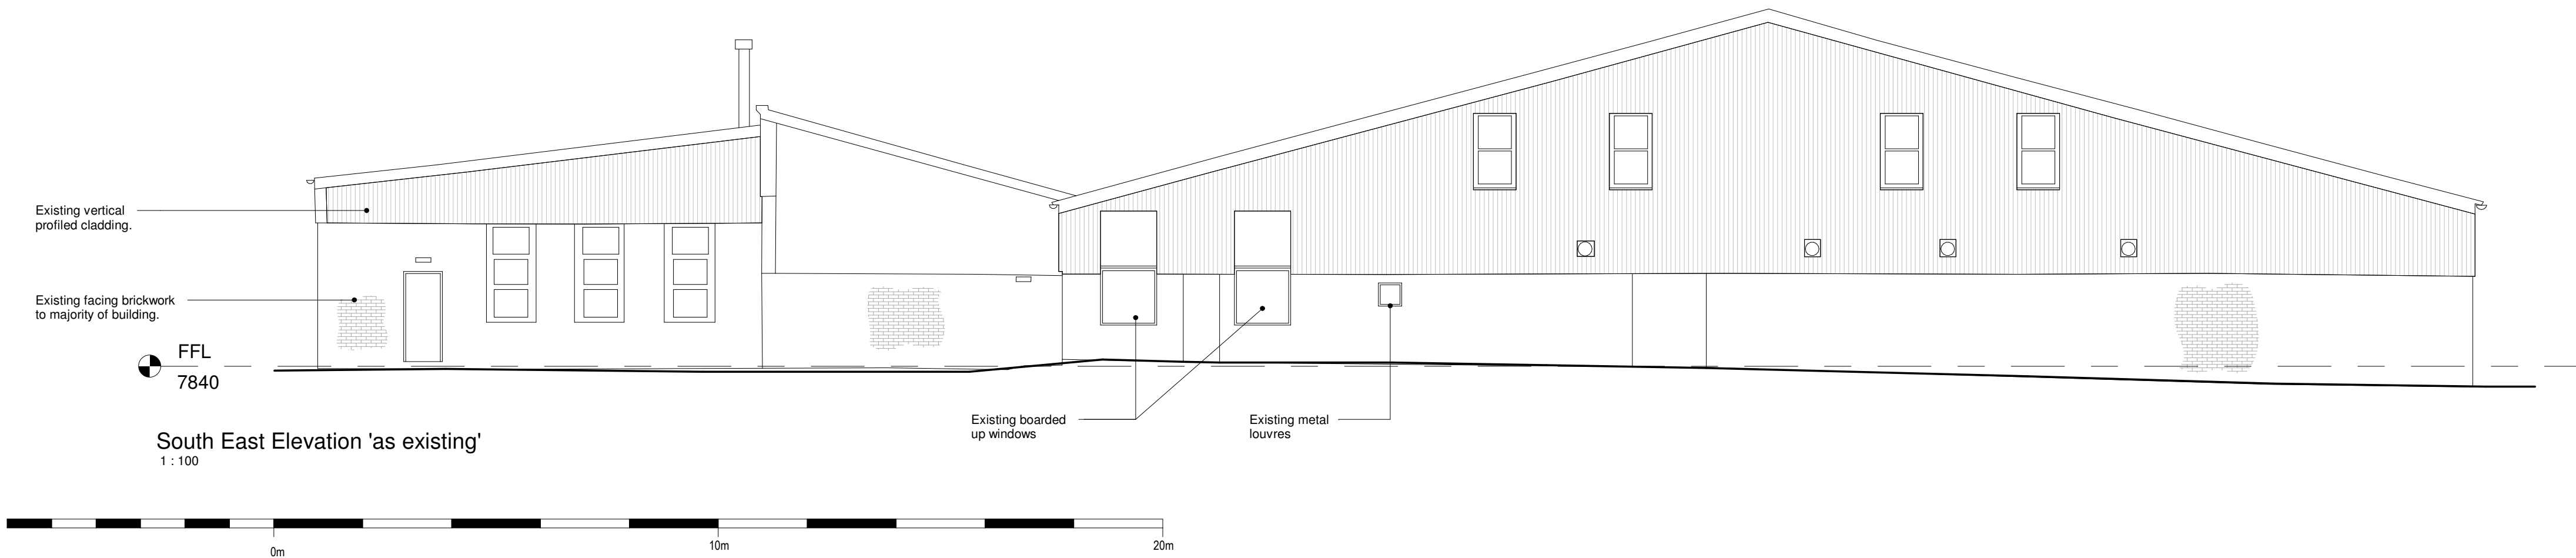
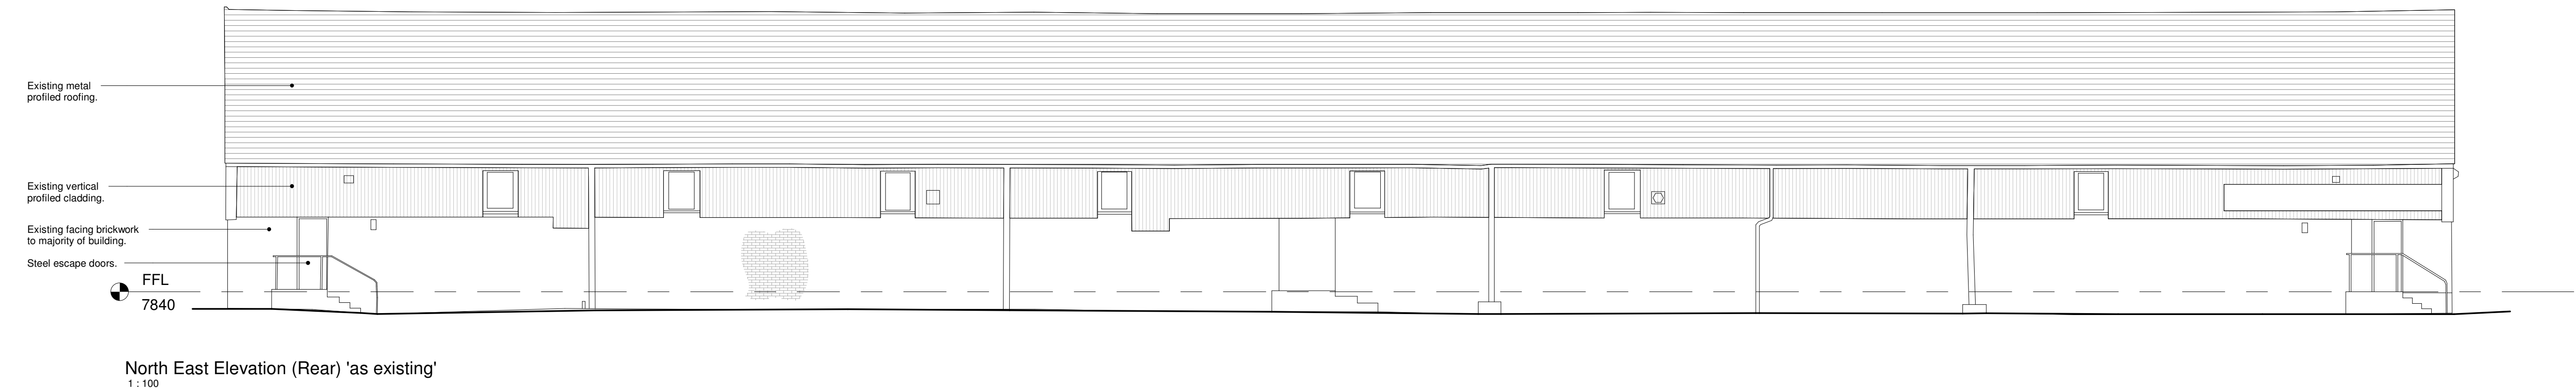


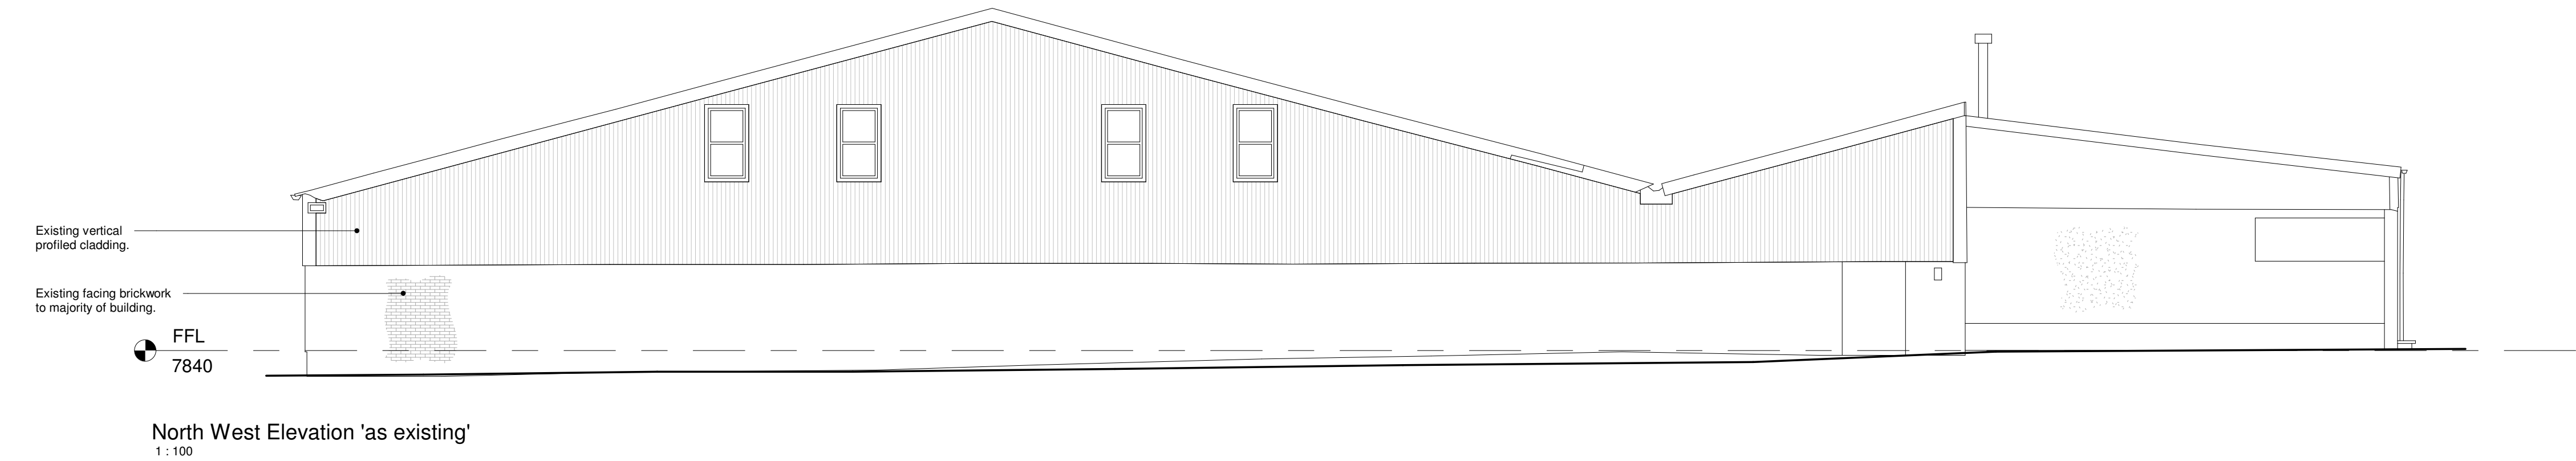

A		05/09/24	DWP	PLANNING ISSUE	
Rev		Date	Drawn	Description	
ctd architects		Clerk Bank House Clerk Bank LEEK Staffordshire ST13 5HE		ctd architects © 2024 • This drawing is copyright. • All dimensions to be checked on site before proceeding. • Contractor must notify the architect of any discrepancies before proceeding. • Contractor to check/adjust dimensions of new work to suit existing conditions. Do not assume existing structure or details are plumb, square or level. • All drawings to be read in conjunction with all other consultants drawings and specs.	
Client		Project Port Talbot Renal Dialysis Unit Stationery House, Acacia Avenue, Port Talbot		Scale 1:100 Size A1 Drawn ED Check MM Date 26/07/24	
FRESENIUS MEDICAL CARE		Status Building Elevations 'as existing'		PLANNING	
		Job No 2407		Drawing No AL15	
				Rev. A	

architects | historic building advisors | project managers | landscape & urban designers