


Architectural elevation drawing of the building facade. The drawing shows a long, low profile with a dark roofline. The facade is divided into sections by vertical lines. From left to right, there is a section with horizontal cladding and a blue sign, a section with horizontal cladding and a single door, a section with horizontal cladding and a double door with a canopy, and a section with vertical cladding and a single door. The drawing includes dimension lines and labels for the cladding types and the entrance canopy.

feature horizontal Goosewing grey cladding

anthracite grey entrance canopy

vertical Merlin grey cladding


1 : 100

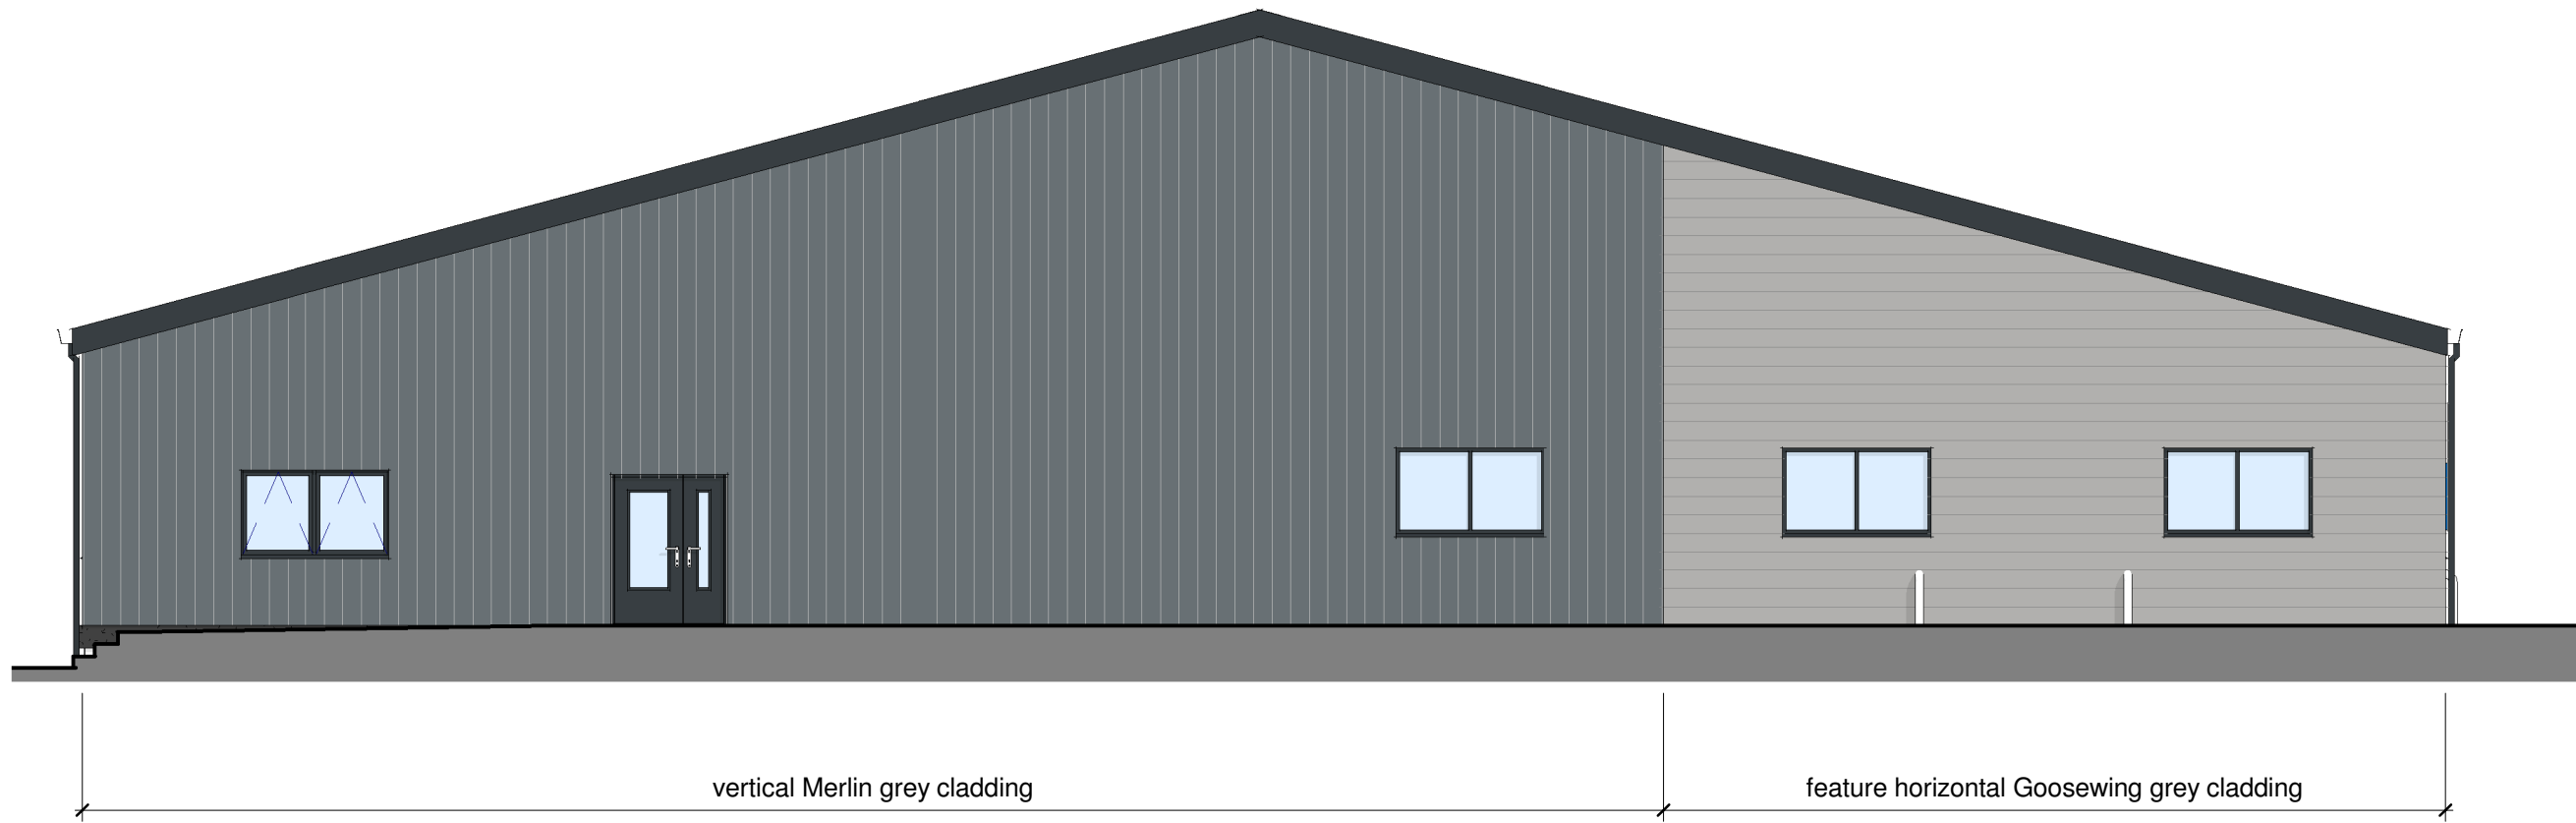

1 : 100




1 : 100

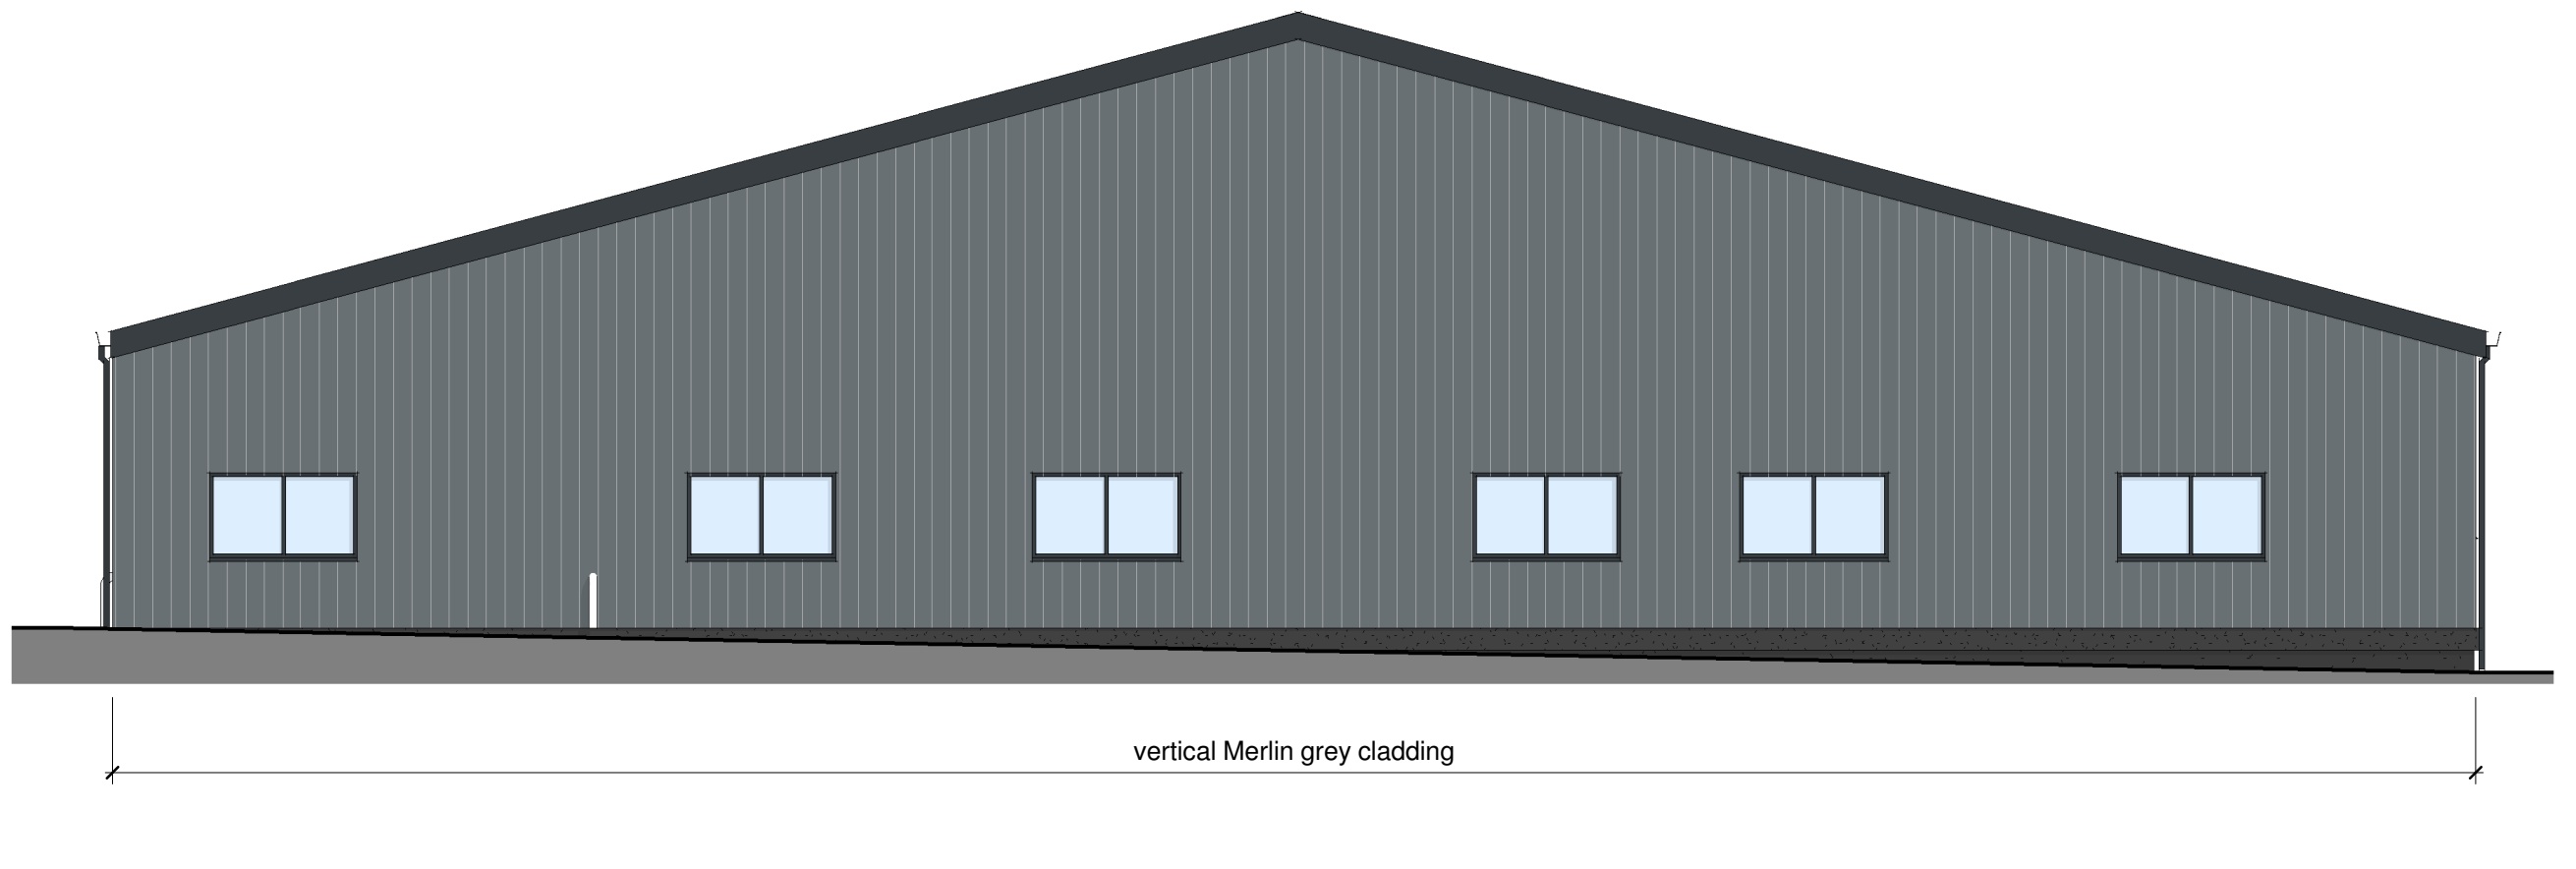

1 : 100



	Roof Covering: Trapezoidal profile plastisol coated steel sheets. Colour: 'Goosewind Grey' BS 10A05		Vertical & Horizontal Cladding: Trapezoidal (reverse) profile plastisol coated steel sheets. Colours: 'Goosewind Grey' BS 10A05 'Merlin Grey' BS 18B25		Flashings, Trims & Rainwater Goods: Plastisol coated steel sheets. Colours: RAL 7016. (indicative profiles shown) Ridge Flashing: 'Goosewind Grey' BS 10A05		External windows: Dark grey UPVC double glazed units. Colour: Anthracite Grey RAL 7016		External doors: Powdercoated aluminium framed glazed units. Colour: Anthracite Grey RAL 7016		Bin store & AC enclosure: Treated stained softwood space boarding.. Colour: Natural
---	---	---	--	---	--	---	--	---	--	---	---

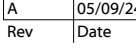A	05/09/24	DWP Drawn	P L A N N I N G I S S U E Description	
		Clerk Bank House Clerk Bank LEEK Staffordshire ST13 3HE T: 01538 373477 E: info@ctdarchitects.co.uk W: www.ctdarchitects.co.uk	ctd architects © 2024 This drawing is copyright - All dimensions to be checked on site before proceeding. - Contractor must notify the architect of any discrepancies before proceeding. - Contact to check/verify dimensions of work to suit existing conditions. Do not assume existing structure or details are correct, square or level. - All drawings to be read in conjunction with all other consultants drawings and specs.	Scale 1 : 100 Size A1 Drawn CHL Checked MM Date 26/07/24 Status PLANNING Job No 2407 Drawing No AL18 Rev. A
	Project Port Talbot Renal Dialysis Unit Stationary House, Ascelia Avenue, Port Talbot	Title Building Elevations 'as proposed'		