



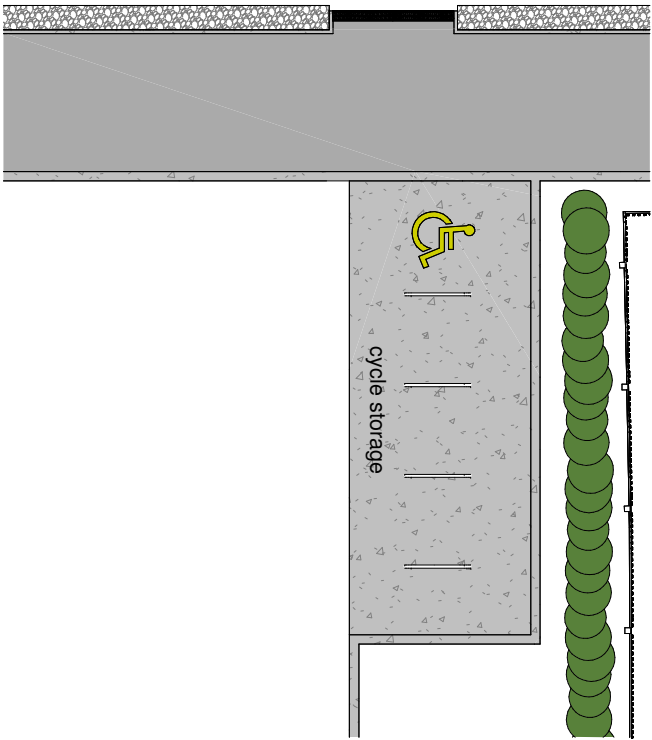


Cycle Store Plan
1 : 100

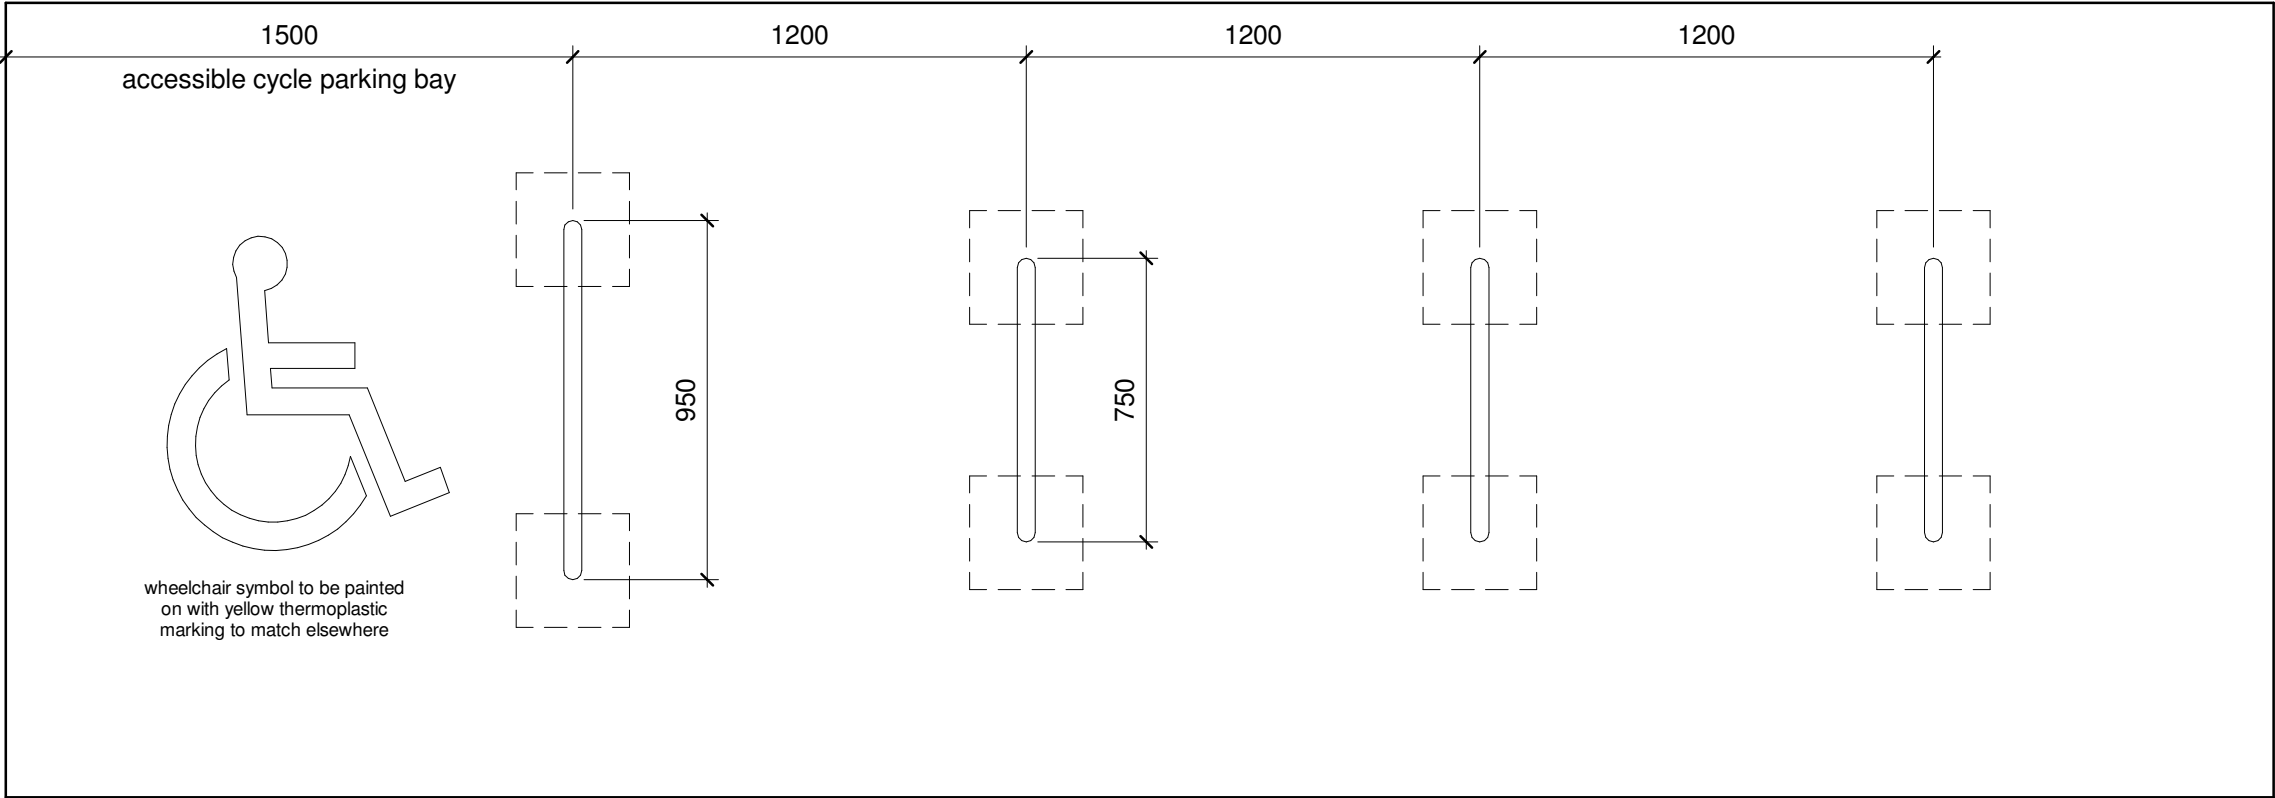


Plan


- 4no. total cycle stands for 8no. cycles comprising:
- 3no. 800 x 750mm SFD Sheffield cycle stands to be root or surface fixed to be agreed on site.
 - 1no. 950 x 750mm accessible cycle stand to be be roof or surface fixed to be agreed on site.

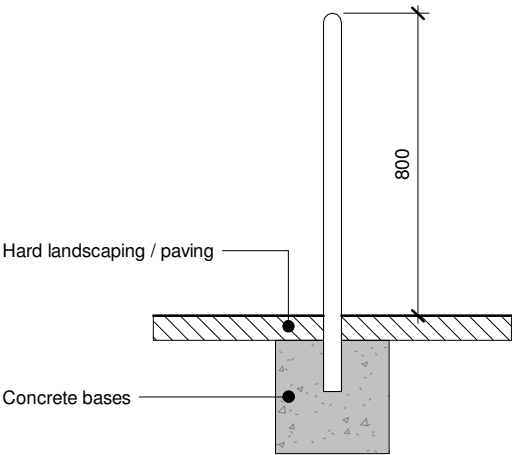

Typical Front / Rear Elevation

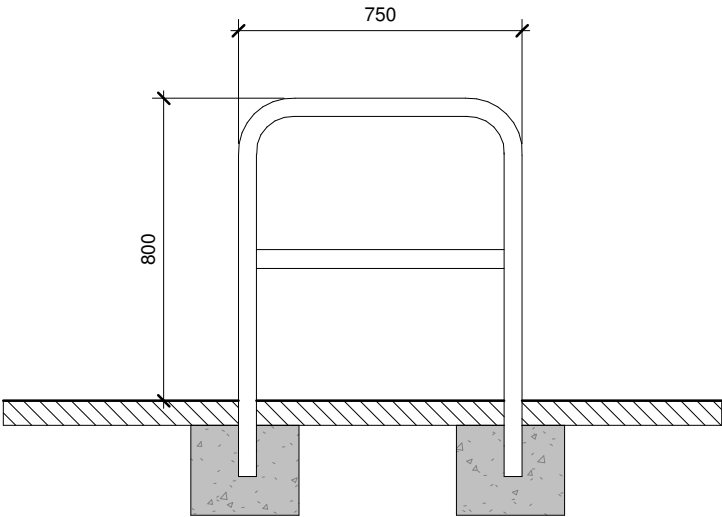

Typical Section / Side Elevation

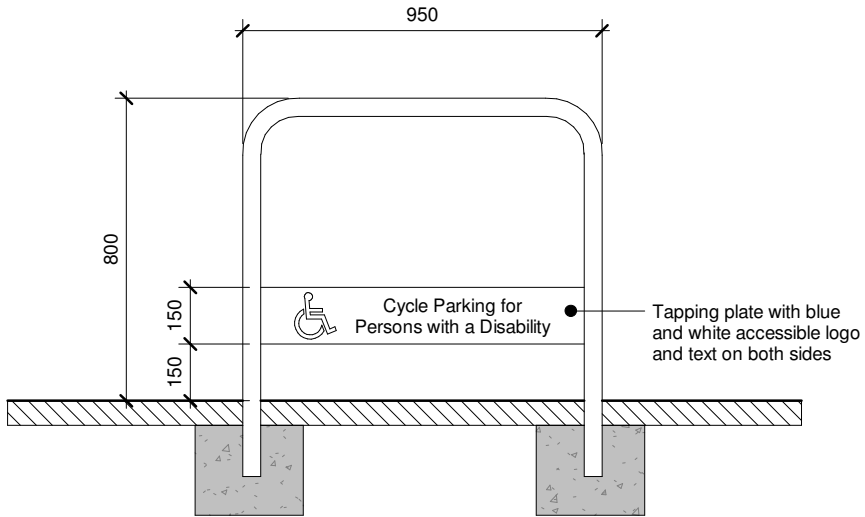

Typical Accessible Stand Section / Side Elevation

EXACT DETAILS SUBJECT TO MANUFACTURERS RECOMMENDATIONS AND DETAILS