



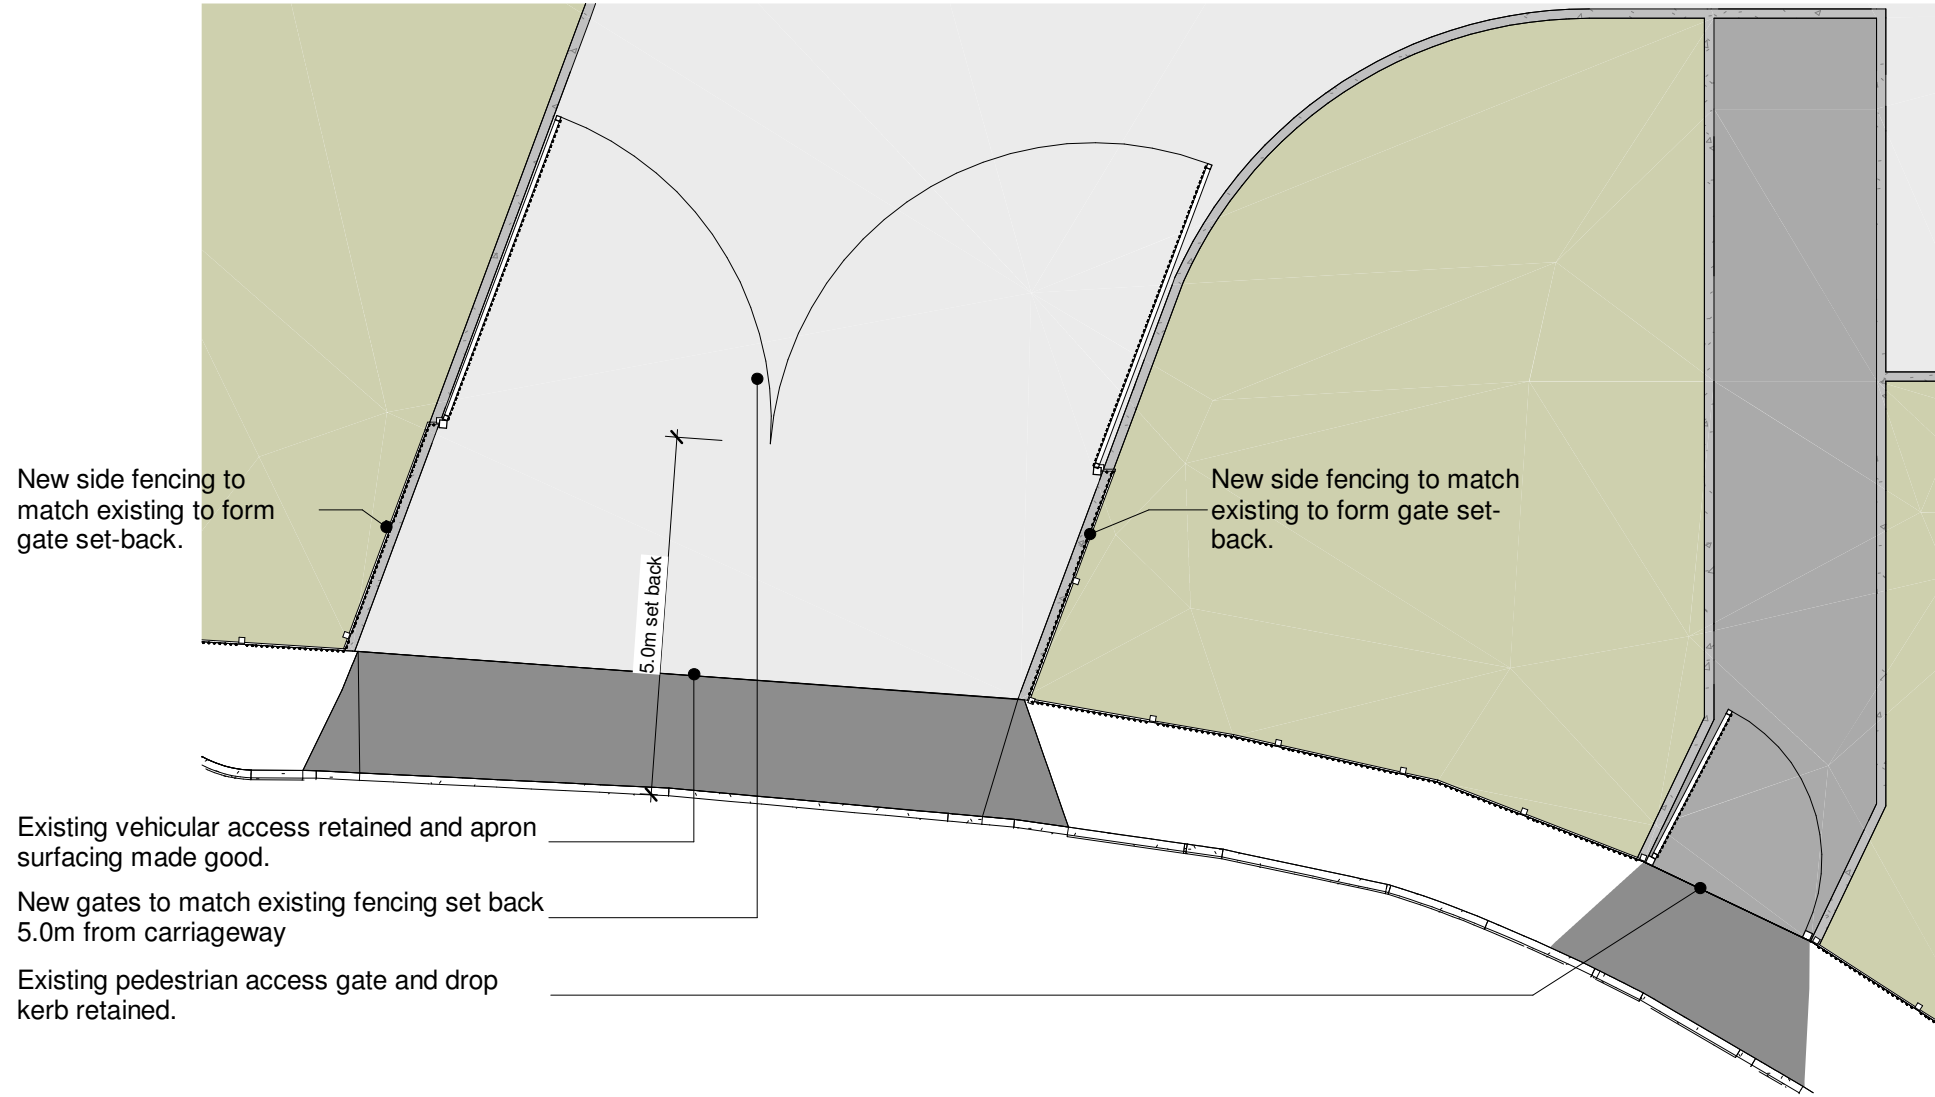


Entrance Gate Plan
1 : 100

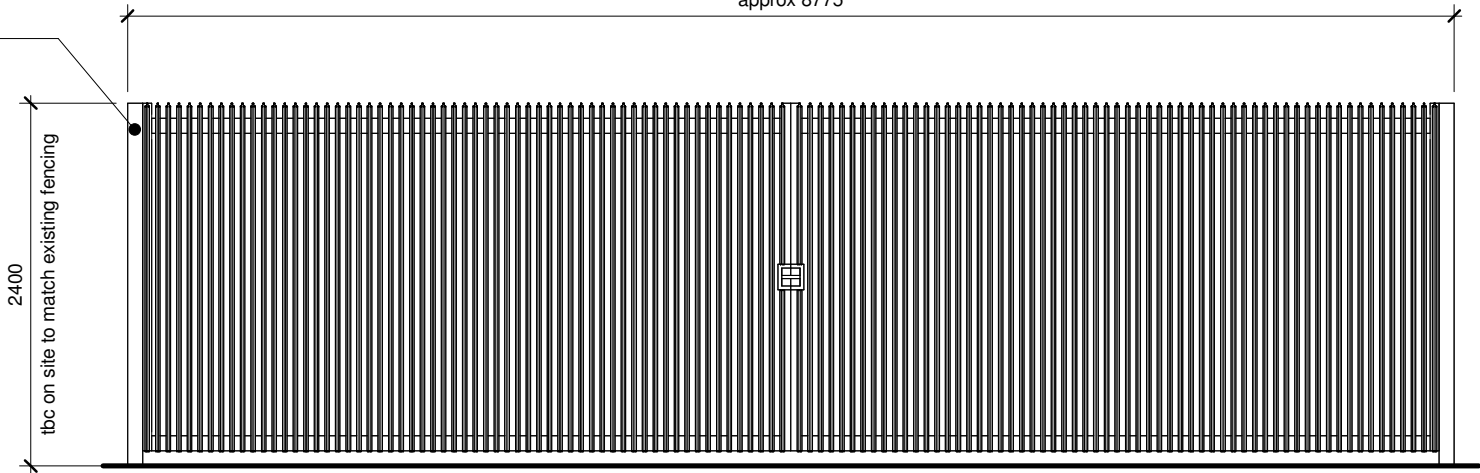

Replacement gates to match adjacent pallisade fencing. Exact details, height & specification to be confirmed with manufacturer.



Vehicular Gates

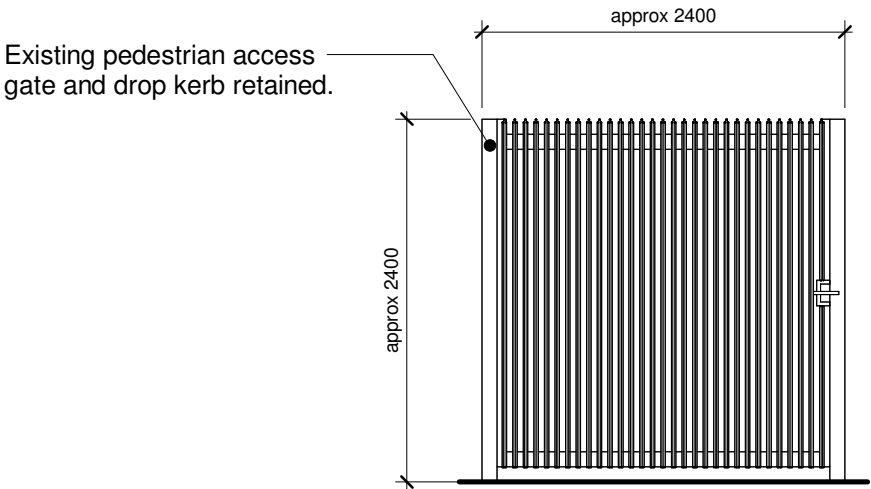

Pedestrian Gate

Entrance Gate Elevation Details
1 : 50

