



Site Section 1
1 : 100

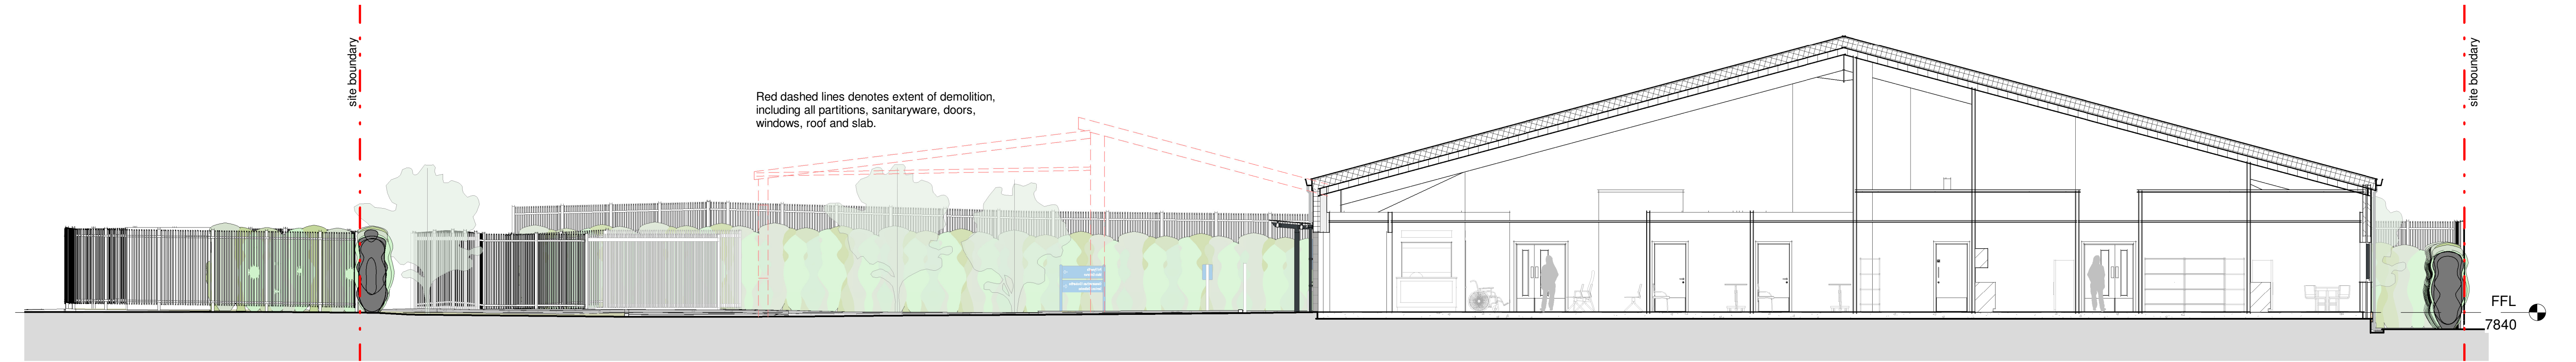

Site Section 2
1 : 100

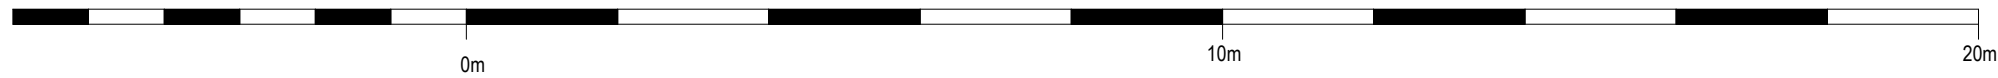

A		05/09/24	DWP	PLANNING ISSUE	
Rev		Date	Drawn	Description	
ctd architects		Clerk Bank House Clerk Bank LEEK Staffordshire ST13 5HE		ctd architects © 2024 • This drawing is copyright. • All dimensions to be checked on site before proceeding. • Contractor must notify the architect of any discrepancies before proceeding. • Contractor to check/adjust dimensions of new work to suit existing conditions. Do not assume existing structure or details are plumb, square or level. • All drawings to be read in conjunction with all other consultants drawings and specs.	
Client		Project Port Talbot Renal Dialysis Unit Stationery House, Acacia Avenue, Port Talbot		Scale 1 : 100	
Status		Drawing No 2407		Rev. A	
Title		Site Sections		Date 26/07/24	