
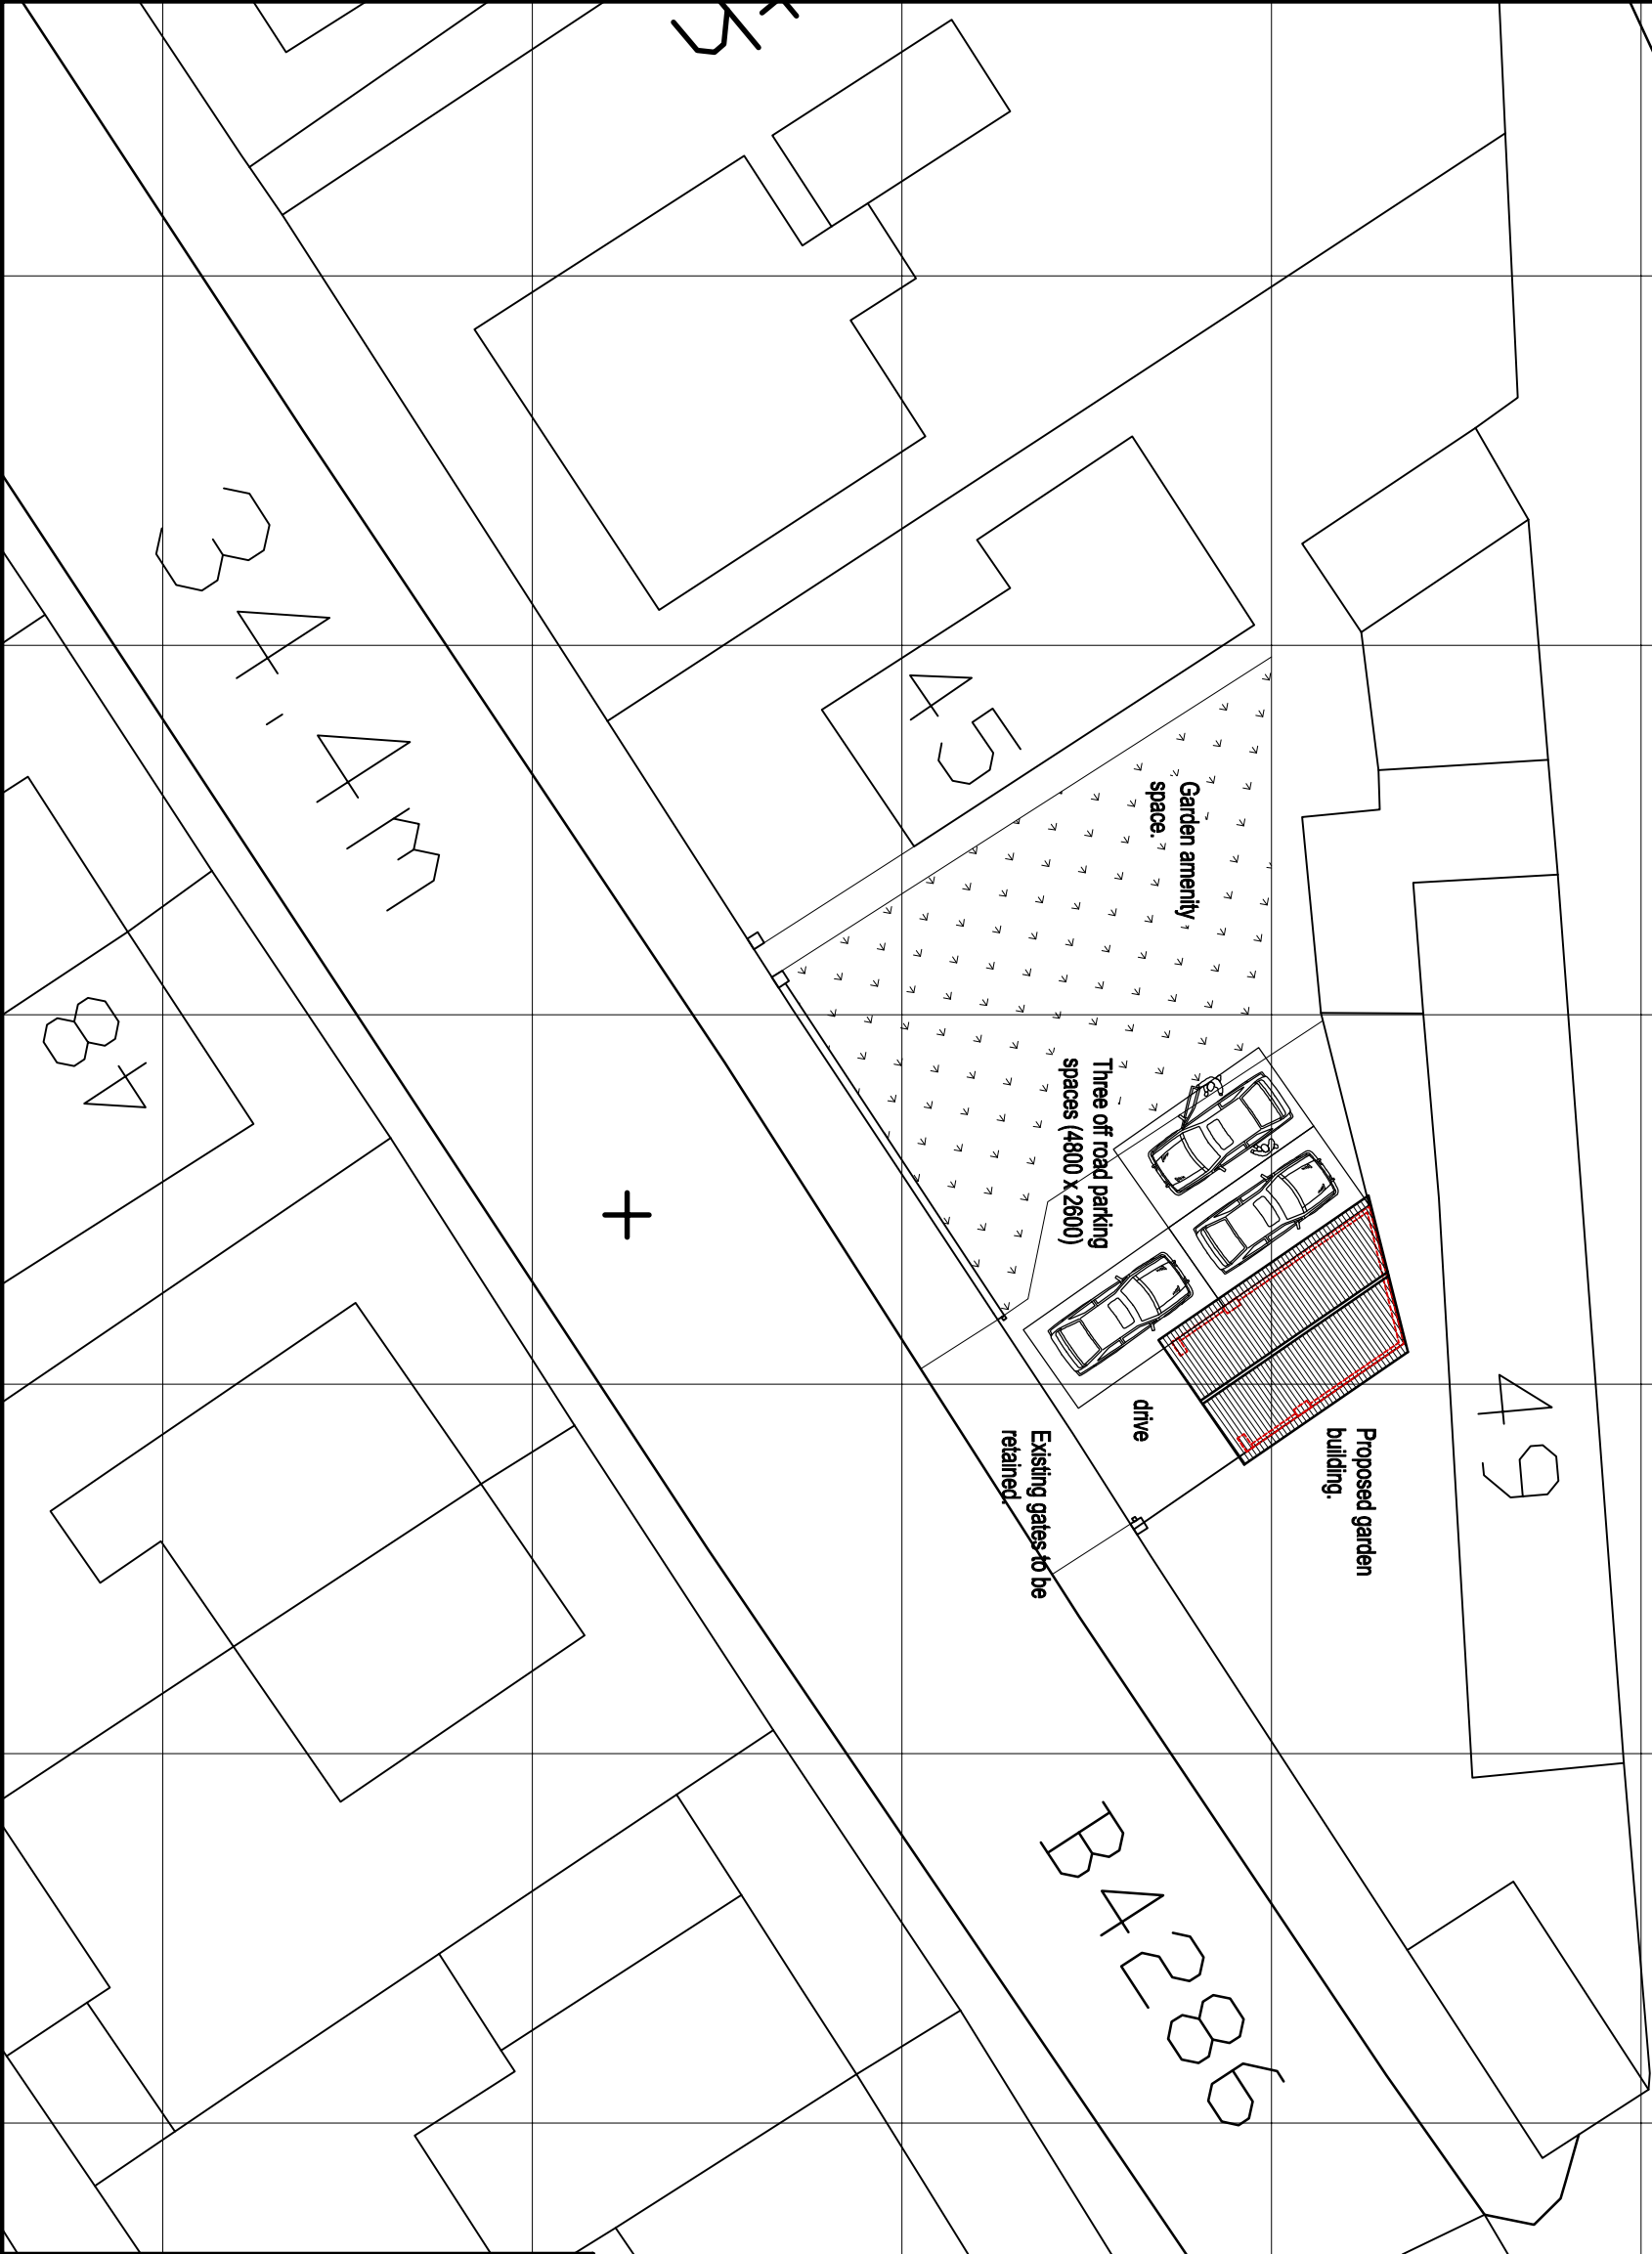


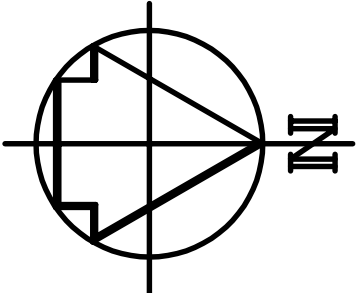

CLIENT		
MR BEN THOMAS & MS. JEMMA DAVIES		
job title	PROPOSED GARAGE & PARKING/STORAGE BUILDING. @ 45, DEPOT ROAD. CWMAYON, PORT TALBOT SA12 9BA.	
drawing title	BLOCK PLAN.	
job No:	drawing No:	scales:
24.66	02	1:200 @ A3