


NO.	NOTES
1	All dimensions in millimetres unless otherwise stated.
2	Do not scale off drawing. All dimensions to be checked on site by contractor.
3	Drawings to be used for purposes of Planning Application only.
4	These are not Construction Drawings.
5	The contractor is to set out, check and co-ordinate all dimensions on site during the course of works.

OBSCURE GLAZING
TO FIRST FLOOR WINDOWS SHOWN.

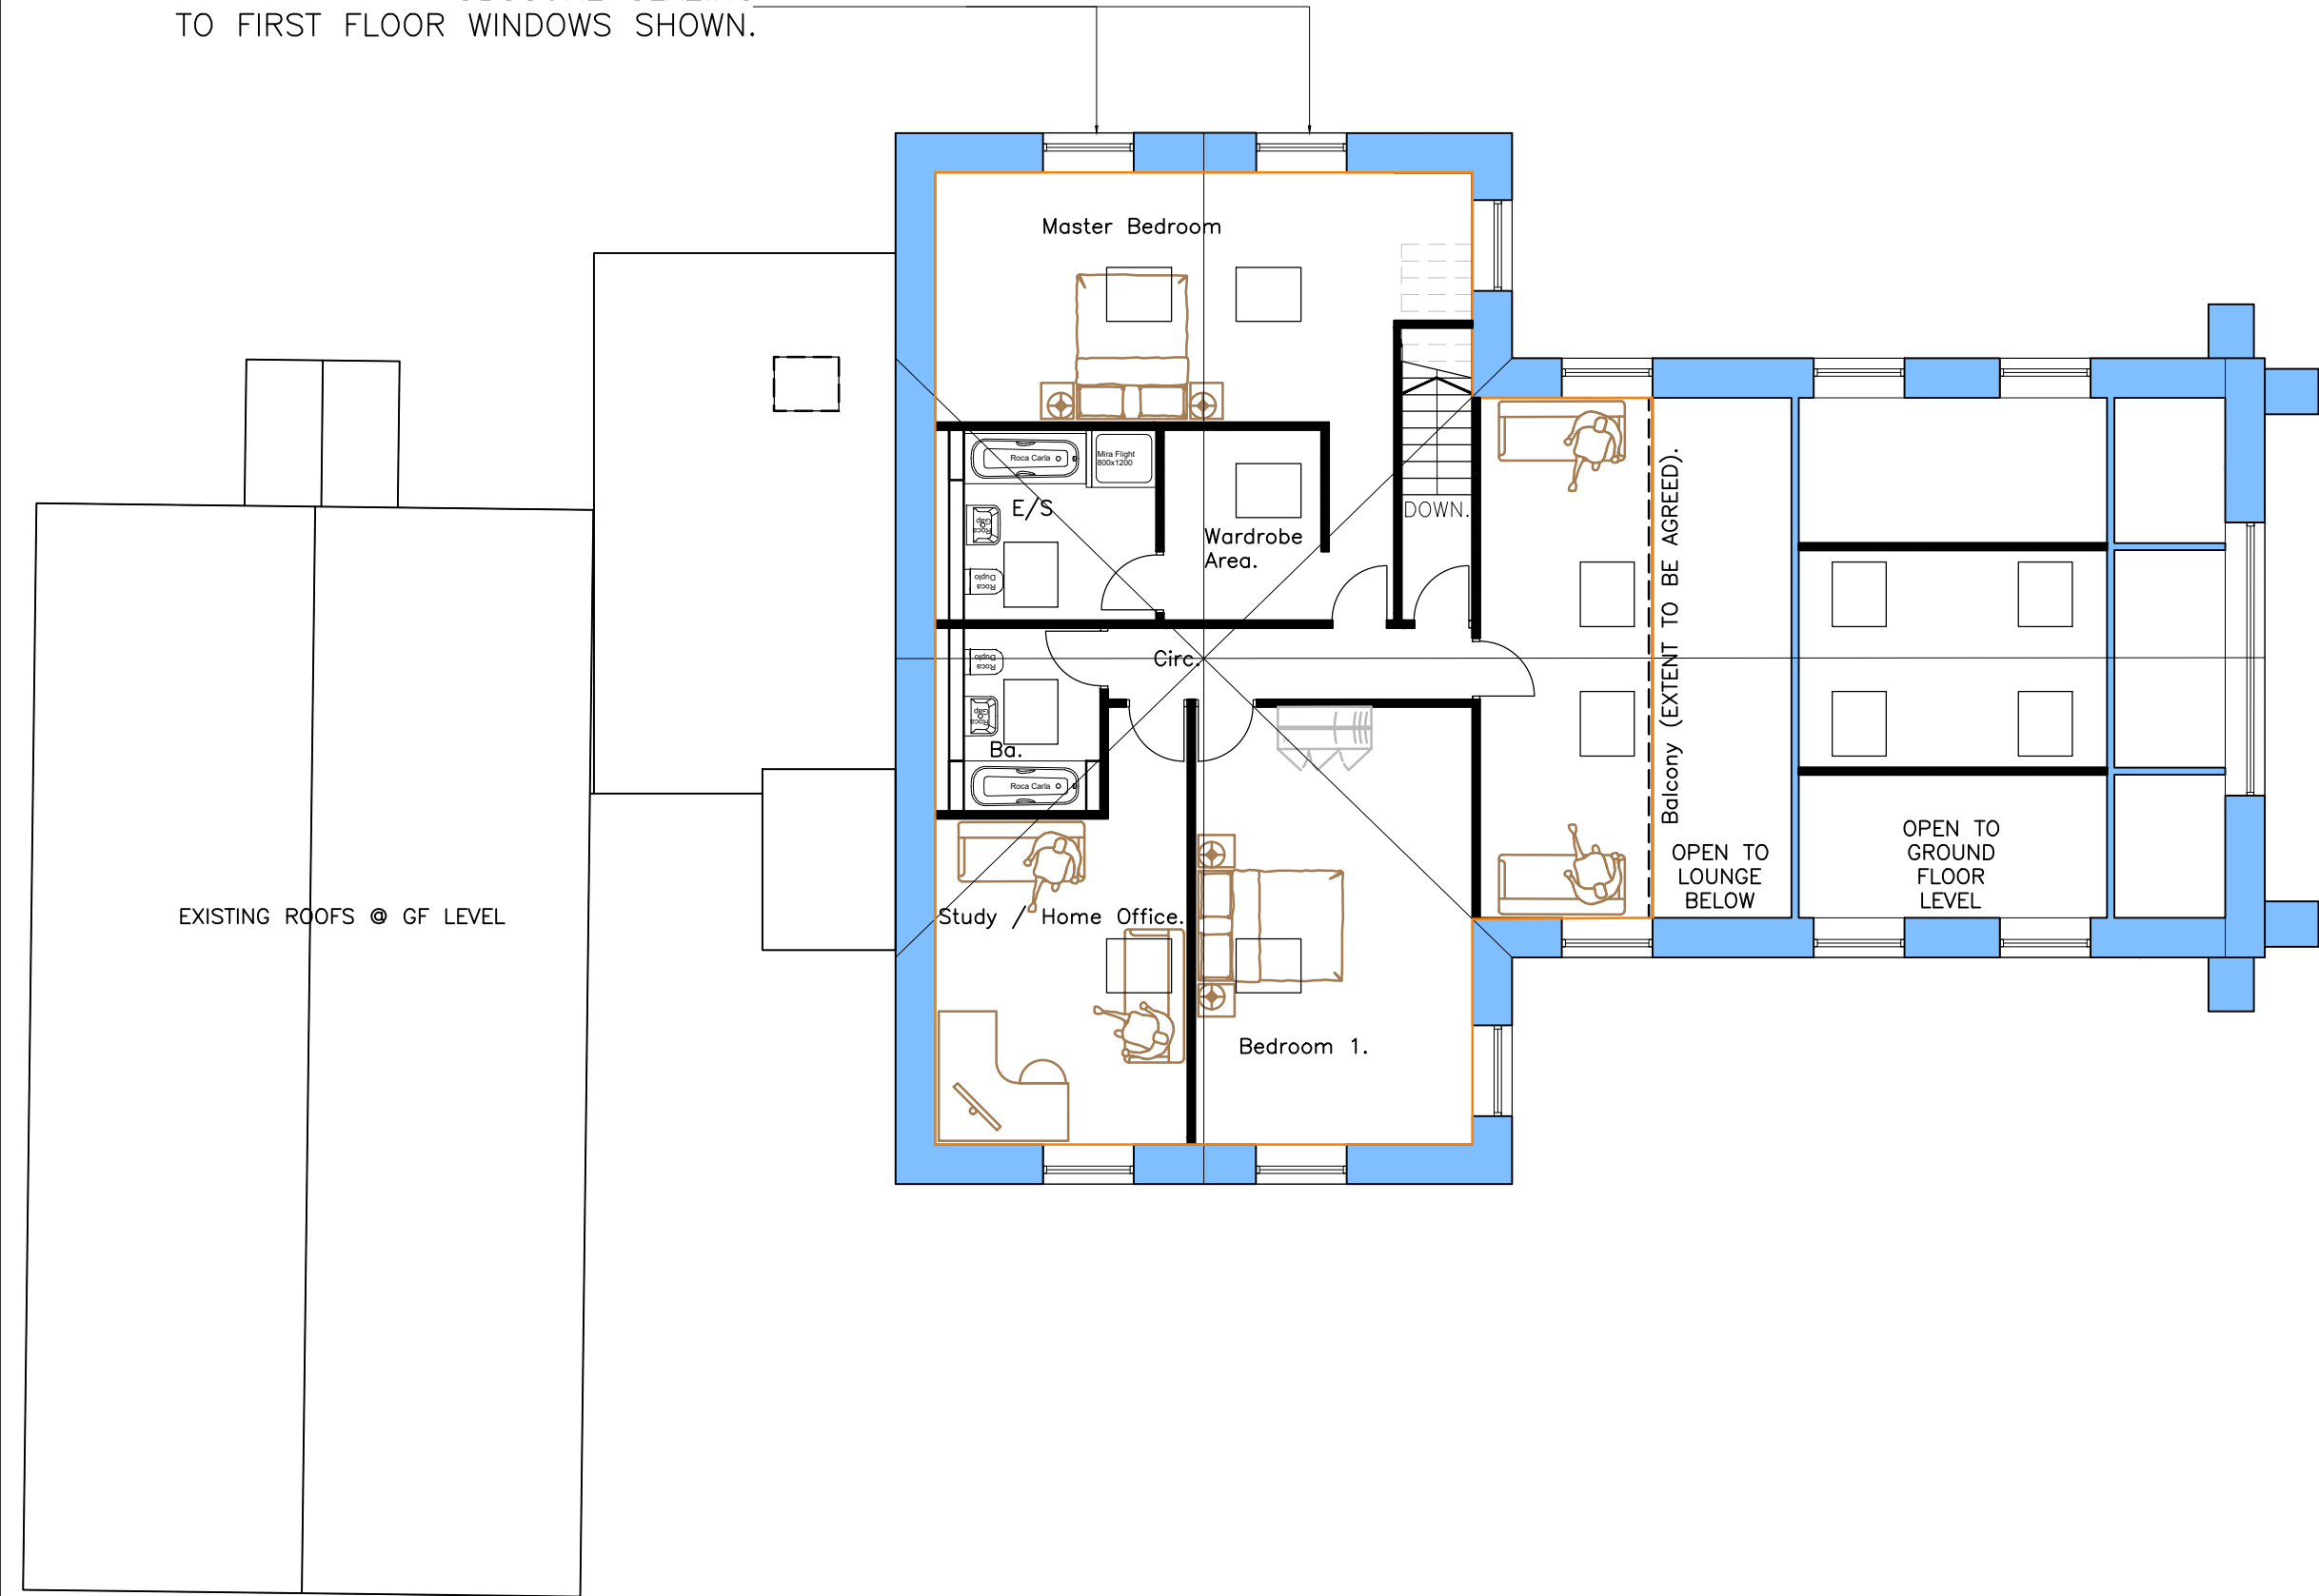

(A S P R O P O S E D)
F i r s t F l o o r P l a n
DRAWING NUMBER: 2342 – AL(2–)02.





M&C Regeneration
MSC City and Regional Planning
RTPI Accredited Degree



LABC Registered
Building Authority Scheme

REVISIONS :

D. 18/09/24
STAIRCASE WALL TO
MASTER BEDROOM ADJUSTED
AT PLANNING REQUEST.

SHEET TITLE:

AS SHOWN.

PROJECT DESCRIPTION:

PROPOSED CONVERSION OF EXISTING CHAPEL
TO RESIDENTIAL USE AT 39, MARGAN ROAD,
PORT TALBOT, SA13 2BN.
FOR MR KYLE MORGAN.



atrium
Planning Consultants
MOBILE: 07505 210952
EMAIL: atriumplanning@icloud.com

DATE:

JUNE. 23.

SCALE:

AS SHOWN

SHEET:

A-3