


Project

roof colour to be slate grey  
RAL 7012

 


ppc aluminium windows  
and doors and insulated  
overpanel, to be  
RAL 7016




Roofing closing flashing to  
be RAL 7016



ppc aluminium windows  
and doors, to be  
RAL 7016

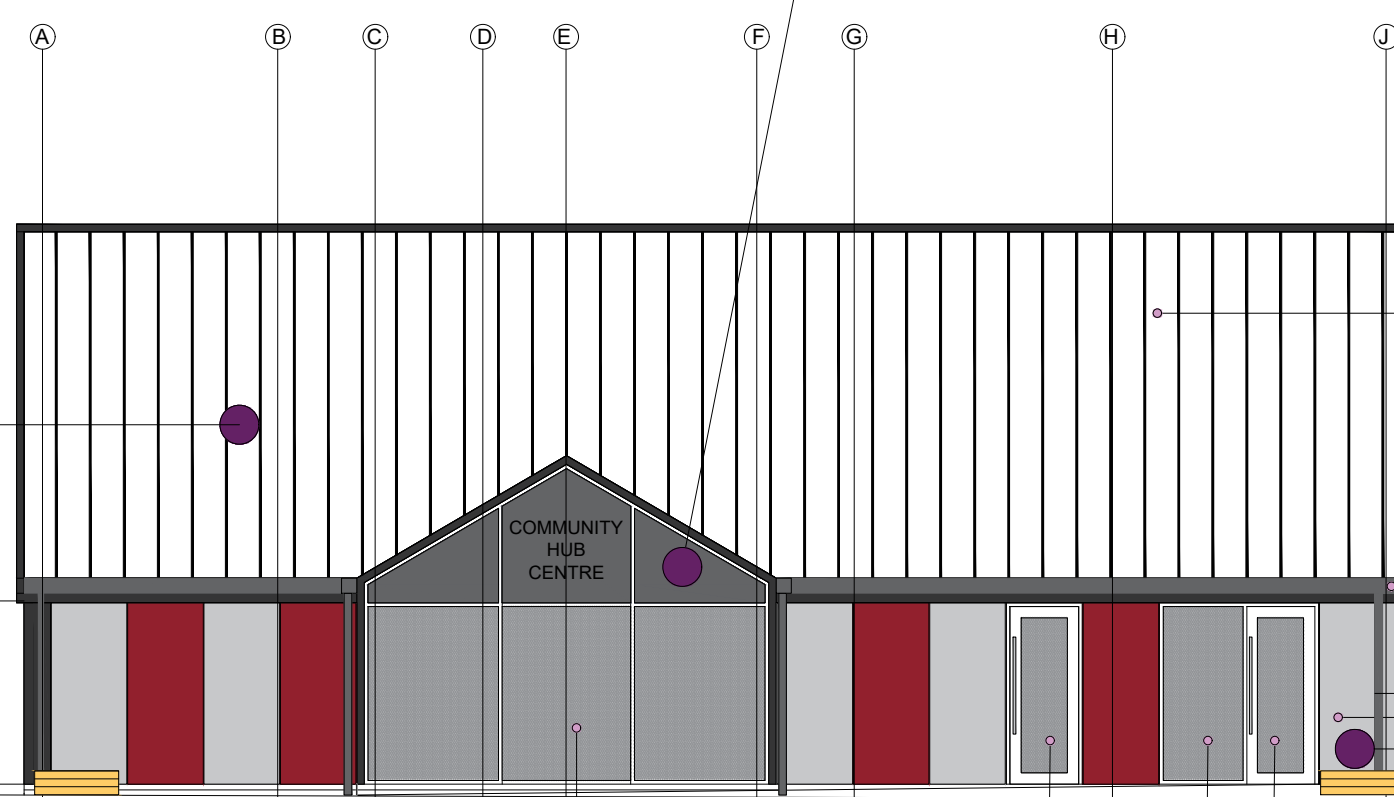

ELEVATION A

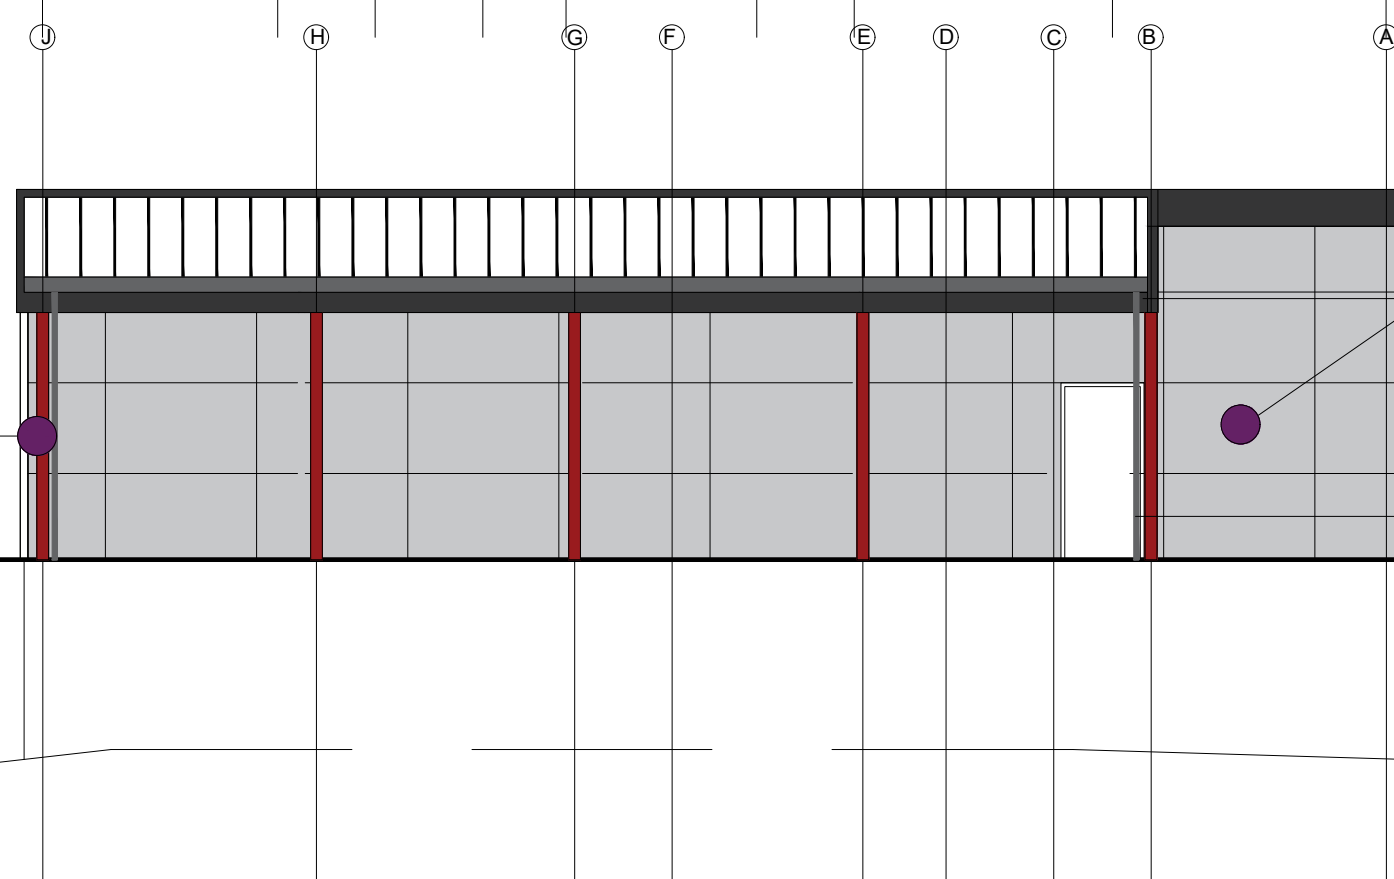


ELEVATION D


steel posts to be painted  
RAL 3005



Europanel FS wall panel - smooth face colour RAL 3005 (Oxide Red)

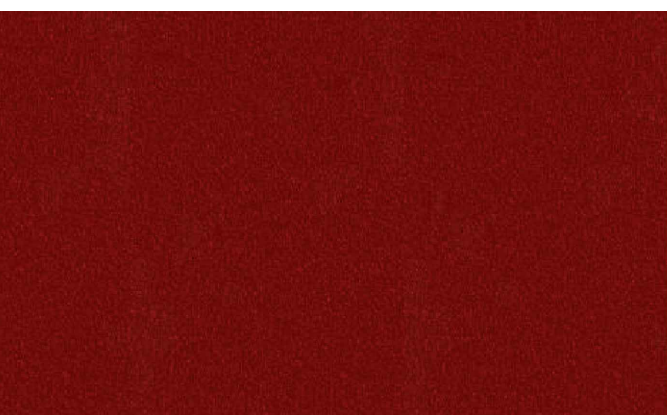



Europanel FS wall panel - smooth face colour RAL 7055 (Oyster)

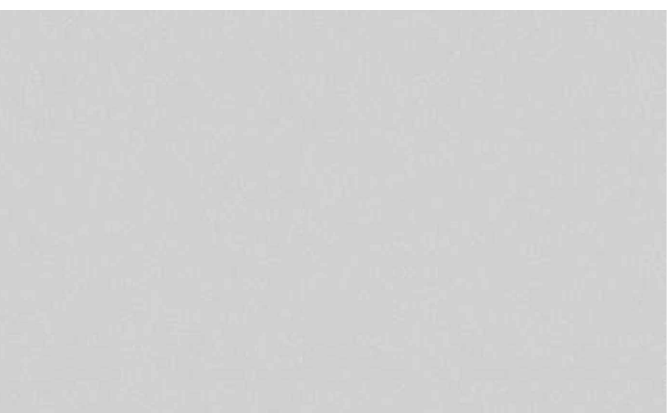


ppc galv. ms gutters and  
down pipes to be  
RAL 7016



ppc aluminium windows  
and doors, to be  
RAL 7016

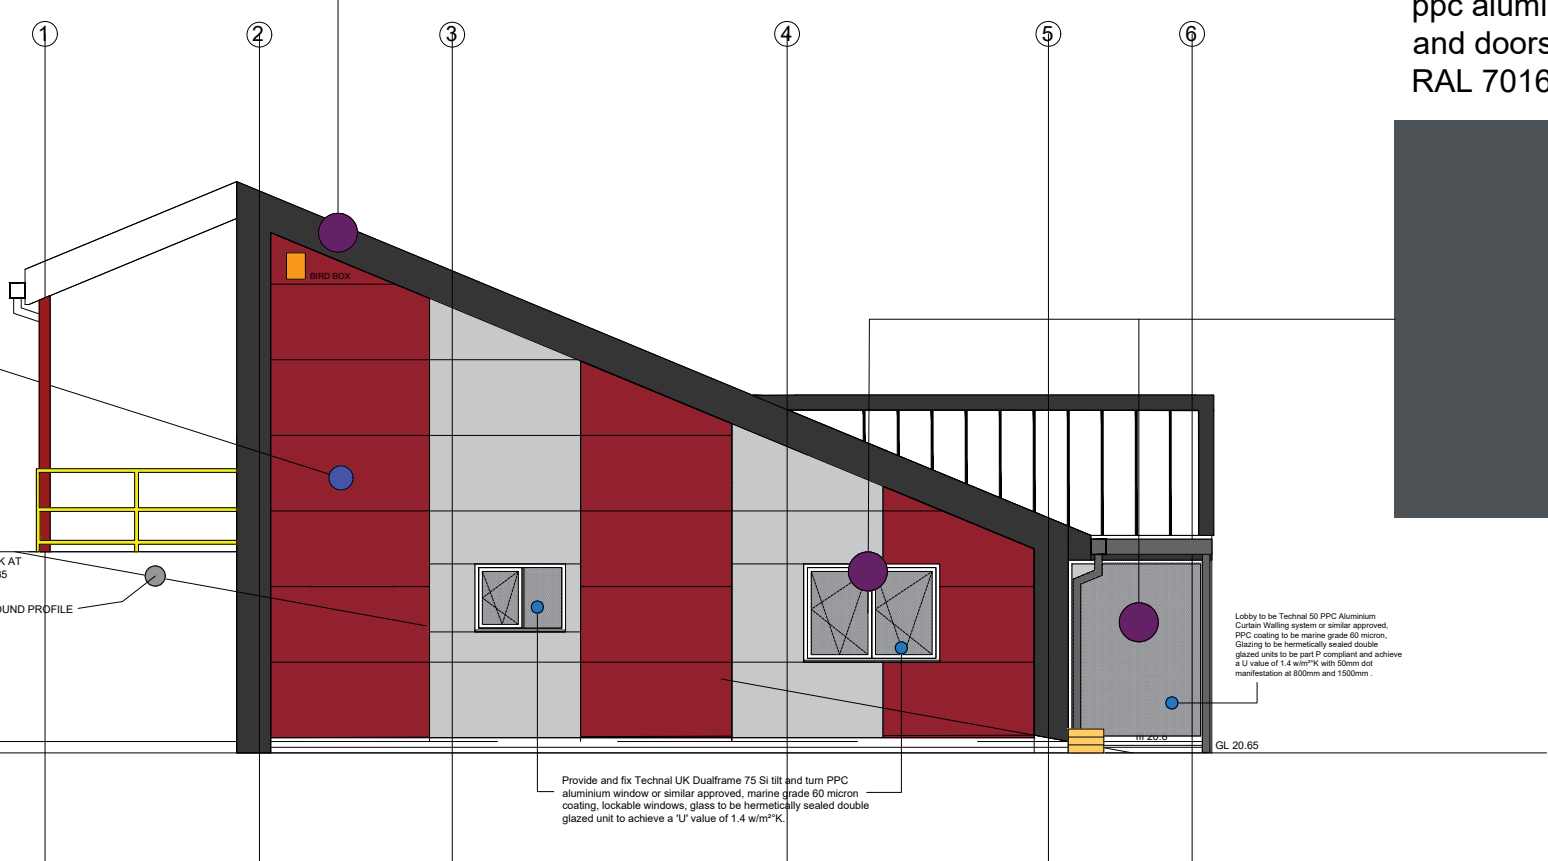 

ELEVATION B

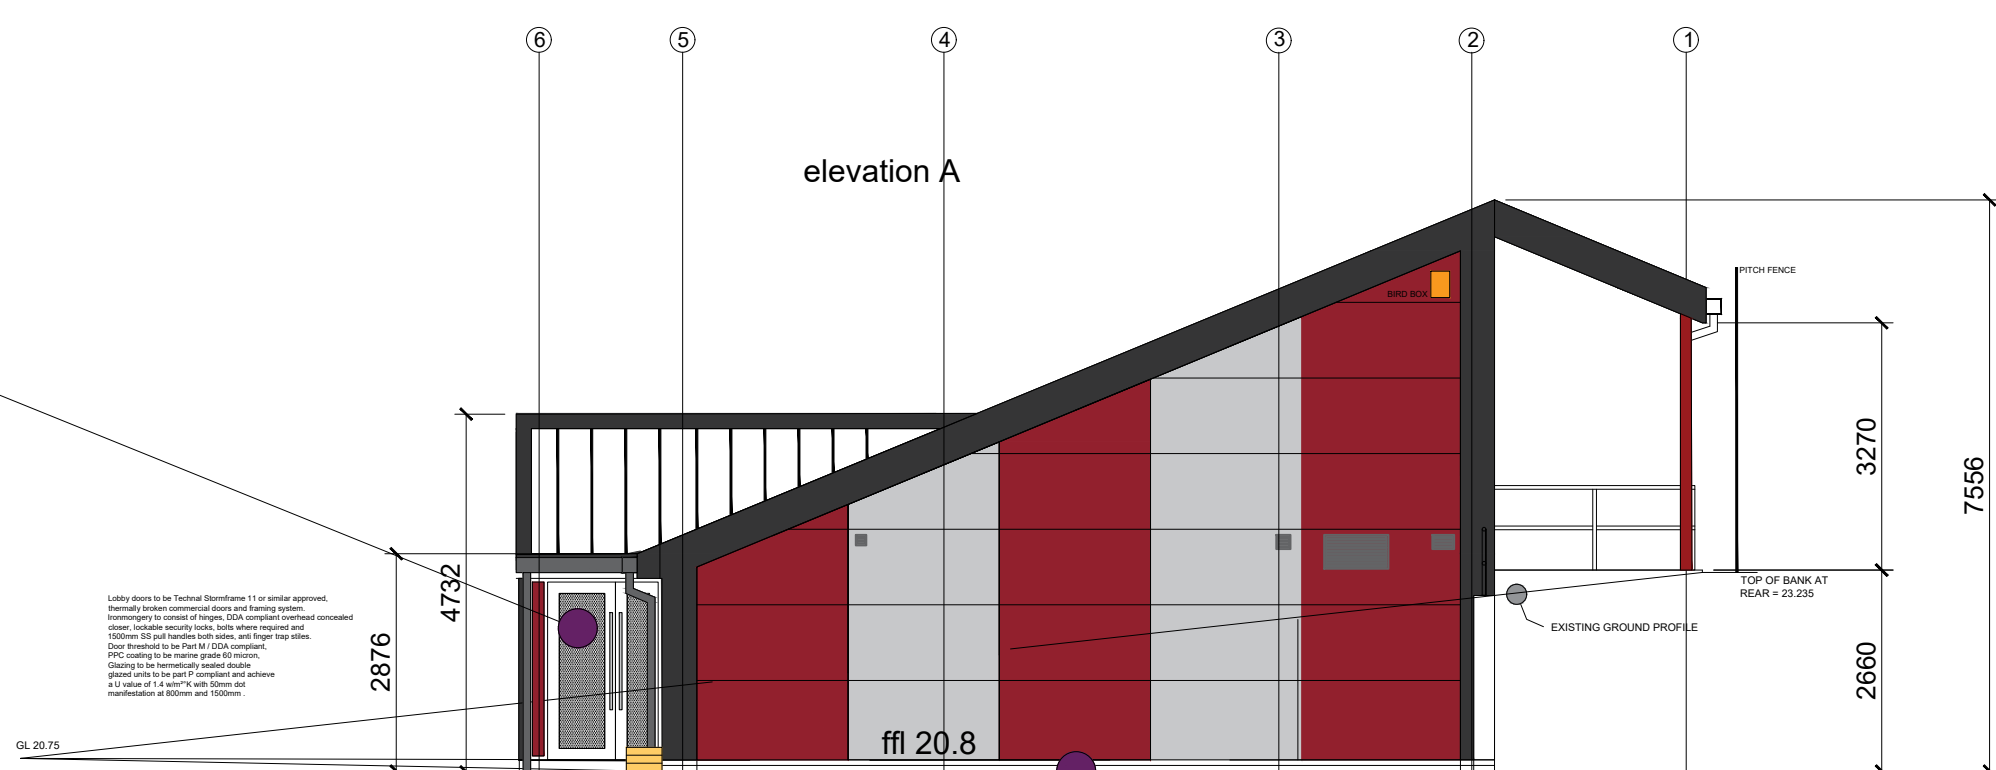

ELEVATION C

BRICK PLINTH



Staffordshire Smooth red  
facing brick or similar  
approved.

## NOTES

1. All dimensions in millimetres unless otherwise stated.

| Rev | Details | Dr | Ch | Apr | Date |
|-----|---------|----|----|-----|------|
|-----|---------|----|----|-----|------|



PROPERTY & REGENERATION  
Nicole Pearce BSc(Hons) DipTP MRTPI  
DIRECTOR OF ENVIRONMENT AND REGENERATION  
THE QUAYS, BRUNEL WAY  
BAGLAN ENERGY PARK SA11 2GG  
www.npt.gov.uk

Project  
CWM BROMBIL  
COMMUNITY HUB

Drawing Title  
MATERIALS AND COLOURS

|             |                   |
|-------------|-------------------|
| File No.    | Property Ref. No. |
| Drawn       | WG1               |
| Checked     |                   |
| Date        | SEPT 24           |
| Scale       | 1:100@A0          |
| Drawing No. | A1287 - 300       |
| Rev.        |                   |