


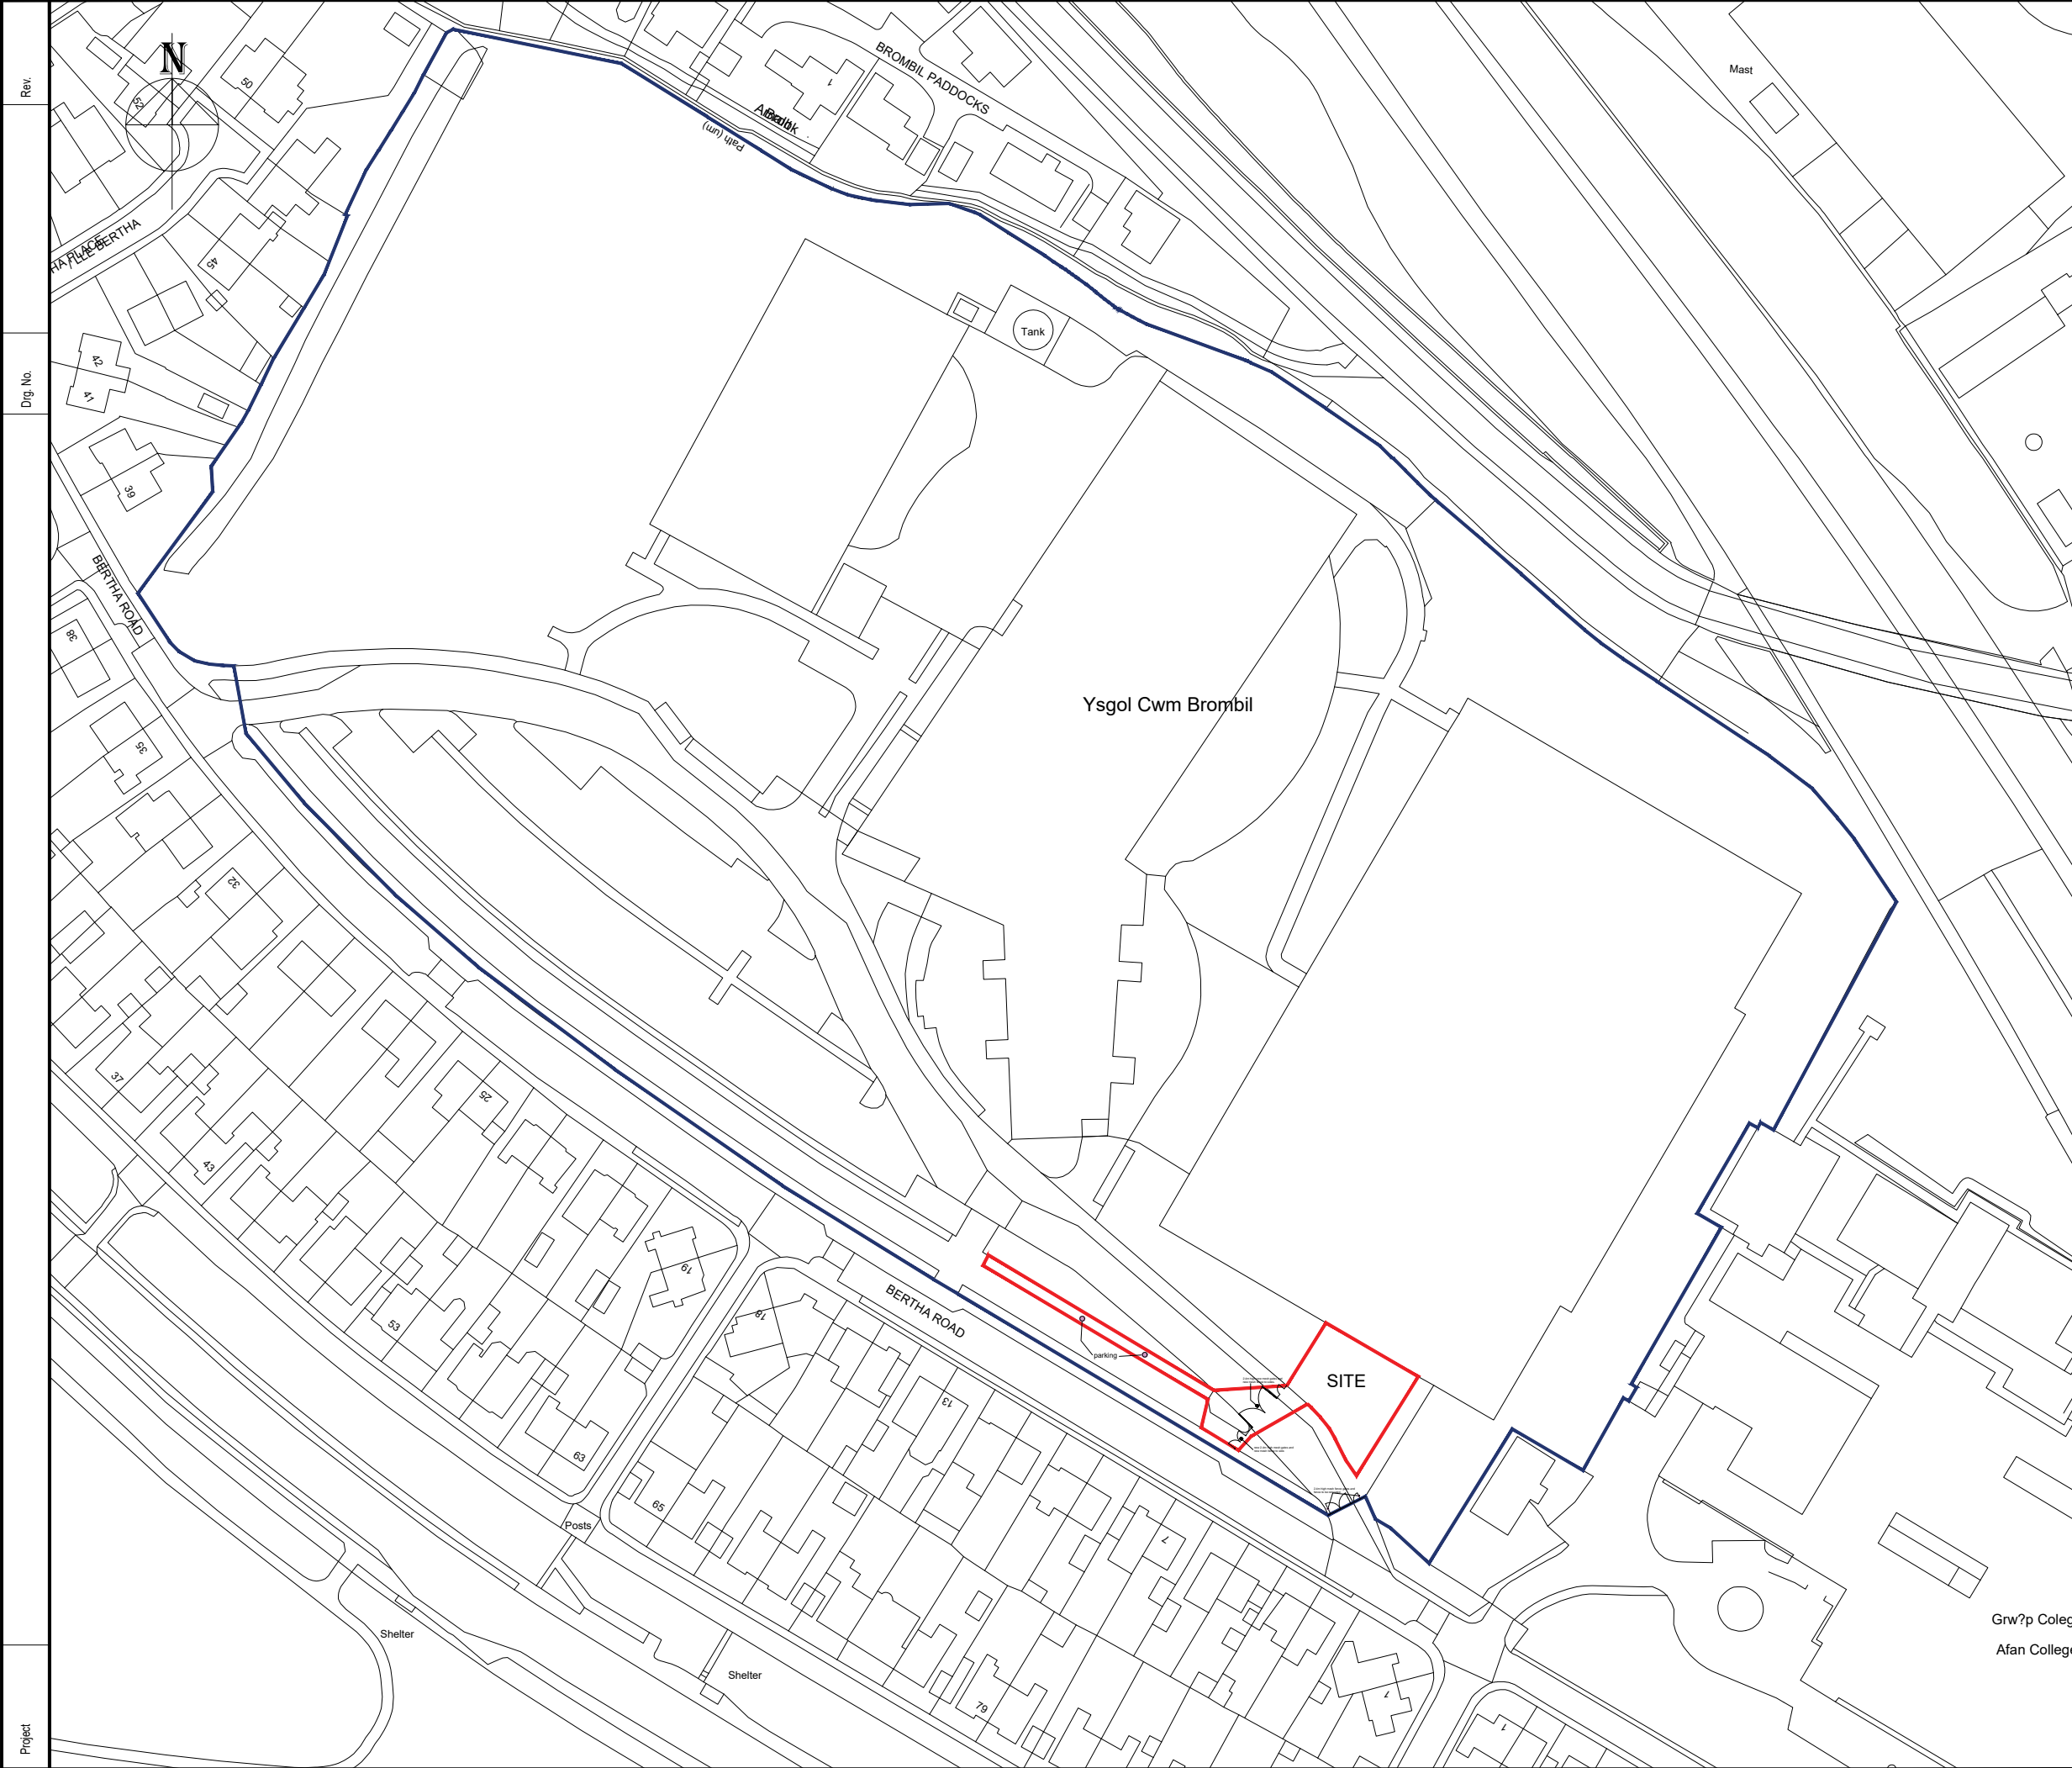

NOTES

1. All dimensions in millimetres unless otherwise stated.

C	New Gates Updated	WGH			Jun 24
B	Gates Updated	WGH			Apr 24
A	Updated	WGH			Apr 24
Rev	Details	Dr	Ch	Apr	Date



Neath Port Talbot
Castell-nedd Port Talbot
County Borough Council Cyngor Bwrdeistref Sirol
Making a difference Gwahaniaeth er gwell

PROPERTY & REGENERATION
Nicola Pearce BSc(Hons) DipTP MRTPI
DIRECTOR OF ENVIRONMENT AND REGENERATION
THE QUAYS, BRUNEL WAY
BAGLAN ENERGY PARK SA11 2GG
www.npt.gov.uk

Project

CWM BROMBIL
COMMUNITY HUB

Drawing Title

LOCATION PLAN

File No.	Property Ref. No.				
Drawn	WGH	Checked		Approved	
Date	MAR 2024	Date		Date	
Scales	1:1250@A3				
Drawing No.	A1287 - 200				Rev. C