


EXISTING

Scale: 1:100




Well established area of trees/shrubs and undergrowth suitable as habitat for birds and wildlife.

370x370 brickwork pillars.

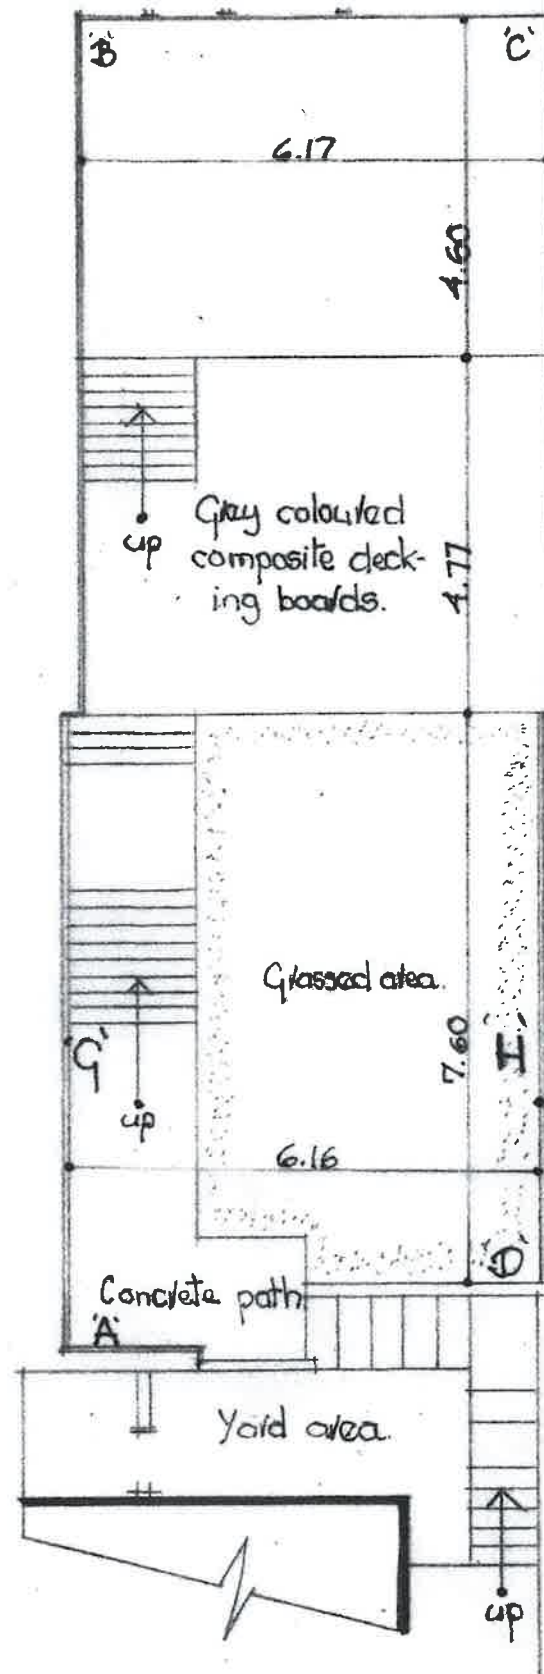


Plan.

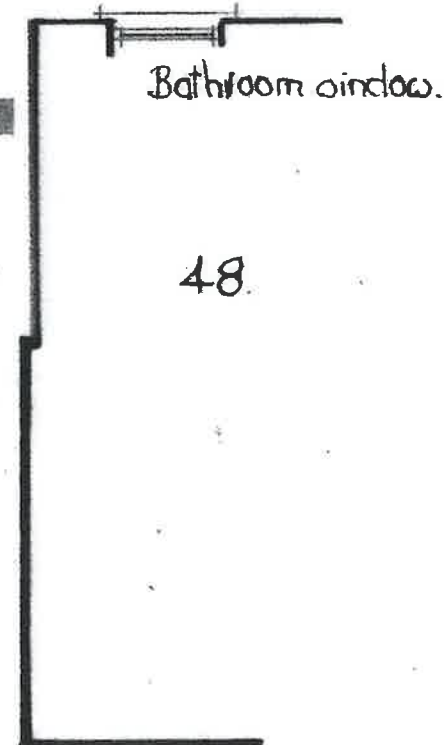


48


Shiplap timber/boarding on 50x75mm horizontal timber/ rails on 100x100mm timber/ posts.

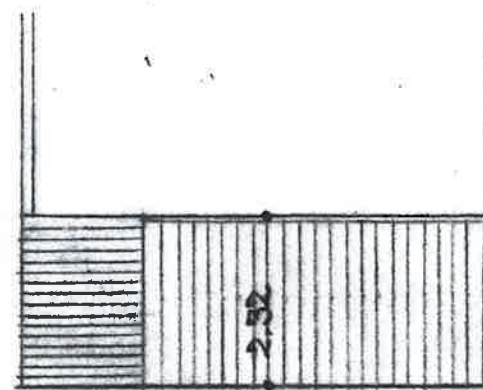


Elevation G:H

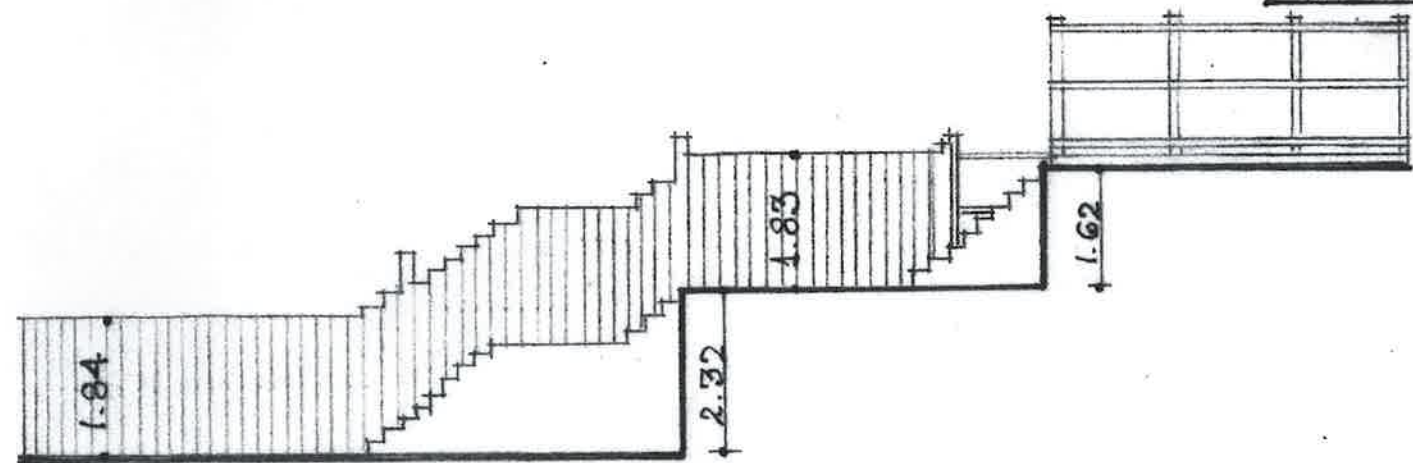

Section/Elevation A:B

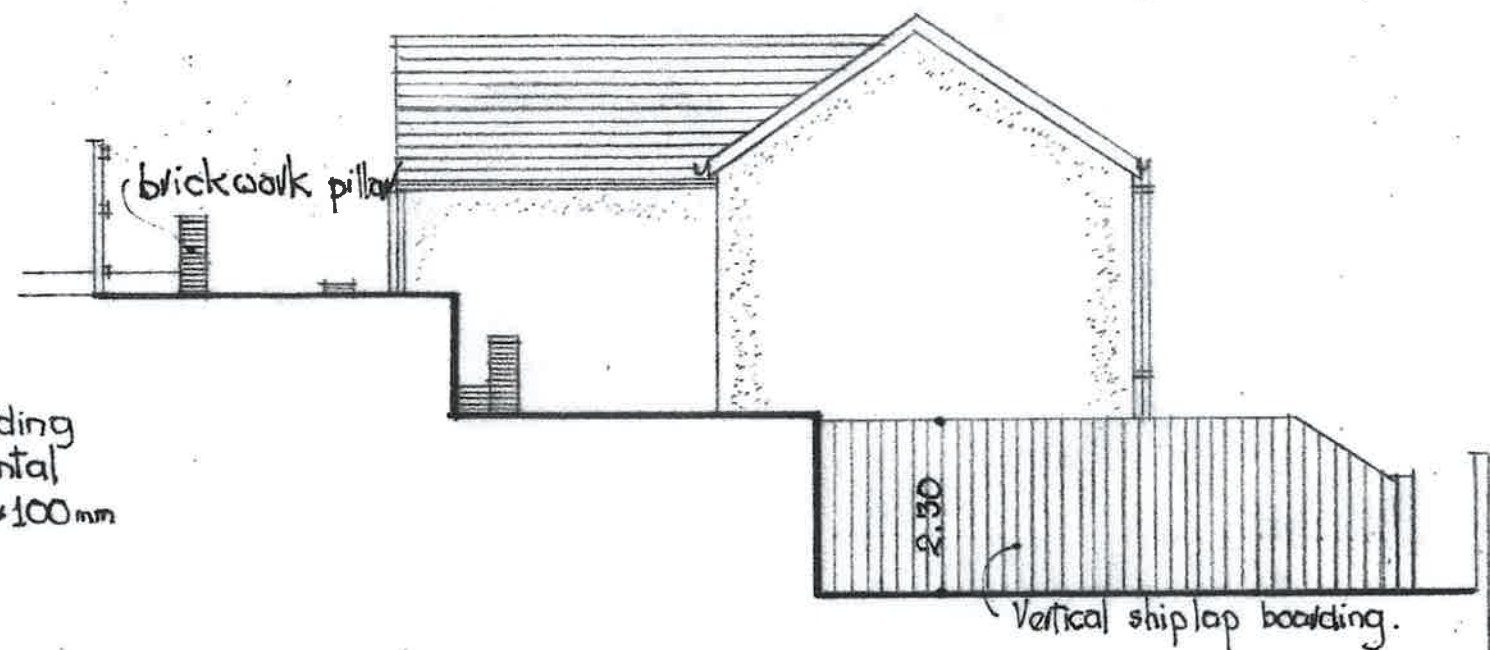

Section/Elevation C:D

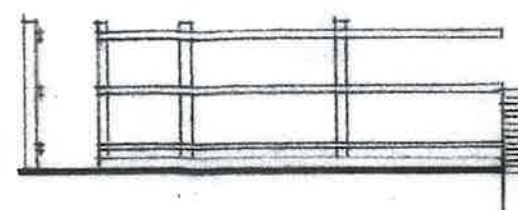

Elevation B:C

100x100 vertical timber/ posts.
50x75mm horizontal timber/ rails.
150x25mm horizontal timber bottom rail.