


PROPOSED

Scale: 1:100

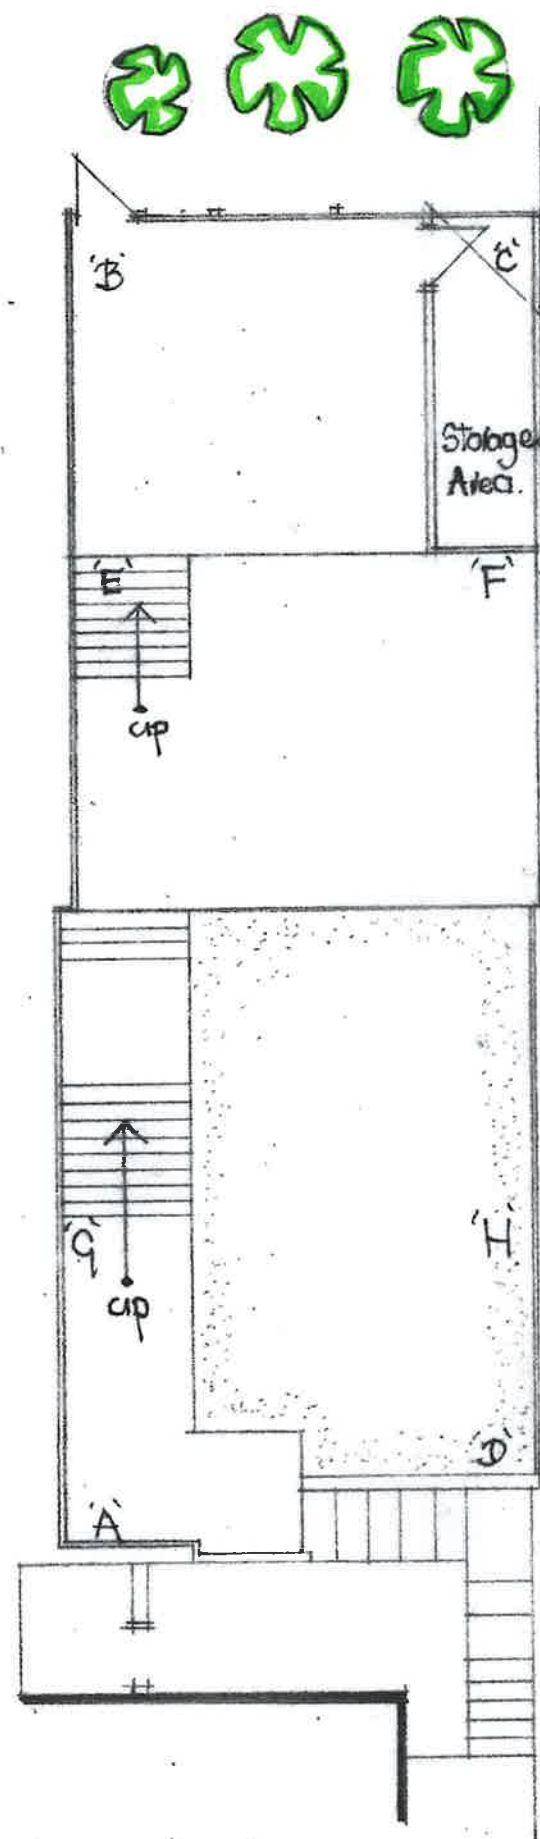


Plan

Note: New lengths of fencing to match existing, i.e. 100x100 vertical timber posts, 50x75mm horizontal timber rails, 150x25mm horizontal bottom rail & vertical shiplap boarding.



48

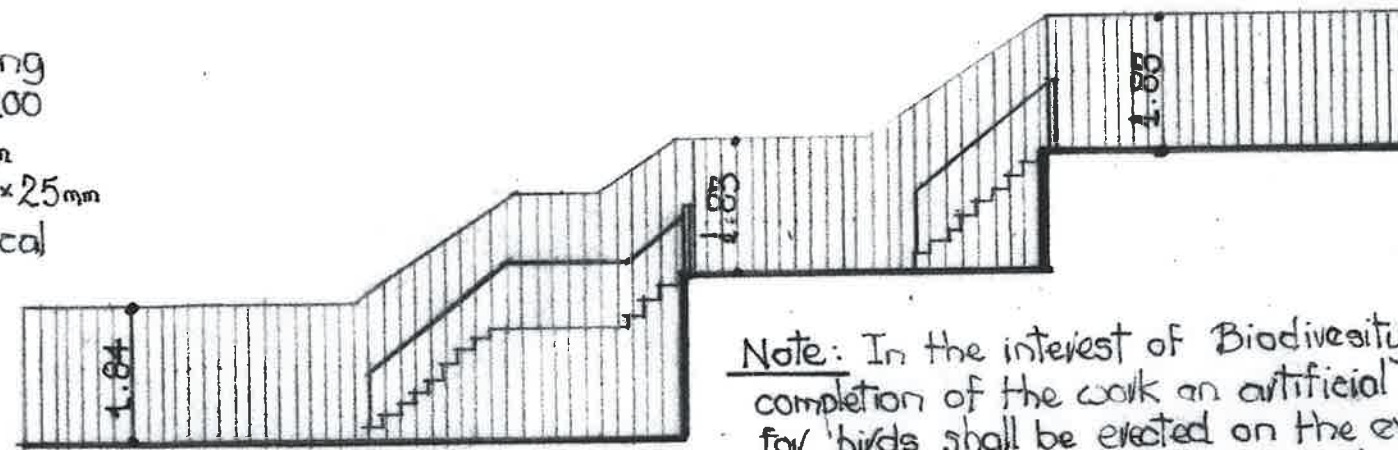


Section / Elevation A:B

Note: In the interest of Biodiversity prior to the completion of the work an artificial nesting site for birds shall be erected on the existing dwelling to one of the specifications below and retained thereafter;


House sparrow: Wooden nest box with 3 subdivisions to support 3 nesting pairs. To be placed under the eaves of the existing dwelling. Entrance holes 32mm diameter.

Dimensions: H 310xW 370xD 185mm.


Swift Nest Box: Wide box with small slit shaped entrance hole. Must be placed under or close to roof, at least 5m from the ground. Dimensions H 150xW 430xD 150mm.

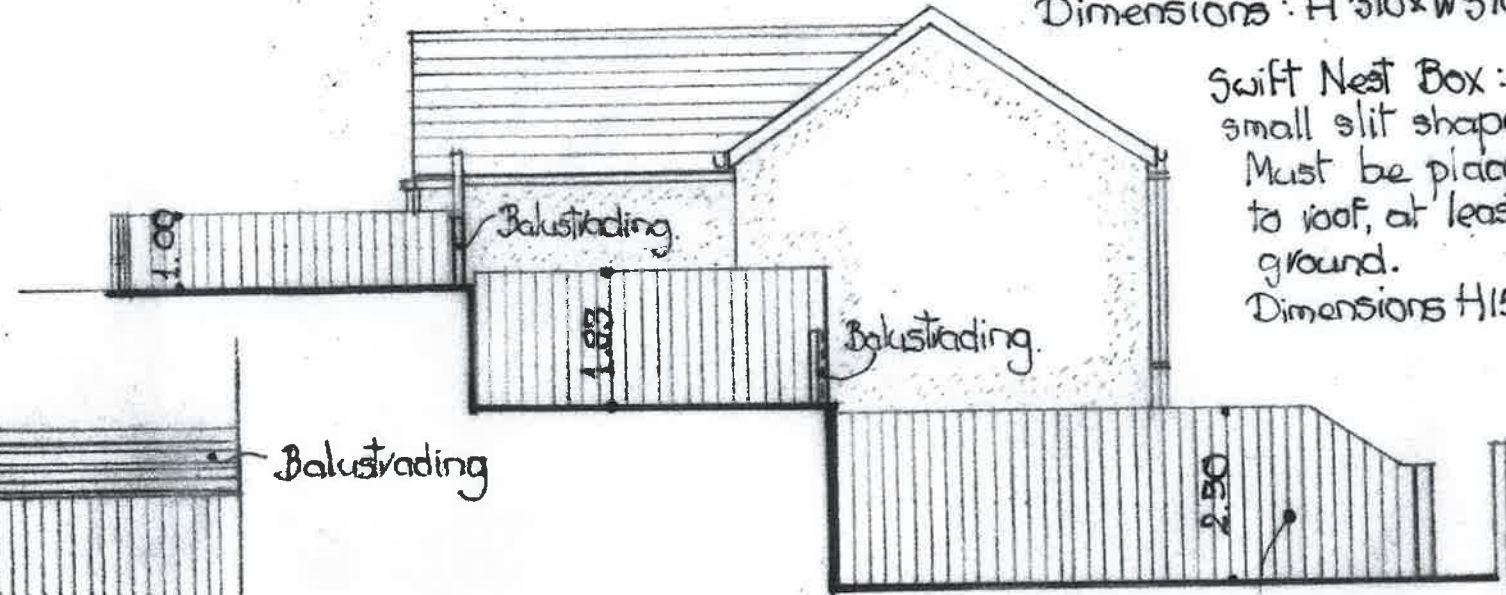


Section / Elevation C:D

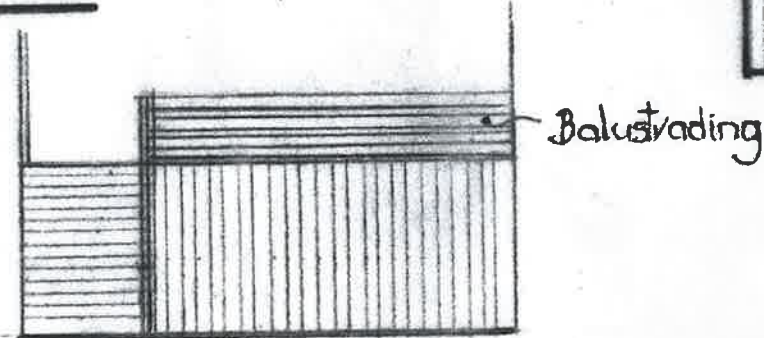

Elevation G:H

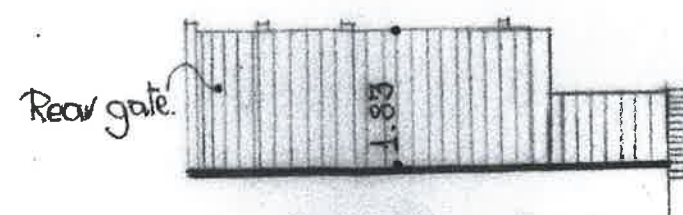

Elevation B:C

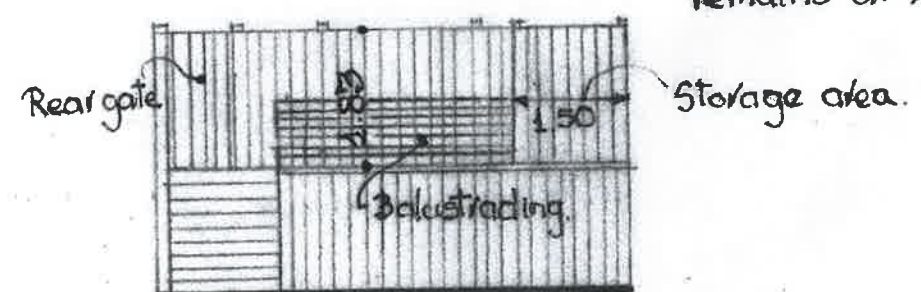

Elevation E:F

Note: Occupier of No 48 has requested that the lower section of fencing remains at 2.30 high.