


NOTES:
All dimensions must be checked on site and not scaled from this drawing.
This plan has been prepared for Planning and /or Building Regulation purposes only.
Some forms of building works may require action by the owners under The Party Wall Act 1996. The adjoining owners are to be informed of the proposals at least one month before commencement of works and their written approvals obtained.

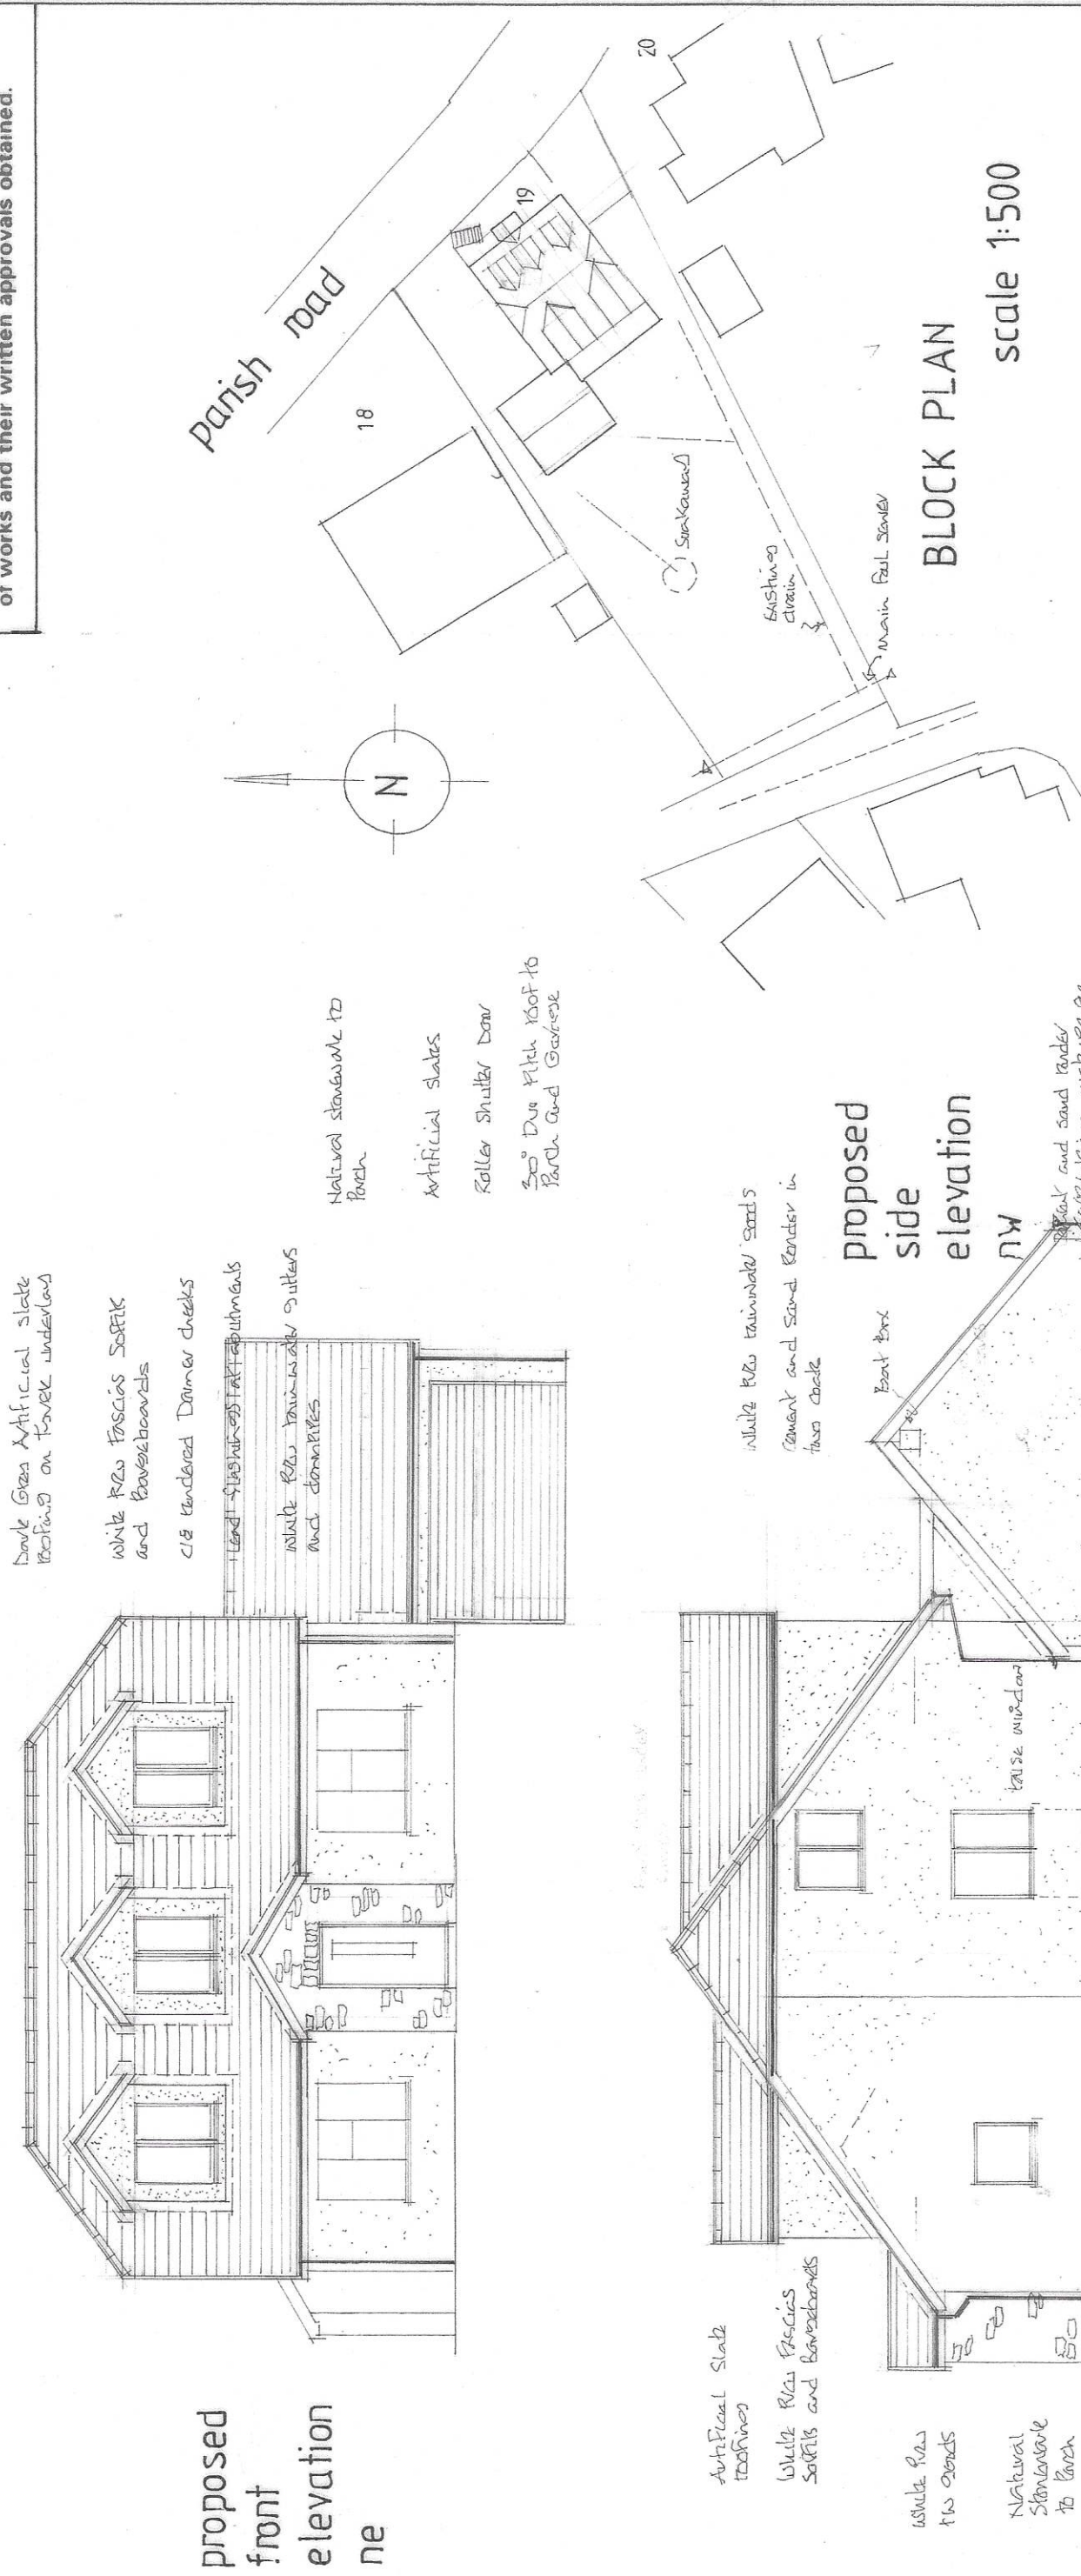

A	17.09.2024	Excavations / Removal Reduced	✓/1
---	------------	-------------------------------	-----

© copyright
D. Vivian Jones AssocRICS
Building Design Services
114, Brecon Road,
HIRWAUN,
Rhonda Cynon Taff,
CF44 9NS
Tel. 01685 812069
Mobile 07702 380869
Email: vivianesdesign@yahoo.co.uk

Client
Mr. K. Roberts.

Job Title
**Proposed Roof Conversion
and Extensions to Rear
together with Rebuilding
Garage.**

Drawing Title
**19 Parish Road
Cwmgwrach
NEATH
SA11 5SW**



Scale
1:100 1:500

Date
29.04.2024

Drawn by
✓/1

Drg. No.
2985 R 02.

Rev.

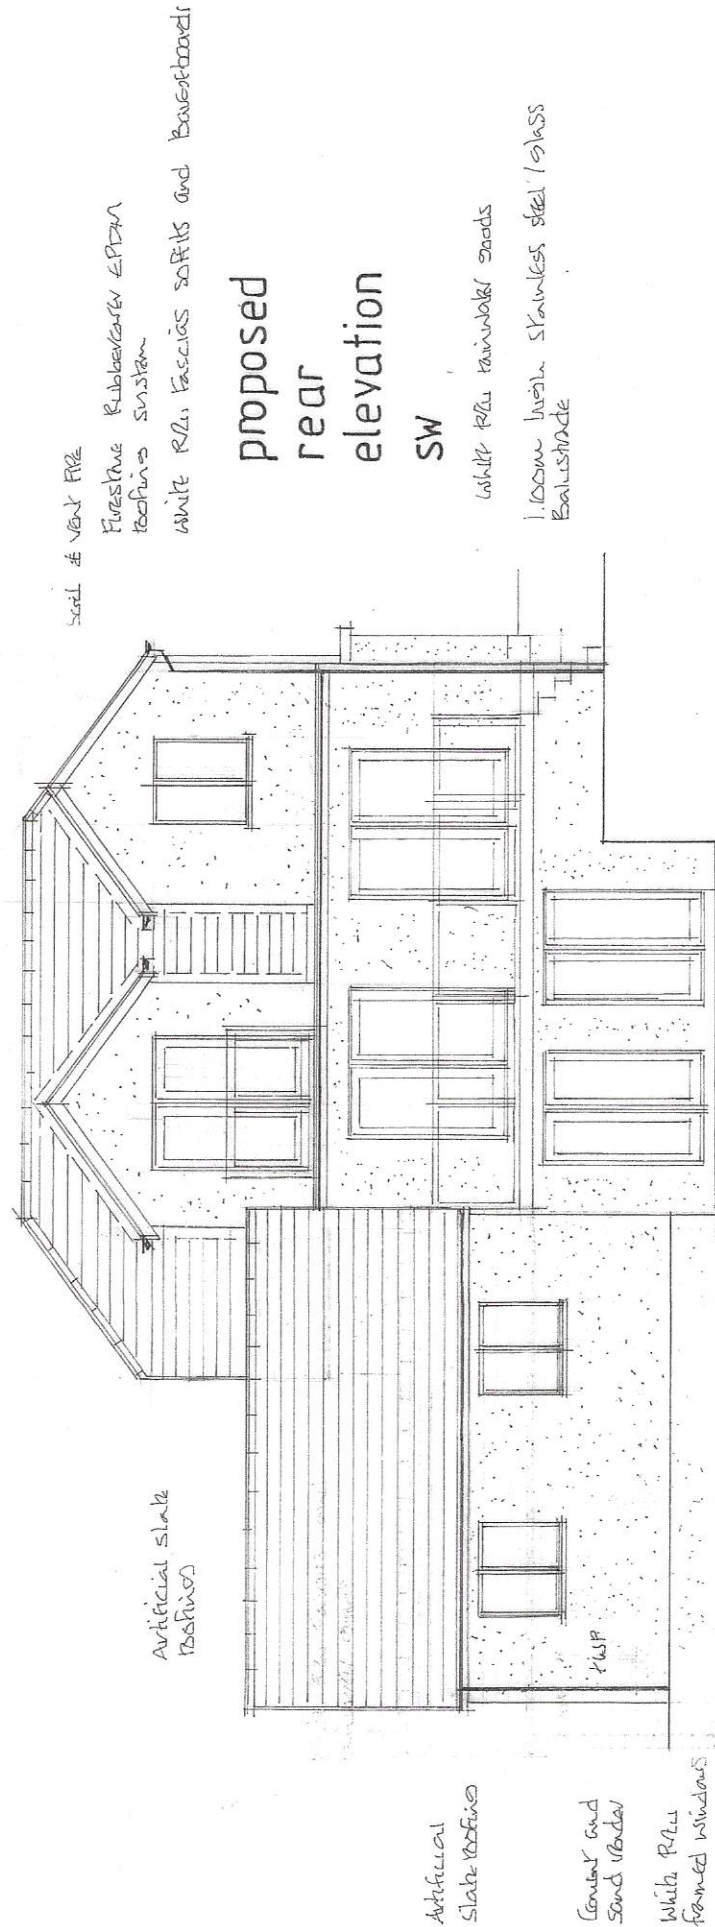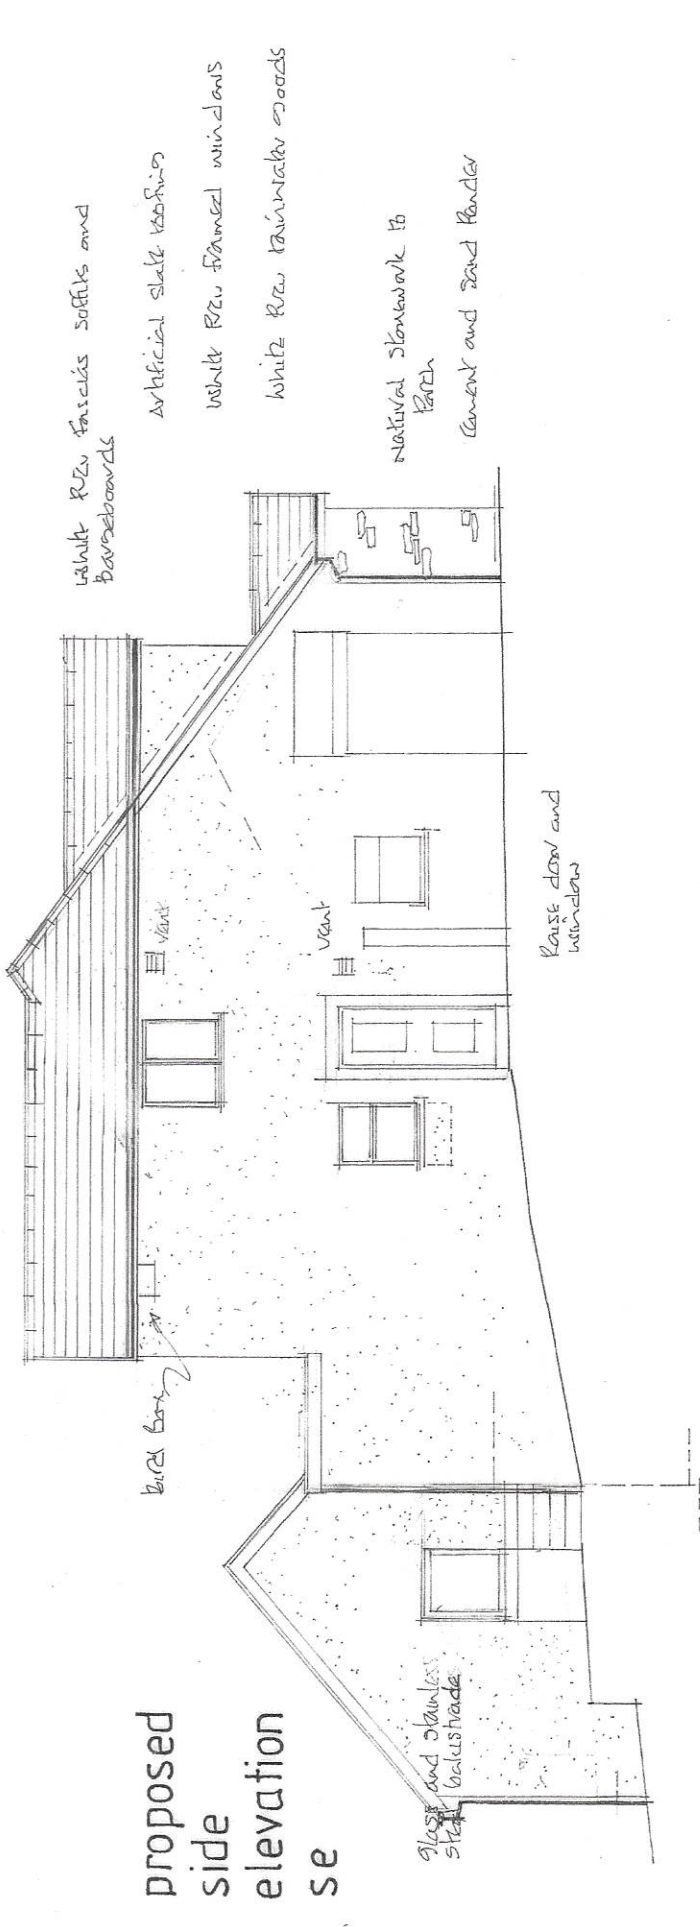

BIODIVERSITY ENHANCEMENT
SUPPORTS and fix to the elevation of GEORGE A THE GARAGE
REAR ROOF EXISTING ROOFING SYSTEM
DISCHARGE HIGH 215mm wide by 100mm deep
SUPPORTS and fix to the elevation of GEORGE A THE GARAGE
HOUSE STAIRS and fix to the elevation of GEORGE A THE GARAGE
215mm wide by 100mm deep