




Hardie Plank Cedar cladding to stepped gable - on-site image

Approved Marley Modern concrete roof tiles
(Anthracite)NOTE: Min. 75mm headlap to all tiles

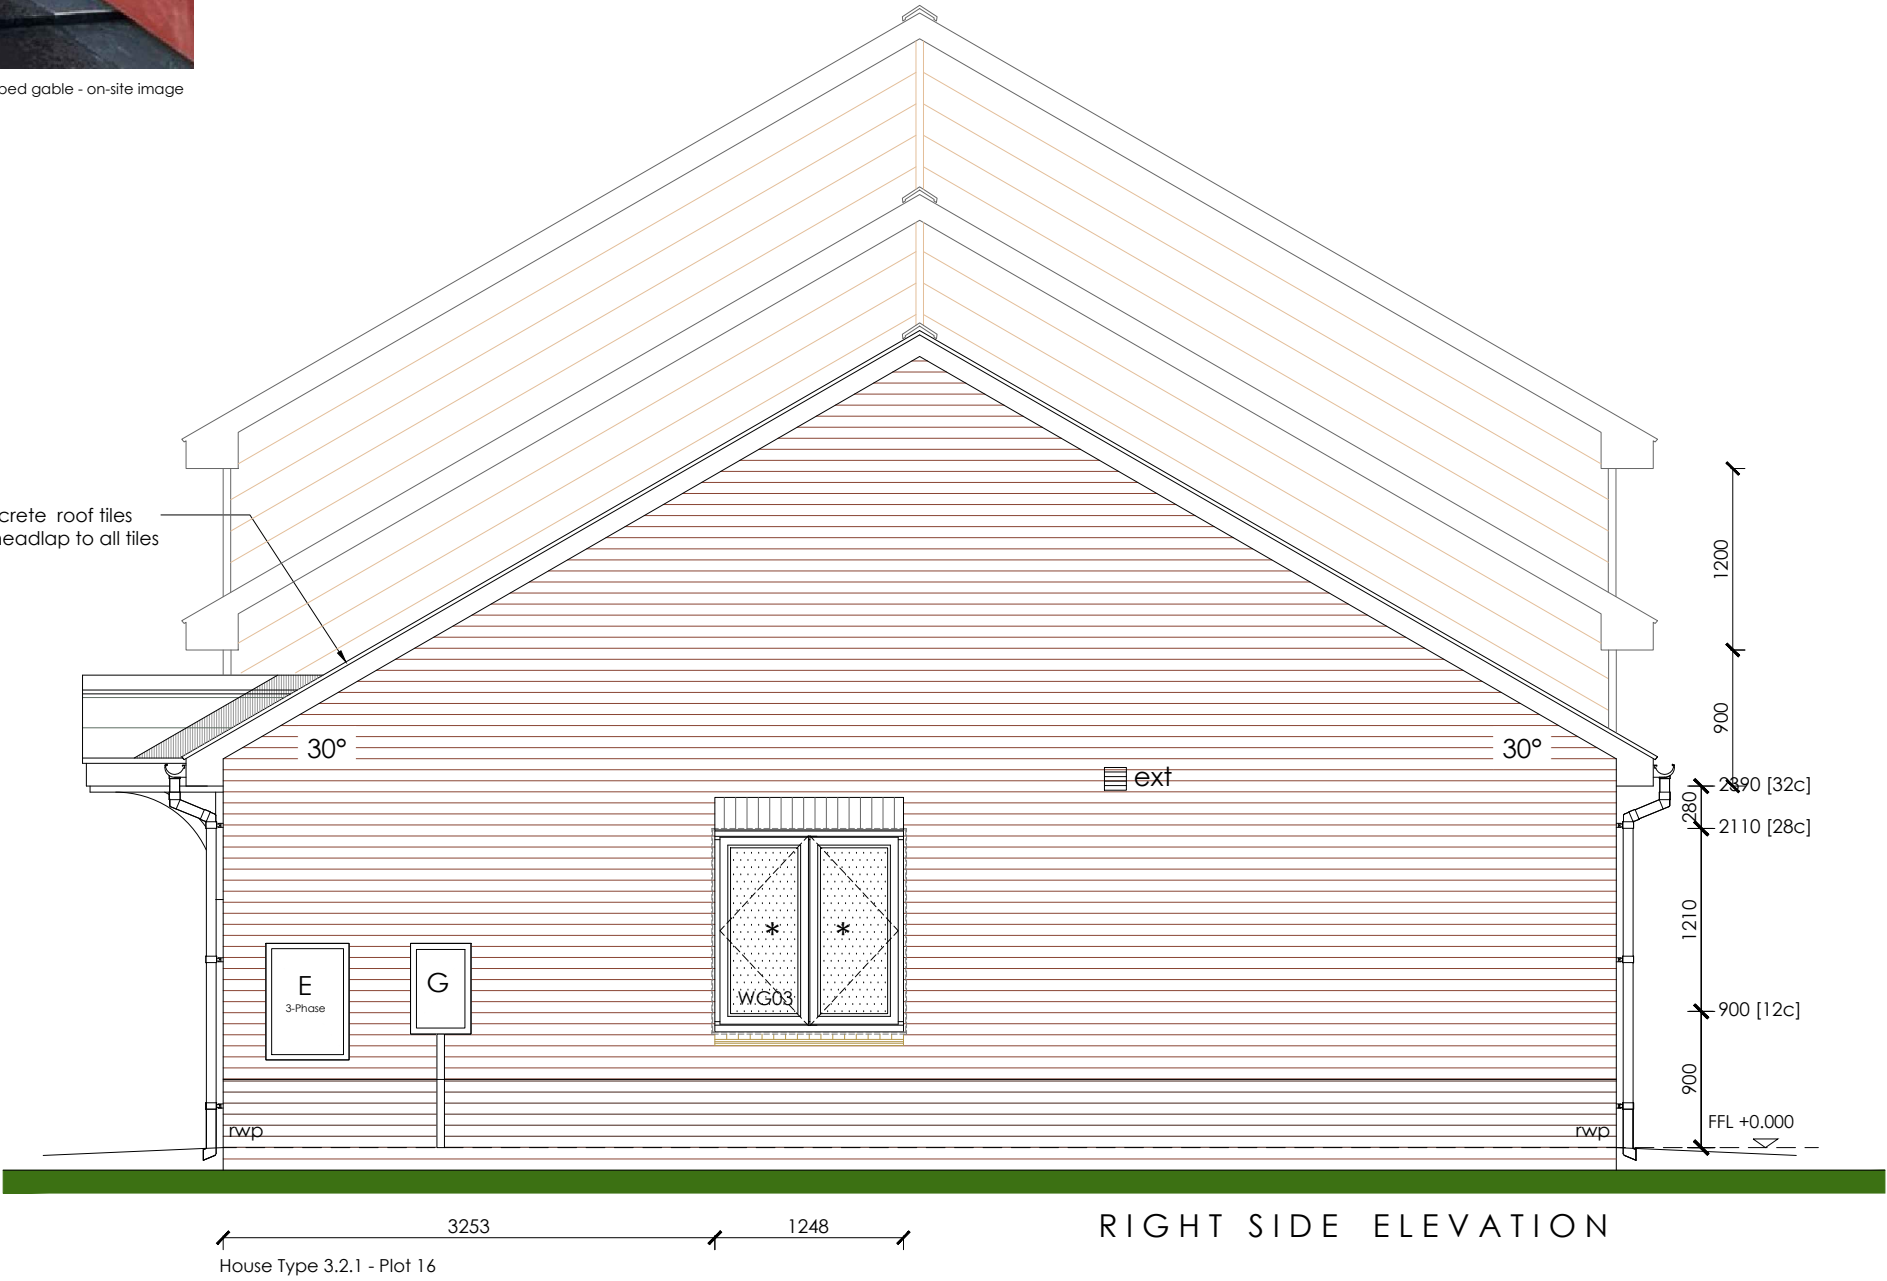


GENERAL NOTES:

Denotes toughened safety glass and frame capable of resisting at least the horizontal force given in BS 6399: Part 1: 1996

- Legend
- bft Balanced flue terminal
 - svp Soil and vent pipe flue terminal
SVPs should be min.0.9m above openings within 3m
 - ext Extract fan terminal
 - av Accoustic vent terminal
 - xx House number plaques to be 4"x5.5"

NOTE: rwp locations indicative only - actual number and location to suit block configuration

Lead Flashings
Code 4 lead flashing with tray dpc over shown thus:

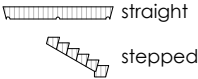

B	Cedral cladding to stepped gable added to side elevation	07.05.24	JWb
A	Updated following Contactor comments on prelim issue	15.03.22	JWb
Rev.	Description.	Date.	Initial.

Unit 2 Chapel Barns | Merthyr Mawr | Bridgend | CF32 0LS
01656 656267 | mail@spring-consultancy.co.uk

Project: Eaglebush, Meadow Rd, Neath	Drawn: CJW
Title: Bungalow Type 3.2.1	Checked: JD
2 BED 3.2.1 - PLOTS 16, 17 & 18	Scale: 1:50 @ A3
Right Side Elevation	Date: Jan 2022
Ref: 2430-02-(20)13-01 Rev: B	Status: Construction.

This drawing's copyright prohibits its use or reproduction without the permission of Spring Design Consultancy Ltd. All rights are reserved until invoices are paid in full. No responsibility will be taken for any design used for construction prior to receipt of relevant approvals.