




Hardie Plank Cedral cladding to stepped gable - on-site image

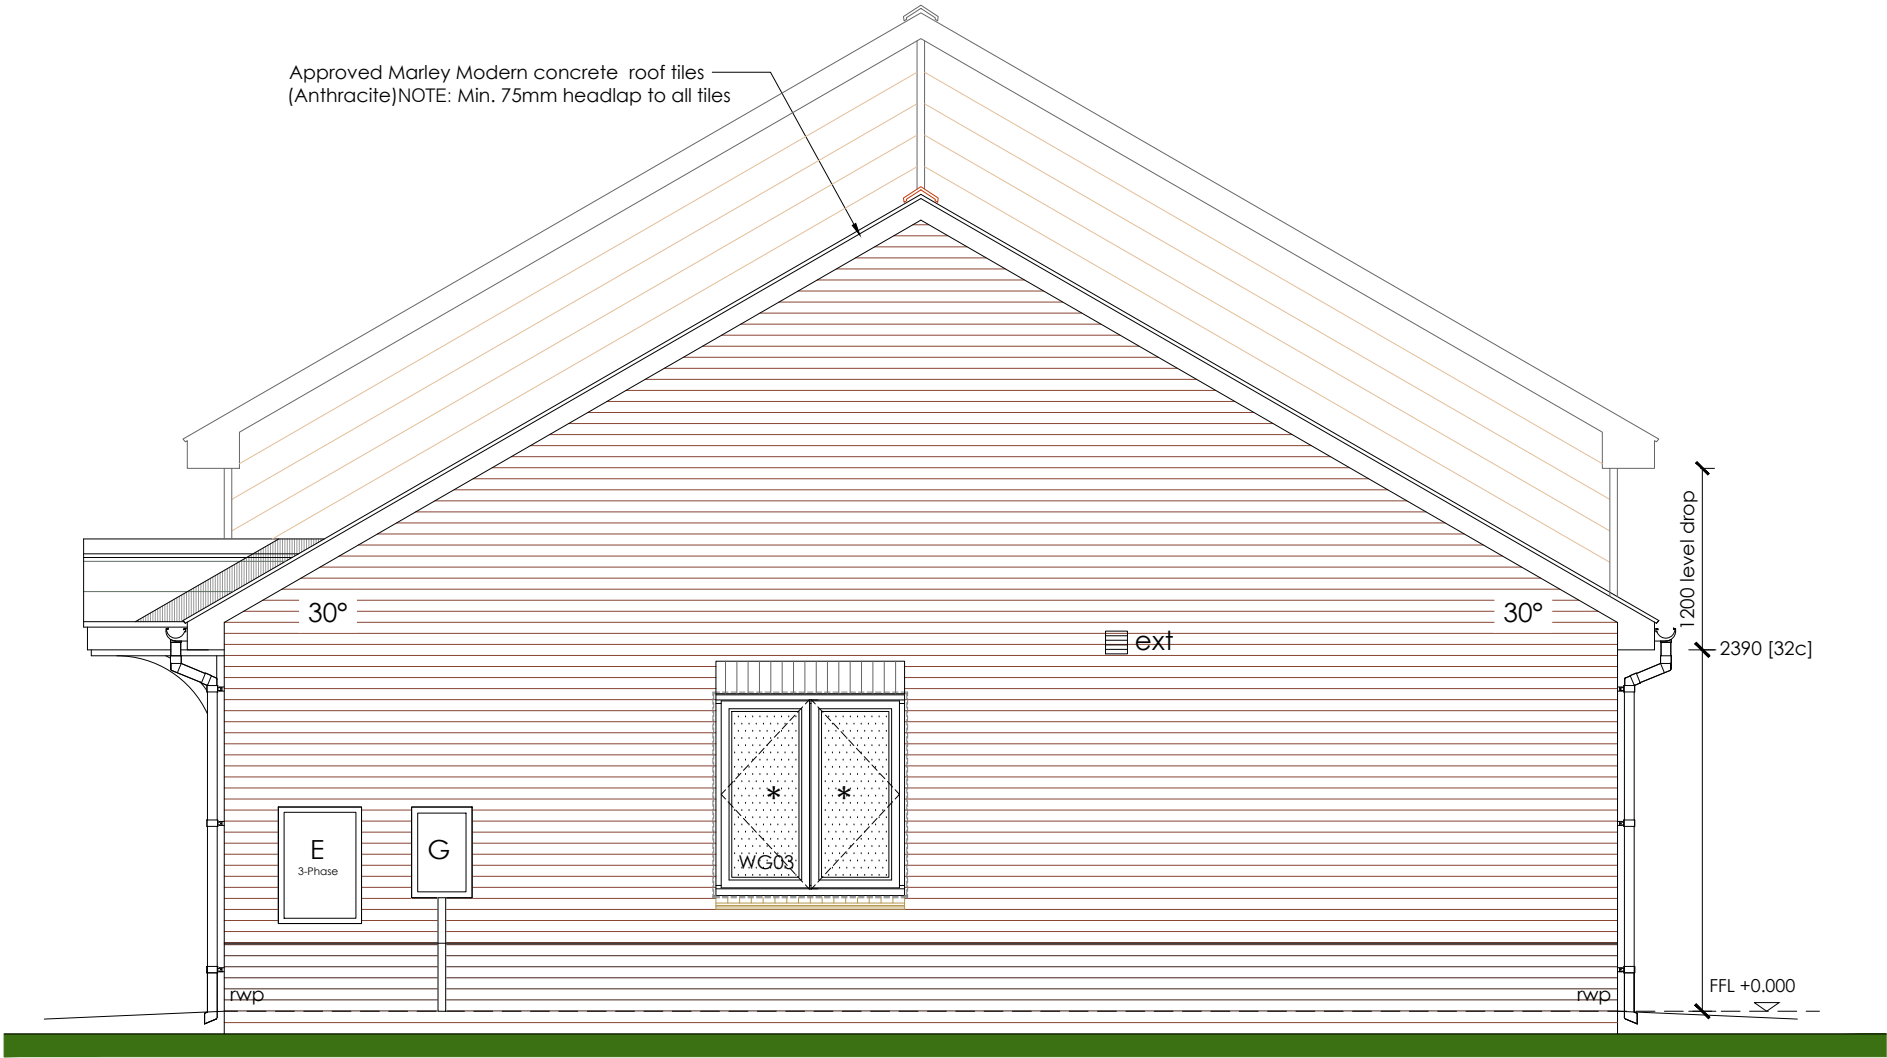

House Type 3.2.1 - Plot 5

RIGHT SIDE ELEVATION

GENERAL NOTES:

Denotes toughened safety glass and frame capable of resisting at least the horizontal force given in BS 6399: Part 1: 1996

Legend


- bftBalanced flue terminal
- svpSoil and vent pipe flue terminal
SVPs should be min.0.9m above openings within 3m
- extExtract fan terminal
- avAccoustic vent terminal
- xx

House number plaques to be 4"x5.5"

NOTE: rwp locations indicative only - actual number and location to suit block configuration

Lead Flashings

Code 4 lead flashing with tray dpc over shown thus:

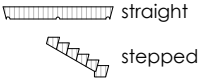

C	Cedral cladding to stepped gable added to side elevation	07.05.24	JWb
B	Plots 4&5 FFL dropped by 150mm to 1200mm between properties	20.07.22	JWb
A	Updated following Contactor comments on prelim issue	15.03.22	JWb

Rev.	Description.	Date.	Initial.
------	--------------	-------	----------



Unit 2 Chapel Barns | Merthyr Mawr | Bridgend | CF32 0LS
01656 656267 | mail@spring-consultancy.co.uk

Project: Eaglebush, Meadow Rd, Neath	Drawn: CJW
Title: Bungalow Type 3.2.1	Checked: JD
2 BEDROOM 3.2.1-PLOTS 4 & 5	Scale: 1:50 @ A3
Right Side Elevation	Date: Jan 2022
Ref: 2430-02-(20)13 Rev: C	Status: Construction.

This drawing's copyright prohibits its use or reproduction without the permission of Spring Design Consultancy Ltd. All rights are reserved until invoices are paid in full. No responsibility will be taken for any design used for construction prior to receipt of relevant approvals.