





FRONT ELEVATION

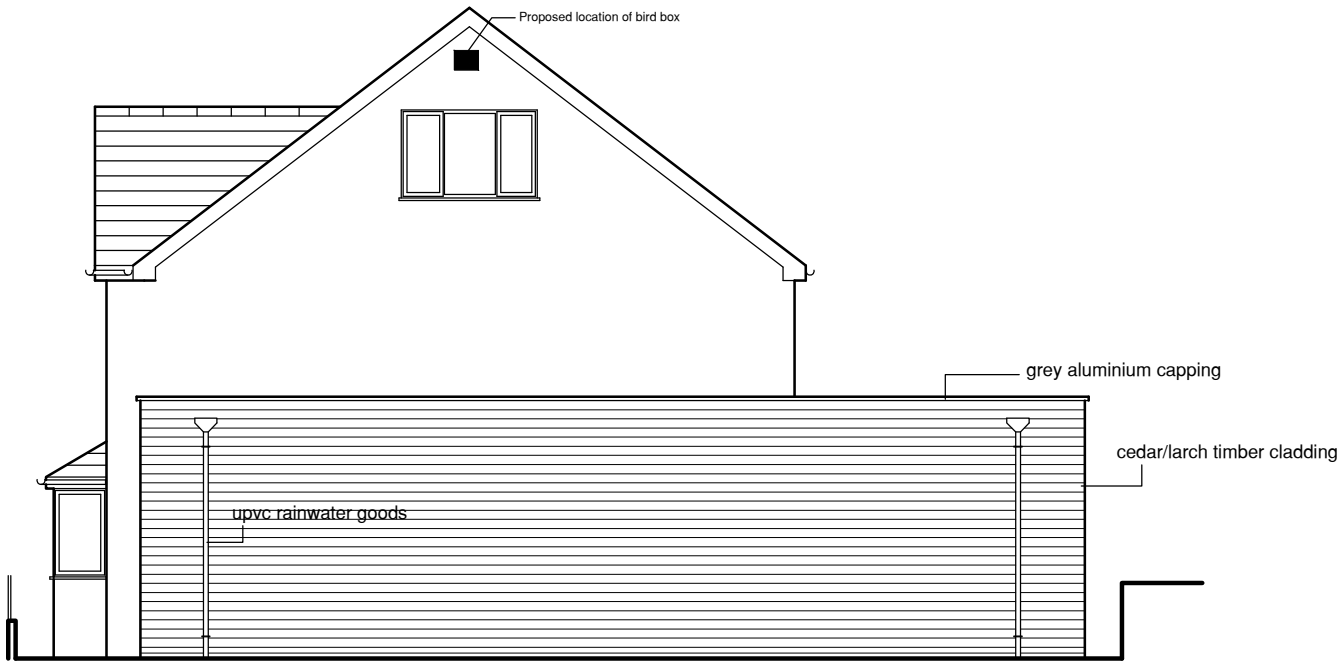

SIDE ELEVATION



REAR ELEVATION

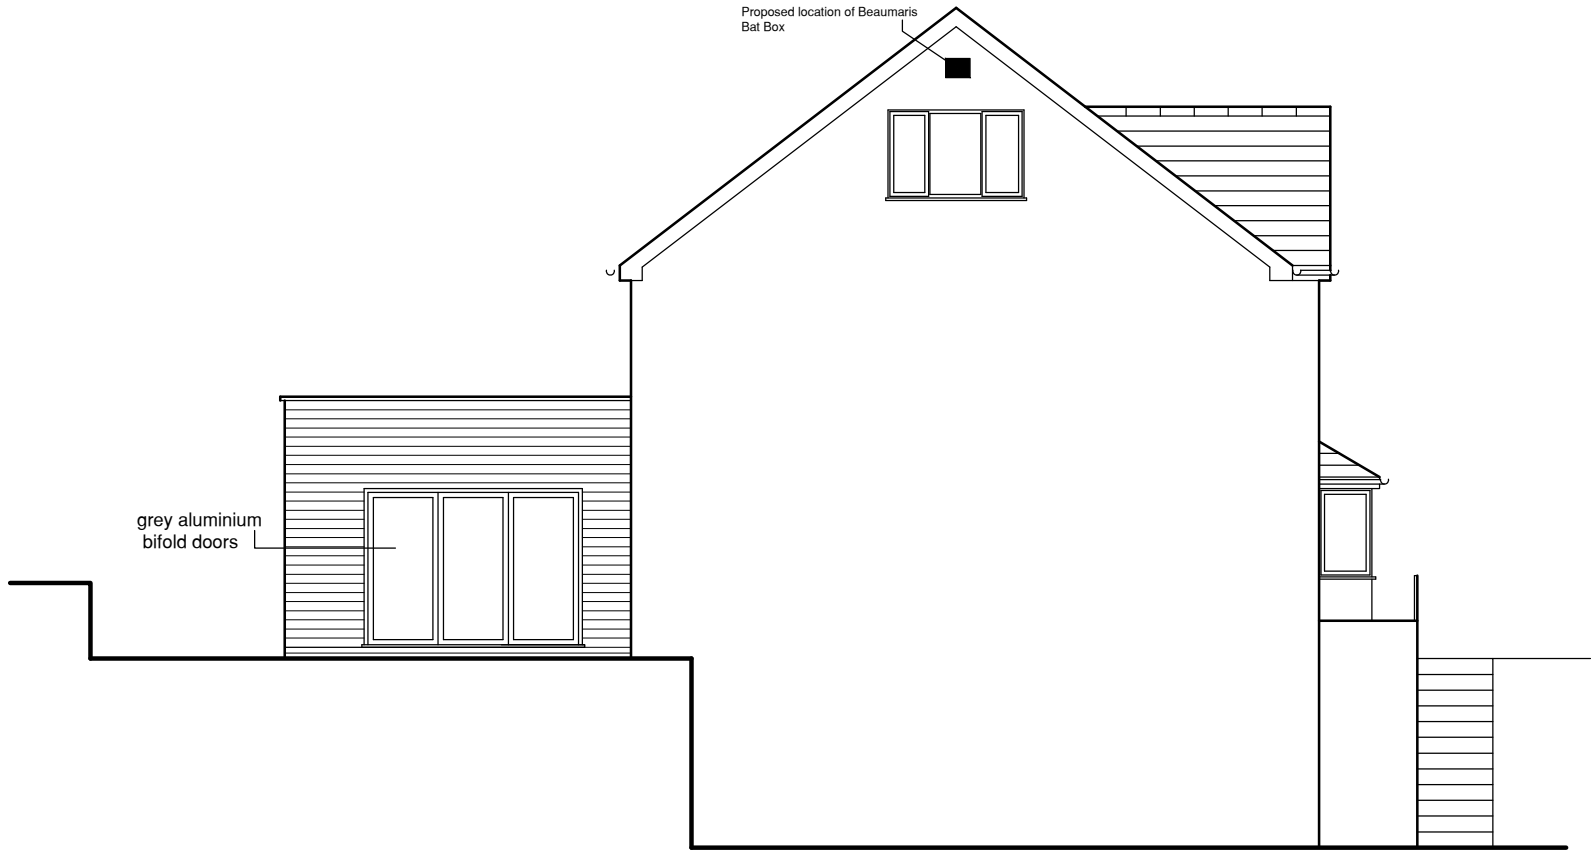


SIDE ELEVATION




Beaumaris Bat Box



Vivara Nest Box

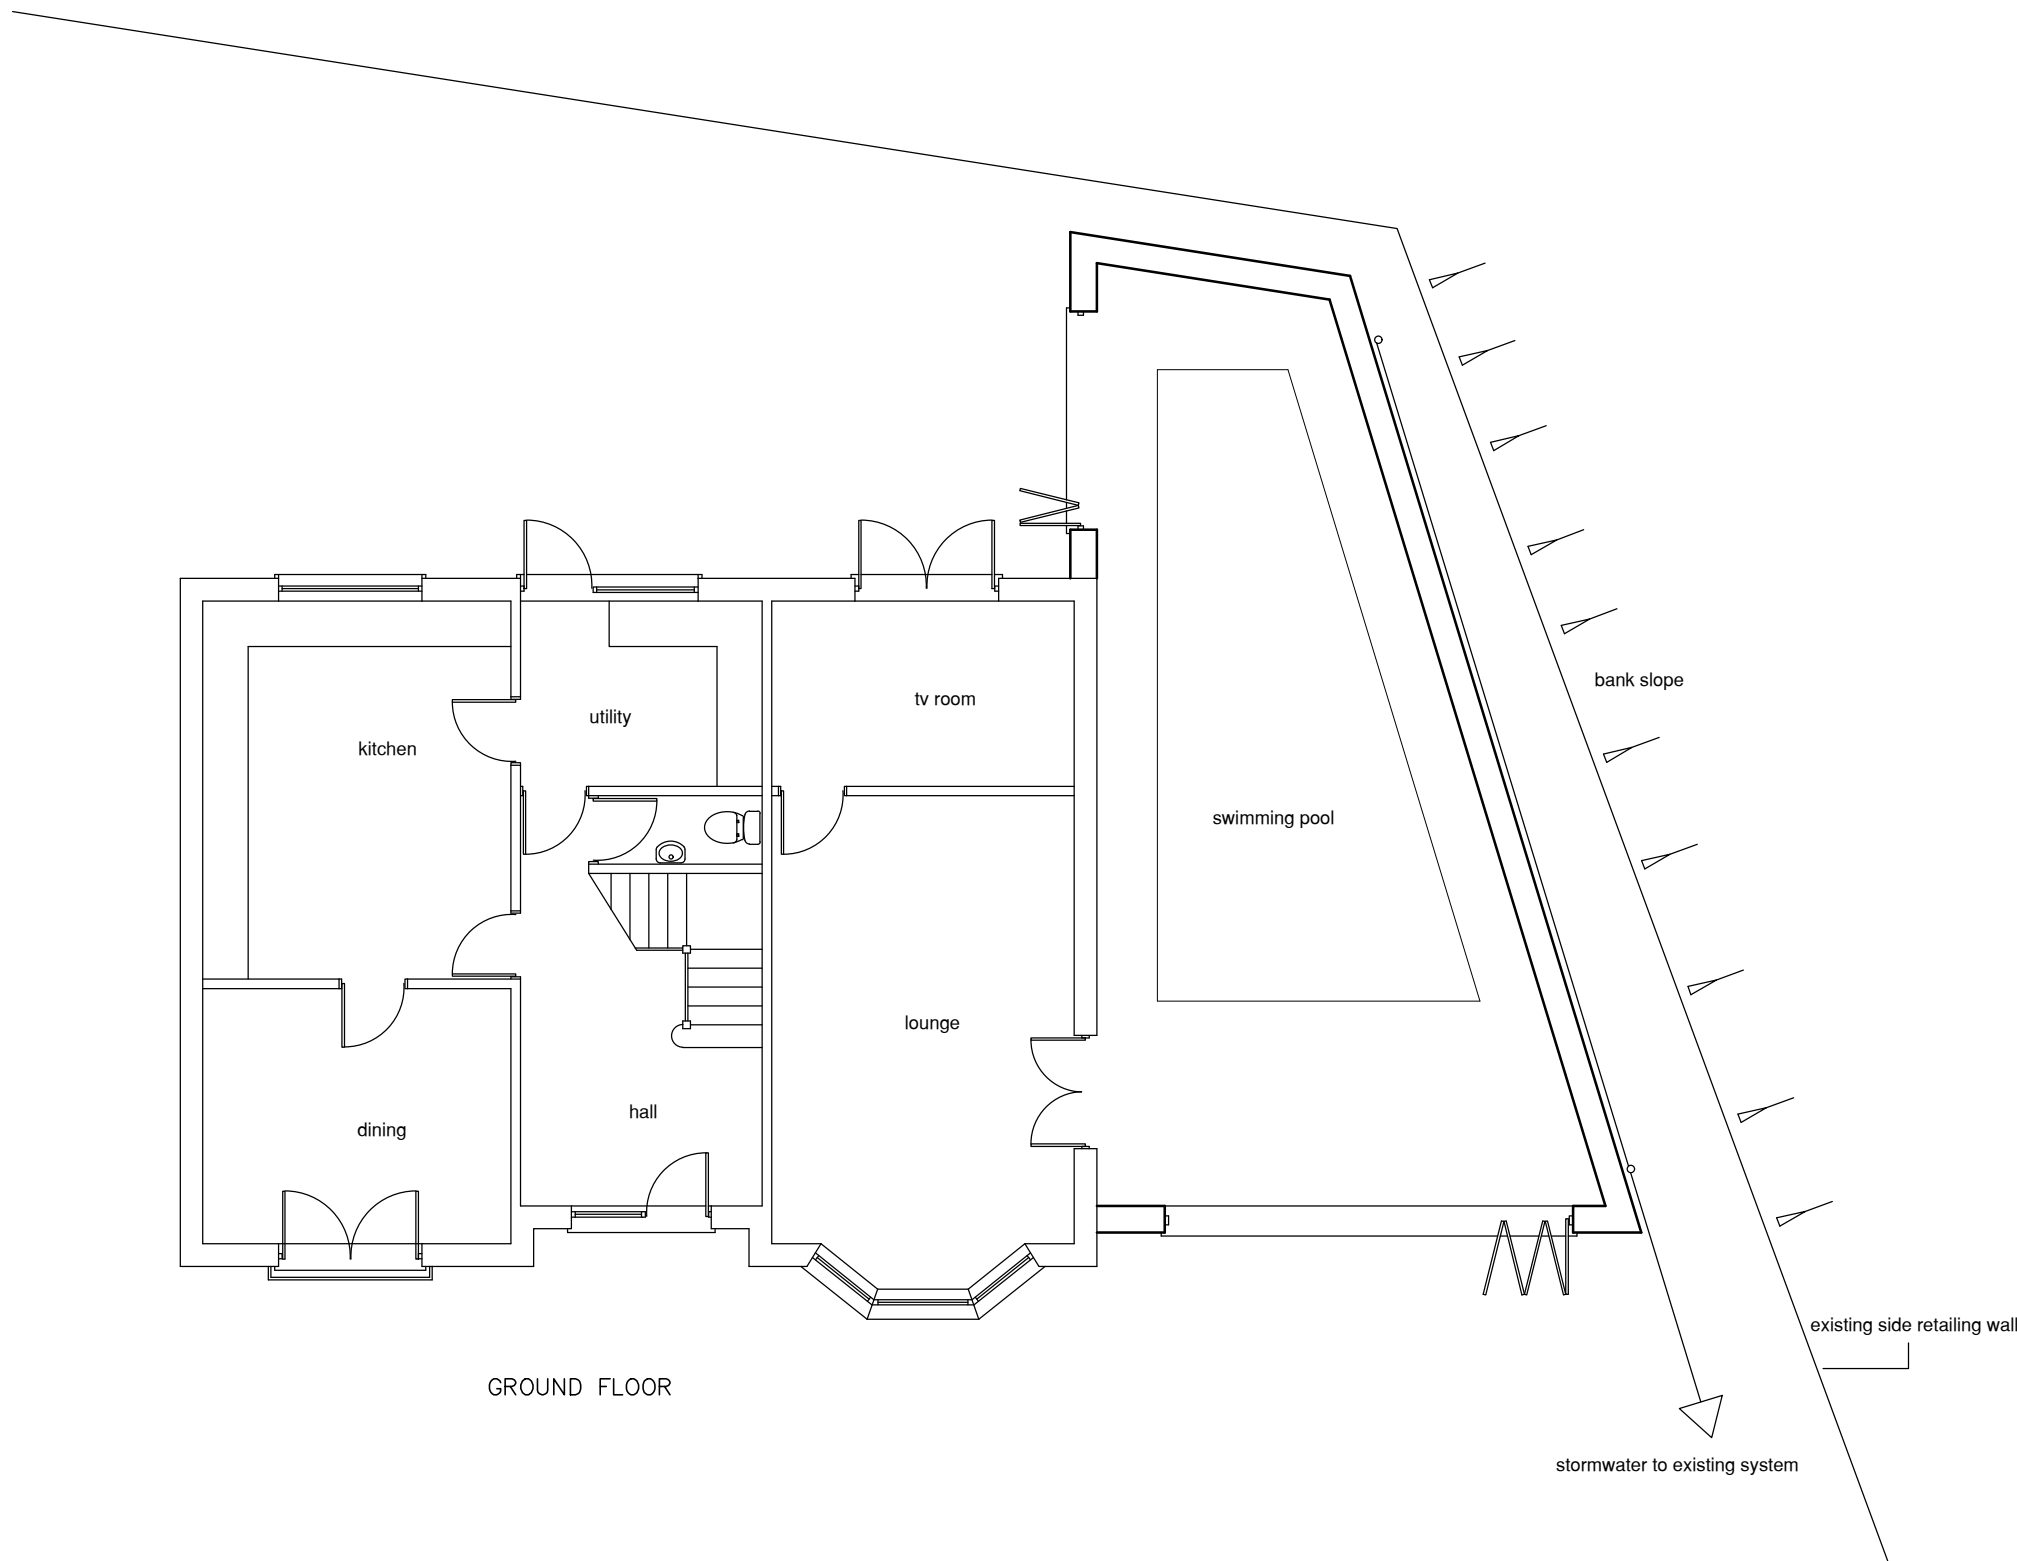

GROUND FLOOR

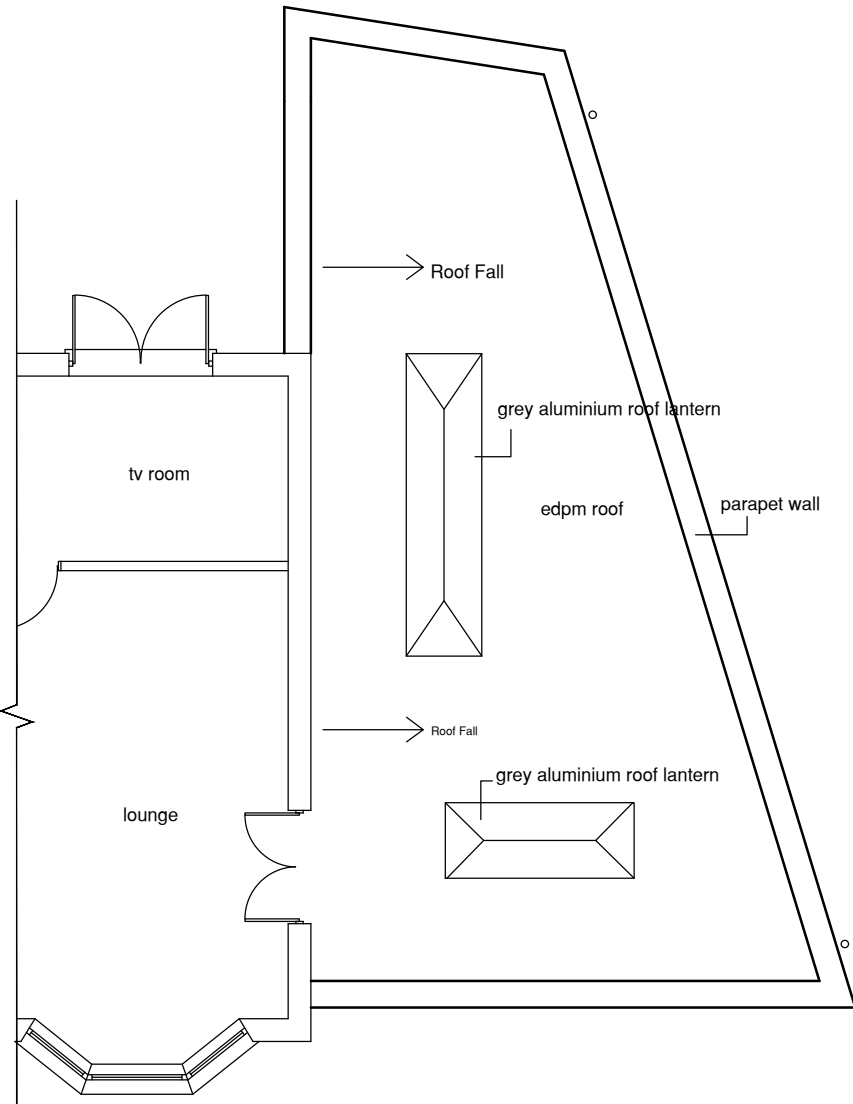

ROOF PLAN