


Superseded

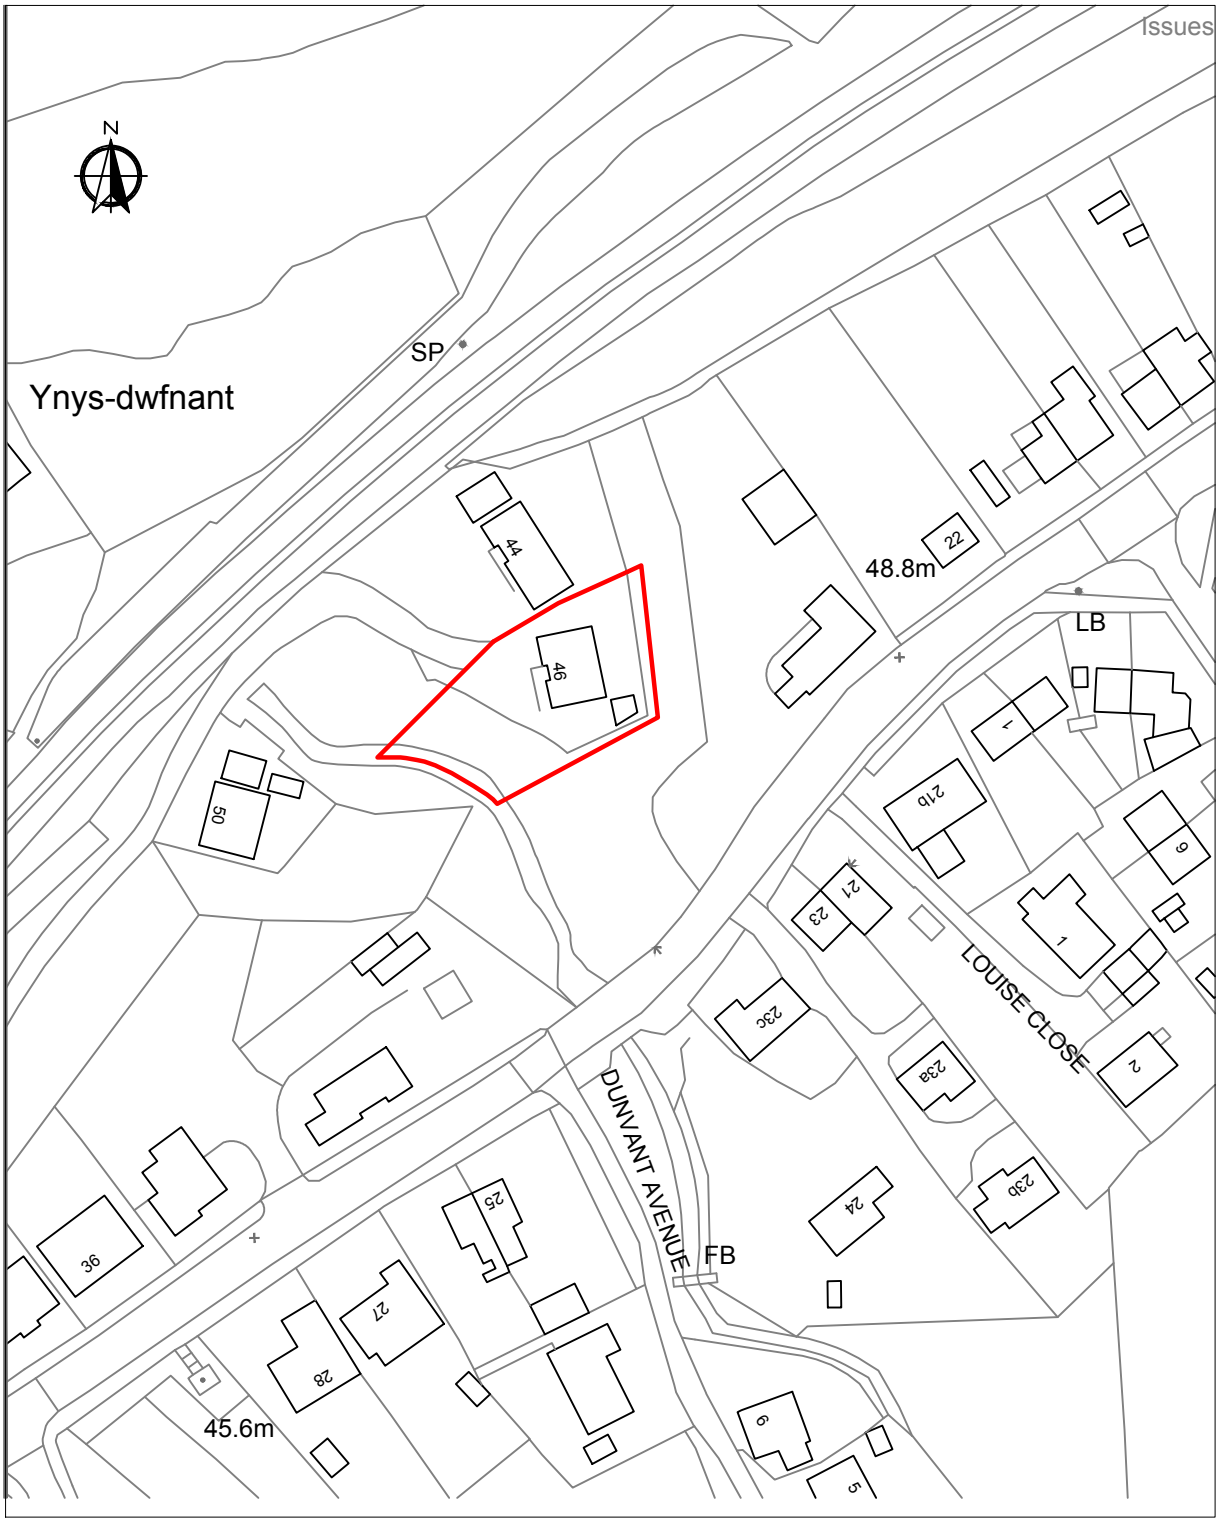

46 Lletty Dafydd
Clyne
Neath
Scale 1:1250