
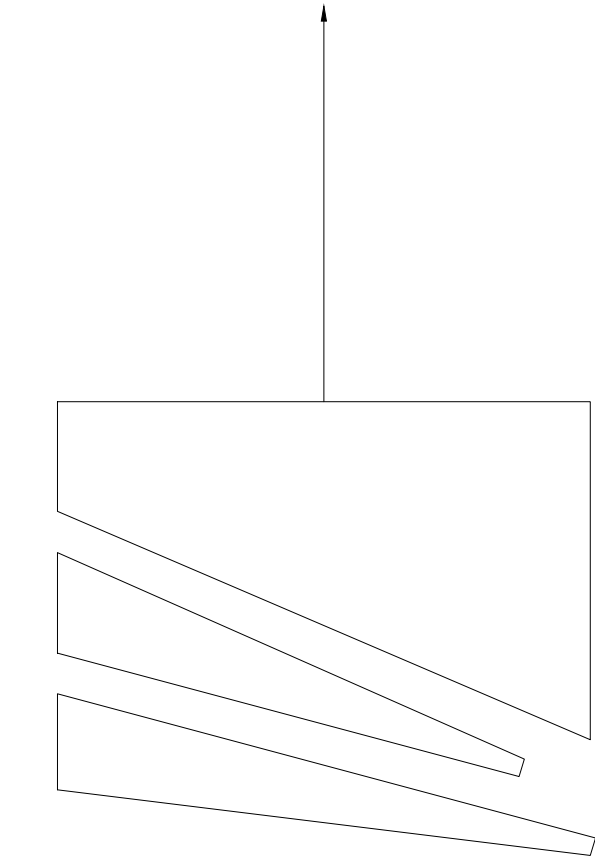


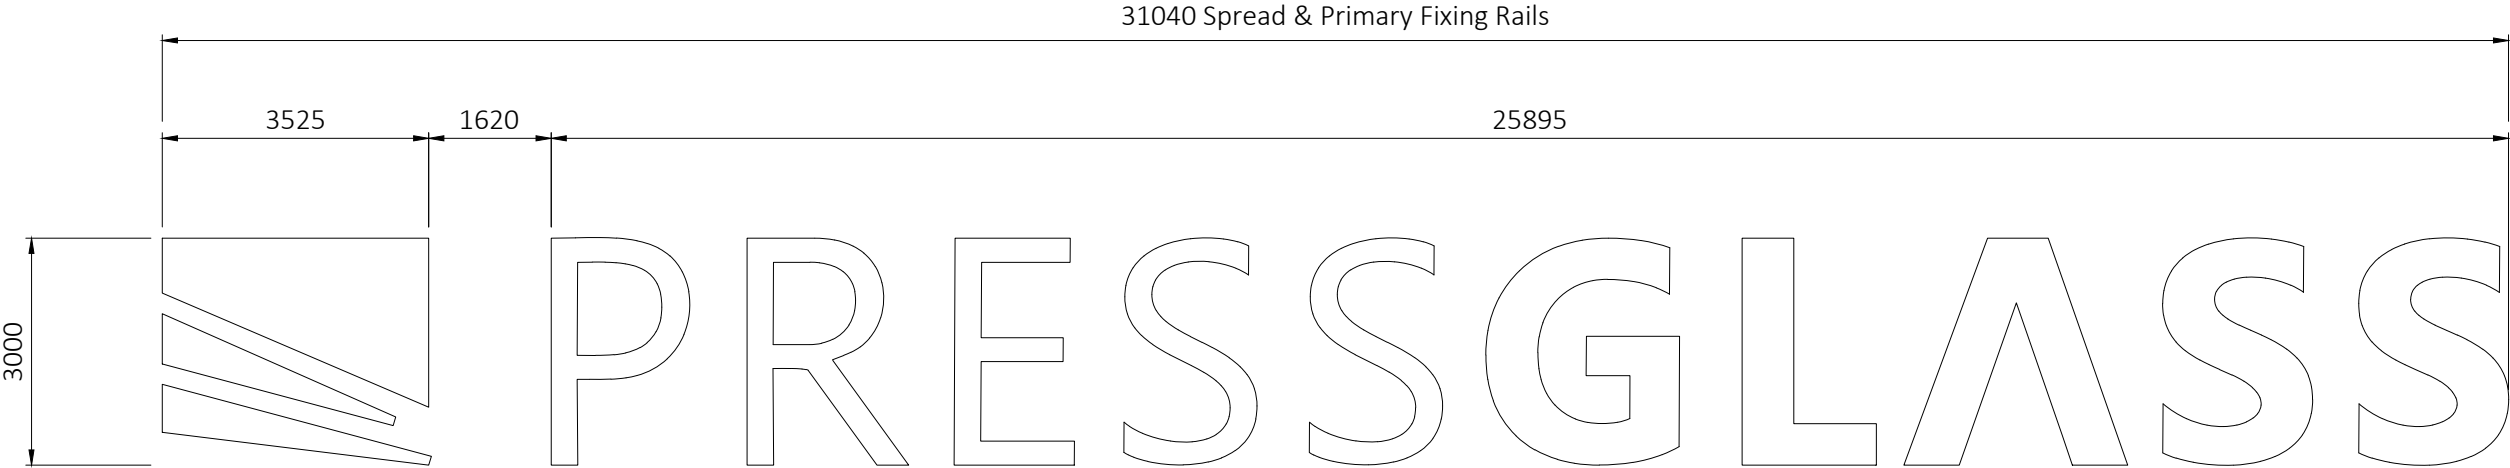

Sign details
All construction from Aluminium tension frame system,
painted white returns with white PVC sign to the face.
Internally mounted white LED lighting for face only Illumination

Illumination details
Letters will be internally illuminated
375cd/M2
Illumination will be static
IP68 rated
Illumination will be operated with external lights dusk to dawn

CLIENT: Bowmer & Kirkland - Glass Systems				W/O No: 63574	
ADDRESS: Port Talbot					
DRAWING No: Bowmer & Kirkland\63574\4\Item-A					
DESCRIPTION: Proposed Letters & Logo					
DATE: 12.12.23	SCALE @ A3: 1:100 / 1:4	DRAWN BY: M.R.W	ISSUED BY:	PROJ MGR: S.R	
REV: B			REV DATE: 16.2.24		CHECKED BY:
REVISIONS: Rev B (MRW): Section & Fixing Details Added Rev A (MRW): Signage Wt's Added					