




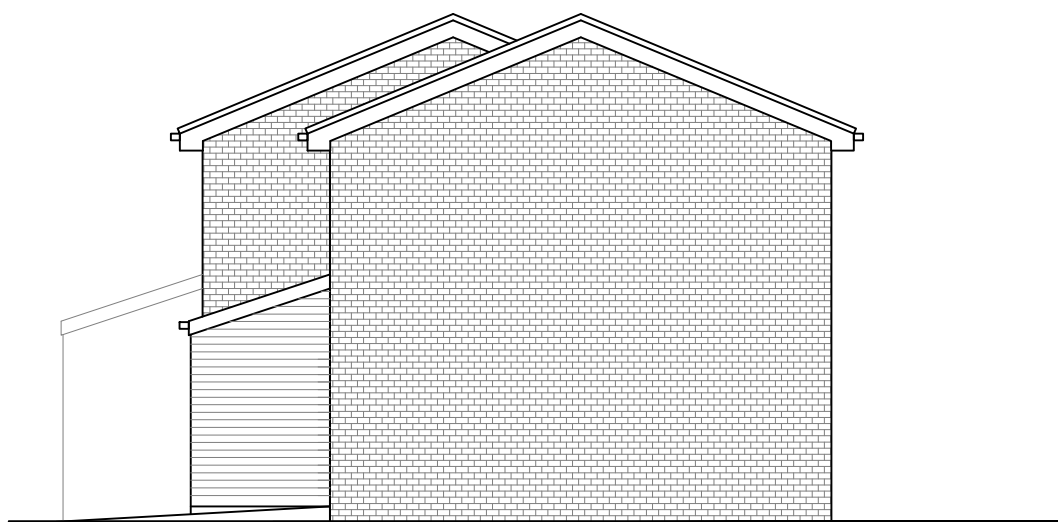


ELEVATION TO SOUTH/EAST

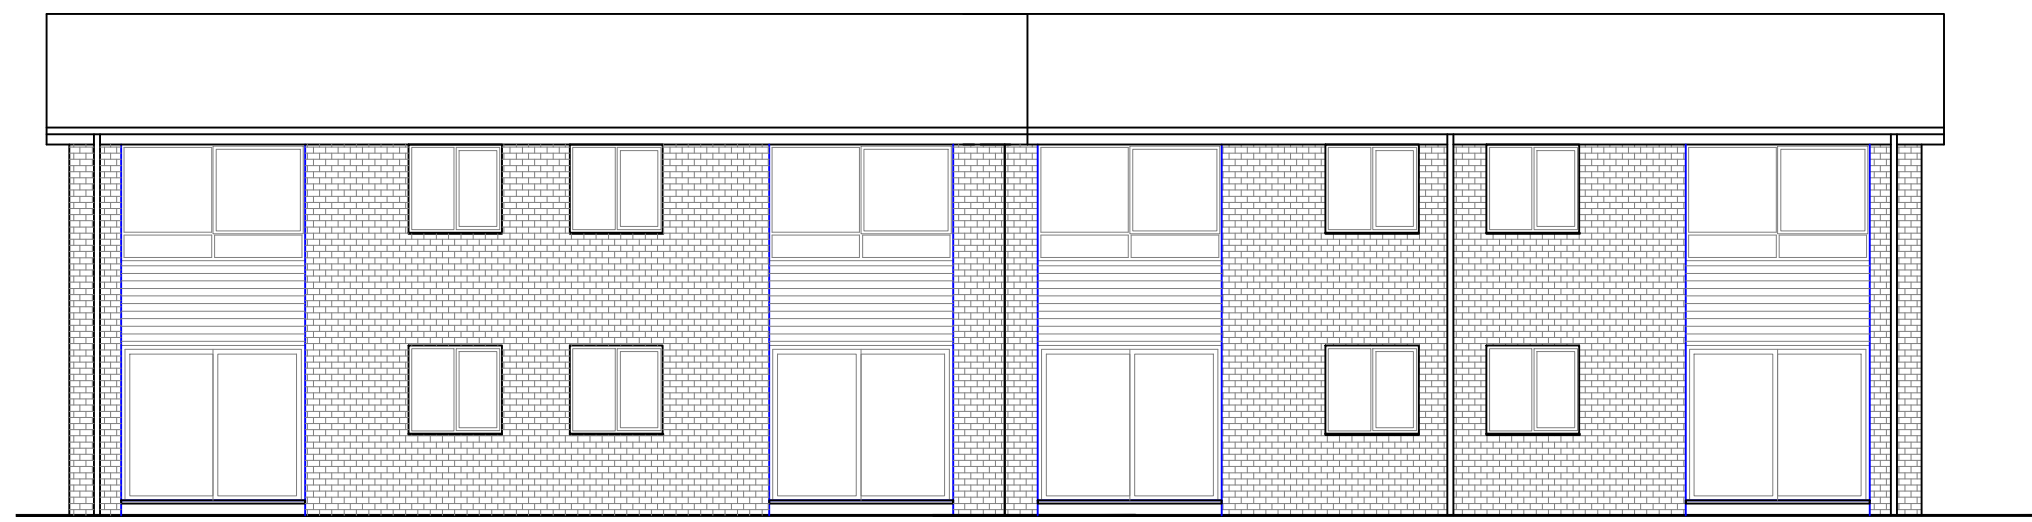




ELEVATION TO SOUTH/WEST

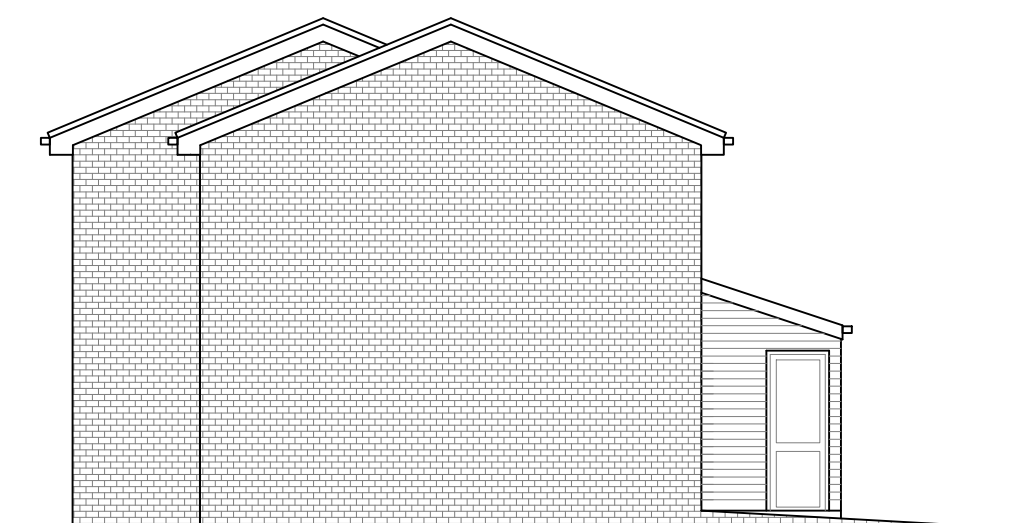

ELEVATION TO NORTH/WEST

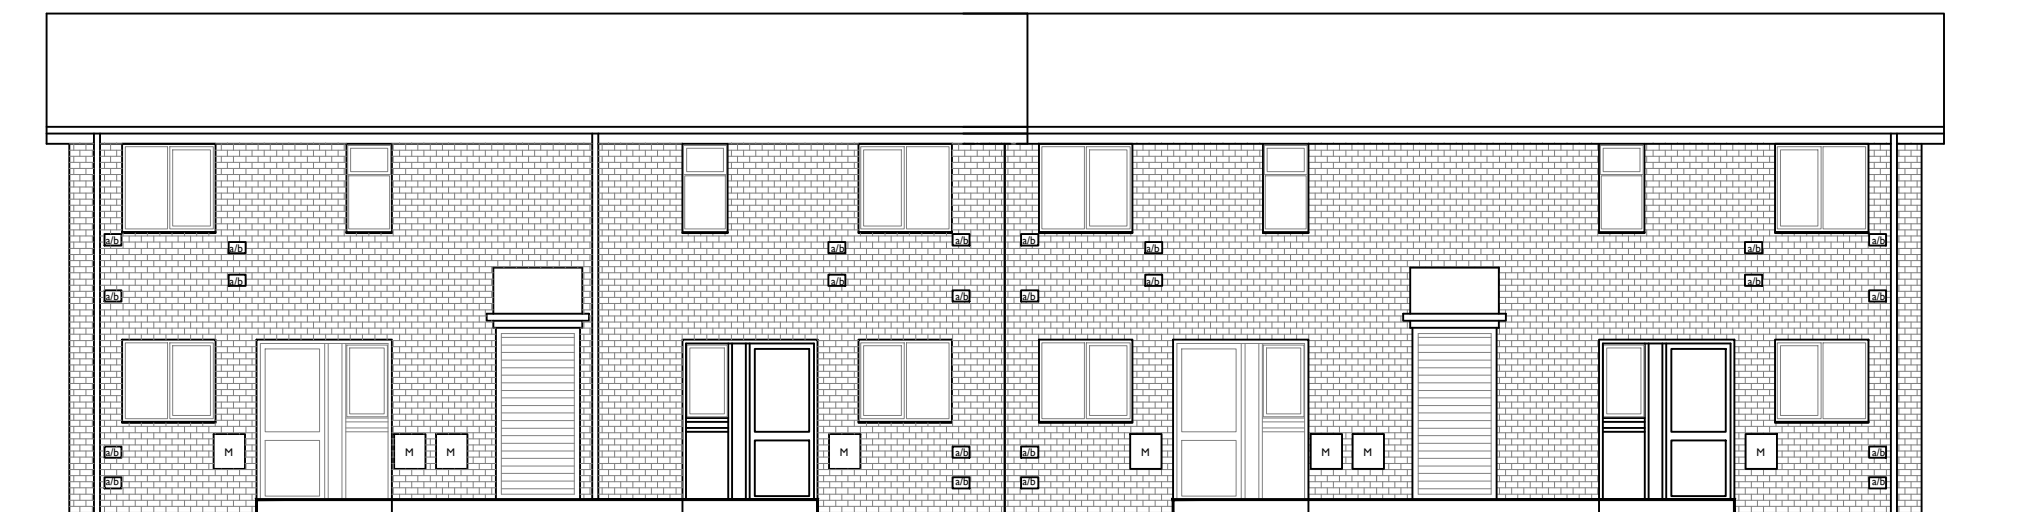

ELEVATION TO NORTH/EAST

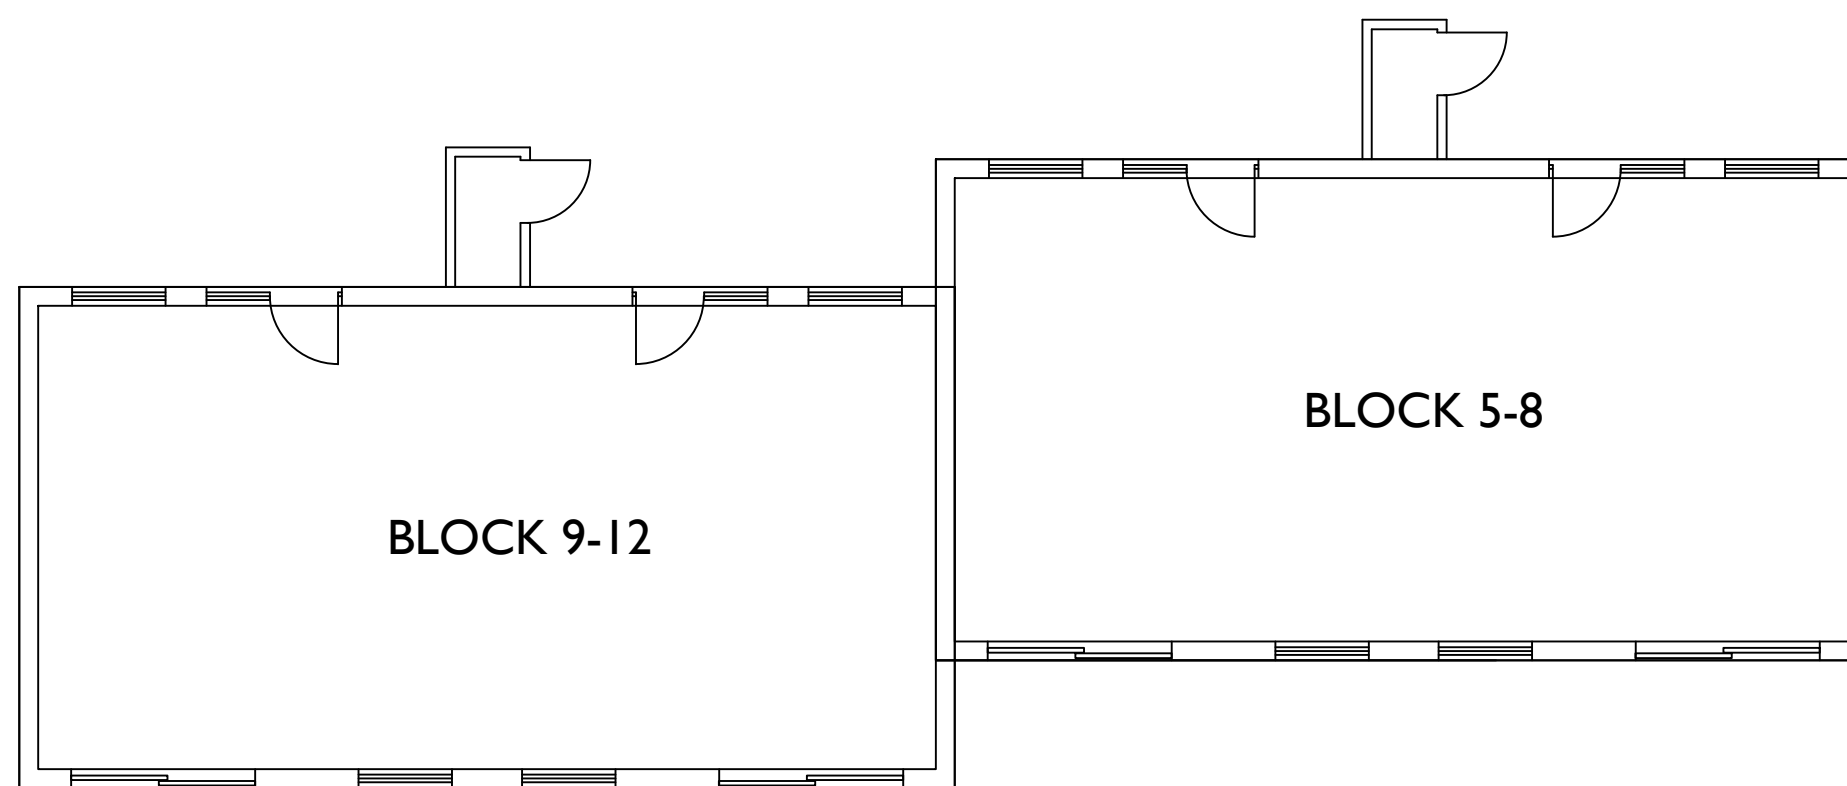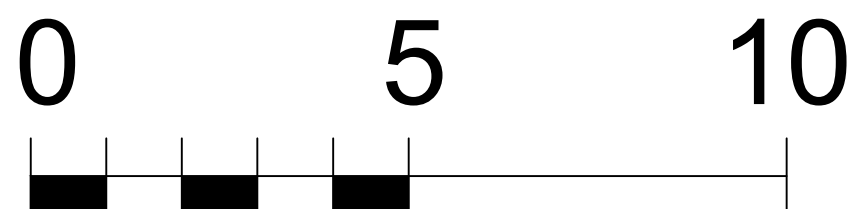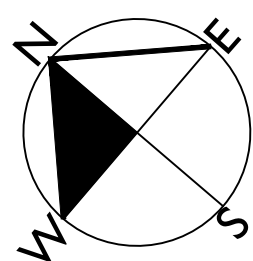

GROUND PLAN

This Drawing is Copyright.



Note: All dimensions to be checked on site and not to be scaled from drawing.

AMENDMENTS:

Revision

Date

BUCKMASTERBATCUP
Architects Ltd.

CLIENT:

Caredig Housing Association

PROJECT TITLE:

**Block A (No's 5-12)
Traherne Court
Neath Abbey**

DRAWING TITLE:

Exis Plans

SCALE: 1:100 @ A2

DATE: July 2024

SWANSEA

70 Walter Road

Swansea, SA1 4QA

T - 01792 466060

F - 01792 644646

www.bbarch.co.uk

info@bbarch.co.uk

LONDON

One Kingdom Street

Paddington Central

London, W2 6BD

BBA 952.P.04