



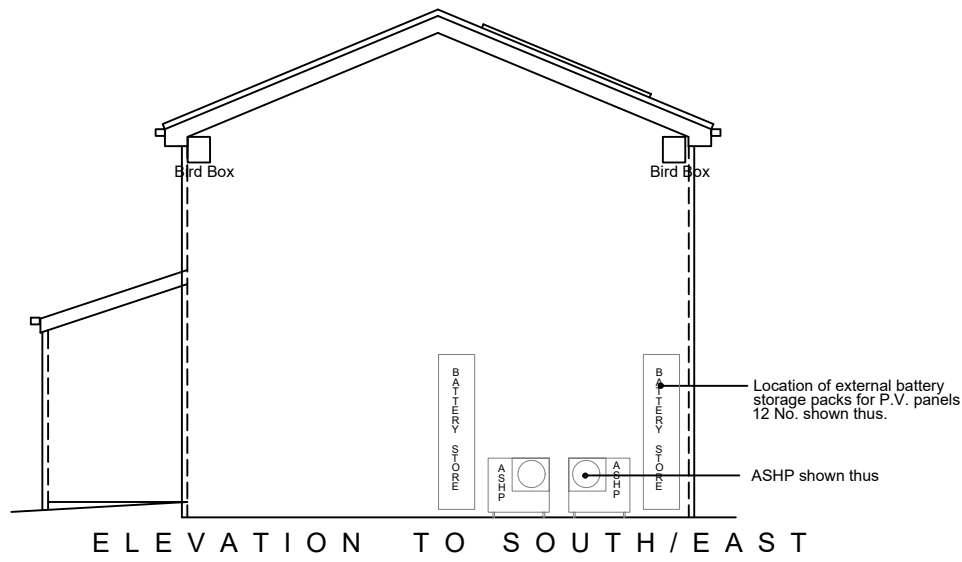


ELEVATION TO SOUTH/EAST

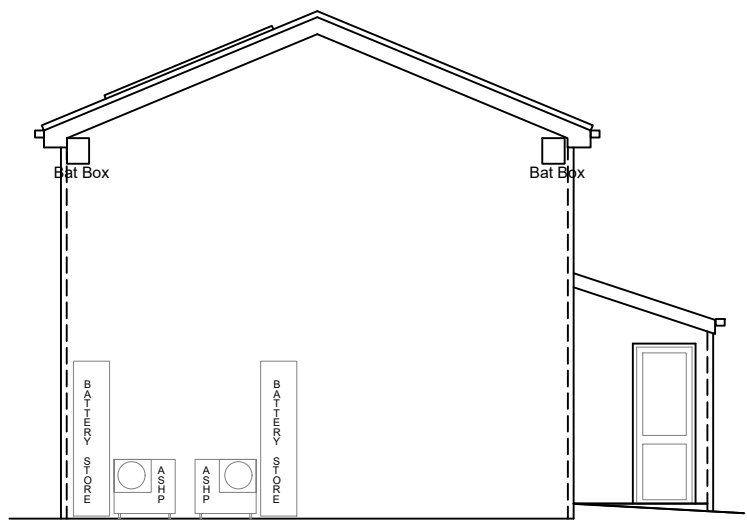




ELEVATION TO SOUTH/WEST



ELEVATION TO NORTH/WEST

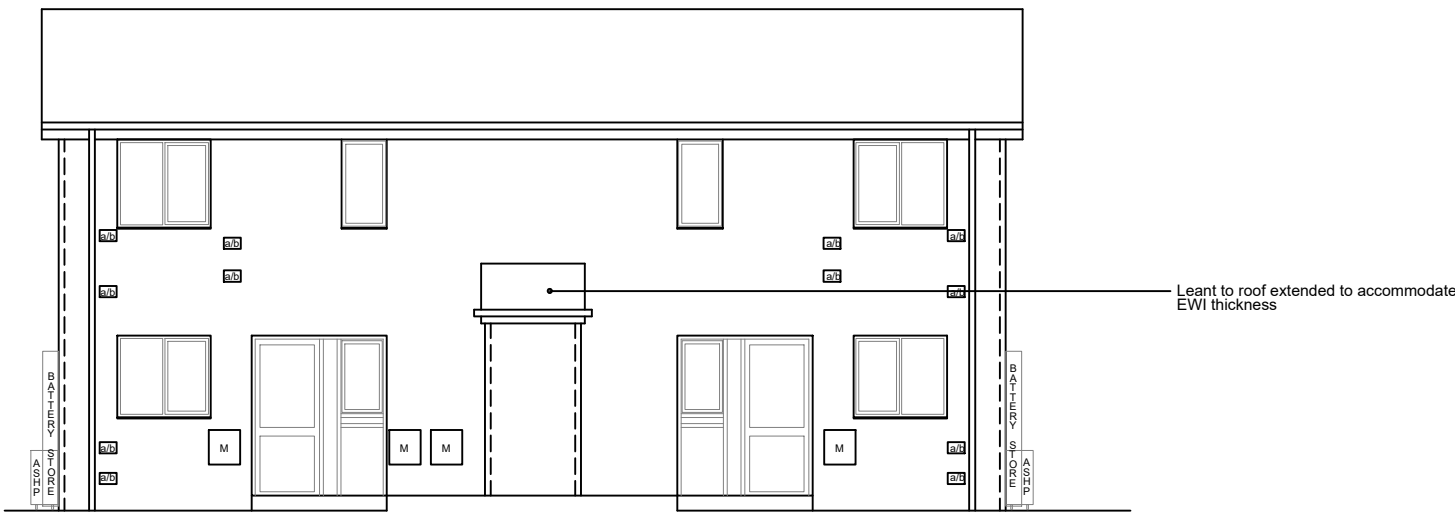

ELEVATION TO NORTH/EAST

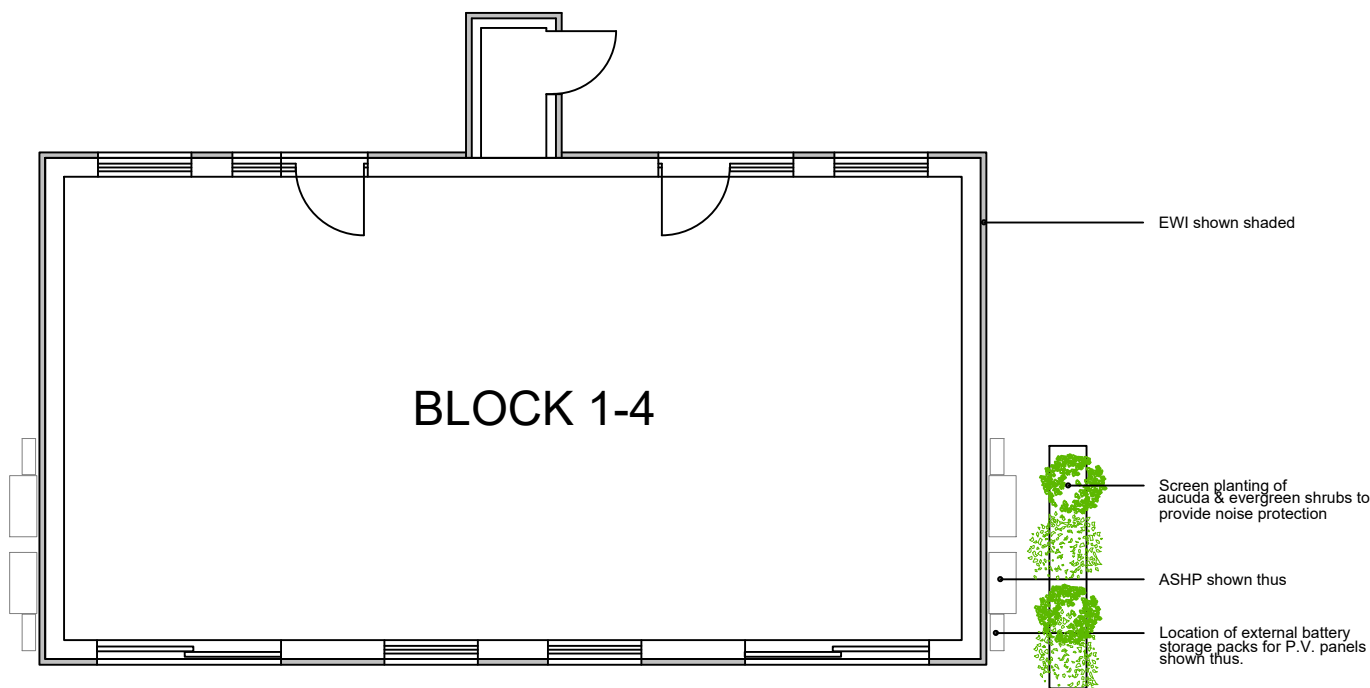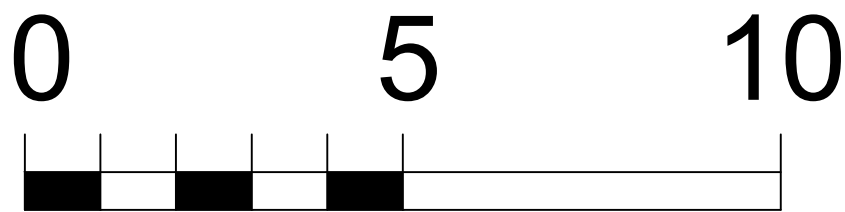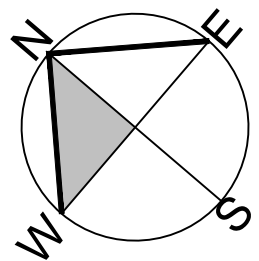

GROUND PLAN

This Drawing is Copyright. ©

Note: All dimensions to be checked on site and not to be scaled from drawing.

AMENDMENTS:
Revision A **Date 27/8/24**

BUCKMASTERBATCUP
Architects Ltd.

CLIENT:
Caredig Housing Association

PROJECT TITLE:
Block A (No's 1-4)
Traherne Court
Neath Abbey

DRAWING TITLE:
Proposed Plans

SCALE: **1:100 @ A2** | DATE: **July 2024**

SWANSEA 70 Walter Road Swansea, SA1 4QA T - 01792 466060 F - 01792 644646 www.bbarch.co.uk info@bbarch.co.uk	LONDON One Kingdom Street Paddington Central London, W2 6BD BBA 952.P.03C
---	---