




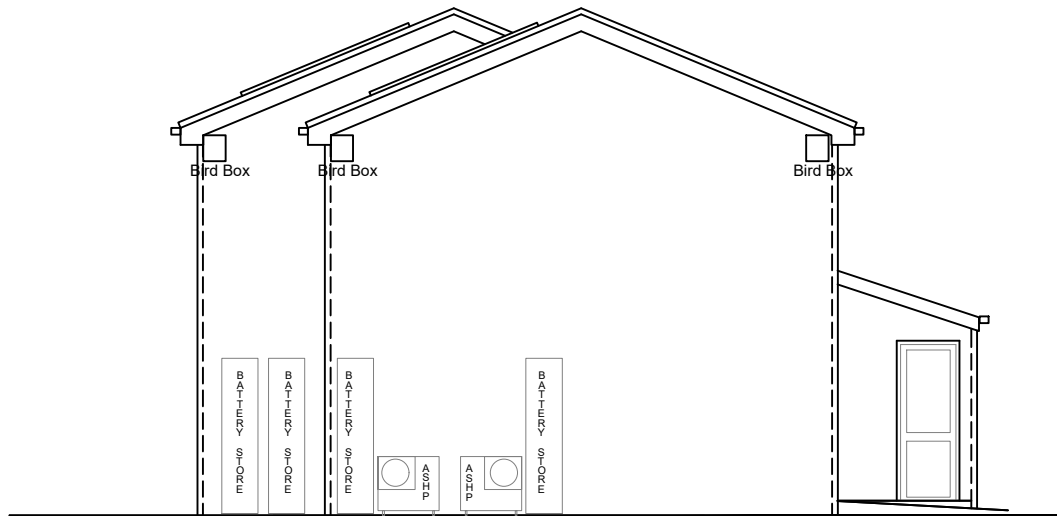


ELEVATION TO NORTH/WEST

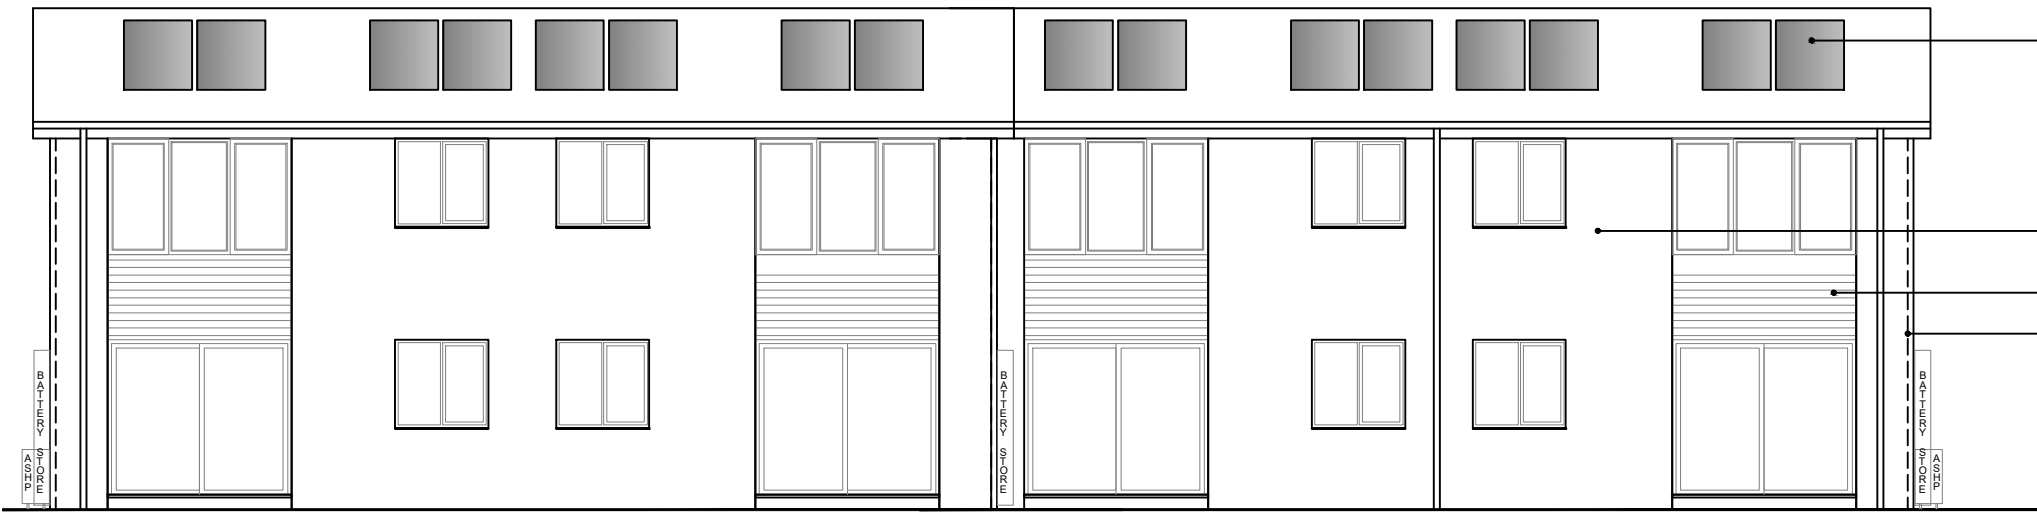




ELEVATION TO SOUTH/WEST

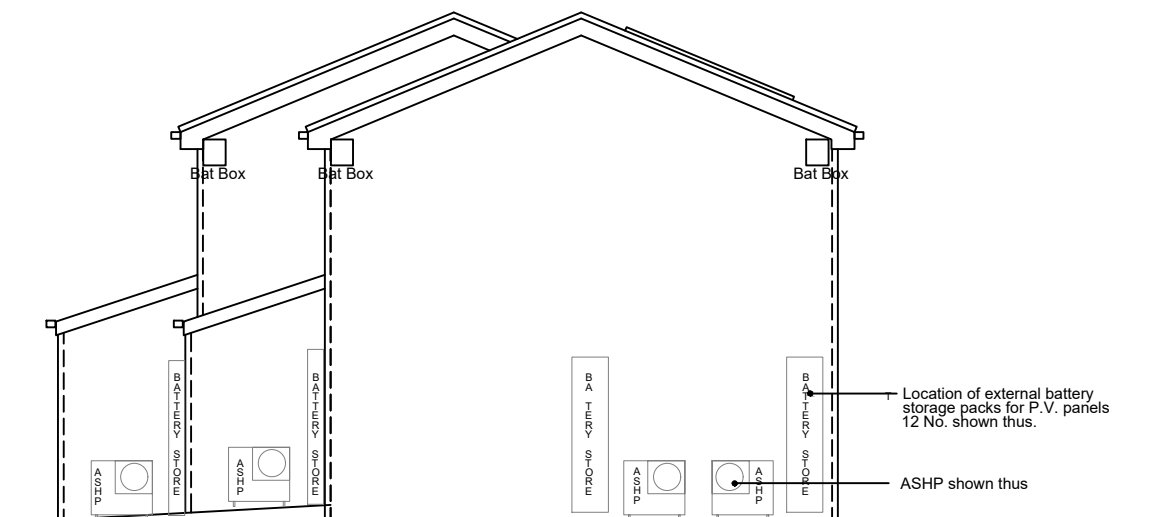

ELEVATION TO SOUTH/EAST

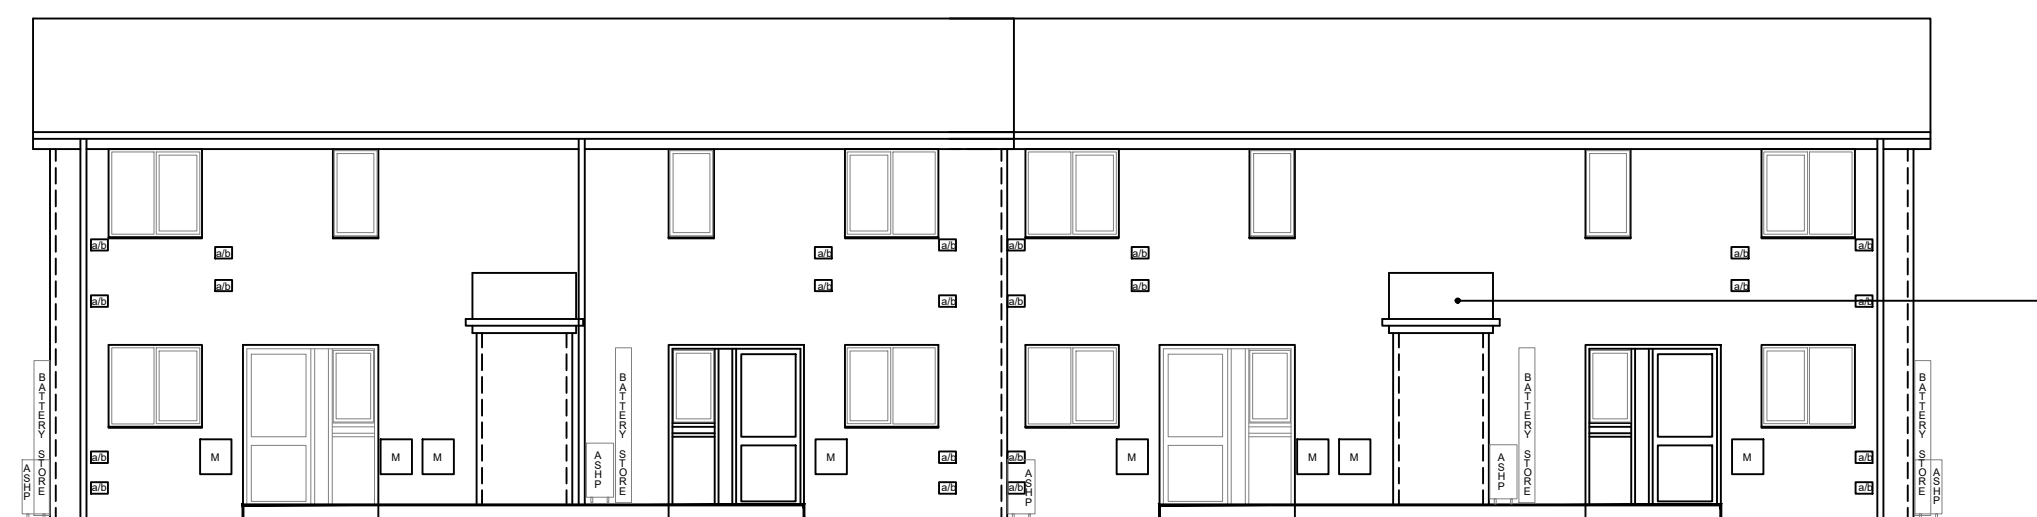

ELEVATION TO NORTH/EAST

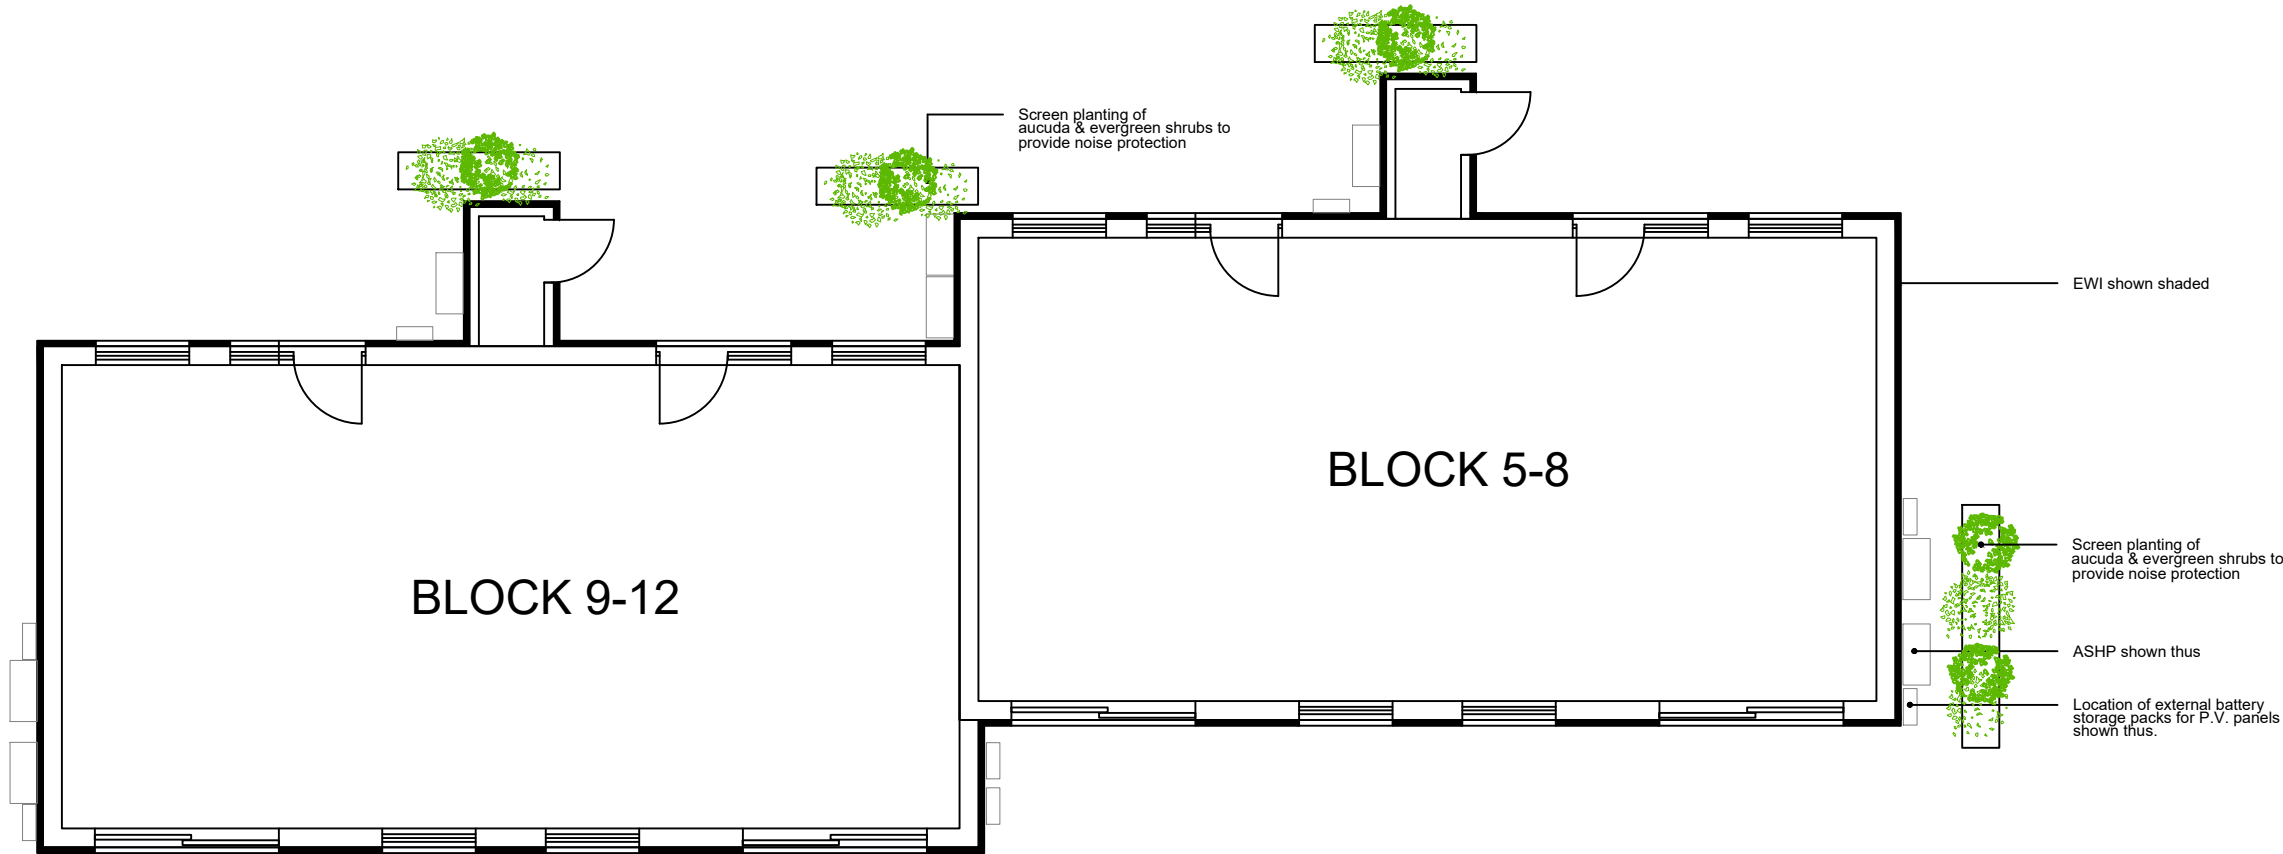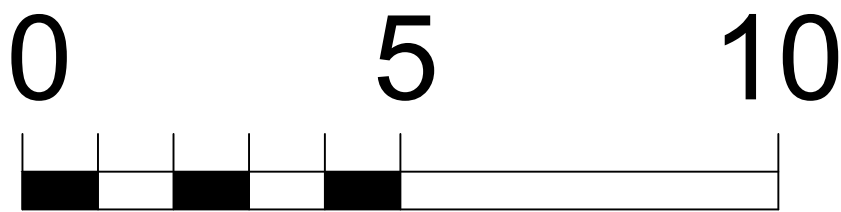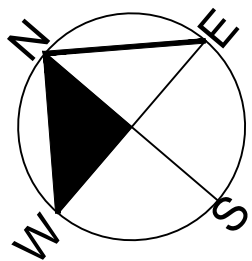

GROUND PLAN

This Drawing is Copyright.



Note: All dimensions to be checked on site and not to be scaled from drawing.

AMENDMENTS:

**Revision
A**

**Date
27/8/24**

BUCKMASTERBATCUP
Architects Ltd.

CLIENT:
Caredig Housing Association

PROJECT TITLE:
**Block A (No's 5-12)
Traherne Court
Neath Abbey**

DRAWING TITLE:
Proposed Plans

SCALE: **1:100 @ A2** | DATE: **July 2024**

SWANSEA
70 Walter Road
Swansea, SA1 4QA
T - 01792 466060
F - 01792 644646
www.bbarch.co.uk
info@bbarch.co.uk

LONDON
One Kingdom Street
Paddington Central
London, W2 6BD

BBA 952.P.05C