



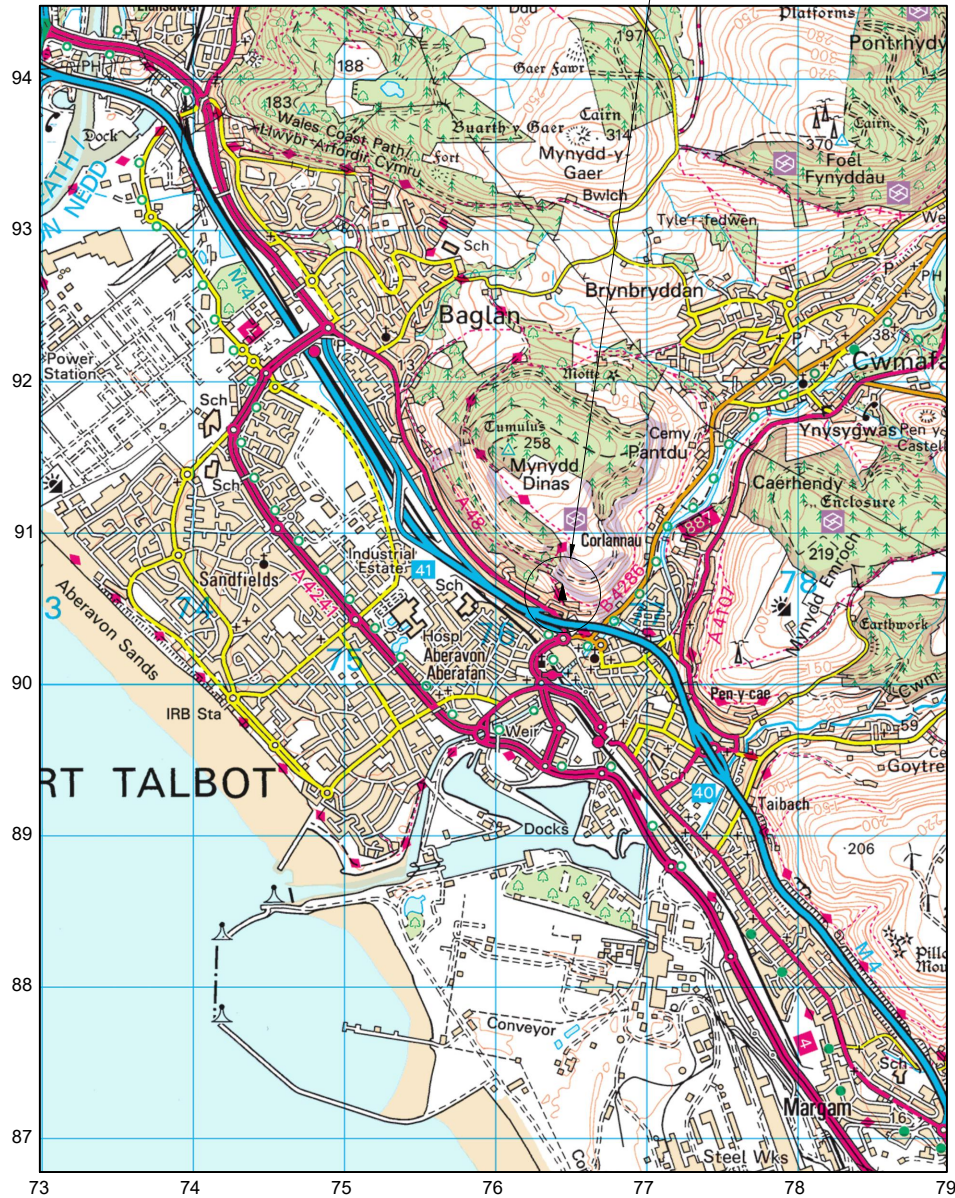

LOCATION PLAN
SCALE 1:50,000

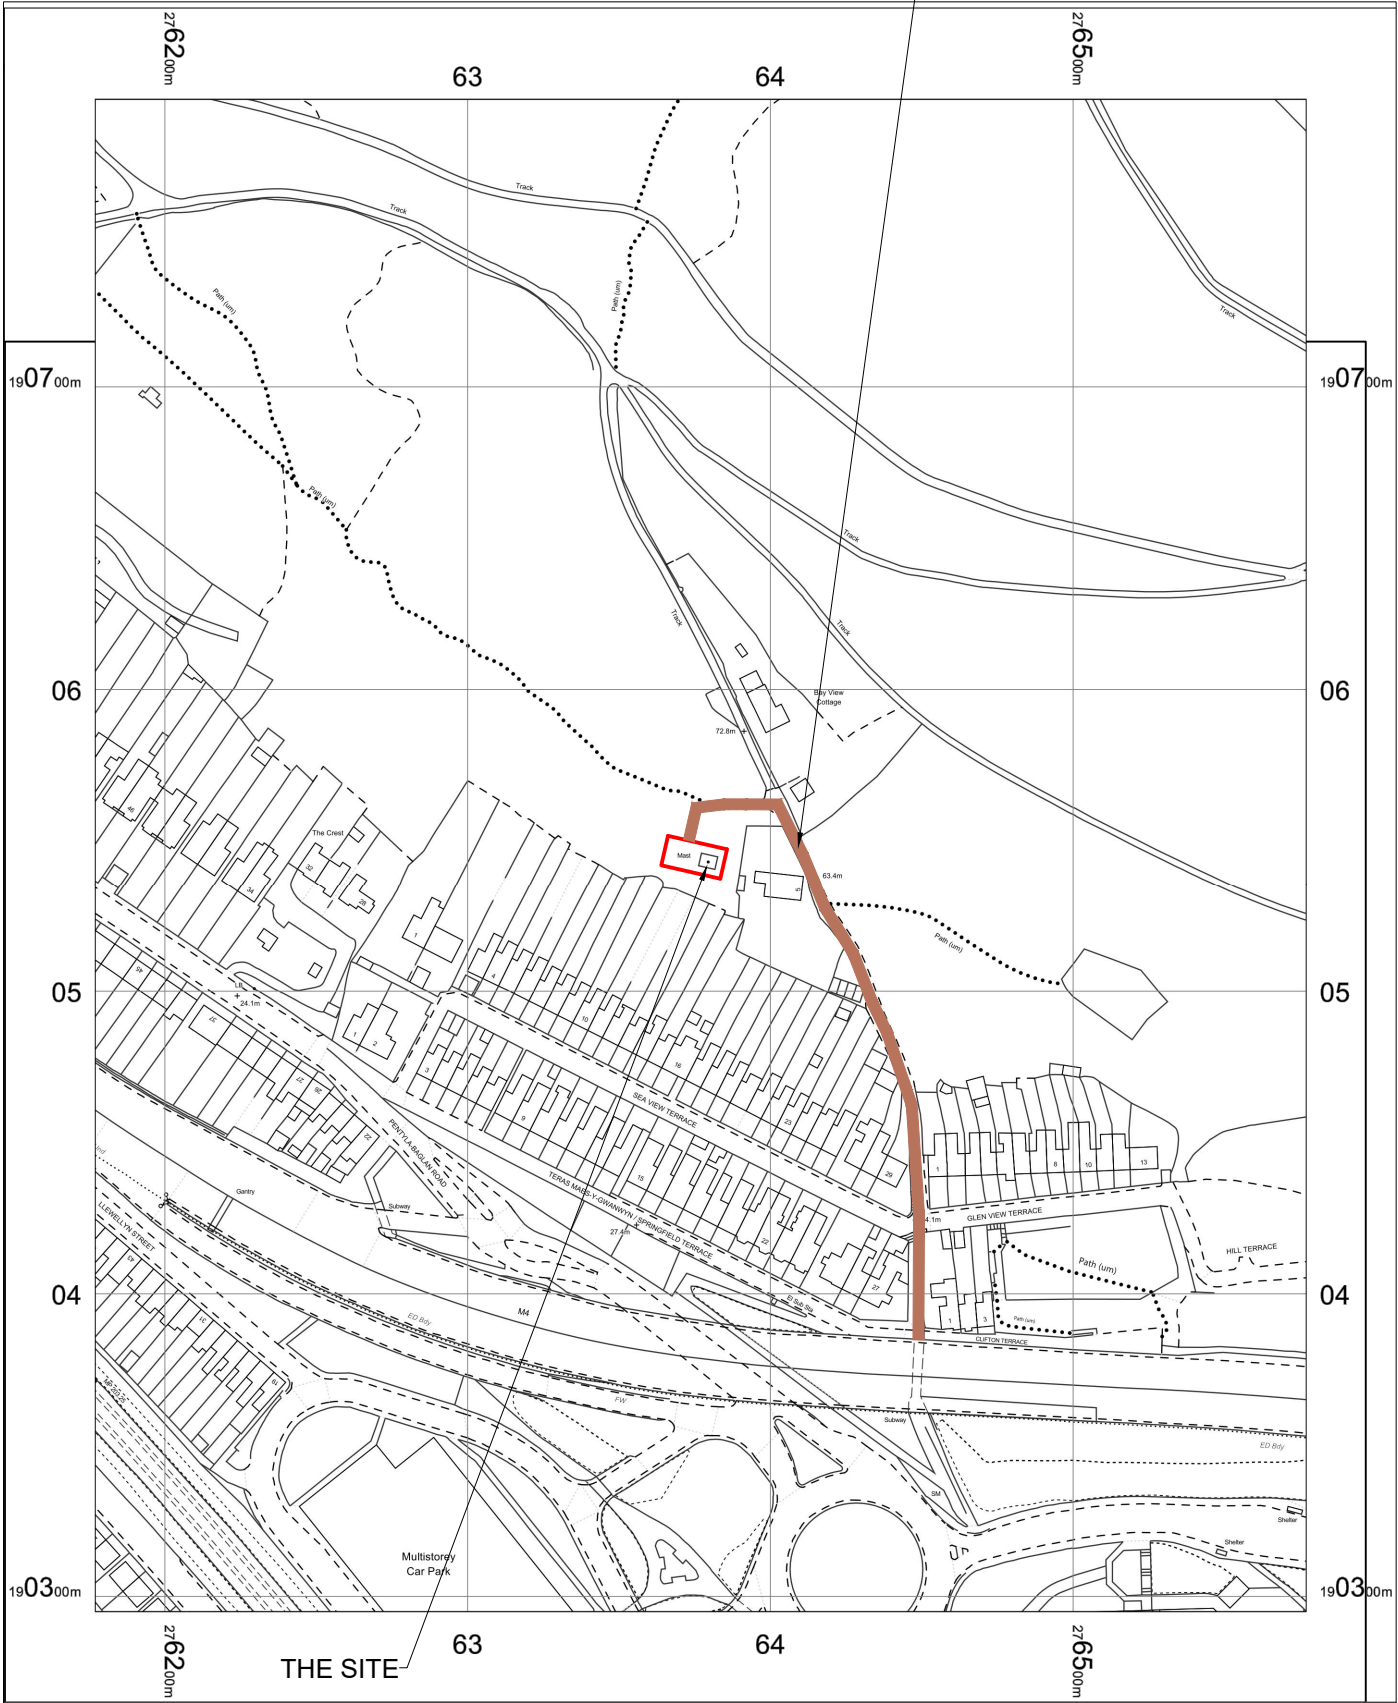

LOCATION PLAN
SCALE 1:2500



©2020 Cellnex
All rights reserved. No part of this publication may be reproduced, stored in a retrieval system or transmitted in any form or by any means (Electronic, Mechanical, Photocopying, Recording or otherwise), without the prior written consent of the Company.

NOTES
BASED UPON ORDNANCE
SURVEY DIGITAL DATA
WITH THE PERMISSION OF
THE CONTROLLER OF HER
MAJESTY'S STATIONARY
OFFICE, © CROWN
COPYRIGHT. LICENCE NO.
100038864

O.S. LANDRANGER MAP
No. 170

PROJ No			
PROJ No			
3	PROJ No 3MN106 LEGAL PLAN	22/06/22	JBT JBT
2	PROJ No 235521 REVISED LOCATION PLAN	18/02/21	TCSTCS
1	PROJ No N/A LEGAL PLAN	17/01/17	MT NB
ISS	REVISION	DATE	DRN APP

cellnex
driving telecom connectivity

Crawley Court, Winchester, Hampshire, SO21 2QA
Tel. 01962 823434, Fax. 01962 822378

SITE No 303634
BAGLAN MOUNTAIN ROAD
MOUNTAIN ROAD
BAGLAN
PENTYLA BAGLAN
NEATH PORT TALBOT
SA12 8HP

NGR SS 76378 90545
OS GRID 276378 190545

TITLE
LOCATION PLAN

SCALE SEE DRAWING

DRAWN	MT	23/12/16
APPROVED	JBT	22/06/22

DRG No.	Sheet 1 of 1	Rev
303634-00-004-ML003		3




©2020 Cellnex
All rights reserved. No part of this publication may be reproduced, stored in a retrieval system or transmitted in any form or by any means (Electronic, Mechanical, Photocopying, Recording or otherwise), without the prior written consent of the Company.

NOTES

BASED UPON ORDNANCE
SURVEY DIGITAL DATA
WITH THE PERMISSION OF
THE CONTROLLER OF HER
MAJESTY'S STATIONARY
OFFICE, © CROWN
COPYRIGHT. LICENCE NO.
100038864



LEGAL PLAN
SCALE 1:2500

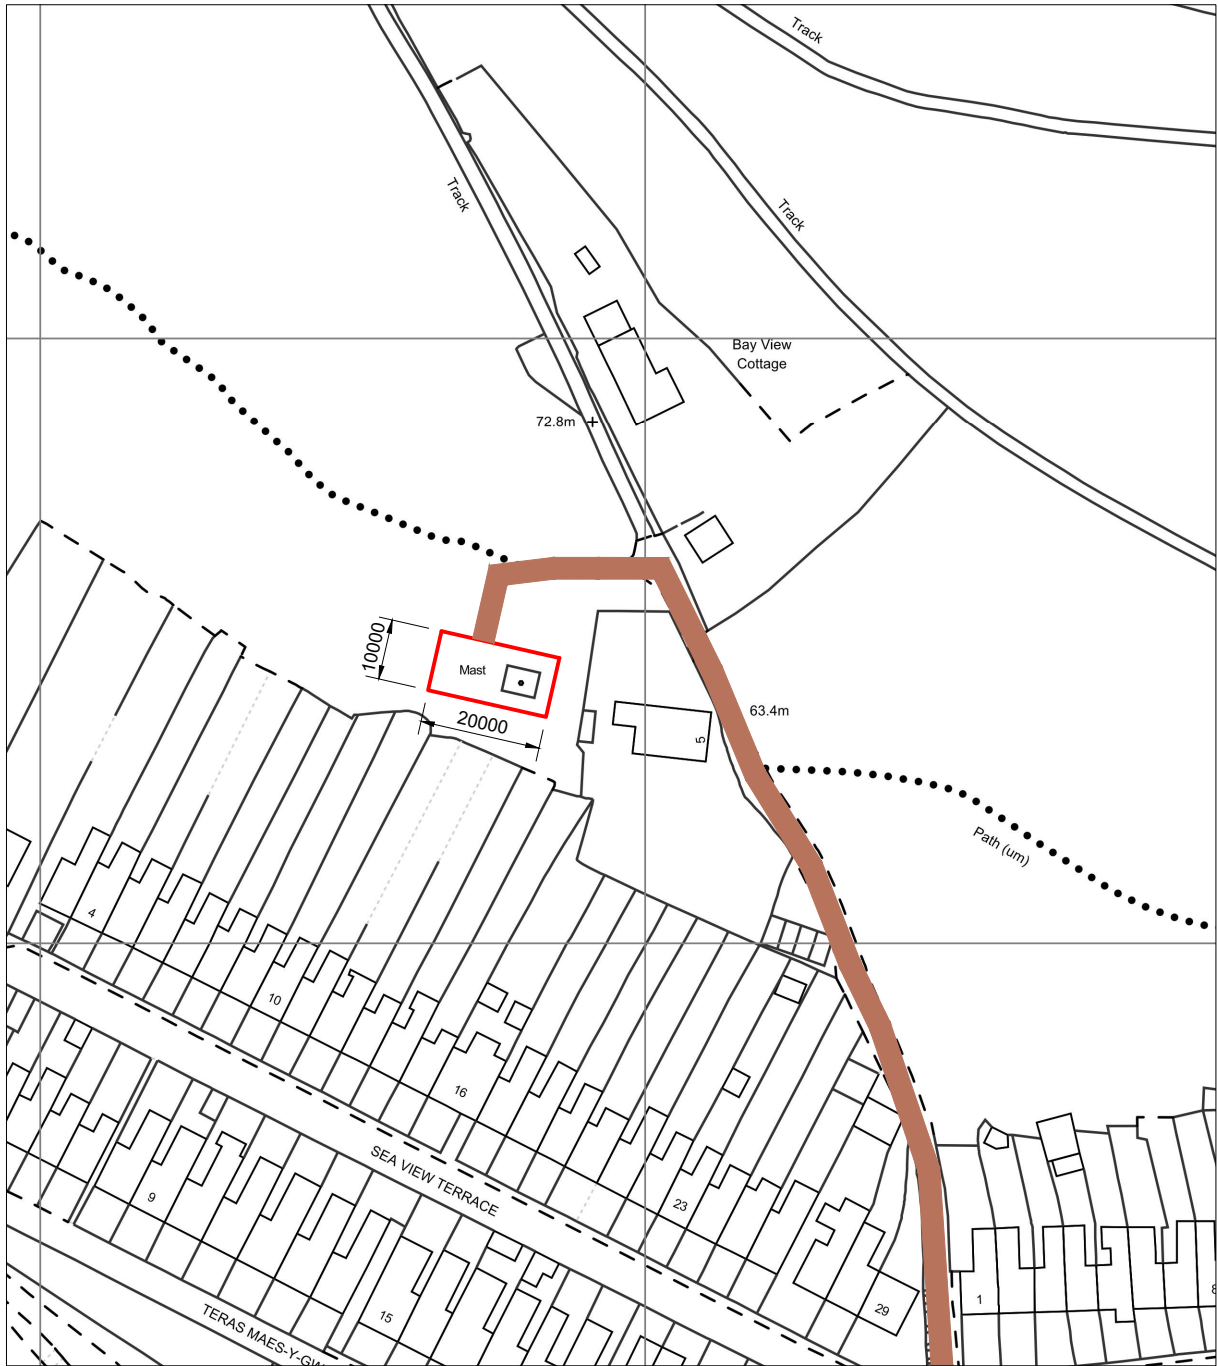

LEGAL PLAN
SCALE 1:1250

DEMISE AREA	
200.0m ²	
0.049421 ACRES	
0.02 HECTARES	

PROJ No			
PROJ No			
3	PROJ No 3MN106 LEGAL PLAN	22/06/22	JBT JBT
2	PROJ No 235521 REVISED LOCATION PLAN	18/02/21	TCSTCS
1	PROJ No N/A LEGAL PLAN	17/01/17	MT NB
ISS	REVISION	DATE	DRN APP



Crawley Court, Winchester, Hampshire, SO21 2QA
Tel. 01962 823434, Fax. 01962 822378

SITE No 303634
BAGLAN MOUNTAIN ROAD
MOUNTAIN ROAD
BAGLAN
PENTYLA BAGLAN
NEATH PORT TALBOT
SA12 8HP

NGR SS 76378 90545
OS GRID 276378 190545

TITLE
LEGAL PLAN

SCALE SEE DRAWING

DRAWN	MT	23/12/16
APPROVED	JBT	22/06/22

DRG No. Sheet 1 of 1 Rev

303634-00-010-ML0033