
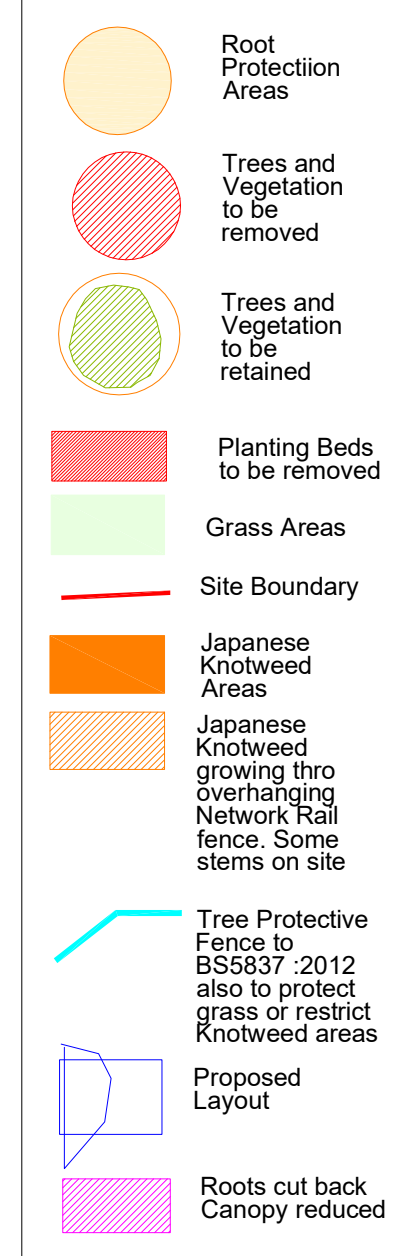
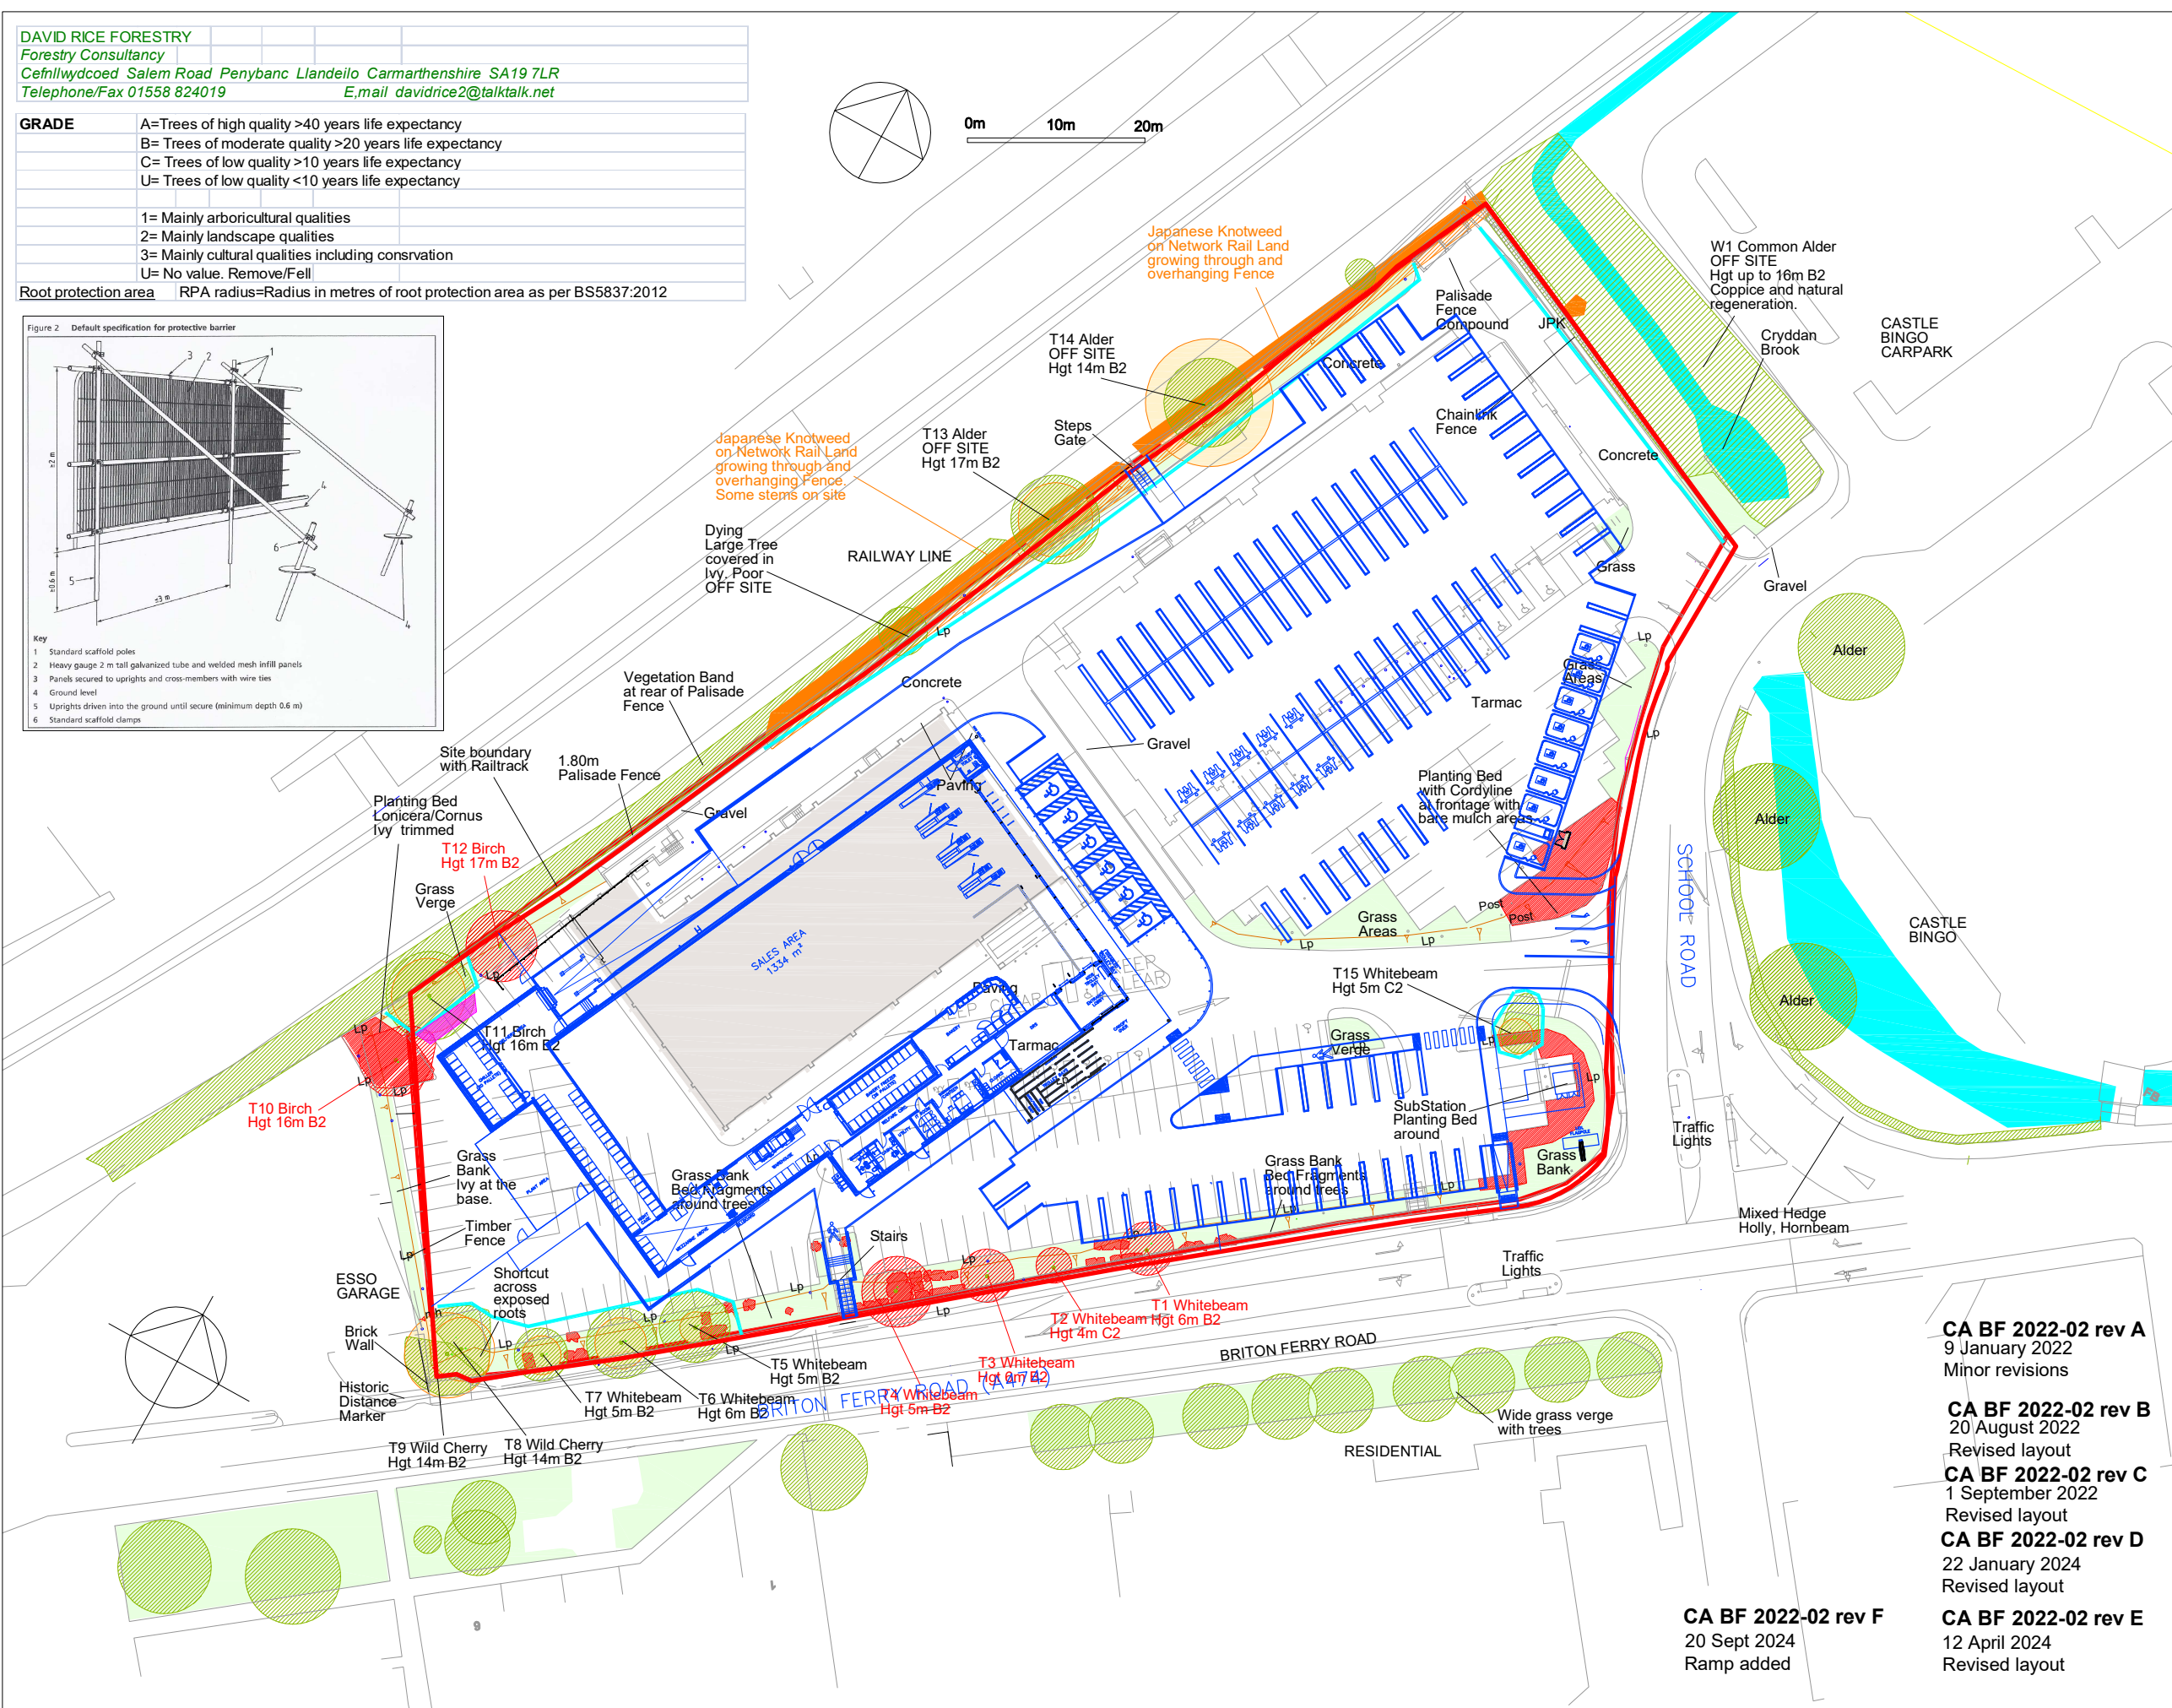


DAVID RICE FORESTRY
Forestry Consultancy
Cefnllwydcoed Salem Road Penyban Llandeilo Carmarthenshire SA19 7LR
Telephone/Fax 01558 824019 E.mail davidrice2@talktalk.net

GRADE
A=Trees of high quality >40 years life expectancy
B= Trees of moderate quality >20 years life expectancy
C= Trees of low quality >10 years life expectancy
U= Trees of low quality <10 years life expectancy

1= Mainly arboricultural qualities
2= Mainly landscape qualities
3= Mainly cultural qualities including conservation
U= No value. Remove/Fell

Root protection area RPA radius=Radius in metres of root protection area as per BS5837:2012

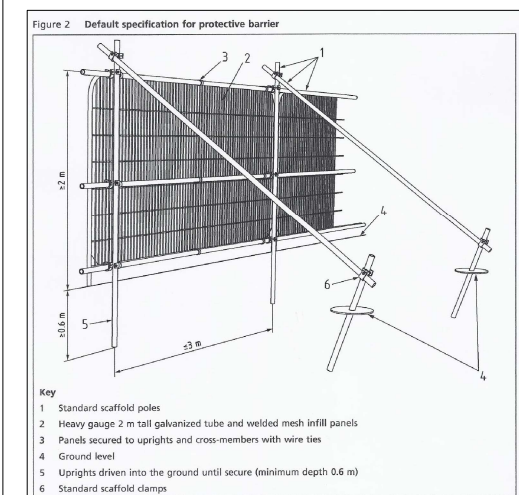

David Rice Forestry
Cefnllwydcoed
Salem Road, Llandeilo
Carmarthenshire SA19 7LR
Tel 01558 824019
davidrice2@talktalk.net

Collated on to CAD base by
Corscadden Associates
77 Fairleigh Road
Cardiff, CF11 9JW
Tel 07966 423074
email ca@corscaddenassociates.com

Project
BRITON FERRY

Drawing Title
OVERLAY & TREE PROTECTION PLAN

Scale 1:500 at A2 Date 29 Dec 2021

Drawing No
173 CA BF 2022-02 rev F

CA BF 2022-02 rev A
9 January 2022
Minor revisions

CA BF 2022-02 rev B
20 August 2022
Revised layout

CA BF 2022-02 rev C
1 September 2022
Revised layout

CA BF 2022-02 rev D
22 January 2024
Revised layout

CA BF 2022-02 rev E
12 April 2024
Revised layout

CA BF 2022-02 rev F
20 Sept 2024
Ramp added