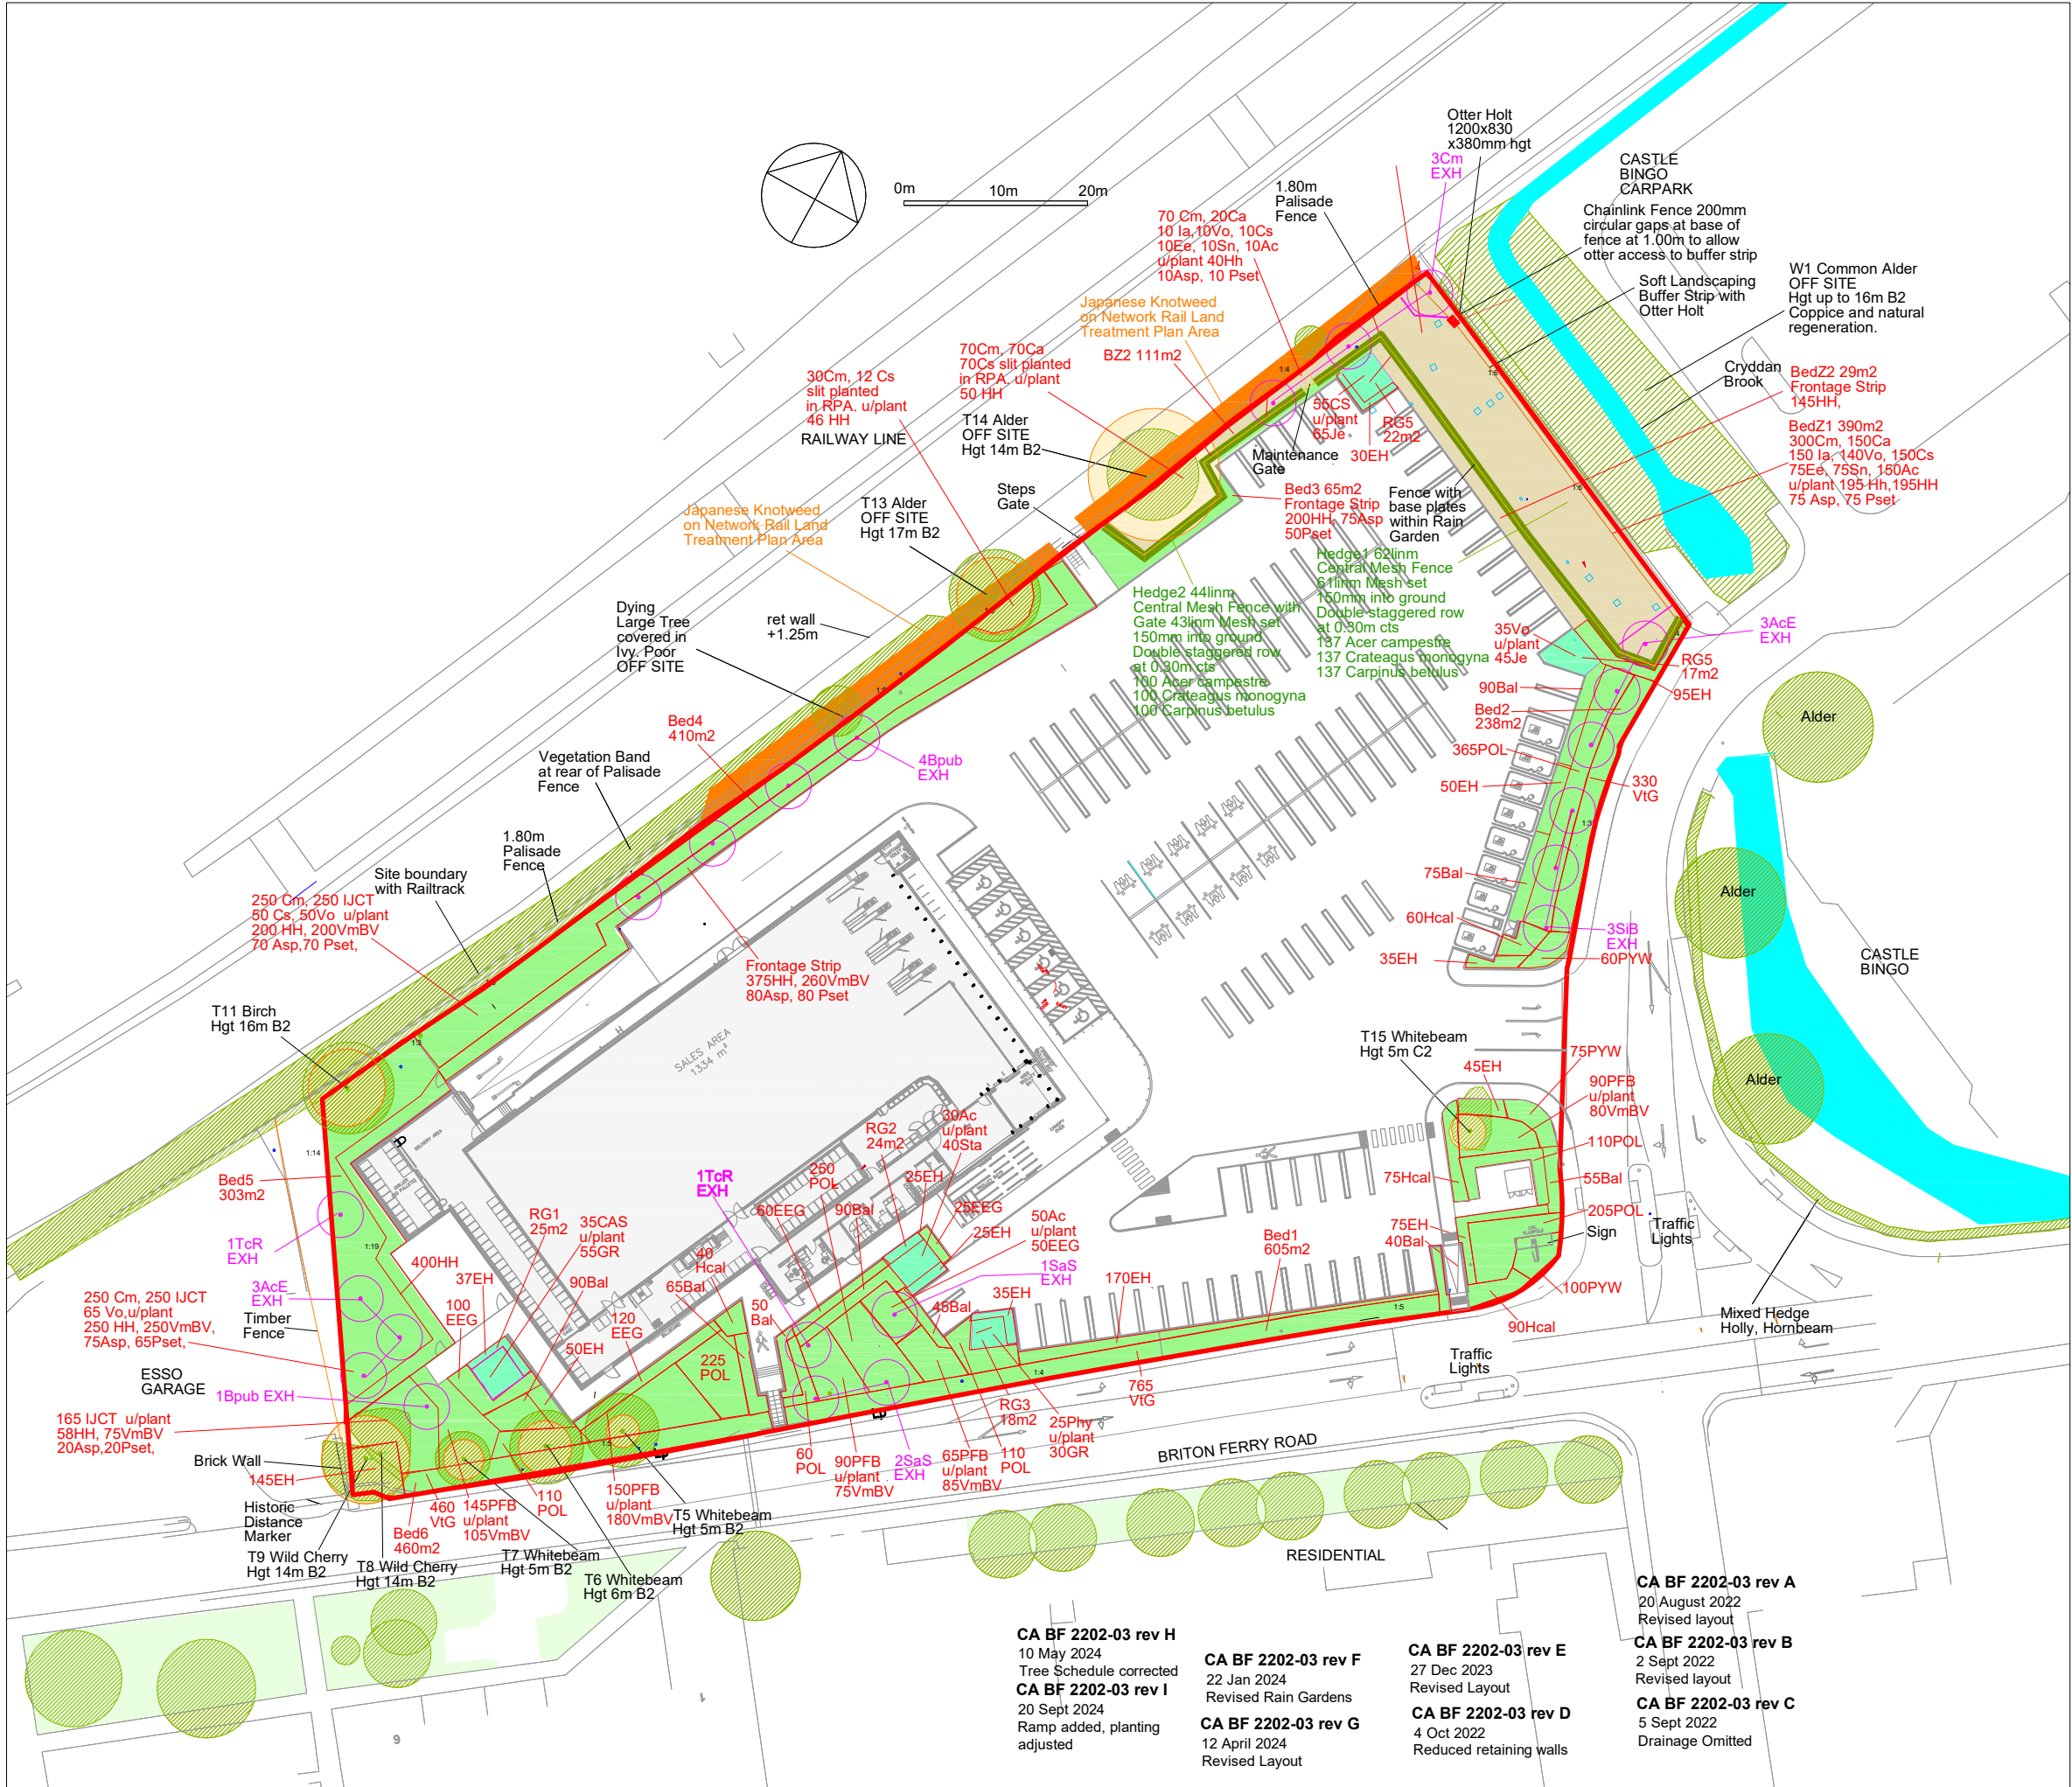


LIDL BRITON FERRY ROAD : NEATH				Rev 20 September 2024
PLANTING SCHEDULE :				revised 12 April 2024
				Rev 10 May 2024
		Native	Pollinators	
TREE PLANTING				
Ace EXH	Acer campestre Elsrijk	N	P	14-16cm girth Extra Hwy Std 6 No
Bpub EXH	Betula pubescens	N		14-16cm girth Extra Hwy Std 5 No
Cm EXH	Crataegus monogyna	N	P	14-16cm girth Extra Hwy Std 3 No
SIB EXH	Sorbus intermedia Brouwers	N		14-16cm girth Extra Hwy Std 3 No
SaS EXH	Sorbus aucuparia Streetwise	N	P	14-16cm girth Extra Hwy Std 3 No
TcR EXH	Tilia cordata Rancho	N		14-16cm girth Extra Hwy Std 2 No
TOTAL				22 No
PLANTING BEDS 1-6				
Amel	Amelanchier canadensis	N	P	45-60cm 3L.pot 50 No
Asp	Asplenium scolopendrium	N		320 No
Bal	Ballota pseudodictamnus	N	P	20-30cm 2L.pot 525 No
Cm	Crataegus monogyna	N	P	60-90cm 1 + 1 Open Ground 530 No
Cs	Cornus sanguinea	N	P	60-90cm 1 + 1 Open Ground 62 No
EEG	Euonymus Emerald Galety	N		20-30cm 2L.pot 355 No
EH	Euonymus Harlequin	N		20-30cm 2L.pot 685 No
Hcal	Hebe caladonia	N	P	60-90cm 2L.pot 265 No
HH	Hedera Hibernica	N	P	60-90cm 2L.pot 1429 No
IJCT	Ilex JC Van Tol	N	P	30-45cm 3L.pot 665 No
Pset	Polypodium setiferum	N		2L.pot 295 No
PYW	Phormium Yellow Wave	N		45-60cm 3L.pot 235 No
POL	Prunus Otto Luyken	N	P	45-60cm 2L.pot 1435 No
PB	Photinia fraseri Birmingham	N		45-60cm 3L.pot 540 No
ViG	Viburnum tinus Gwerllian	N	P	45-60cm 3L.pot 1555 No
VmBV	Vinca minor Bowles Variety	N		20-30cm 2L.pot 1310 No
Vo	Viburnum opulus	N	P	60-90cm 1 + 1 Open Ground 115 No
TOTAL				10371 No
BUFFER ZONE BZ1-BZ2				
Asp	Asplenium scolopendrium	N		2L.pot 85 No
Ac	Acer campestre	N		60-90cm 1 + 1 Open Ground 160 No
Cm	Crataegus monogyna	N	P	60-90cm 1 + 1 Open Ground 440 No
Ca	Corylus avellana	N		60-90cm 1 + 1 Open Ground 240 No
Cs	Cornus sanguinea	N	P	60-90cm 1 + 1 Open Ground 230 No
Ee	Euonymus europaeus	N	P	60-90cm 1 + 1 Open Ground 85 No
HH	Hedera Hibernica	N	P	60-90cm 2L.pot 340 No
Hh	Hedera helix	N	P	60-90cm 2L.pot 235 No
la	Ilex aquifolium	N	P	30-45cm 3L.pot 160 No
Pset	Polypodium setiferum	N		2L.pot 160 No
Sn	Sambucus nigra	N	P	60-90cm 1 + 1 Open Ground 85 No
Vo	Viburnum opulus	N	P	60-90cm 1 + 1 Open Ground 150 No
TOTAL				2370 No
RAIN GARDEN 1-6				
Ac	Amelanchier canadensis	N		45-60cm 3L.pot 106 m2
CAS	Cornus alba Sibirica	N	P	40-60cm 3L.pot 30 No
Cs	Cornus sanguinea	N	P	60-90cm 1 + 1 Open Ground 55 No
EH	Euonymus Harlequin	N		20-30cm 2L.pot 35 No
GR	Geranium Roxanne	N		20-30cm 2L.pot 122 No
Je	Juncus effusus	N		2L.pot 85 No
Phy	Physocarpus Diabolo	N	P	45-60cm 3L.pot 110 No
Vo	Viburnum opulus	N	P	45-60cm 2L.pot 25 No
Sta	Stachys byzantina Silver Carpet	N		20-30cm 2L.pot 35 No
TOTAL				40 No
NATIVE HEDGEROW				
Ac	Acer campestre	N		60-90cm 1 + 1 Open Ground 106 linn
Cm	Crataegus monogyna	N	P	60-90cm 1 + 1 Open Ground 237 No
Cb	Carpinus betulus	N		60-90cm 1 + 1 Open Ground 237 No
TOTAL				711 No

Coruscadden Associates
77 Fairleigh Road
Cardiff. CF11 9JW
Mob 07966 423074
email ca@coruscaddenassociates.com

Project
BRITON FERRY

Drawing Title
LANDSCAPE PROPOSALS

Scale
1:500 at A2

Date
29 Dec 2022

Drawing No
CA BF 2202-03 rev I

CA BF 2202-03 rev H
10 May 2024
Tree Schedule corrected

CA BF 2202-03 rev I
20 Sept 2024
Ramp added, planting adjusted

CA BF 2202-03 rev F
22 Jan 2024
Revised Rain Gardens

CA BF 2202-03 rev G
12 April 2024
Revised Layout

CA BF 2202-03 rev E
27 Dec 2023
Revised Layout

CA BF 2202-03 rev D
4 Oct 2022
Reduced retaining walls

CA BF 2202-03 rev A
20 August 2022
Revised layout

CA BF 2202-03 rev B
2 Sept 2022
Revised layout

CA BF 2202-03 rev C
5 Sept 2022
Drainage Omitted