
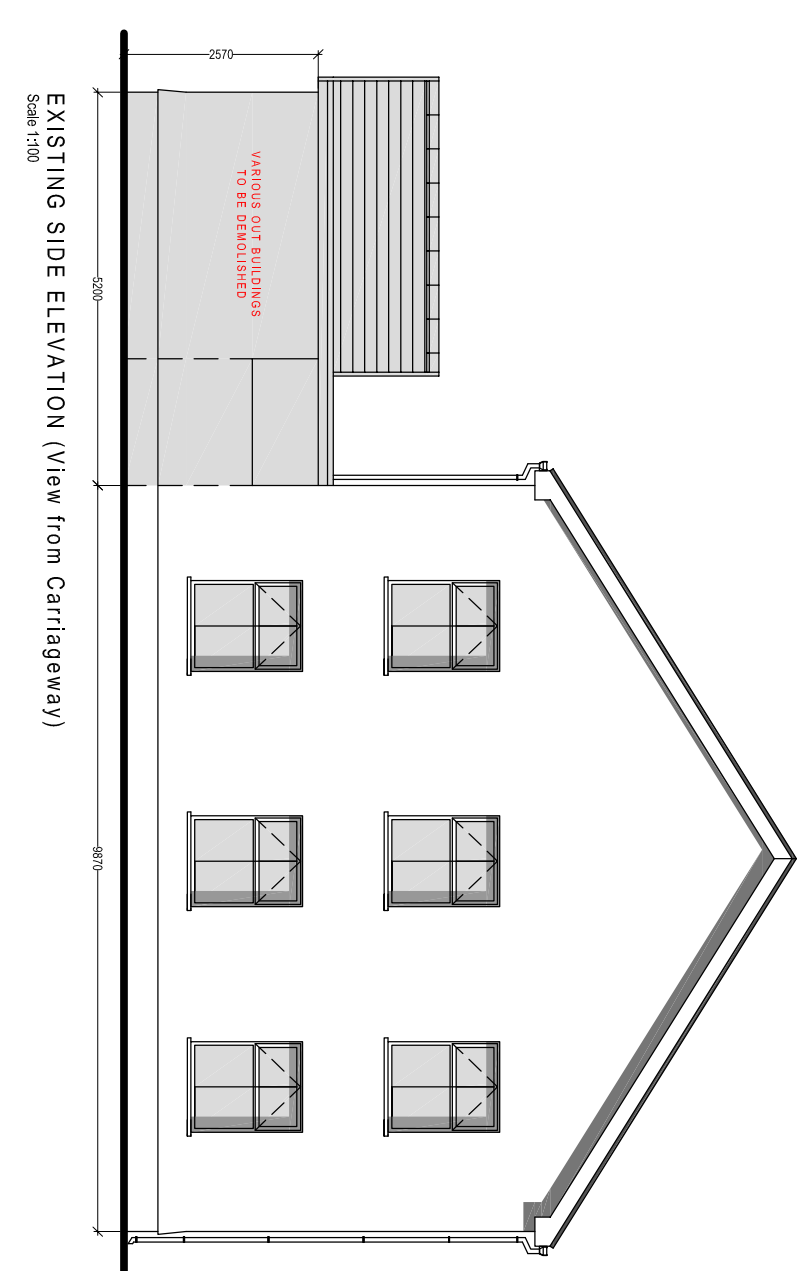
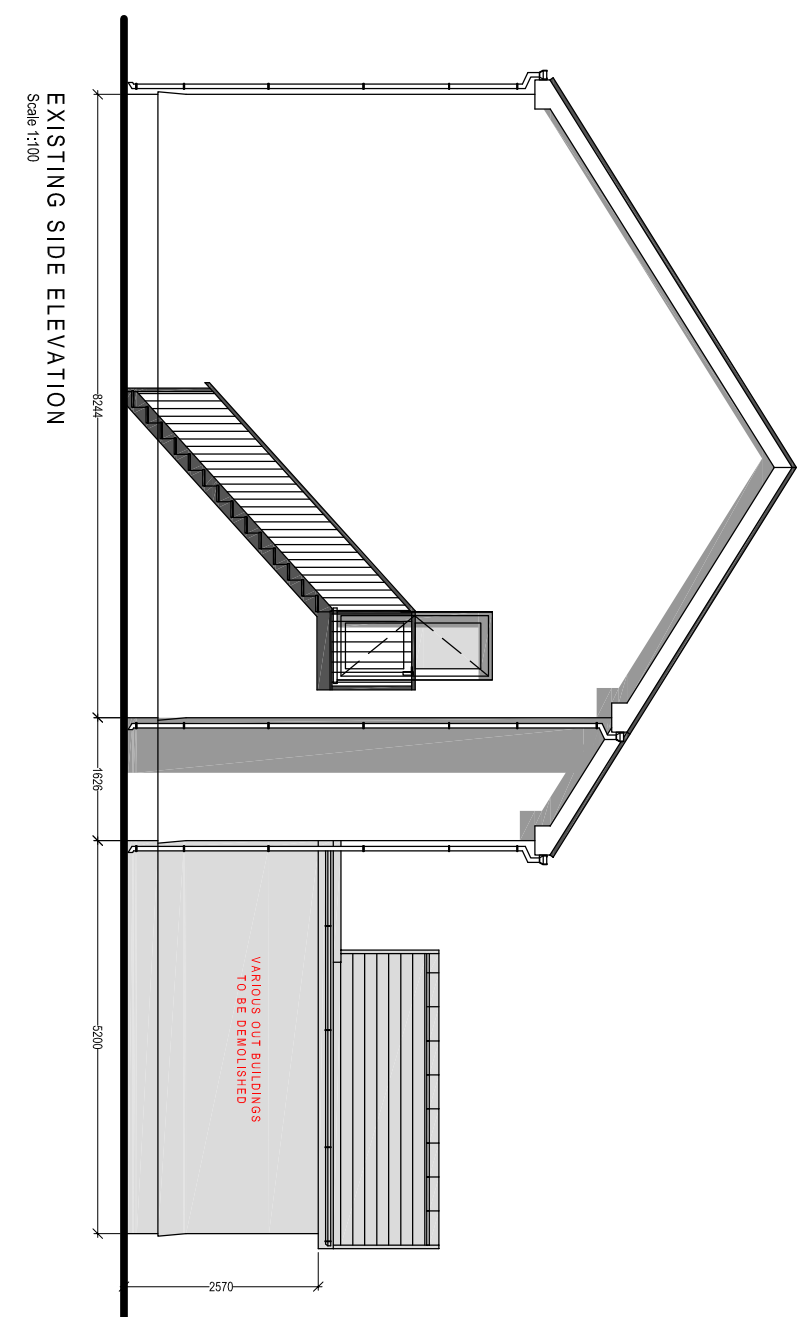
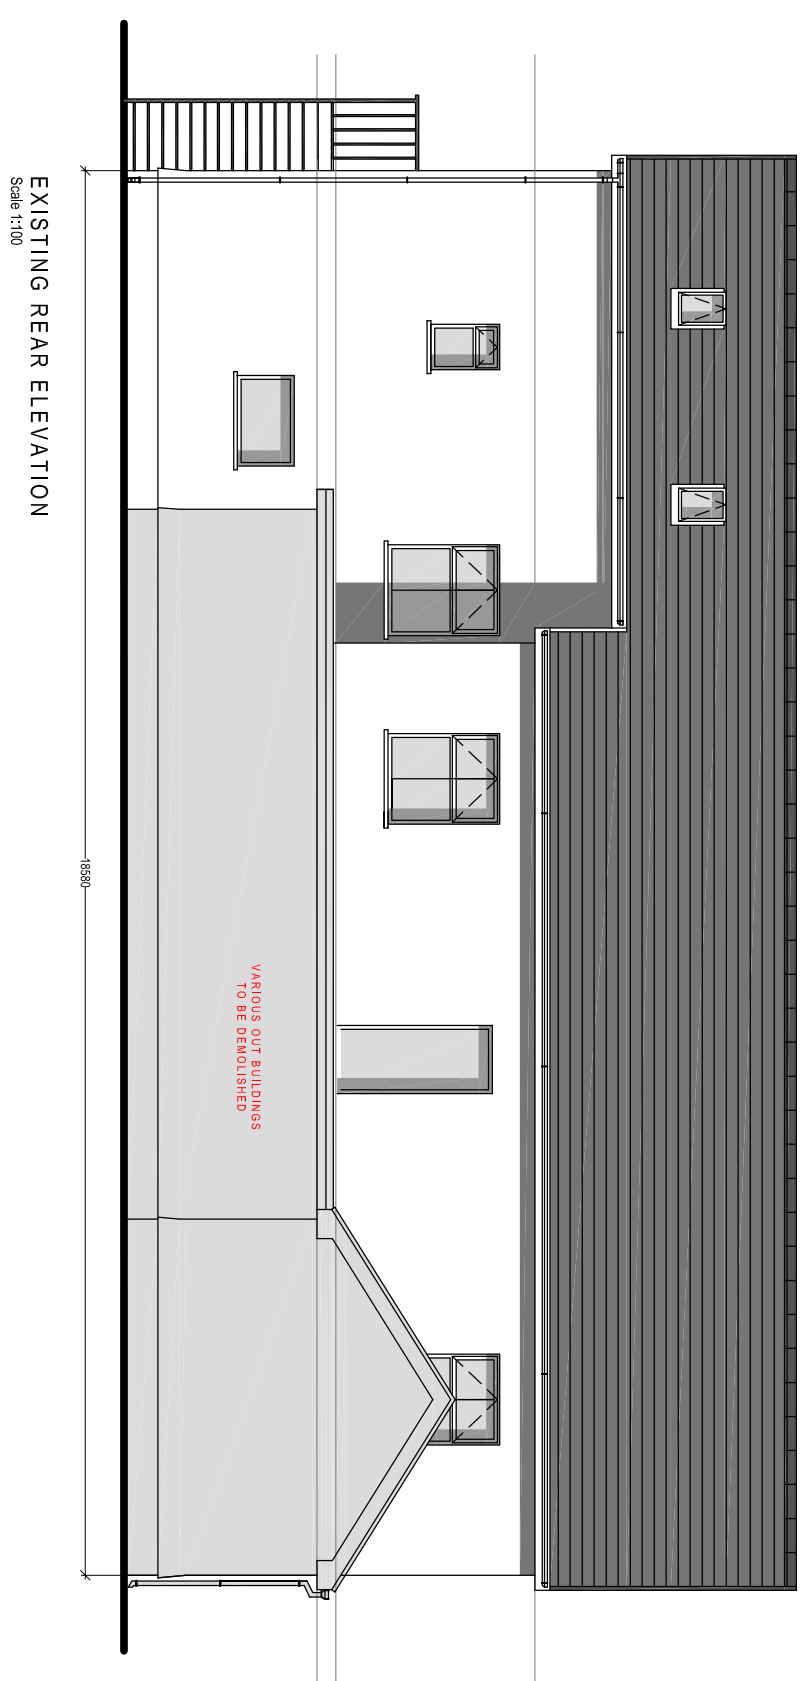
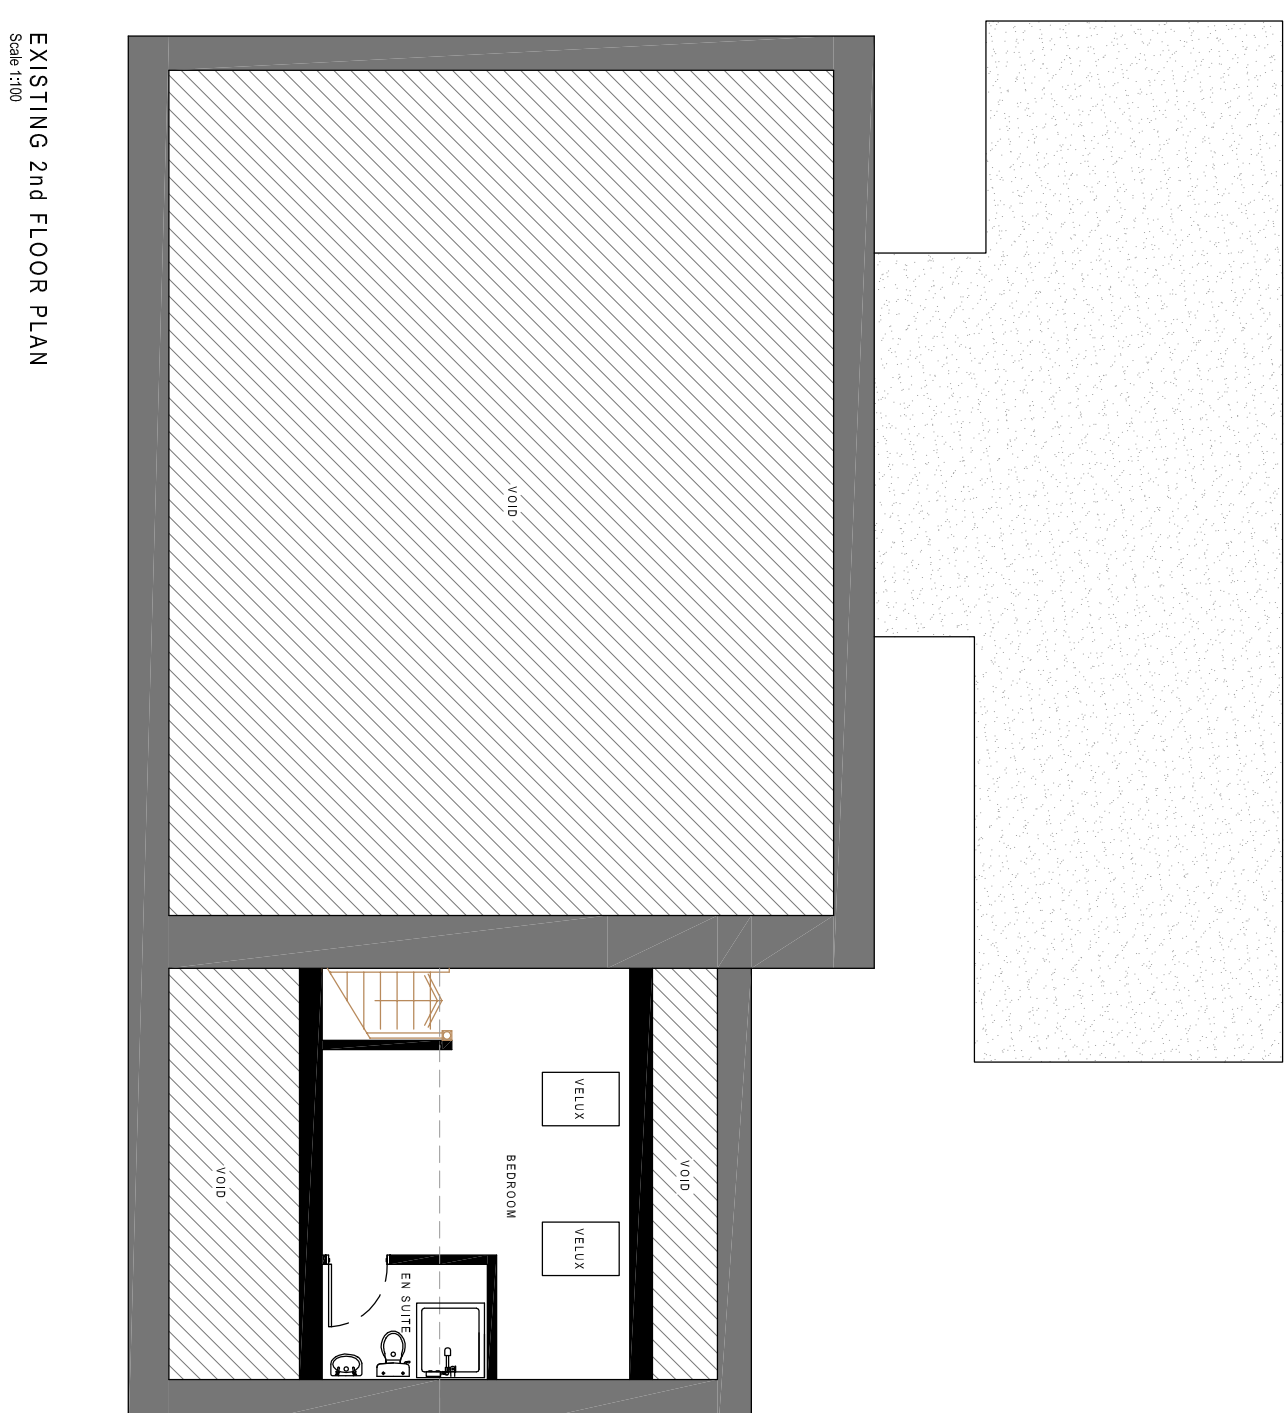
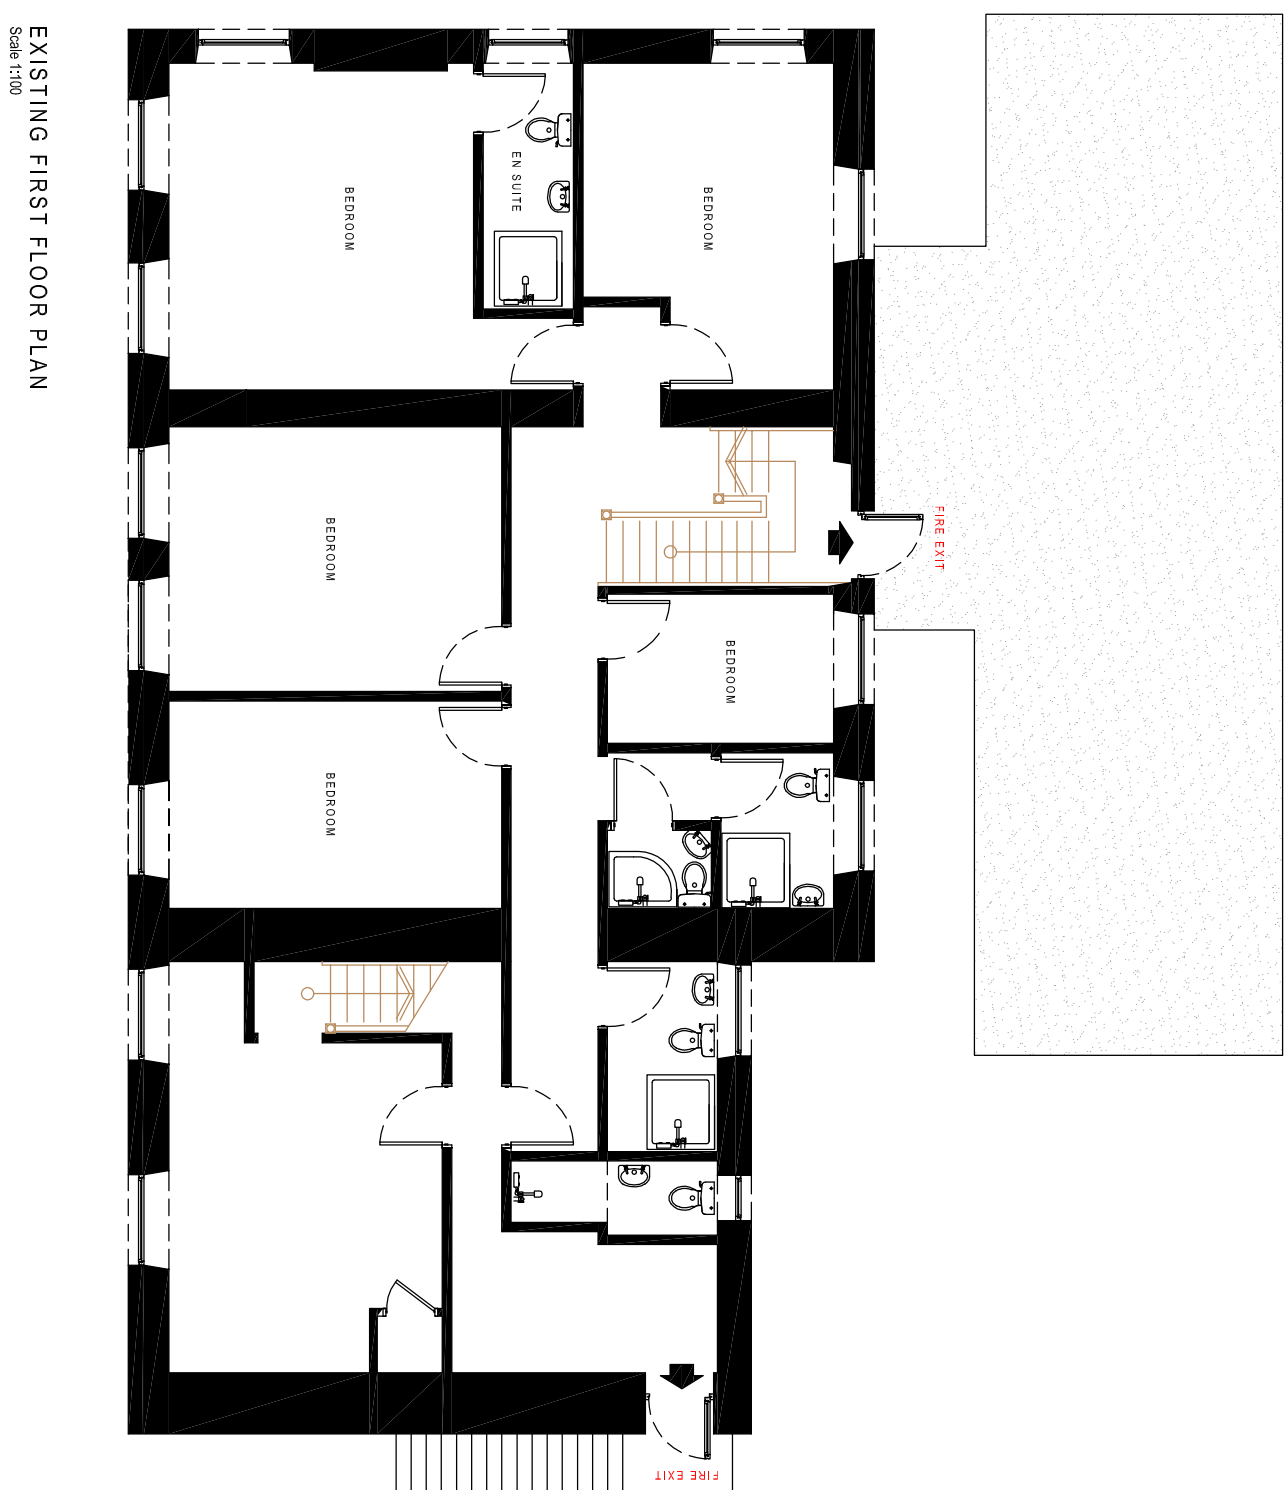


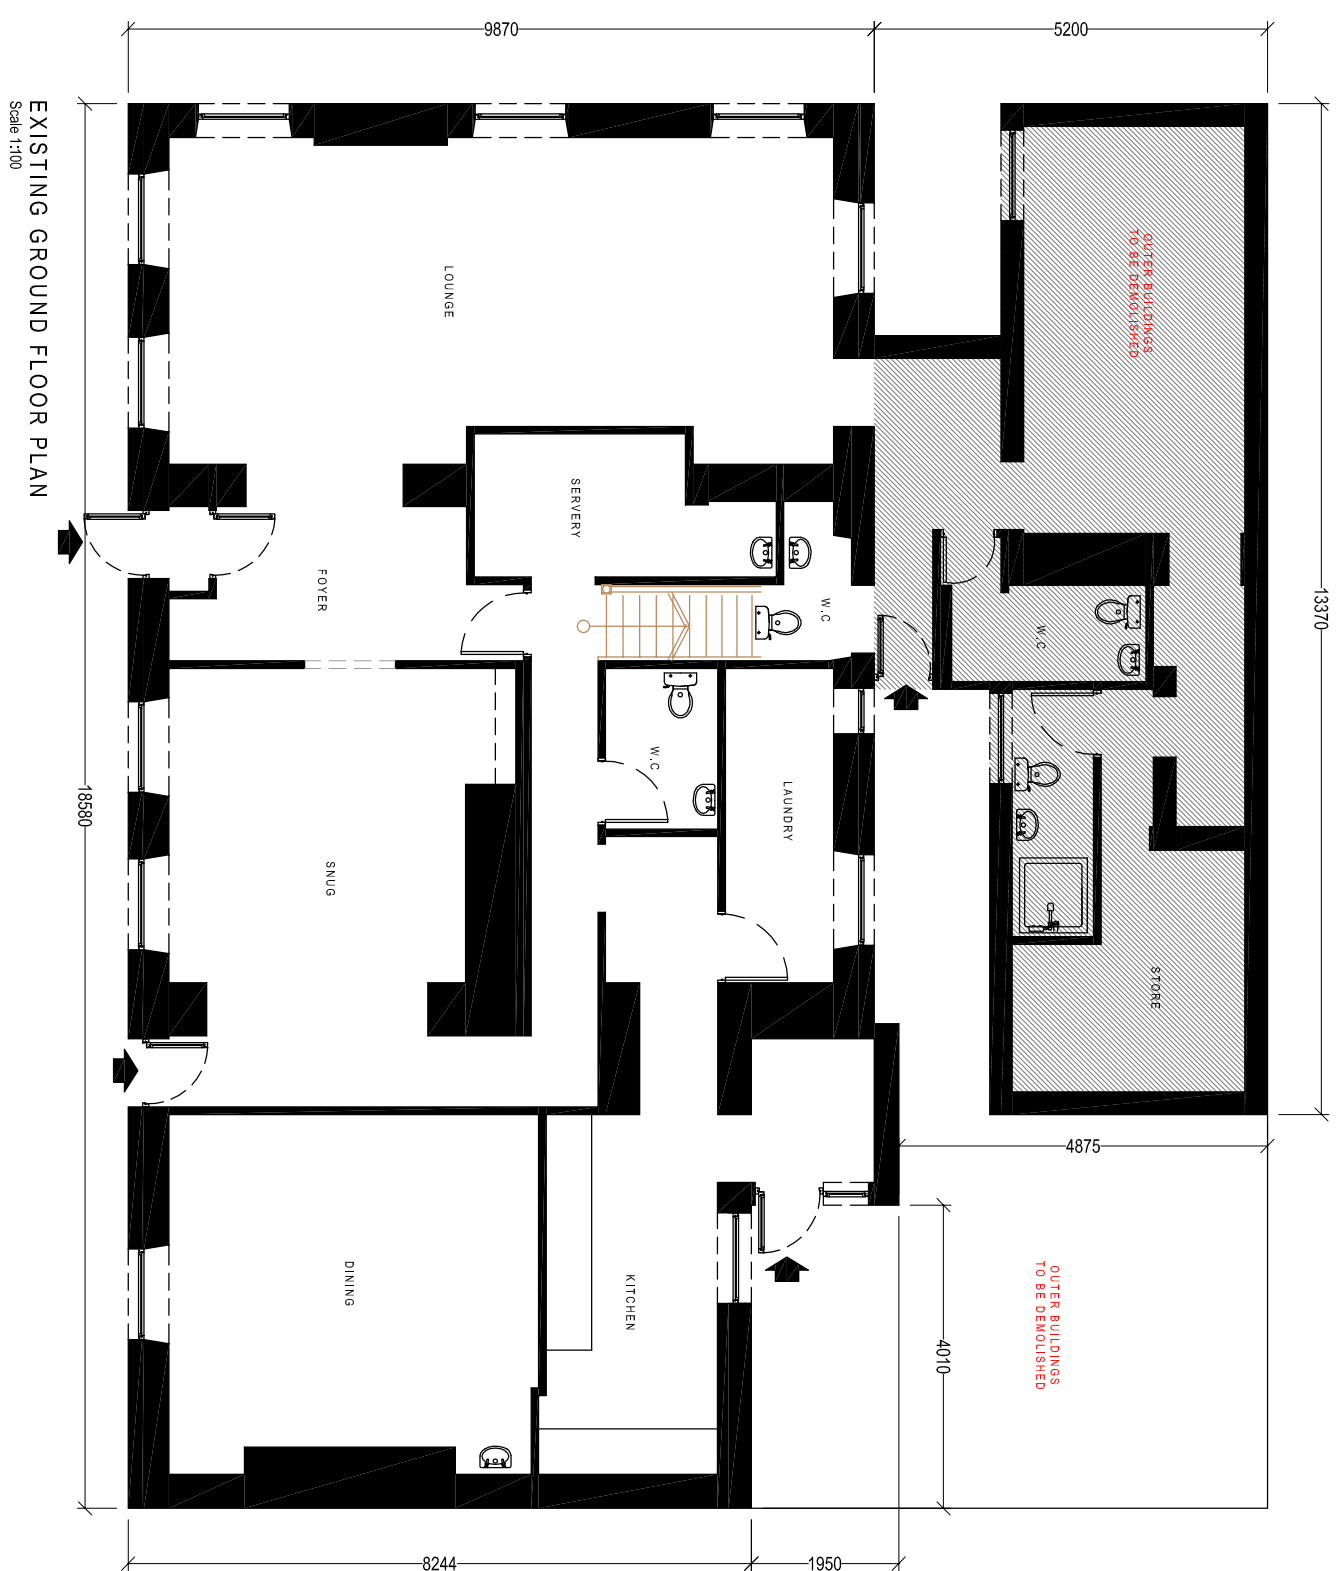

Client: _____ Project Title: _____ Proposed Re-Development Of the Former Railway Inn, Tonina		General Notes: 1. All work shall be in accordance with the latest edition of the relevant standards and specifications. 2. The contractor shall be responsible for obtaining all necessary permits and approvals. Drawings by: _____
Drawn By: CPO-003 Date: 15-03-2024 Scale: 1:100	Revised: A Revised: 26-09-2024 Page: 10 of 10 AT	Planning