


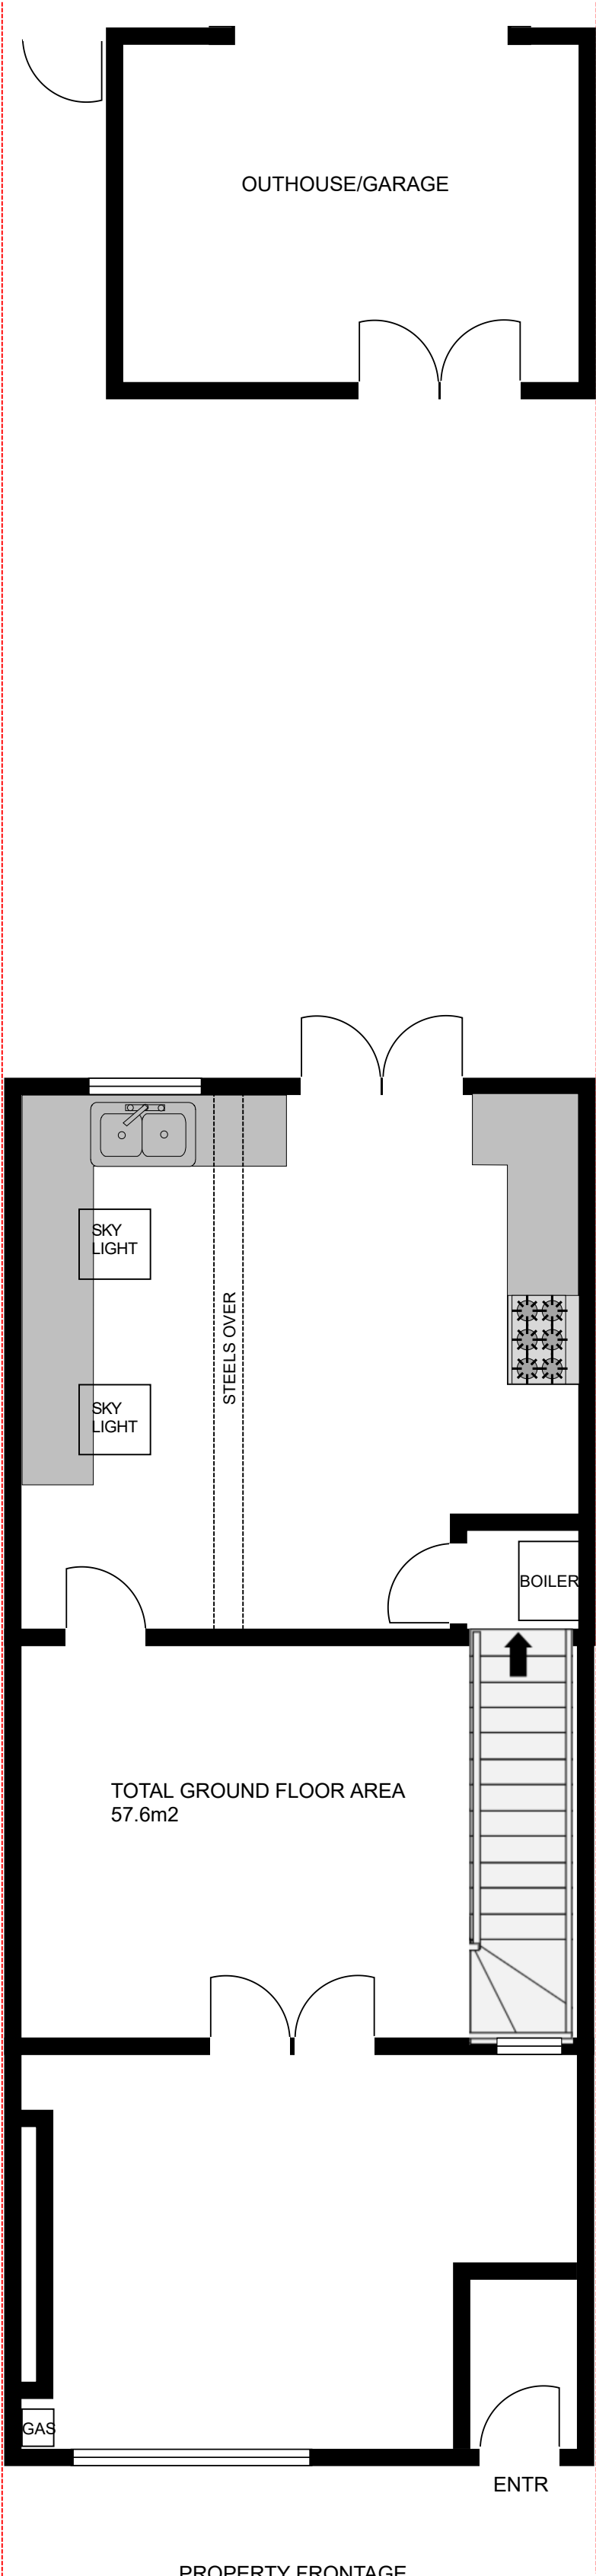


DRAWING No.
331029
GROUND FLOOR
EXISTING

AGENT
MAINTY Group LTD
03308081738

PROJECT REF:
TY-DRAW STREET
SCALE 1:200 @A3

ADDRESS.
54 TY-DRAW STREET
PORT TALBOT
SA13 1BR



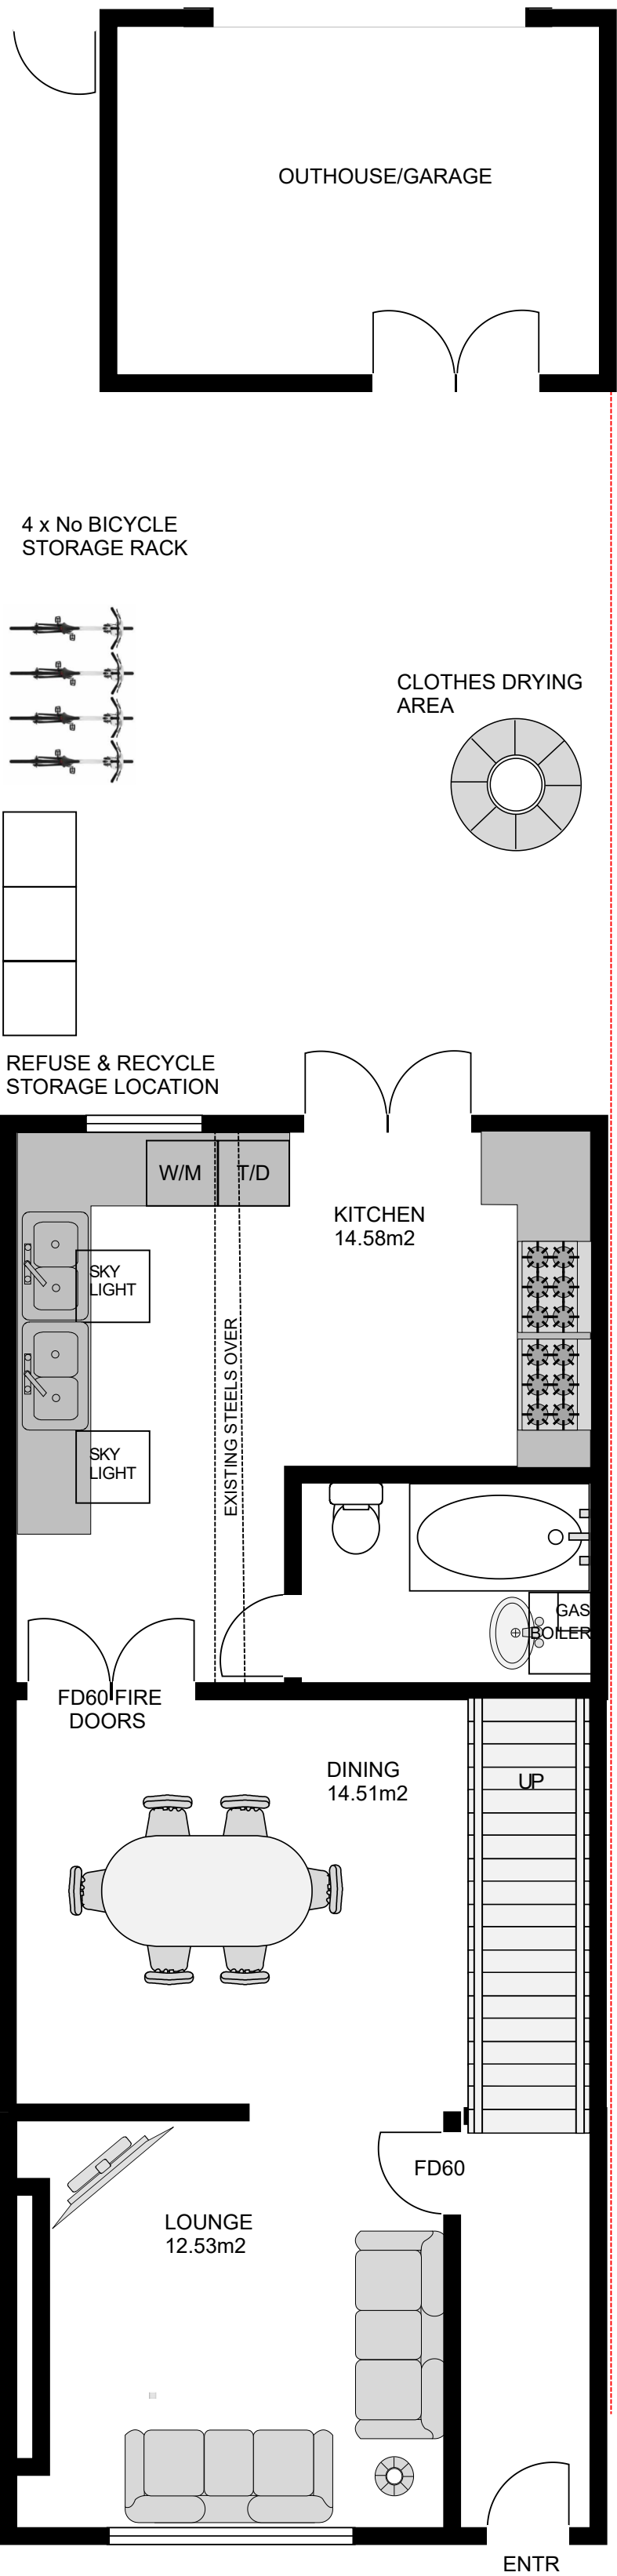

NEIGHBOURING PROPERTY NO.55


NEIGHBOURING PROPERTY NO.53

DRAWING No. 331030 GROUND FLOOR PROPOSED	PROJECT REF: TY-DRAW STREET SCALE 1:200 @A3
AGENT MAINTY Group LTD 03308081738	ADDRESS. 54 TY-DRAW STREET PORT TALBOT SA13 1BR



PROPERTY FRONTAGE

NEIGHBOURING PROPERTY NO.55

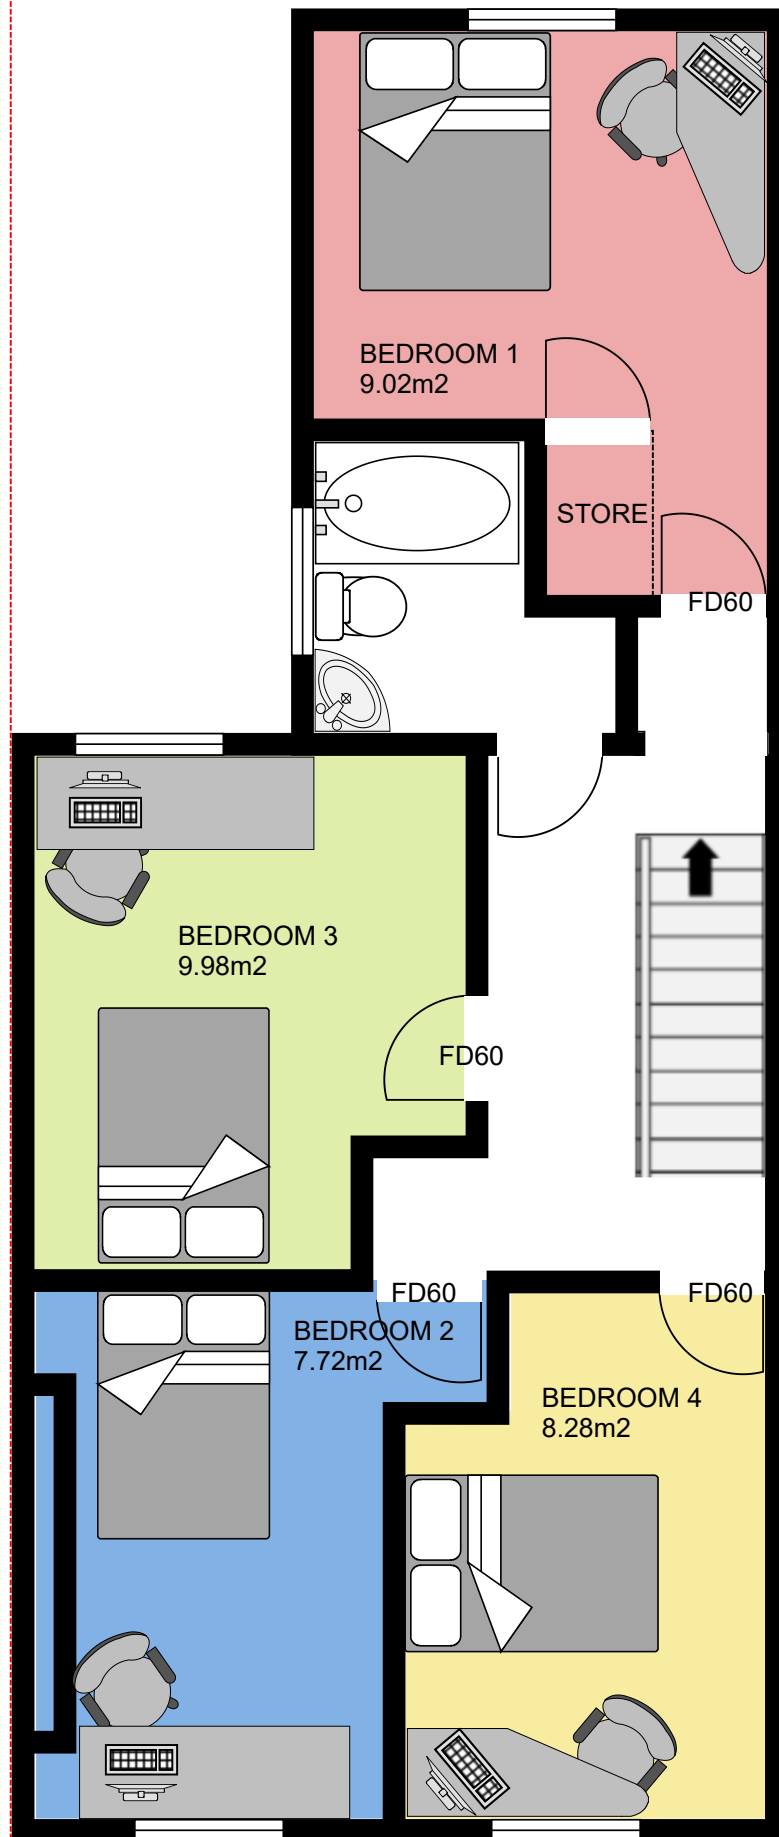

PROPERTY FRONTAGE

DRAWING No.
331031
FIRST FLOOR
PROPOSED

AGENT

MAINTY Group LTD
03308081738

PROJECT REF:

TY-DRAW STREET
SCALE 1:200 @A3

ADDRESS.


54 TY-DRAW STREET
PORT TALBOT
SA13 1BR



NEIGHBOURING PROPERTY NO.53



NEIGHBOURING PROPERTY NO.55

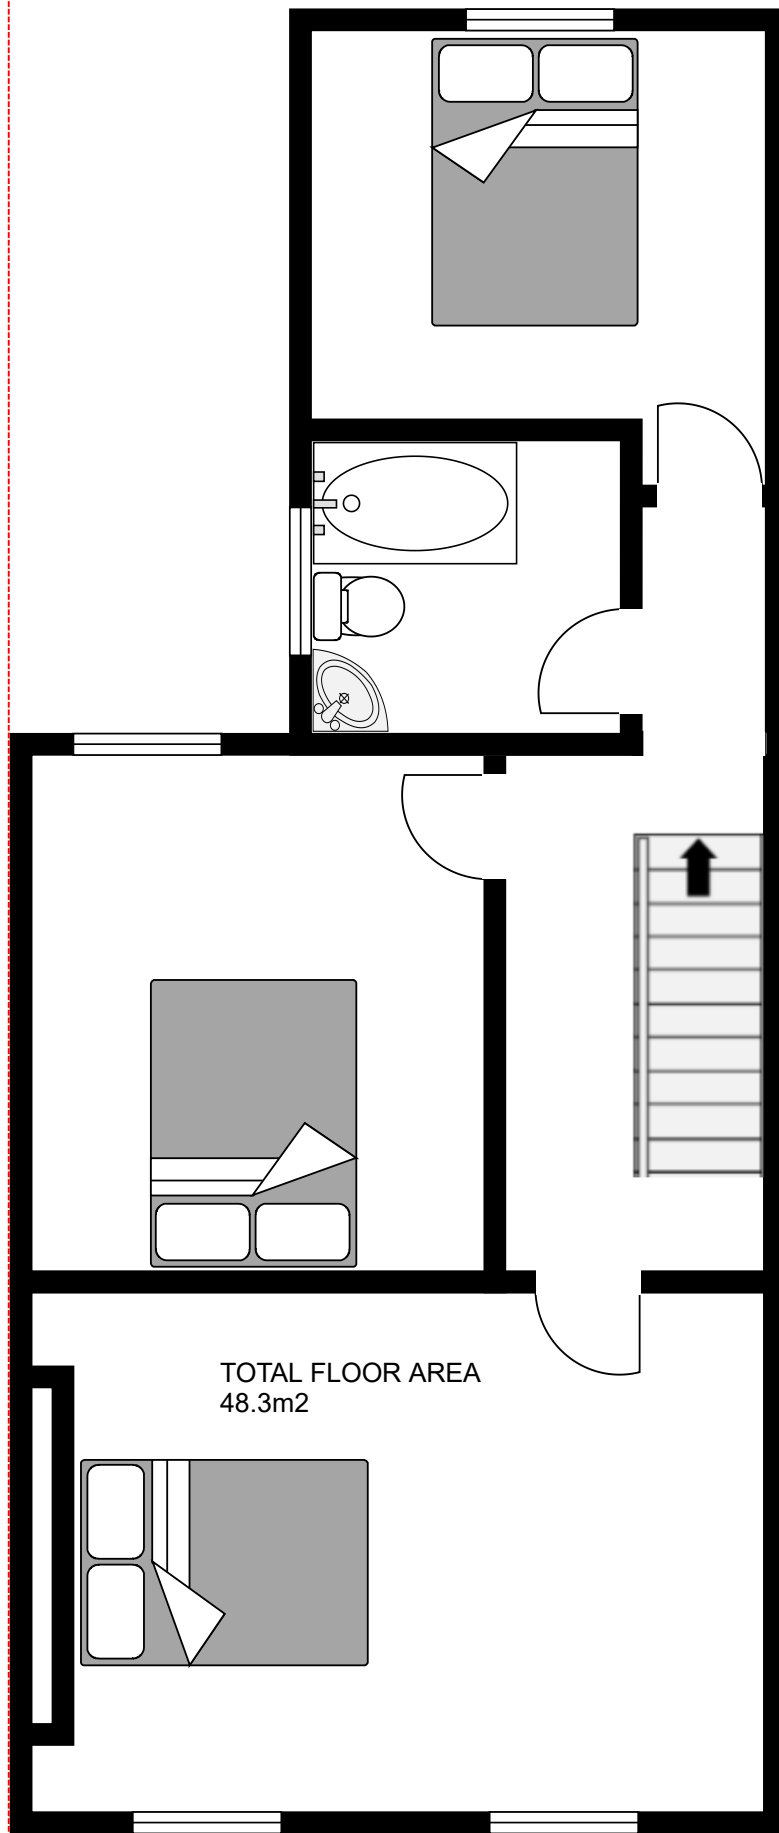

PROPERTY FRONTAGE

DRAWING No.
331032
FIRST FLOOR
EXISTING


AGENT
MAINTY Group LTD
03308081738

PROJECT REF:
TY-DRAW STREET
SCALE 1:200 @A3

ADDRESS.
54 TY-DRAW STREET
PORT TALBOT
SA13 1BR



NEIGHBOURING PROPERTY NO.53

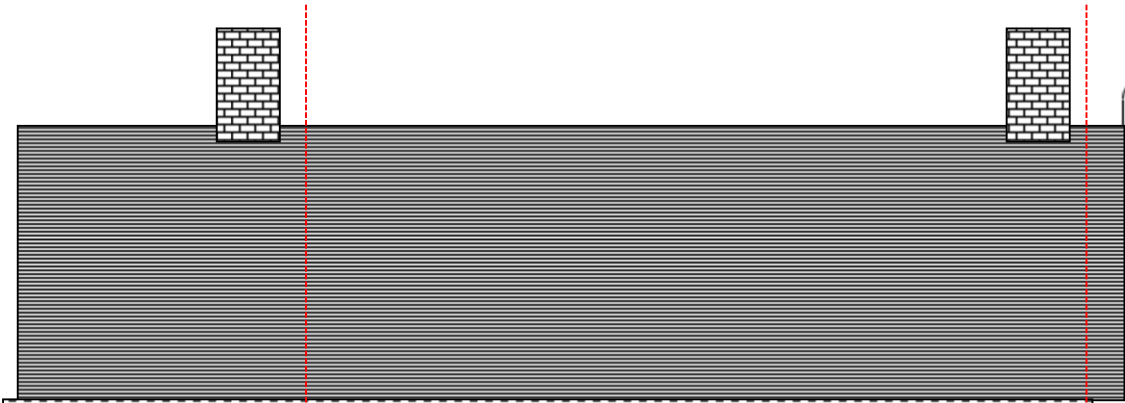


DRAWING No.
331033
EXISTING FRONT
ELEVATION



AGENT
MAINTY Group LTD
03308081738

PROJECT REF:
TY-DRAW STREET
SCALE 1:200 @A3

ADDRESS.
54 TY-DRAW STREET
PORT TALBOT
SA13 1BR


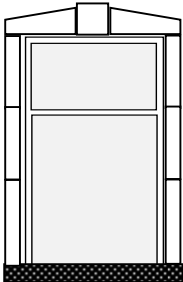



NEIGHBOURING PROPERTY NO.55

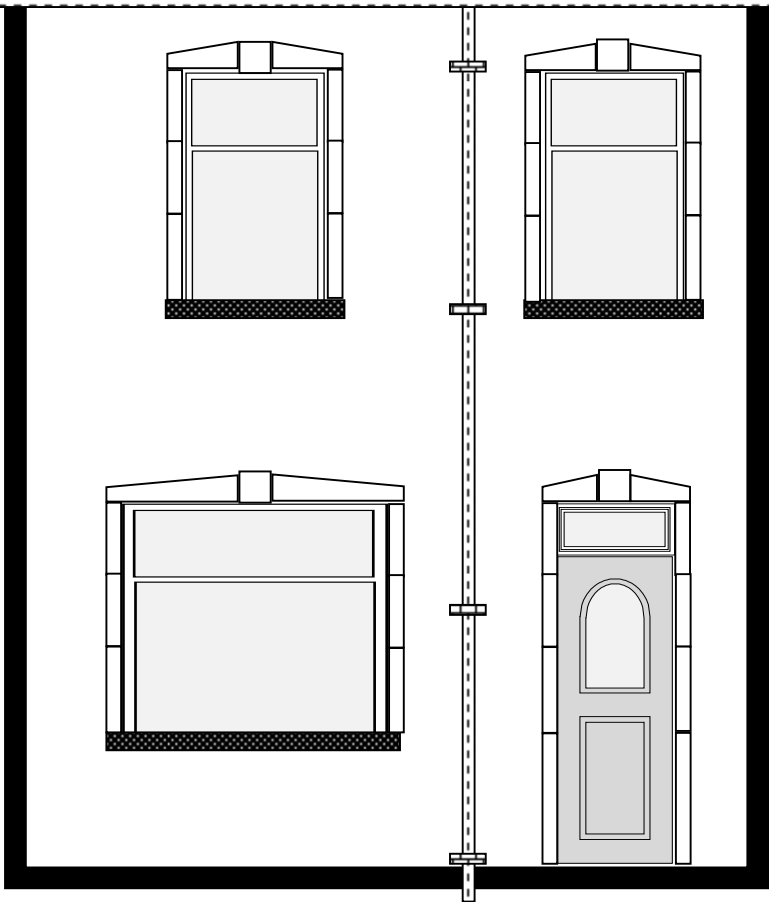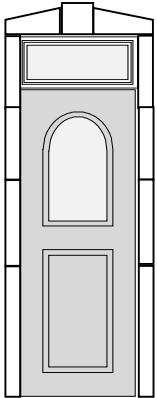

PROPERTY FRONTAGE

NEIGHBOURING PROPERTY NO.53

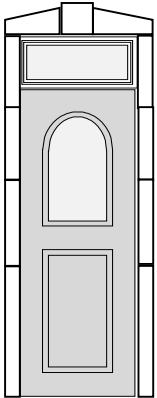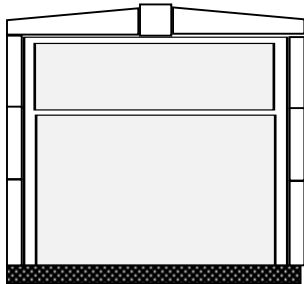

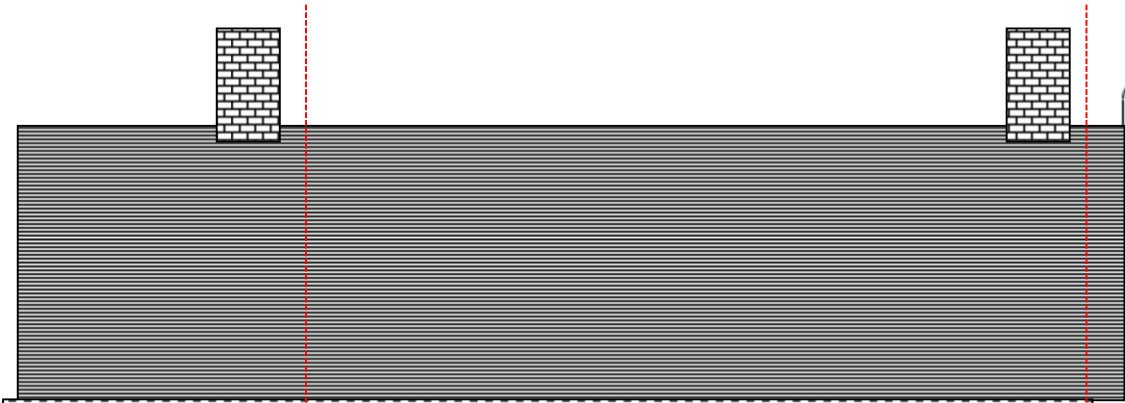


DRAWING No.
331034
PROPOSED FRONT
ELEVATION




AGENT
MAINTY Group LTD
03308081738

PROJECT REF:
TY-DRAW STREET
SCALE 1:200 @A3



ADDRESS.
54 TY-DRAW STREET
PORT TALBOT
SA13 1BR

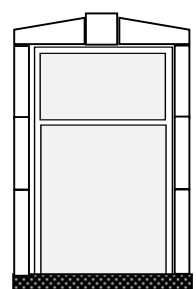



NEIGHBOURING PROPERTY NO.55

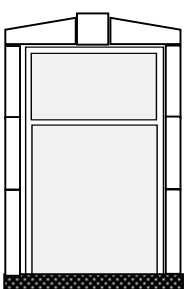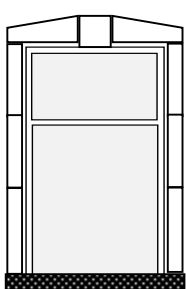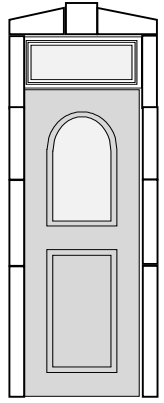


NEIGHBOURING PROPERTY NO.53

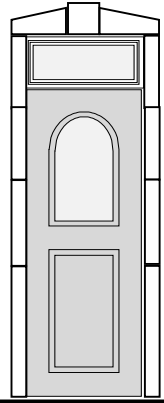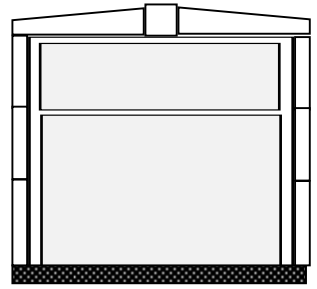

PROPERTY FRONTAGE

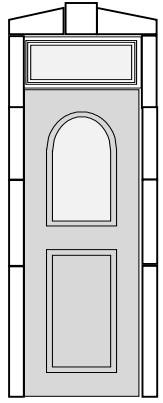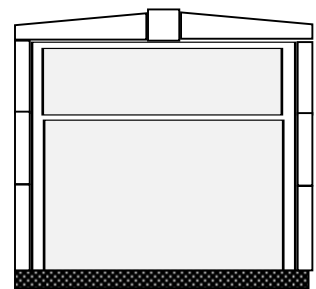

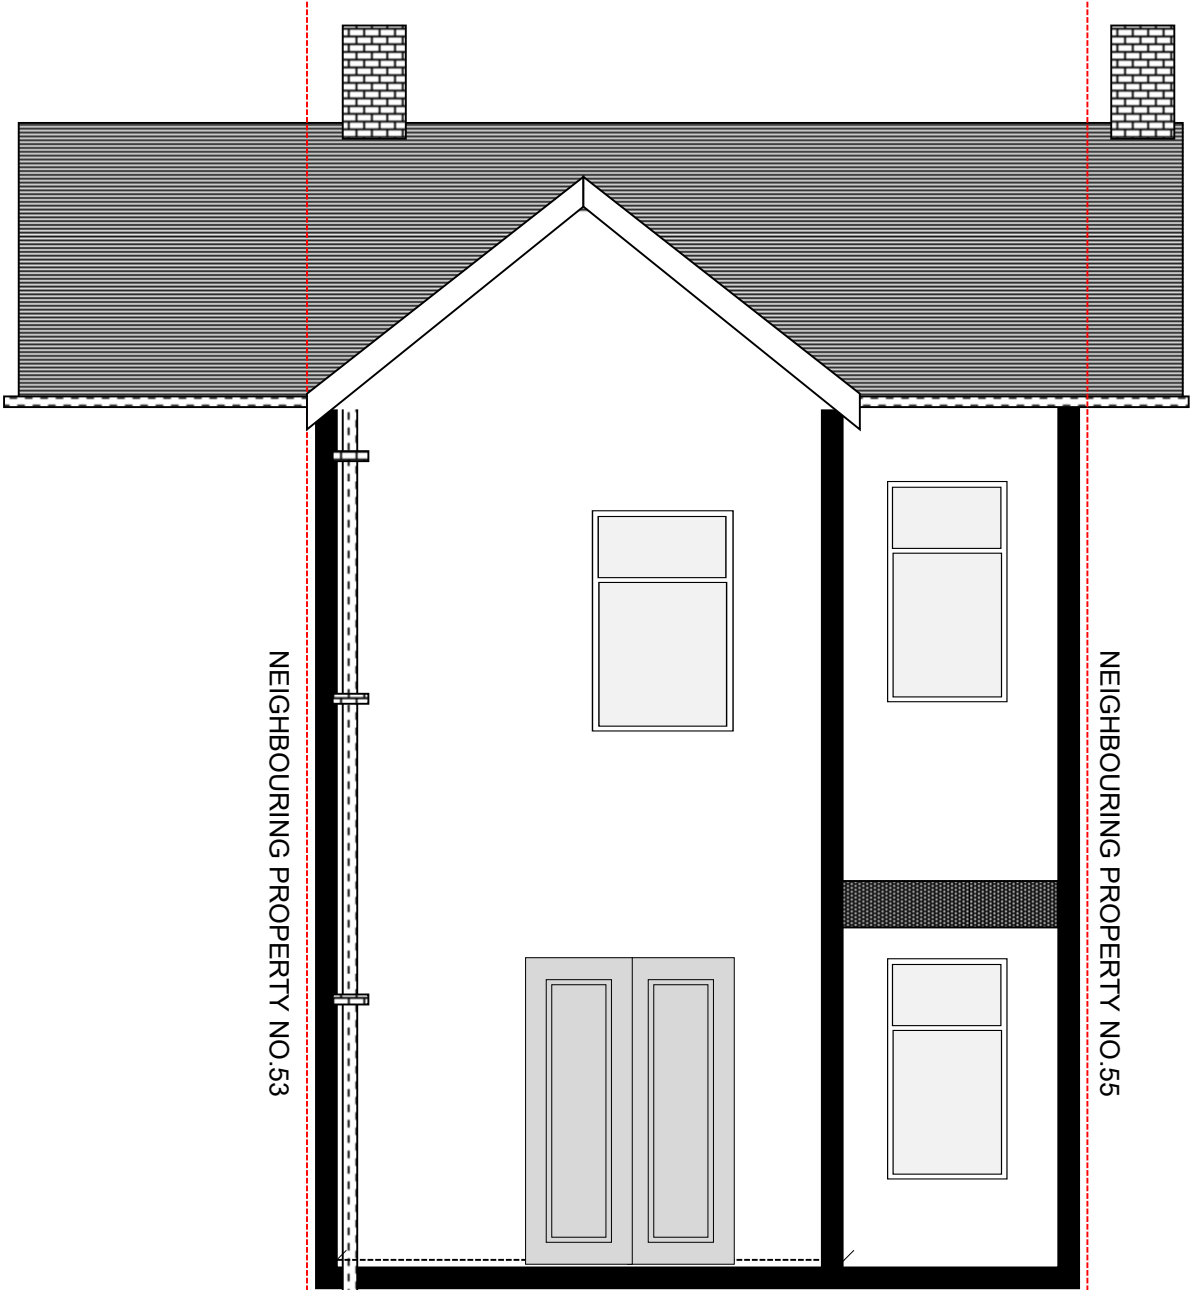

PROPERTY REAR


DRAWING No.
331035
EXISTING REAR
ELEVATION

AGENT
MAINTY Group LTD
03308081738

PROJECT REF:
TY-DRAW STREET
SCALE 1:200 @A3

ADDRESS.
54 TY-DRAW STREET
PORT TALBOT
SA13 1BR




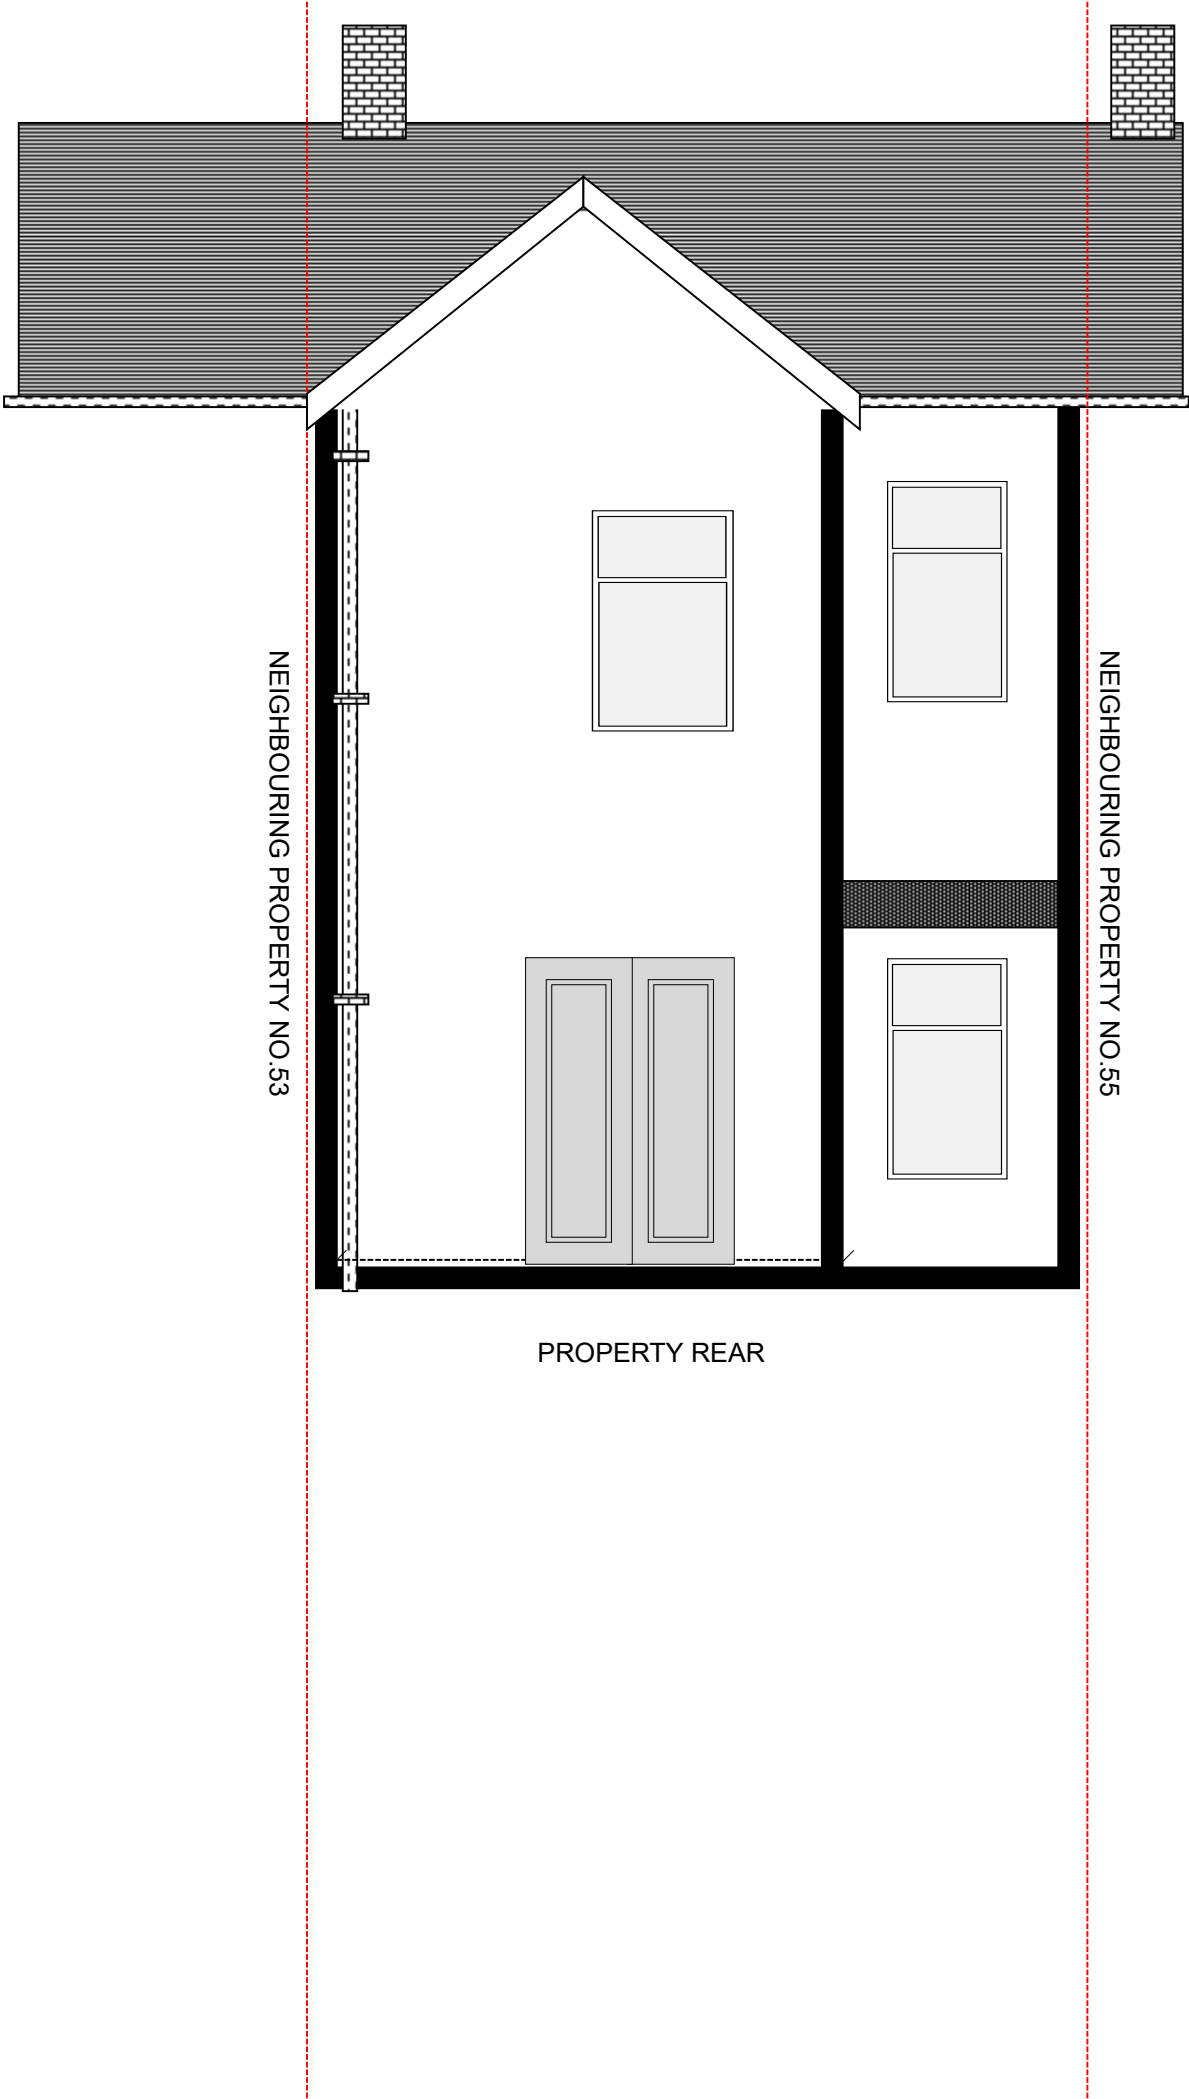



DRAWING No.
331036
PROPOSED REAR
ELEVATION

PROJECT REF:
TY-DRAW STREET
SCALE 1:200 @A3

AGENT
MAINTY Group LTD
03308081738

ADDRESS.
54 TY-DRAW STREET
PORT TALBOT
SA13 1BR

  

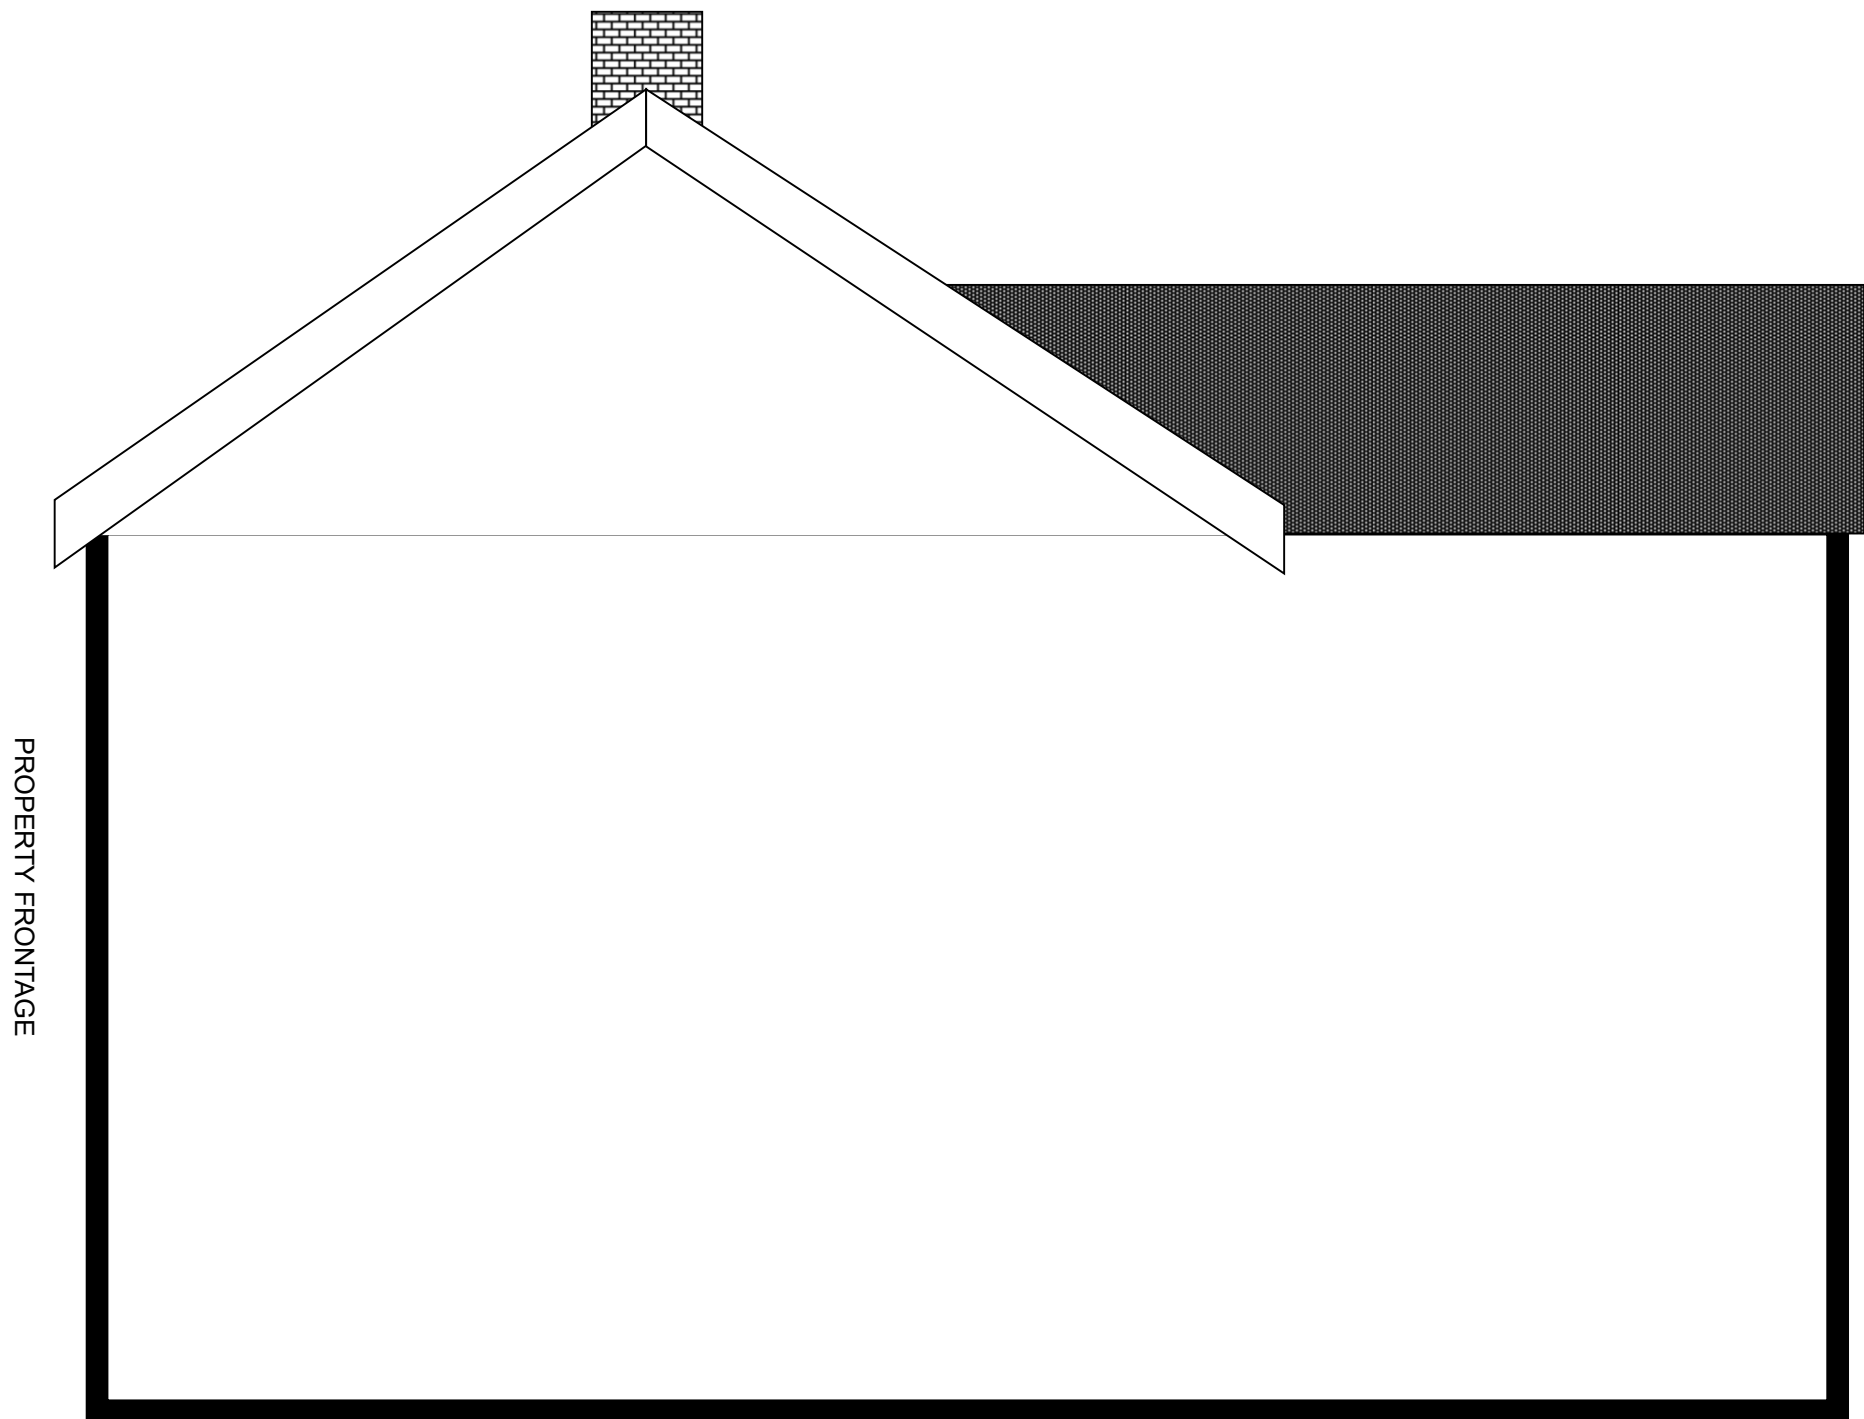

DRAWING No.

331037
SIDE EXISTING
ELEVATION

PROJECT REF:

TY-DRAW STREET
SCALE 1:200 @A3

AGENT

MAINTY Group LTD
03308081738


ADDRESS.

54 TY-DRAW STREET
PORT TALBOT
SA13 1BR

PROPERTY SIDE ELEVATION VIEWED FROM No 53



PROPERTY FRONTAGE

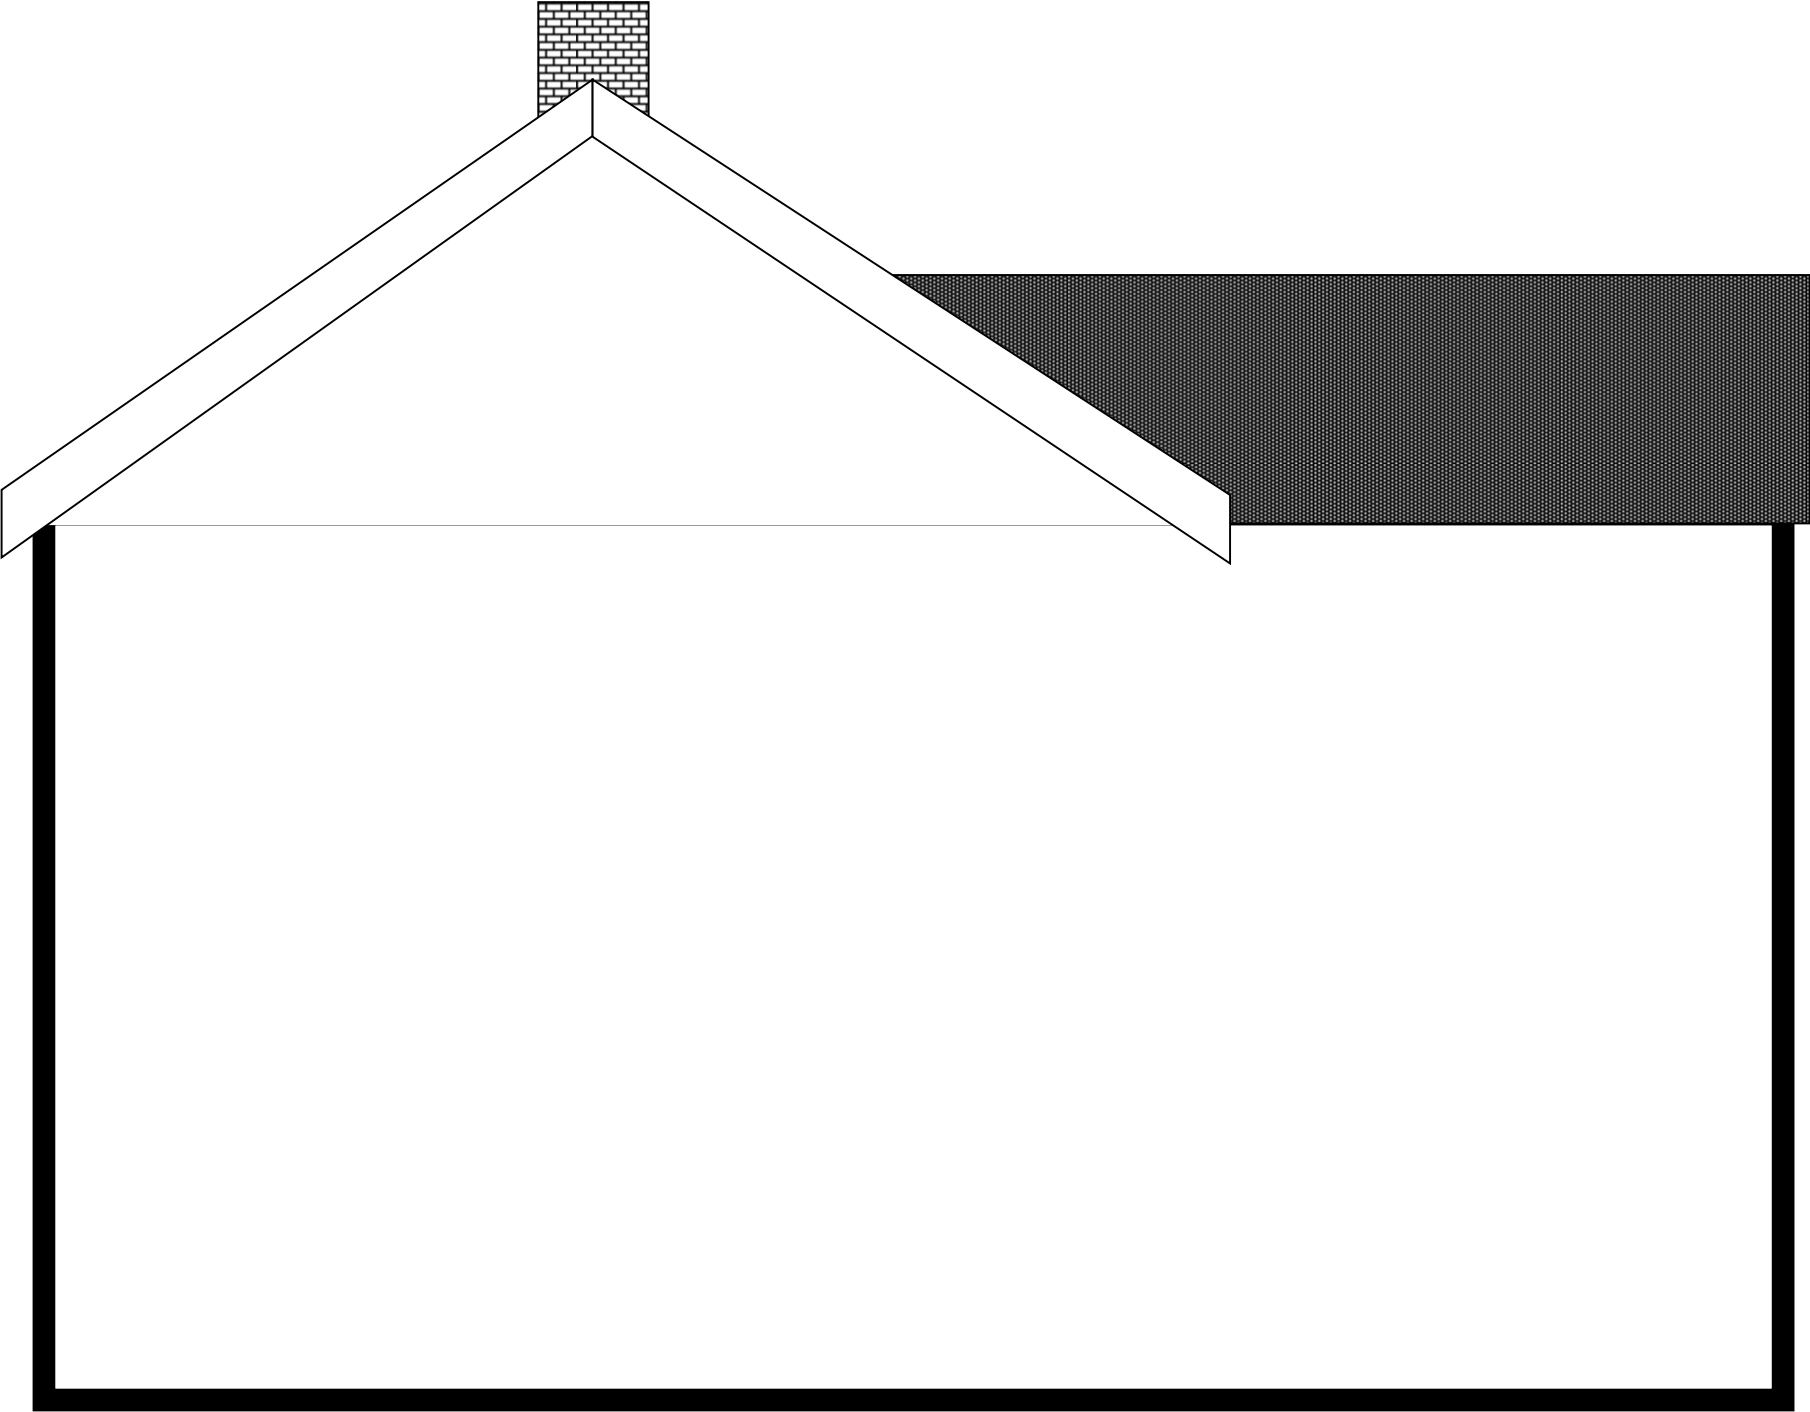

PROPERTY SIDE ELEVATION VIEWED FROM No 53



DRAWING No. 331038 SIDE PROPOSED ELEVATION	PROJECT REF: TY-DRAW STREET SCALE 1:200 @A3
AGENT MAINTY Group LTD 03308081738	ADDRESS. 54 TY-DRAW STREET PORT TALBOT SA13 1BR

