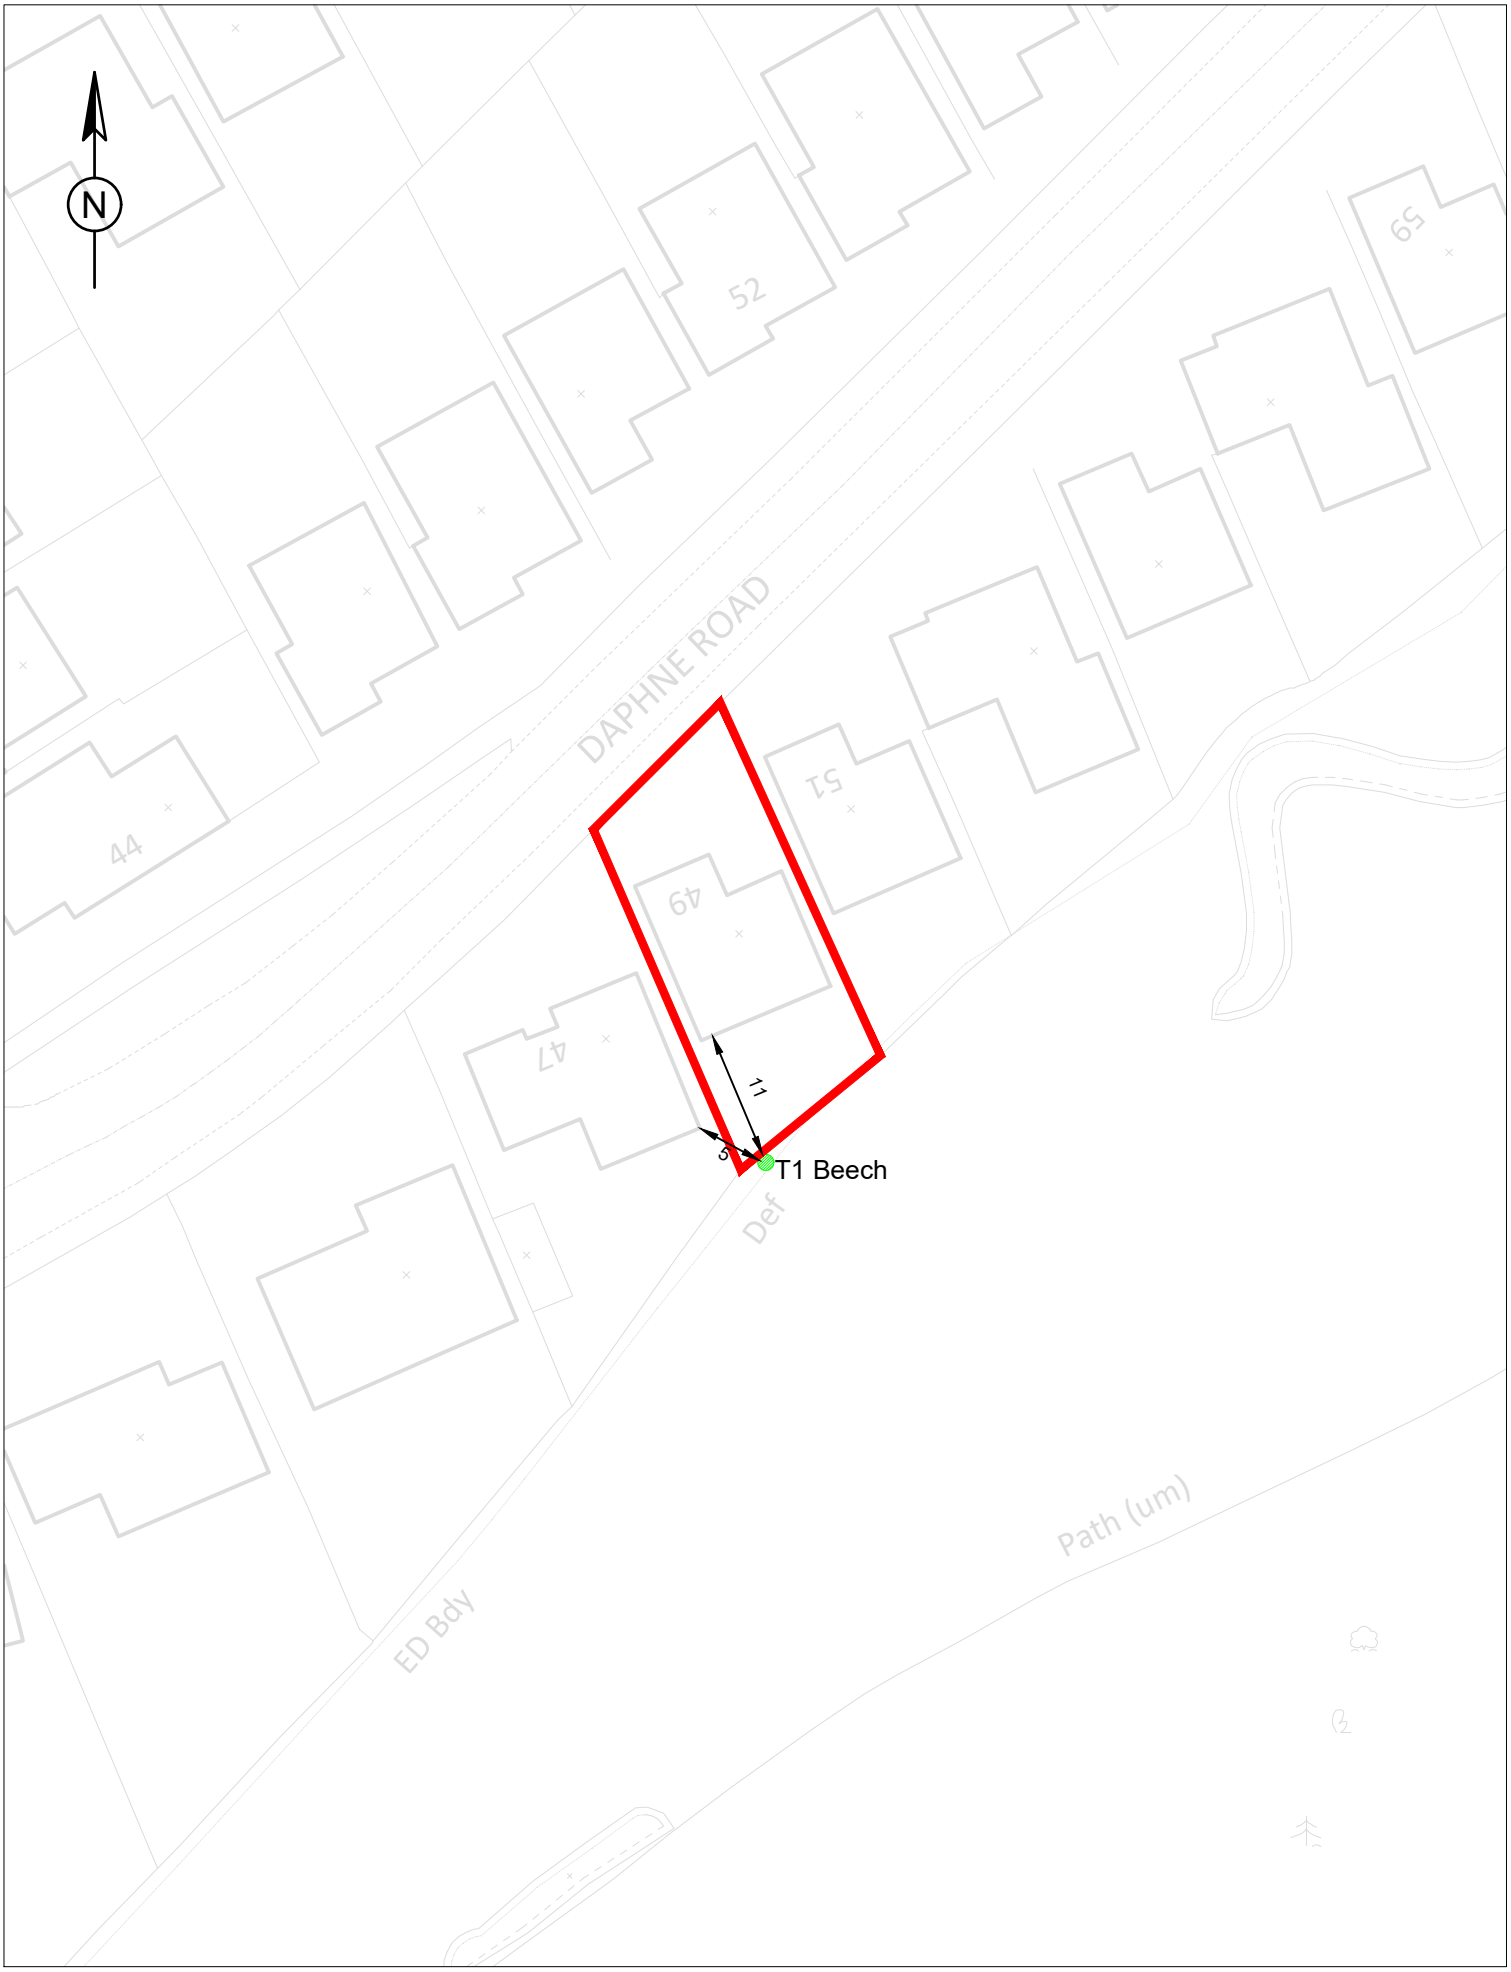

TITLE - SITE LOCATION PLAN 49 DAPHNE ROAD
DRAWING NUMBER - 002
SCALE - 1:500