
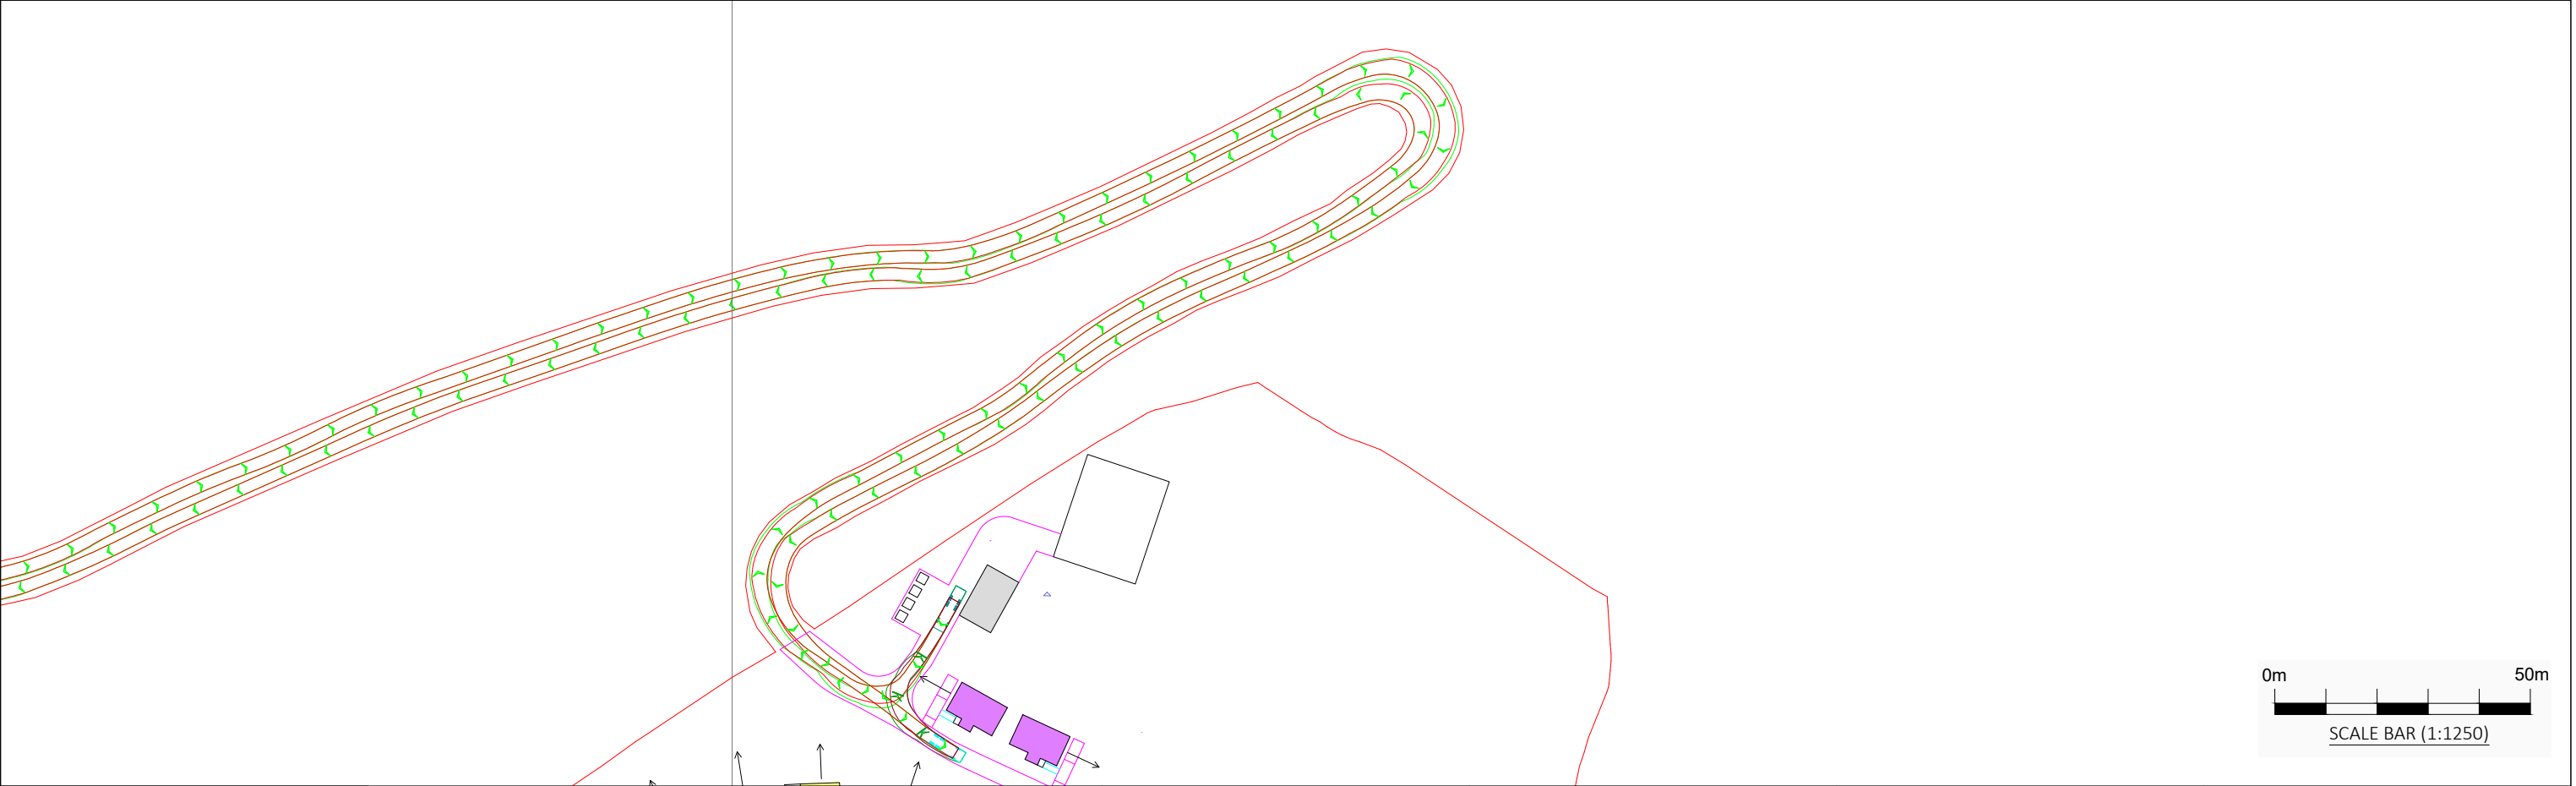


Y:\16000-16999\16044 - Parc Peleenna\01_WIP\PM2_Model_2d\TP\16044-HYD-XX-XX-M2-TP-0005.dwg, 22/03/2024 14:54:00, DWG To PDF.pc3

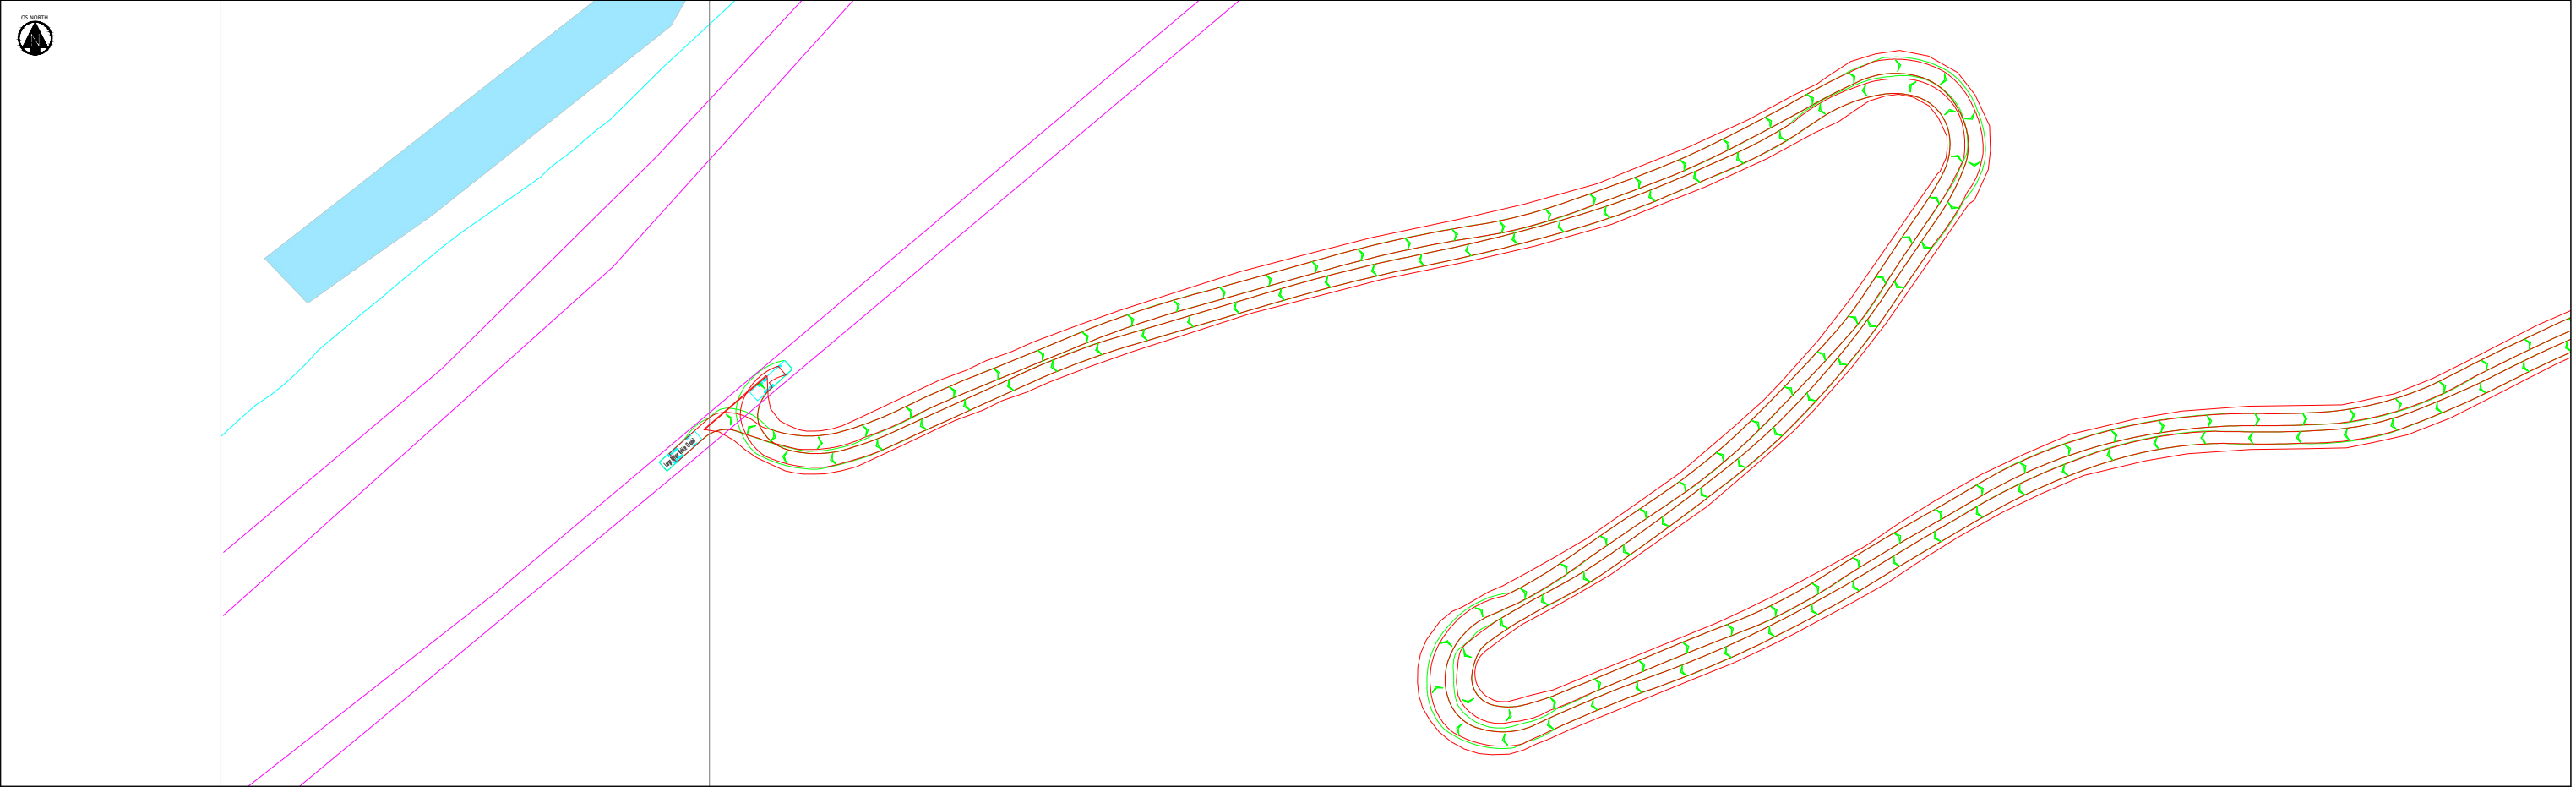

KEY PLAN

Large Refuse Vehicle (3 axle)

Overall Length9.86m

Overall Width3.450m

Overall Body Height3.814m

Min Body Ground Clearance0.366m

Track Width4.450m

Lock to lock time4.00s

Kerb to Kerb Turning Radius9.500m

NOTES

NOTES (CONTINUED)

REVISIONS (CONTINUED)

REVISIONS					
Rev	Date	Description	By	Ckd	App
P01	22/03/2024	First Issue.	AR	BSL	BSL

MERCHANTS' HOUSE NORTH
WAPPING ROAD
BRISTOL
BS1 4RW
t: (0117) 9459 225
e: bristol@hydrock.com

CLIENT

TRIVSELHUS UK HOLDINGS LIMITED

PROJECT

PARC PELEENNA

TITLE		
SWEPT PATH ANALYSIS		
LARGE REFUSE VEHICLE (3-AXLE)		
HYDROCK PROJECT NO.		SCALE @ A1
16044		1:1250
STATUS DESCRIPTION		STATUS
INFORMATION		S2
DRAWING NO. (PROJECT CODE-ORIGINATOR-ZONE-LEVEL-TYPE-ROLE-NUMBER)		REVISION
16044-HYD-XX-XX-DR-TP-0101		P01