
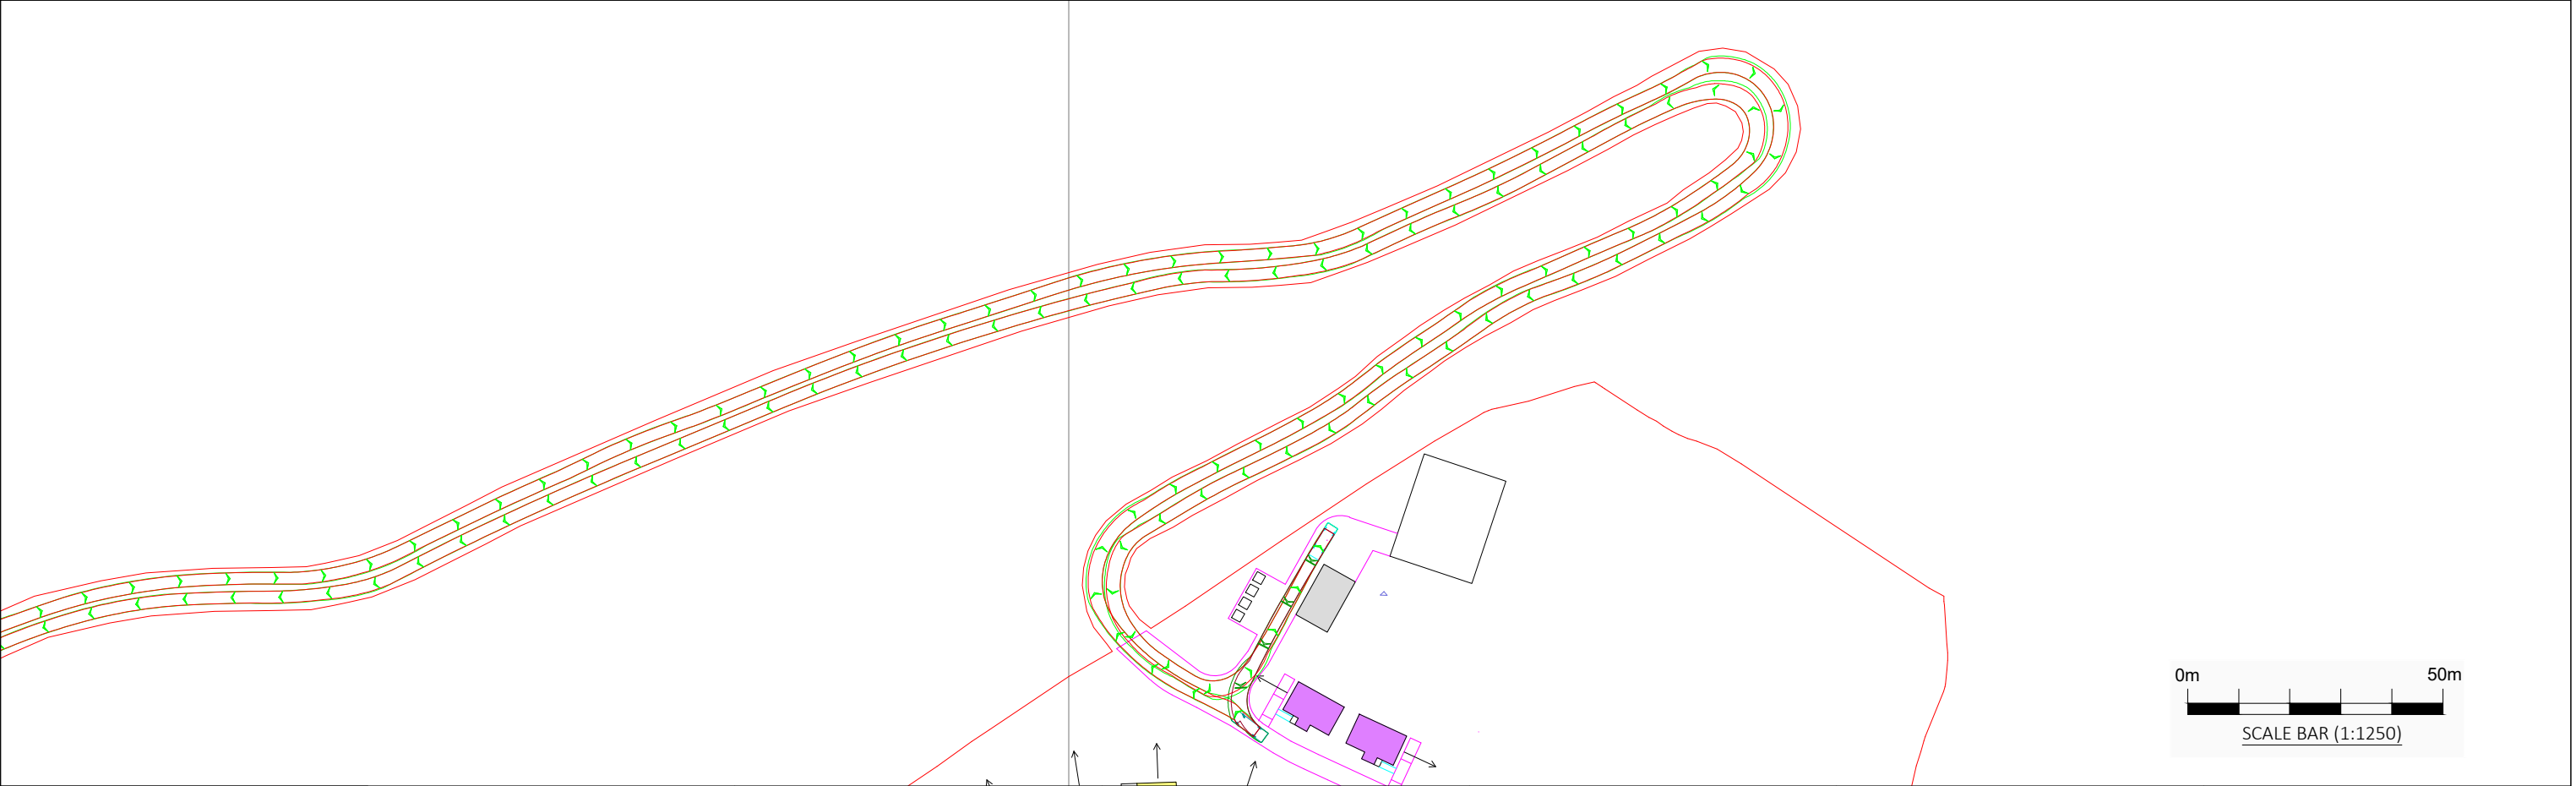


Y:\16000-16999\16044 - Parc Peleenna\01_WIP\PM2_Model_2d\TP16044-HYD-XX-XX-M2-TP-0005.dwg, 22/03/2024 14:53:10, DWG To PDF.pc3

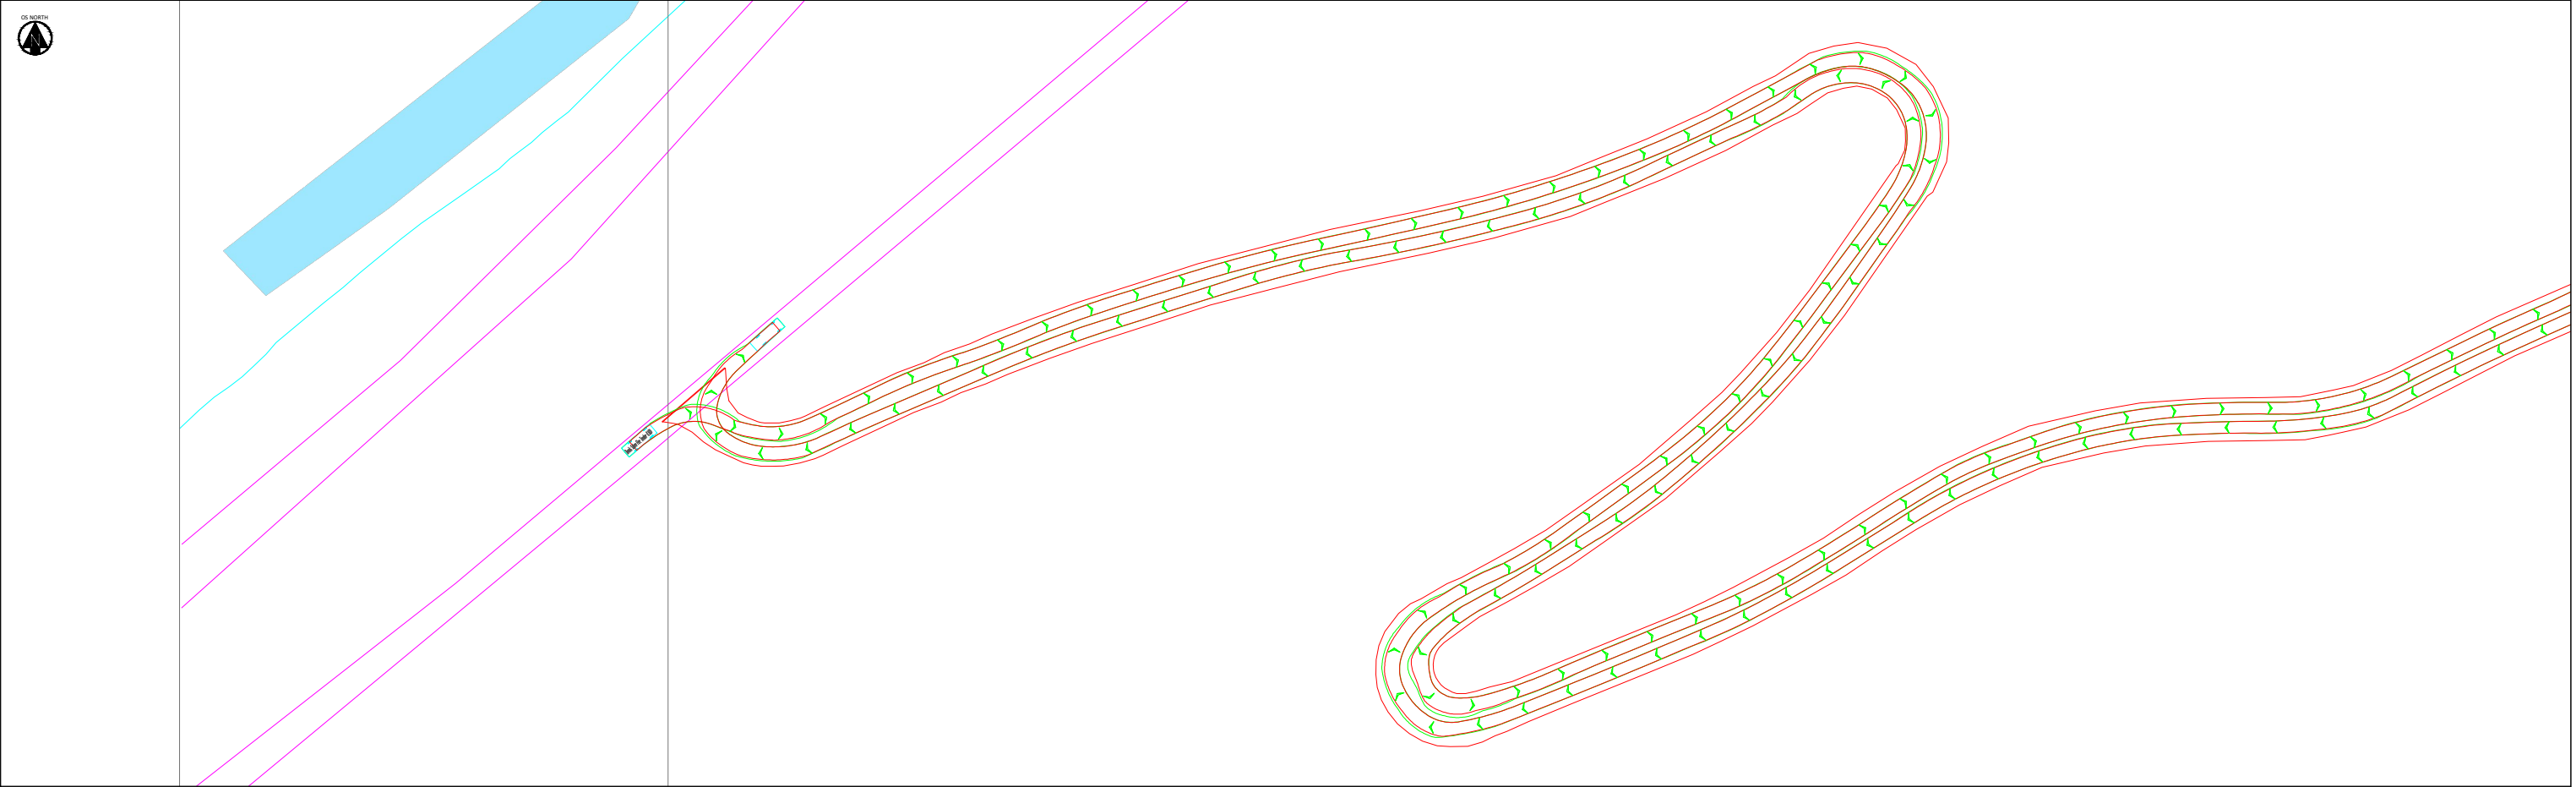

KEY PLAN

Dennis Sabre Fire Tender (LWB)
Overall Length 7.700m
Overall Width 2.430m
Overall Body Height 3.512m
Min Body Ground Clearance 0.397m
Track Width 2.380m
Lock to lock time 5.005
Kerb to Kerb Turning Radius 7.400m

NOTES

NOTES (CONTINUED)

REVISIONS (CONTINUED)

REVISIONS					
P01 22/03/2024 First Issue.					
AR	BSL	BSL			
Rev	Date	Description	By	Ckd	App

MERCHANTS' HOUSE NORTH
WAPPING ROAD
BRISTOL
BS1 4RW
t: (0117) 9459 225
e: bristol@hydrock.com

CLIENT
TRIVSELHUS UK HOLDINGS LIMITED

PROJECT
PARC PELEENNA

TITLE SWEPT PATH ANALYSIS FIRE TENDER		
HYDROCK PROJECT NO. 16044		SCALE @ A1 1:1250
STATUS DESCRIPTION INFORMATION		STATUS S2
DRAWING NO. (PROJECT CODE-ORIGINATOR-ZONE-LEVEL-TYPE-ROLE-NUMBER) 16044-HYD-XX-XX-DR-TP-0107		REVISION P01