




DO NOT SCALE

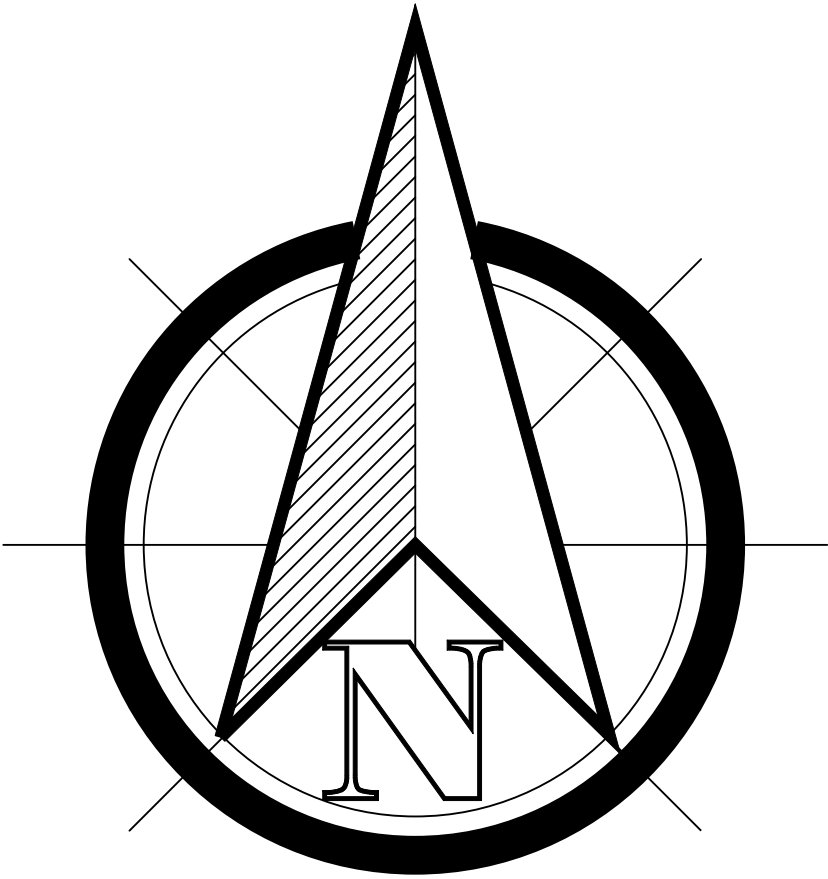

SITE LOCATION PLAN

SCALE 1:1250

ReQuestAPlan
Map number: TQRQM20017095402831

TITLE: LOCATION PLAN – 233 WESTERN AVENUE		LOCATION: 233 WESTERN AVENUE SANDFIELDS PORT TALBOT SA12 7NE	
DRAWN BY: S. EVANS DRAWN DATE: 18/07/2024 SCALE: 1:1250 © A4		DRAWING No: EMILY ELIZABETH LP REV:PR1	