


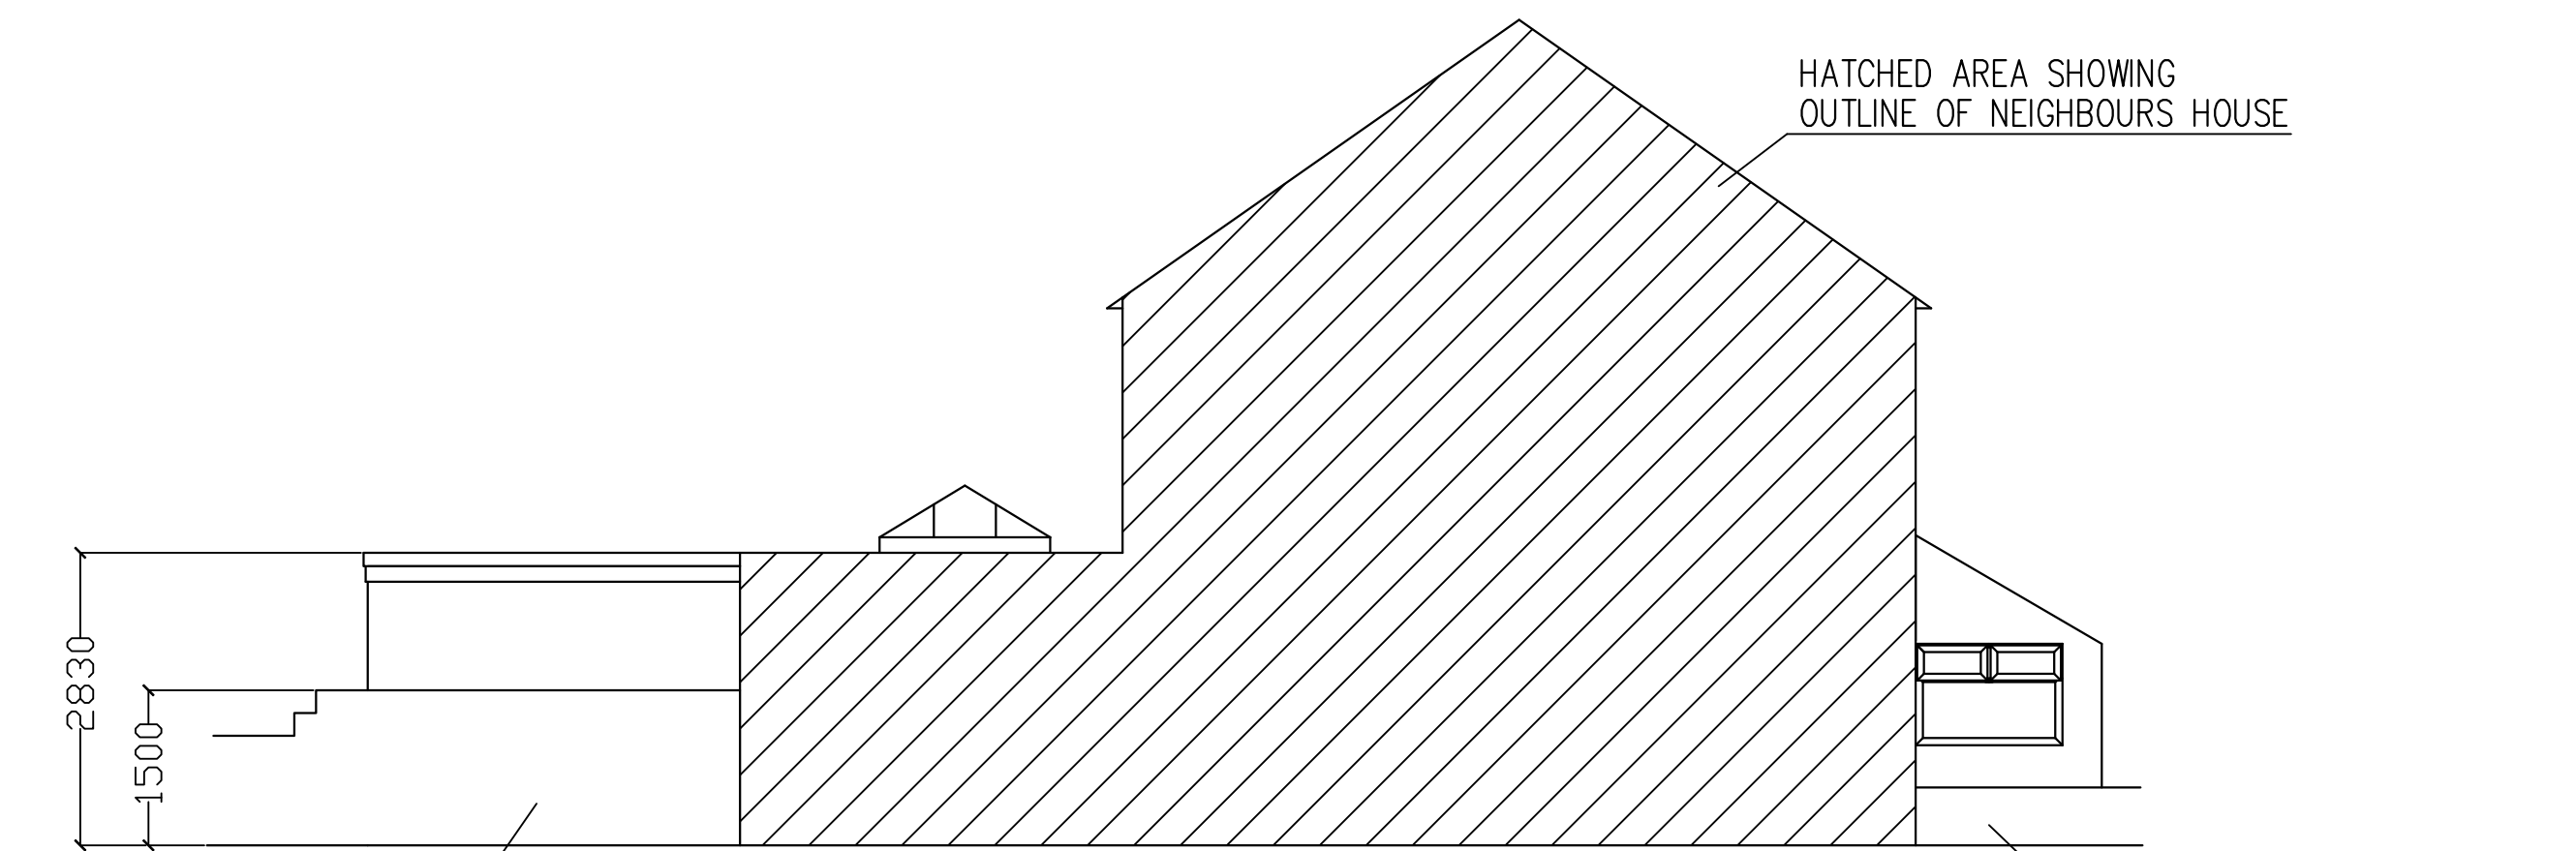


EXISTING FRONT WALL

EXISTING REAR WALL


EXISTING SIDE ELEVATION FROM ADJOINING NEIGHBOUR

EXISTING FRONT WALL

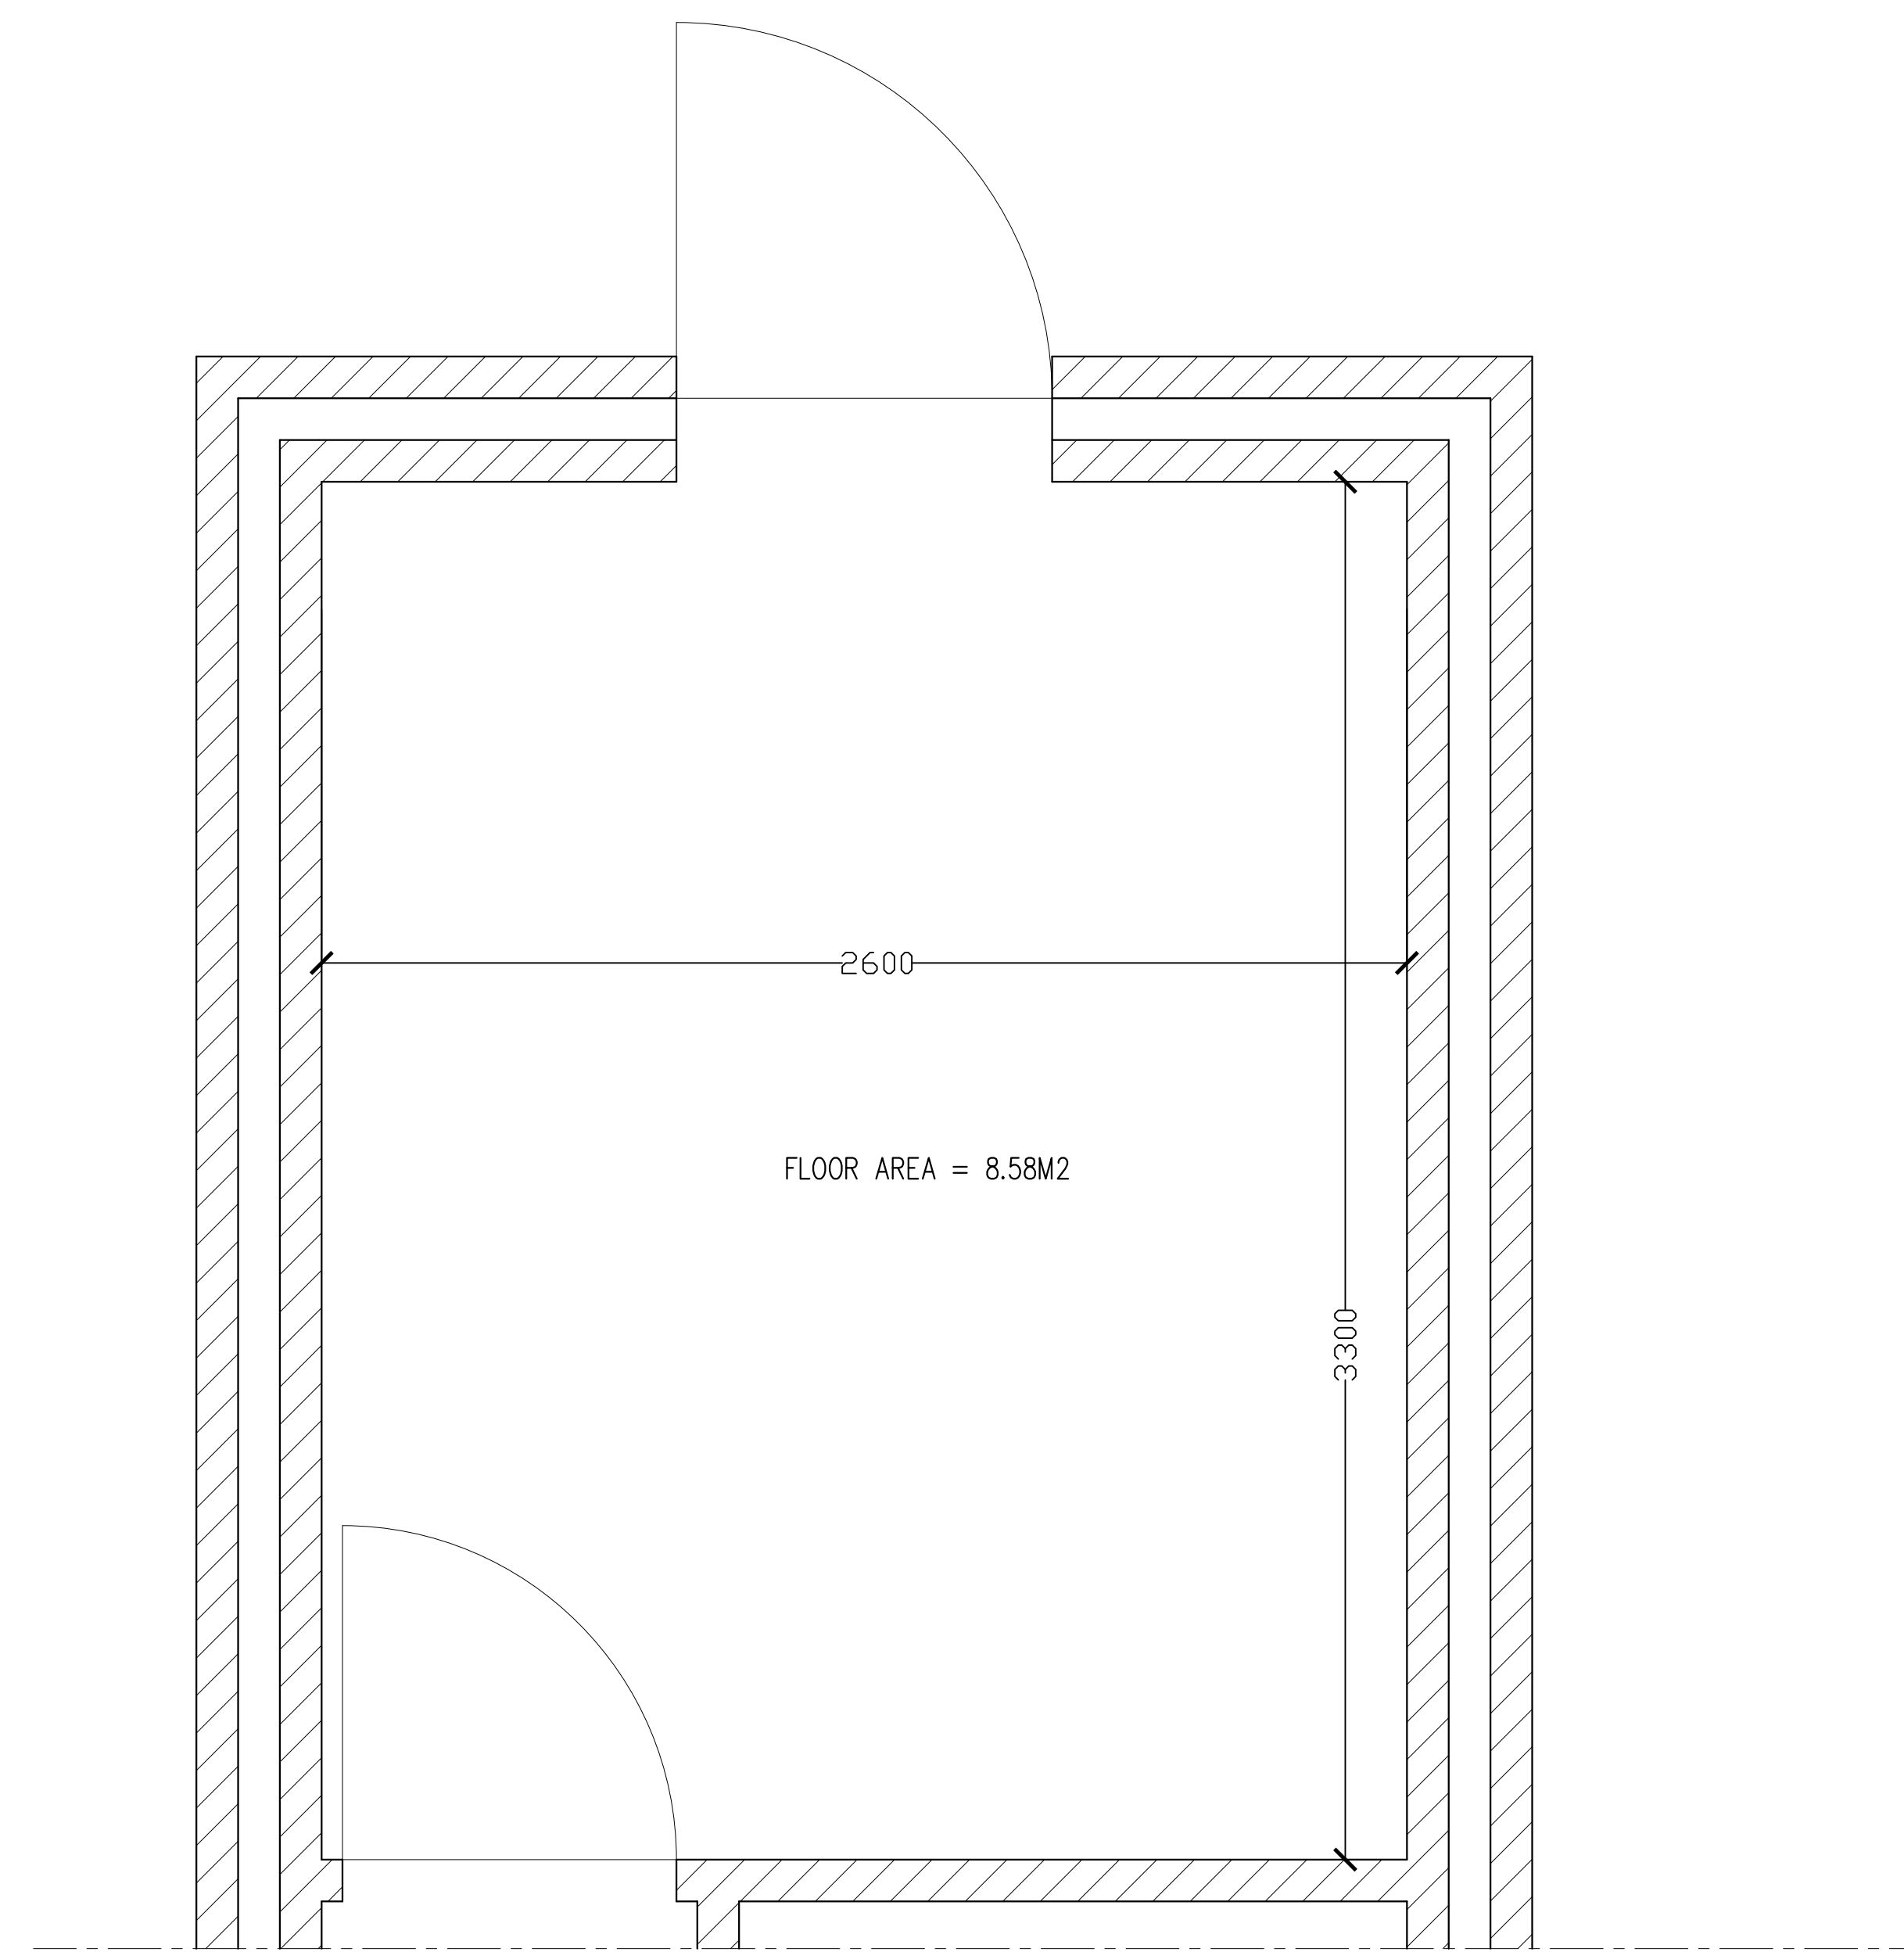

FLOOR AREA = 8.58M2

3300

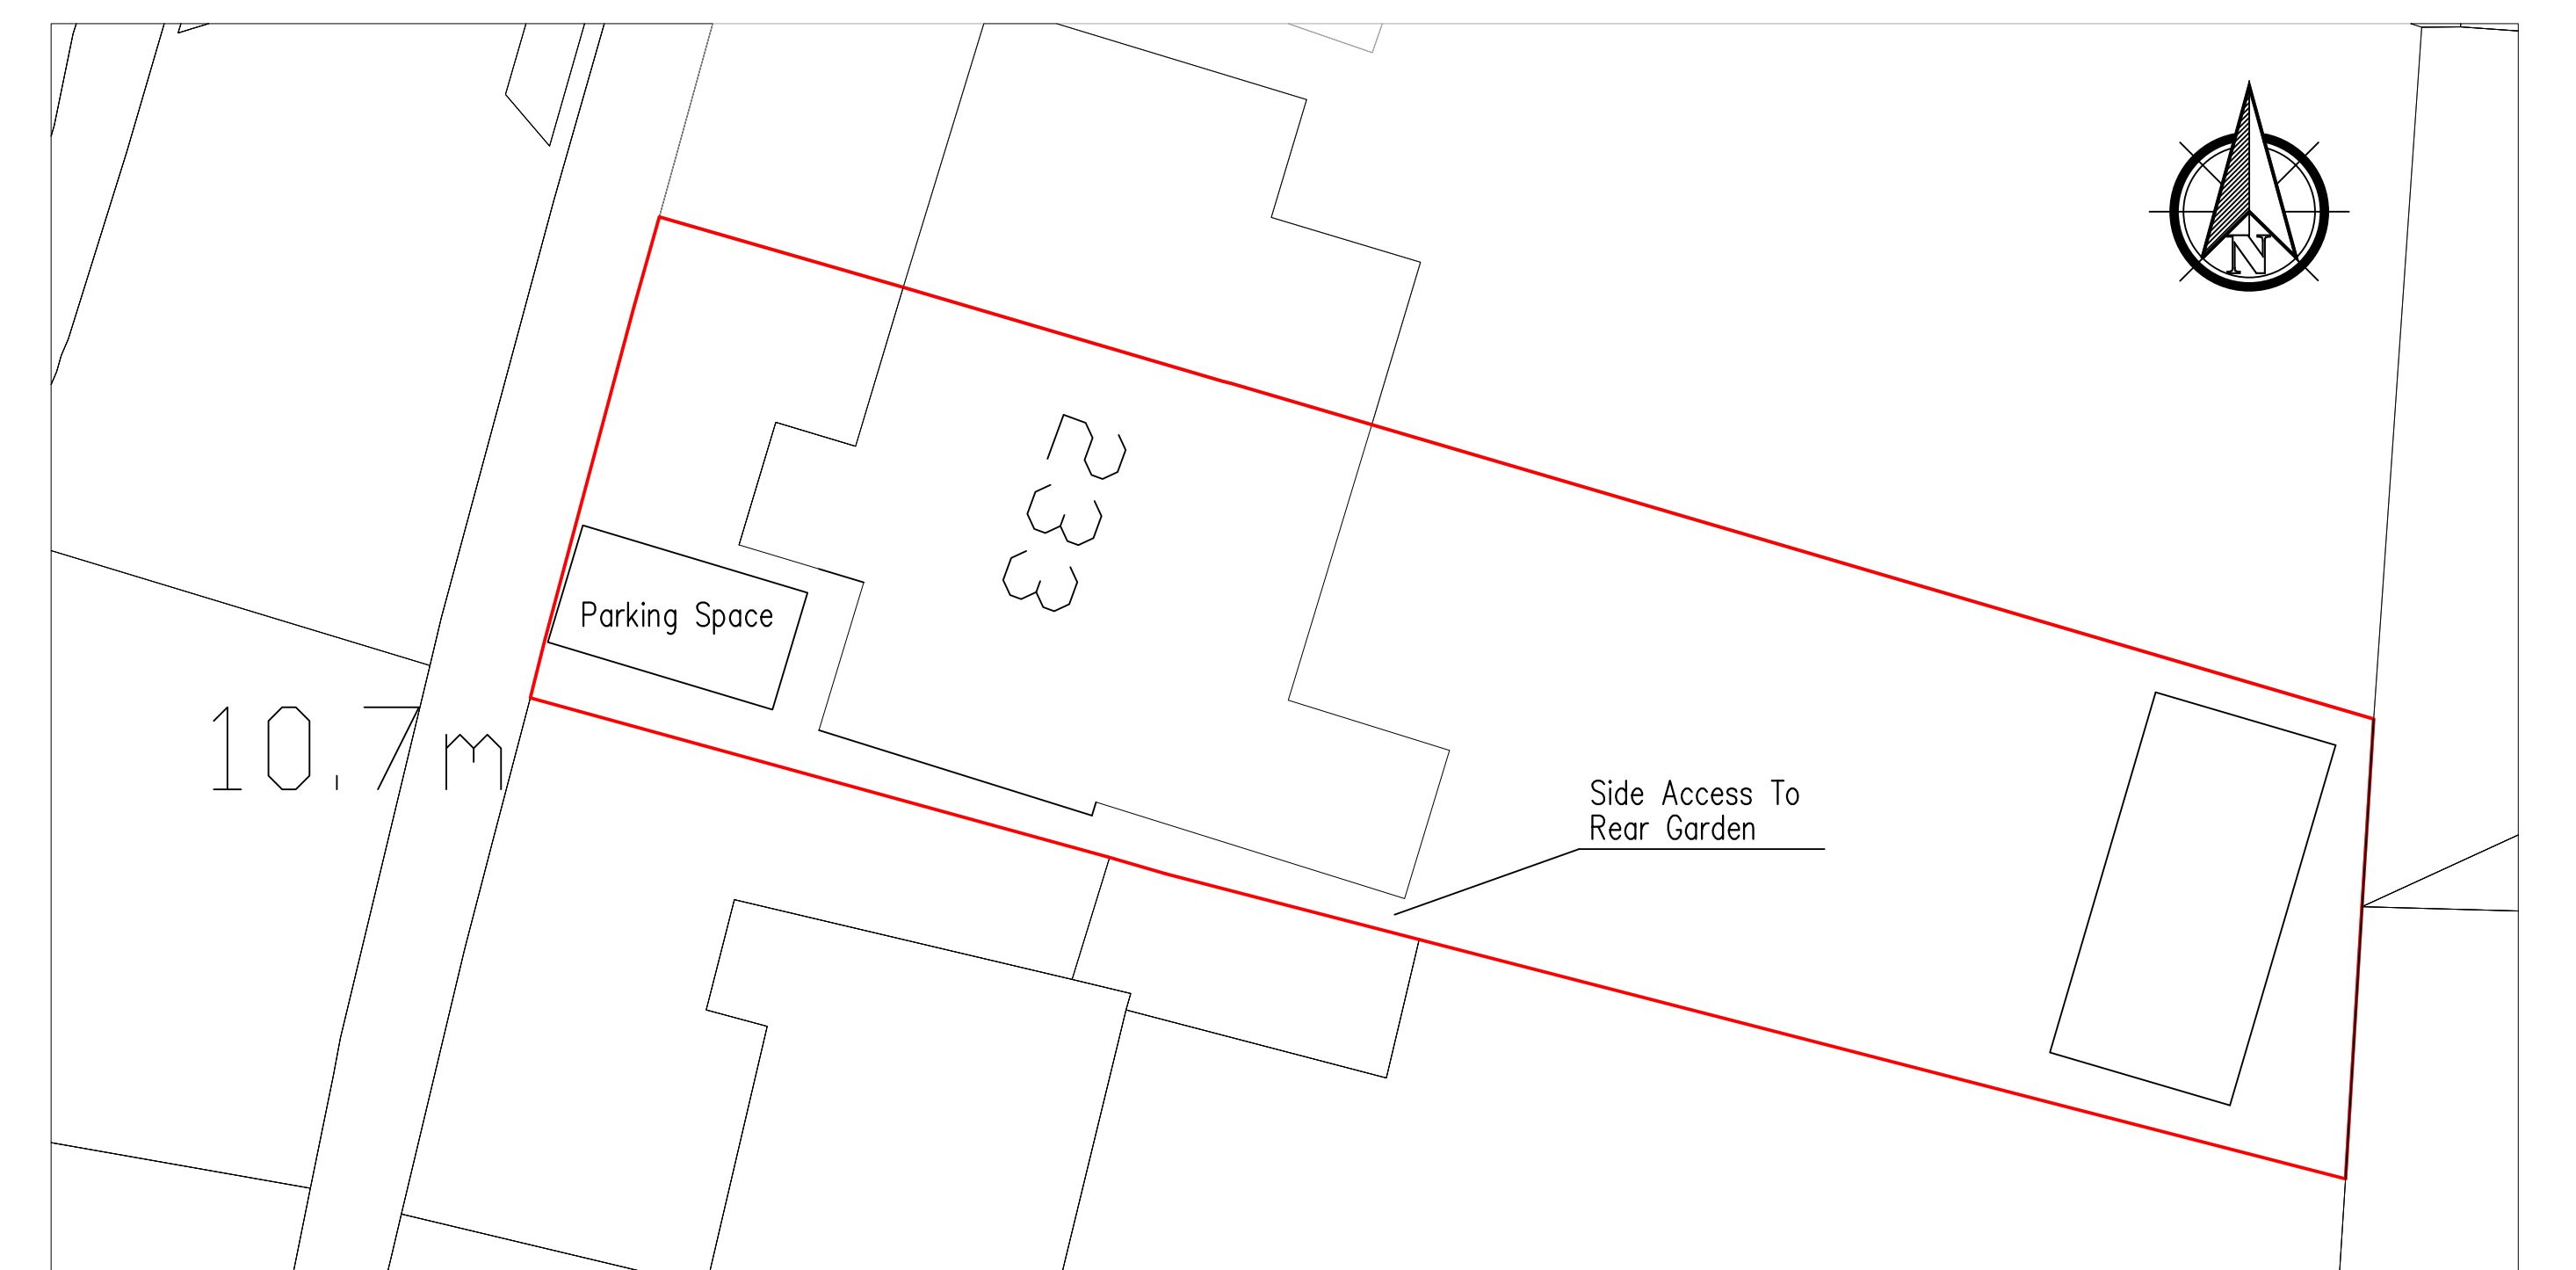

Parking Space

Side Access To
Rear Garden