





Front

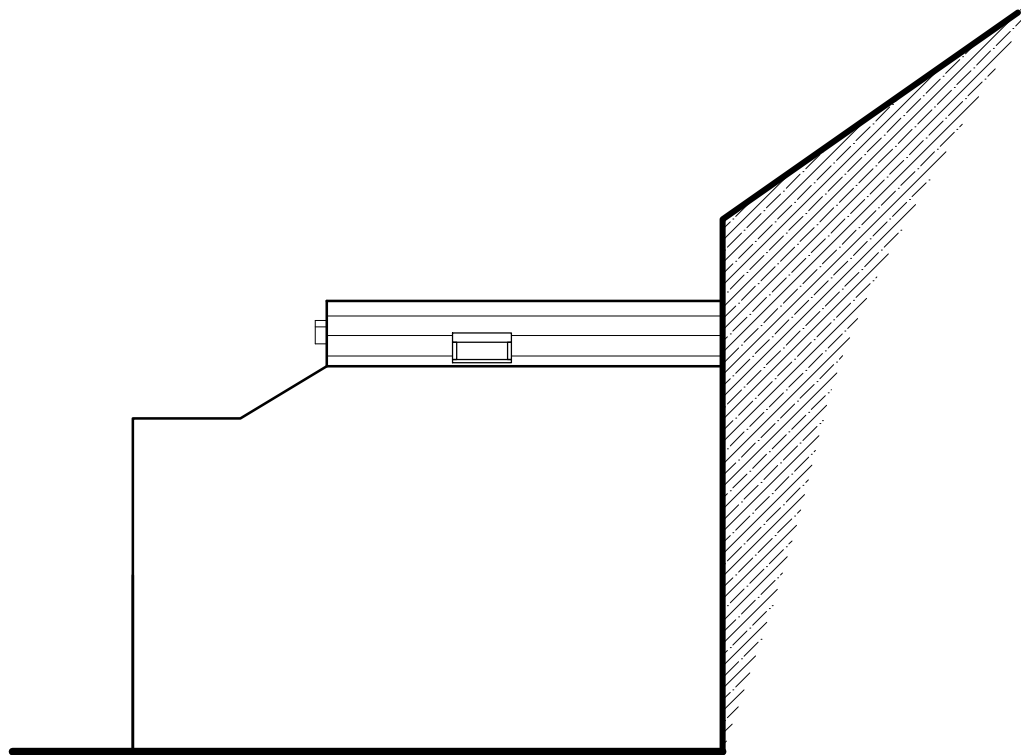


Side

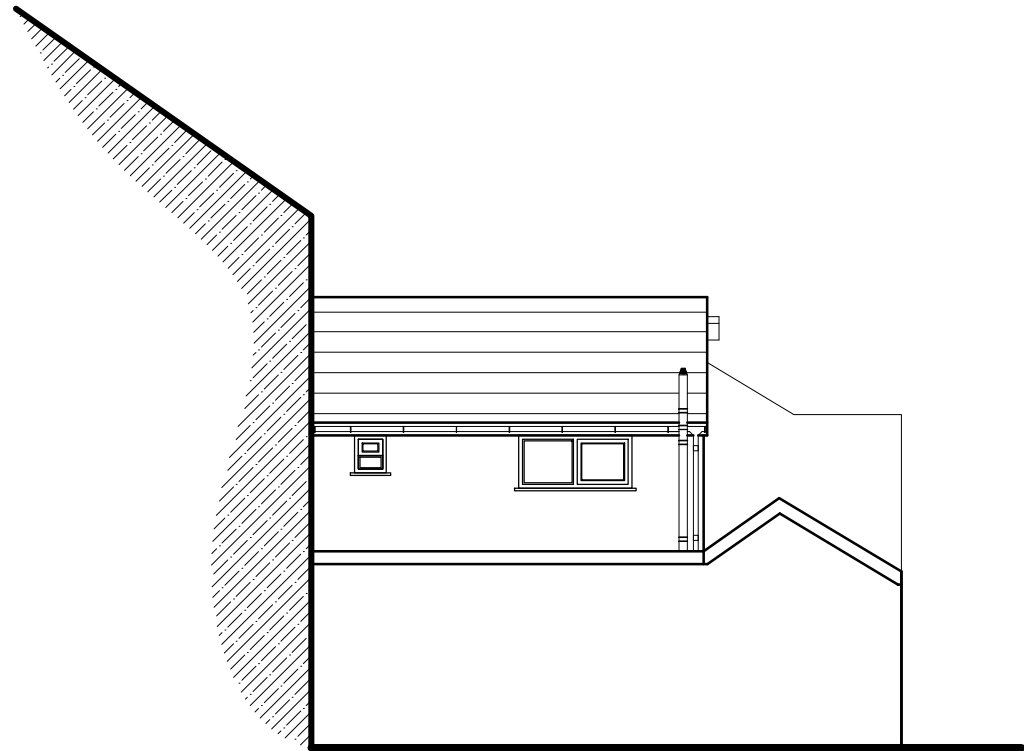

Side

Vivara Seville Woodstone Nest Box
310 x 200 x 205mm

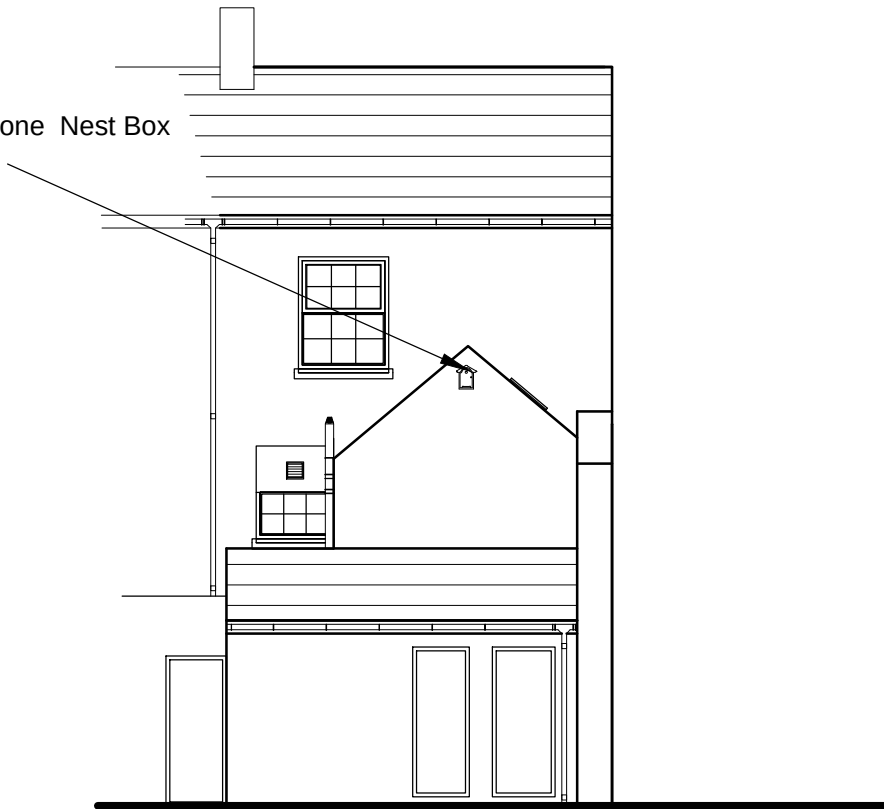

Rear

No.	Revision/Issue	Date
3	Board to ff kitchen window	10/24
2	Bin store access added	09/24
1	Blocked up window omitted	08/24

Project Name
**54 Wind St
Neath**

Drawing title
Proposed Elevations

Project ref H-24	Sheet 06
Date July 2024	
Scale 1:100	Sheet size A3