






Front

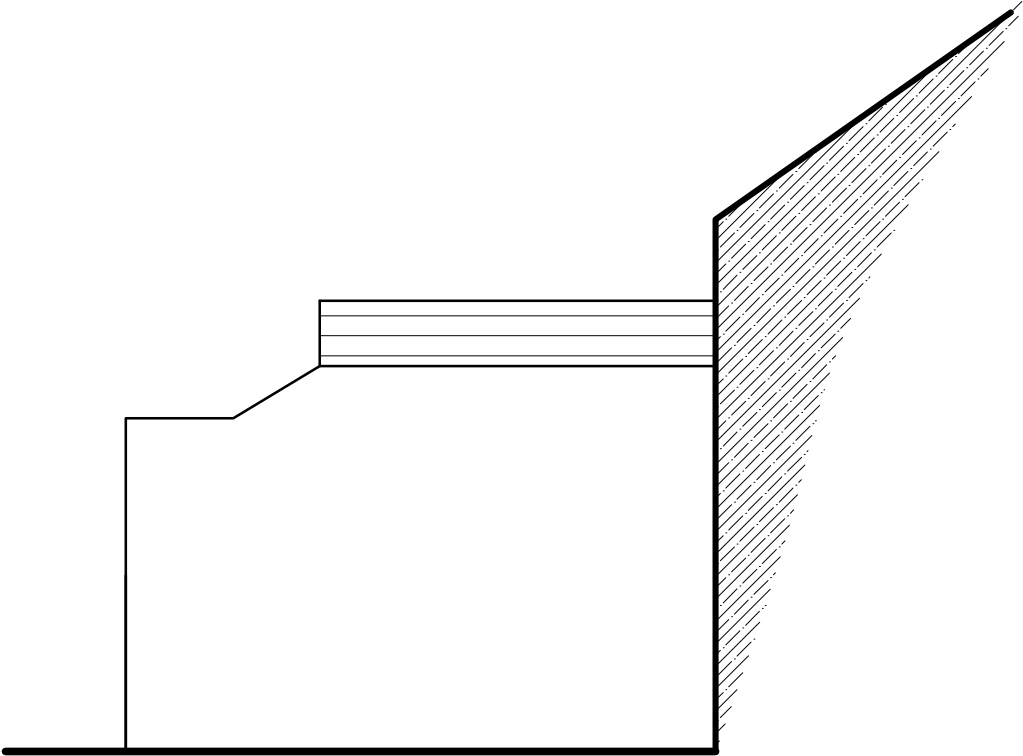

Side

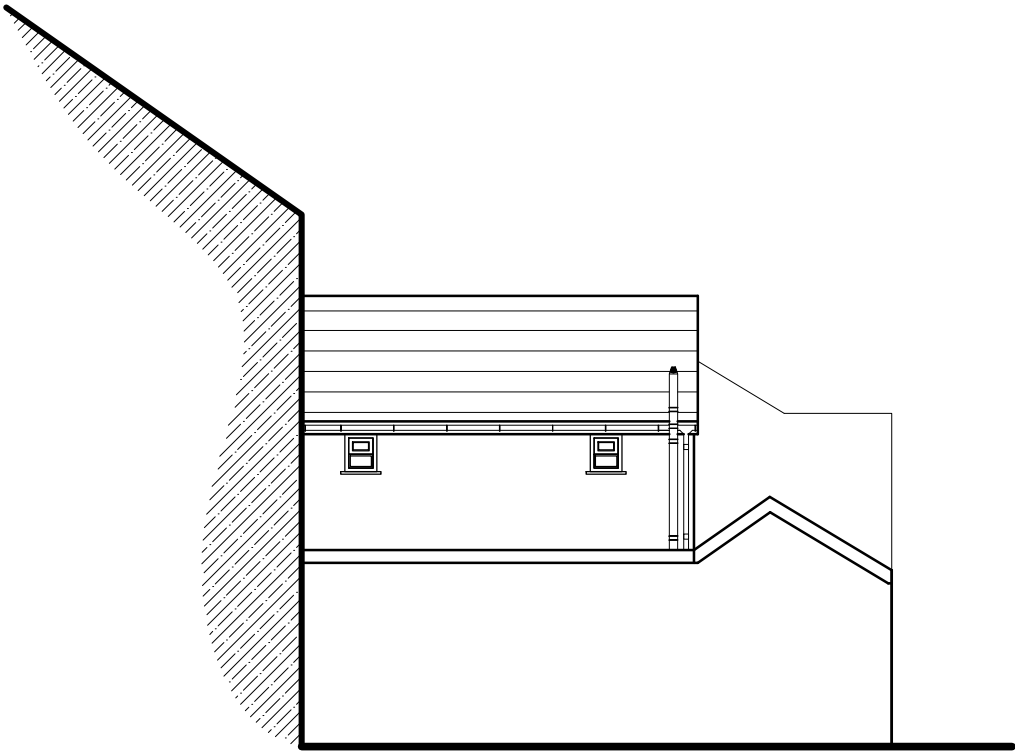

Side

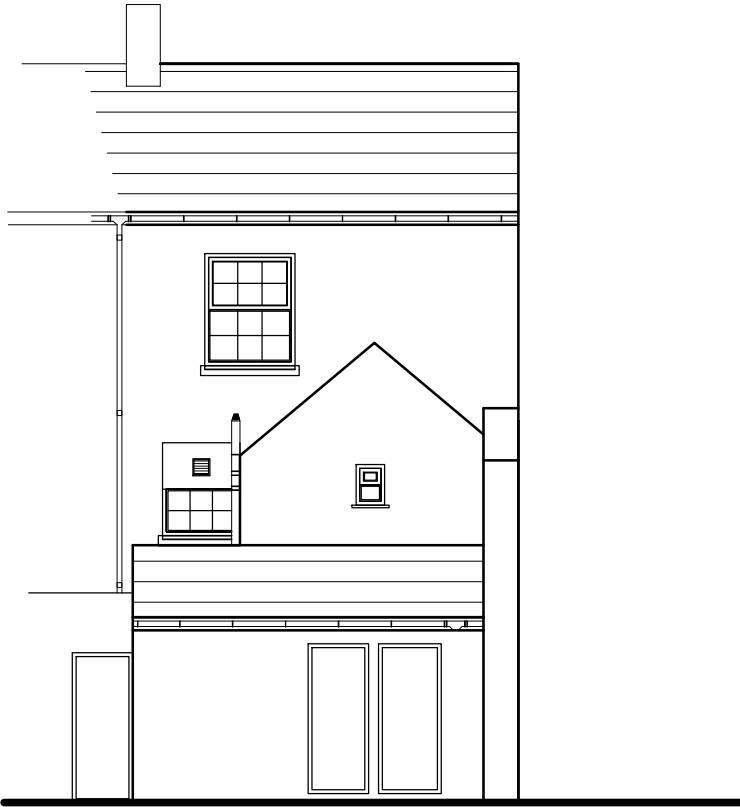

Rear

General Notes

This drawing may not be used for any purpose other than by the owner. The unauthorised reproduction or conveyance of any information contained herein without prior written permission is not permitted.

All works of alteration and demolition to include for making good to areas disturbed.

All levels, dimensions etc to be checked on site prior to tender and order.

Contractor to comply with and manage all necessary H&S, CDM 2015 requirements.

Appropriate Targeted R&D surveys to be carried out commencement.

Prior to commencement Contractor to liaise with all statutory undertakers to confirm location of existing services

1	Board to ff kitchen window	10/24
No.	Revision/Issue	Date

Project Name

54 Wind St
Neath

Drawing title

Existing Elevations

Project ref H-24	Sheet 03
Date July 2024	Sheet size A3
Scale 1:100	