


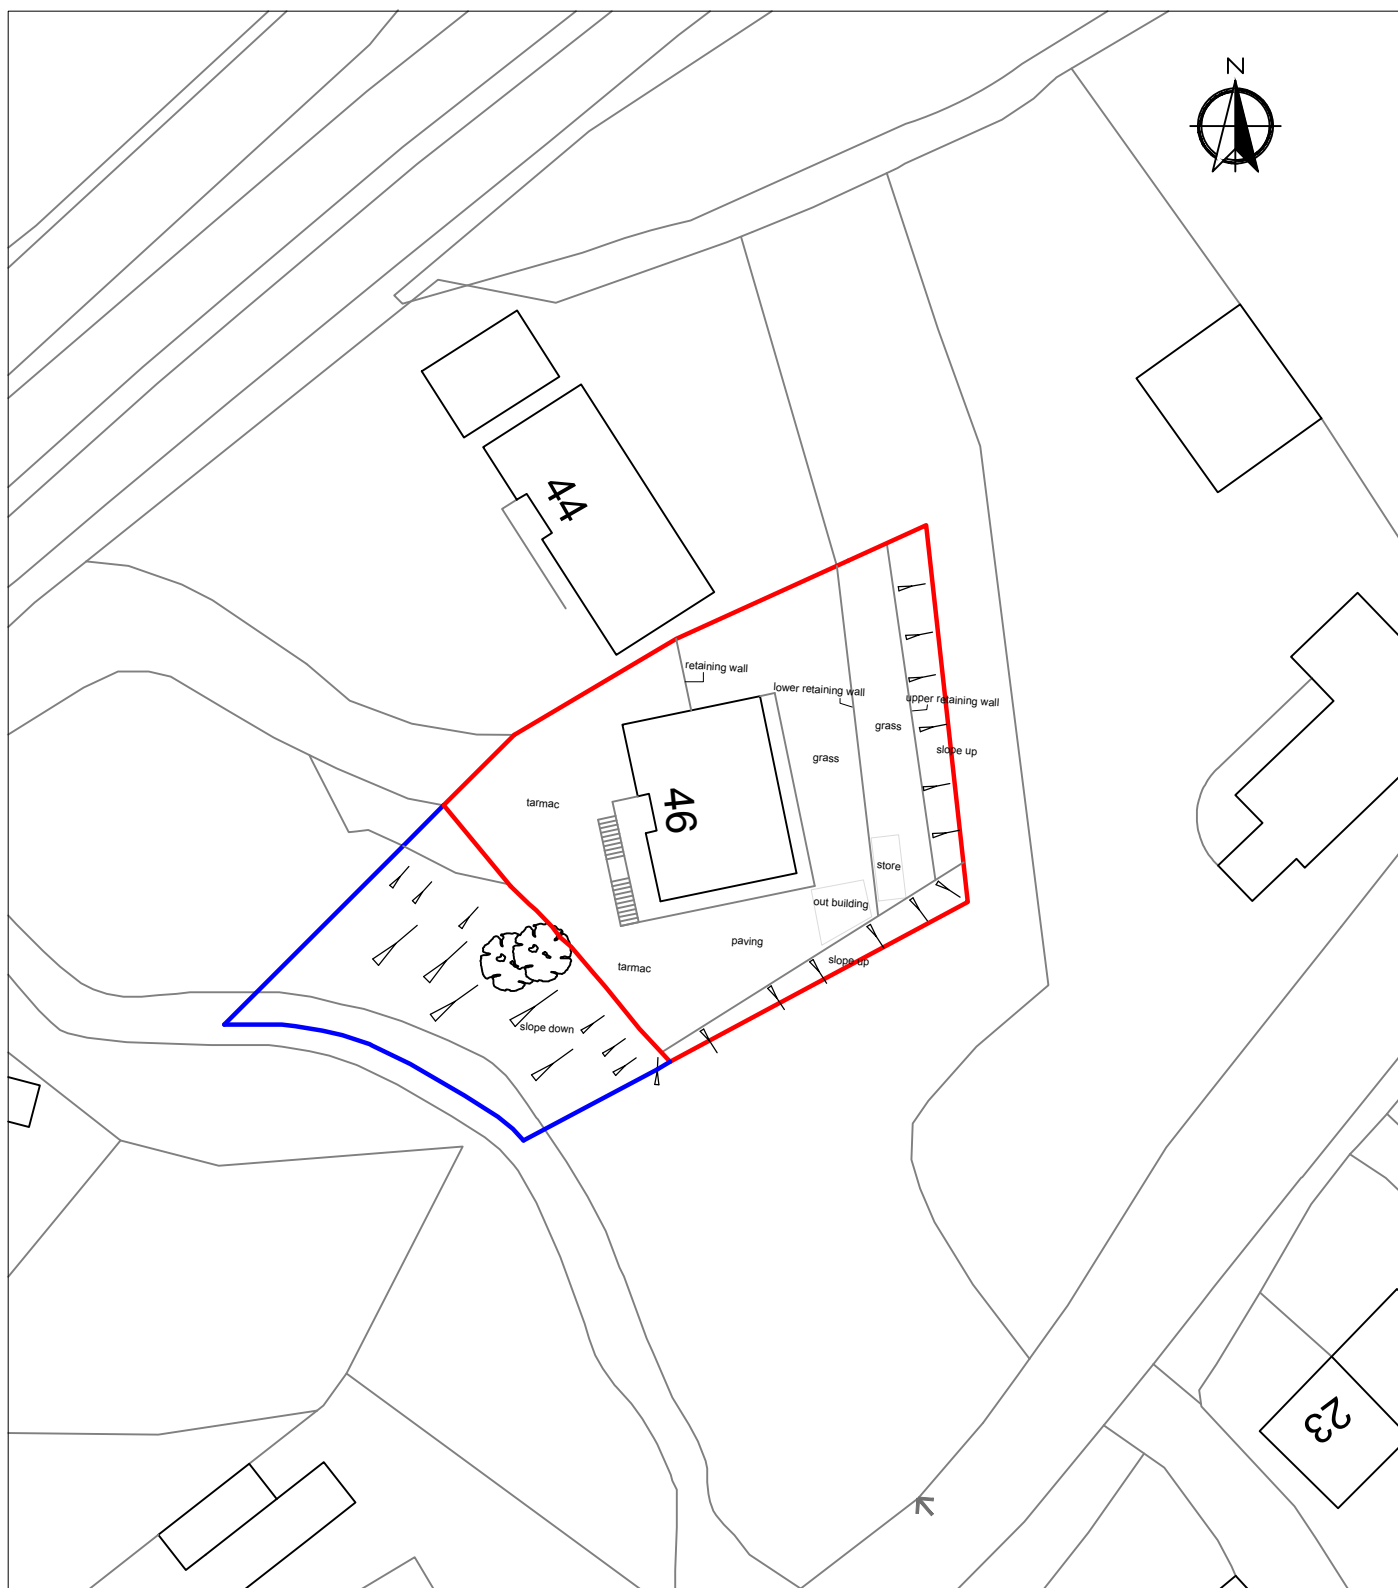

46 Lletty Dafydd

Clyne

Neath

Scale 1:500

Existing block plan