


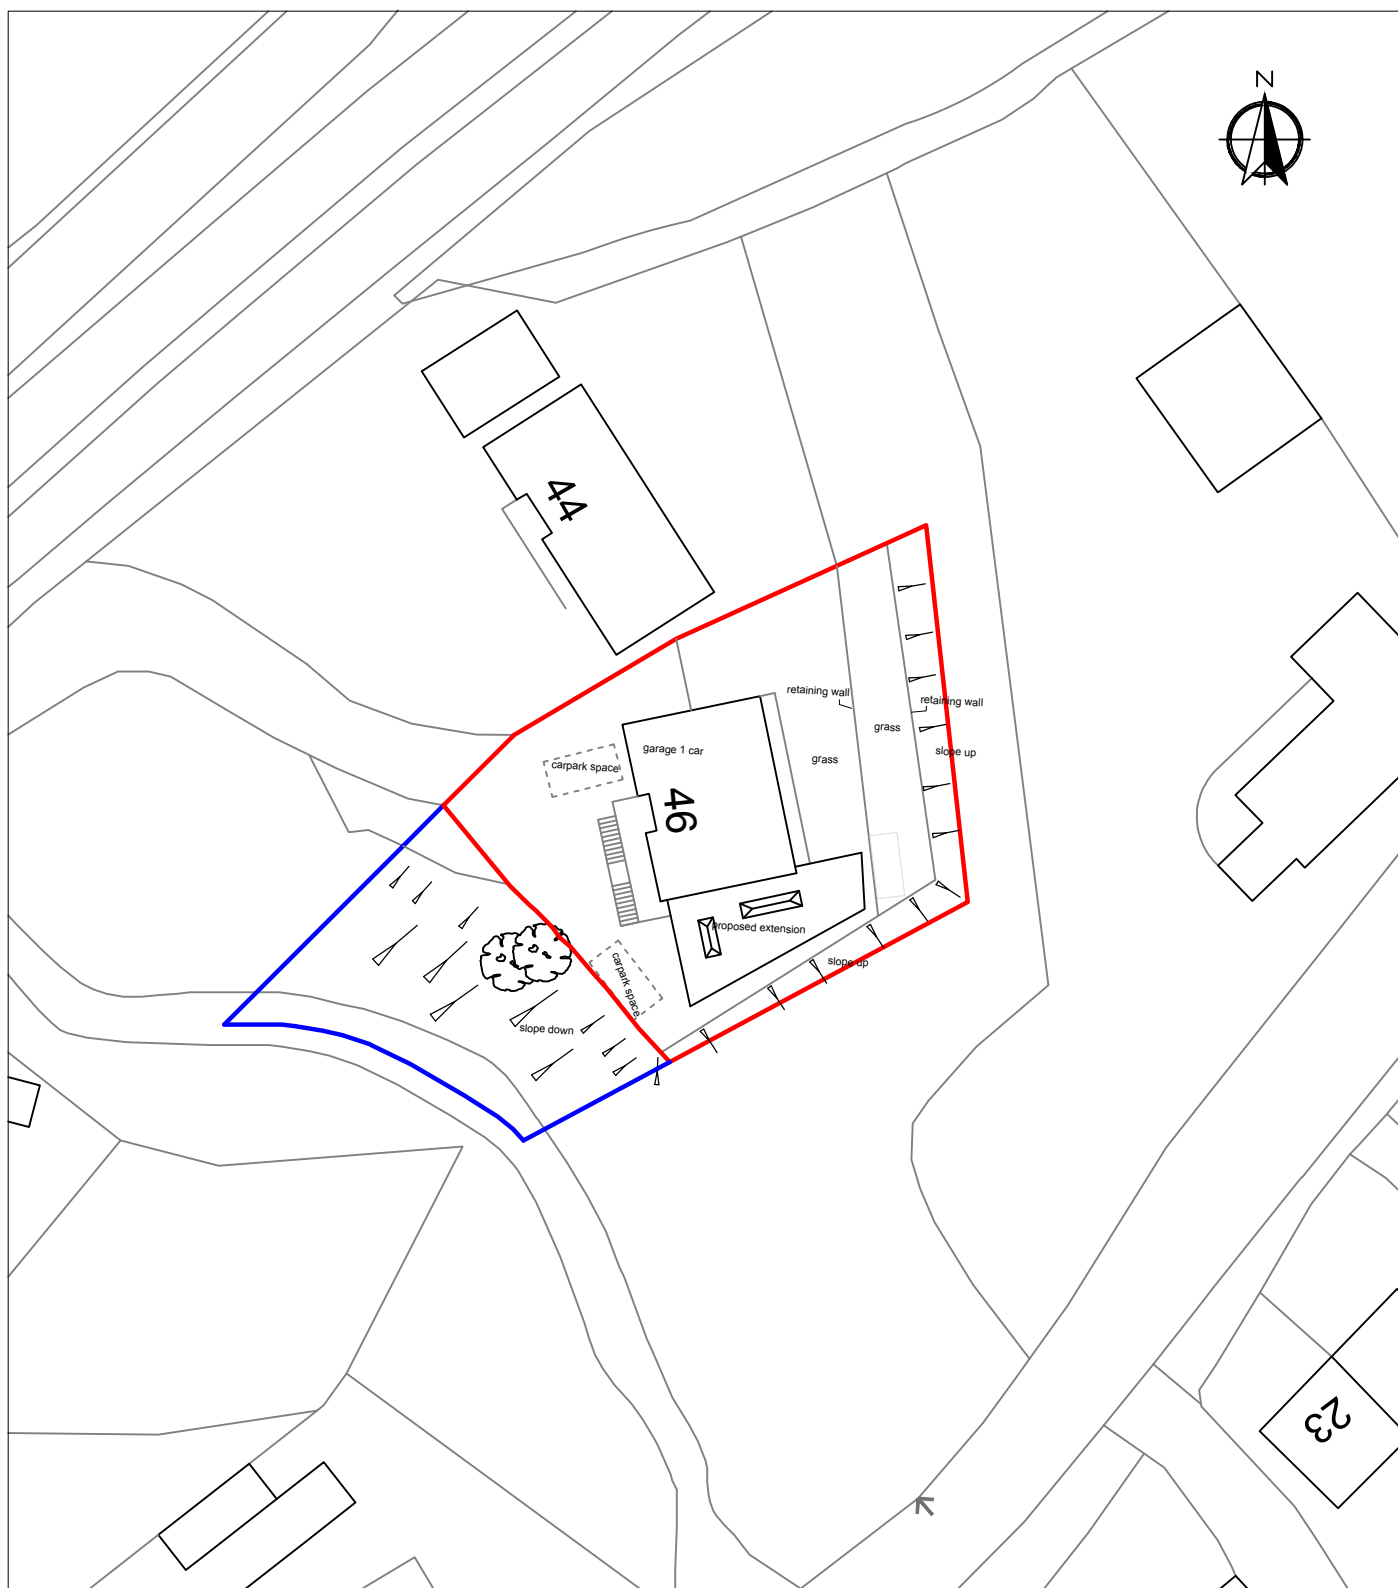

46 Lletty Dafydd

Clyne

Neath

Scale 1:500

Proposed block plan