


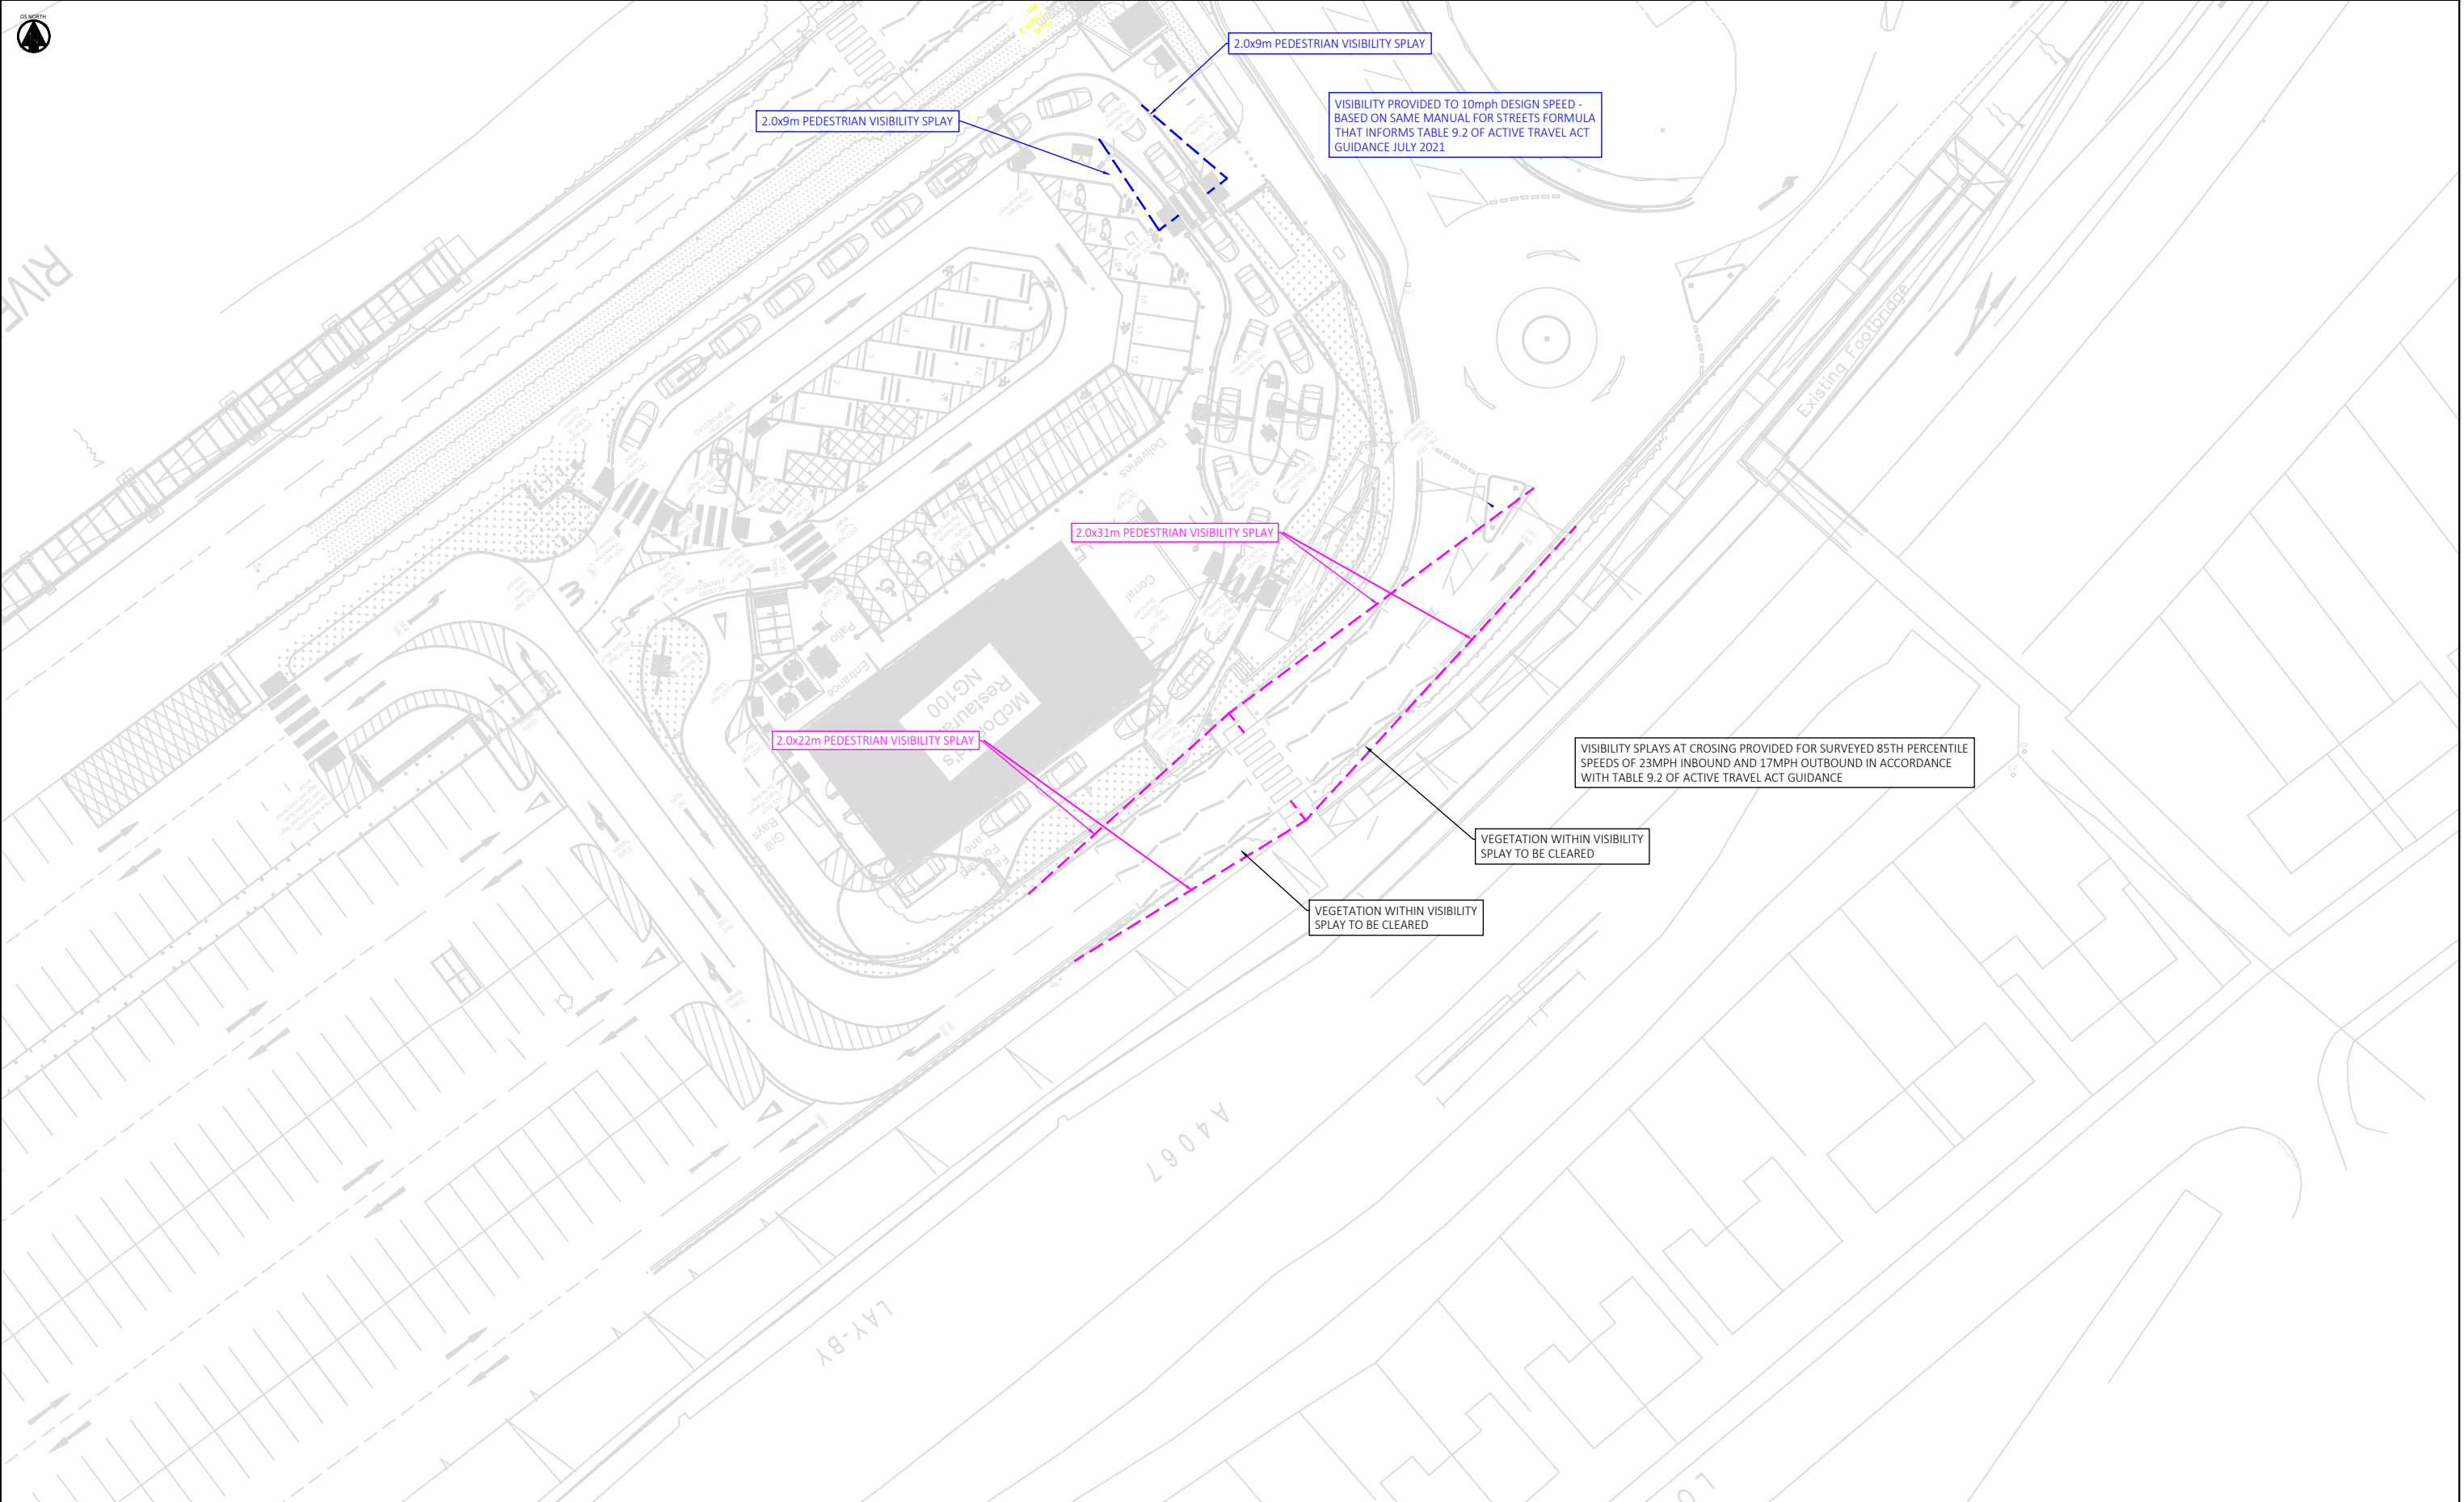

KEY PLAN	VEHICLE MODELS USED IN SWEEP PATH ANALYSIS	NOTES	REVISIONS						Hydrock MERCHANTS' HOUSE NORTH WAPPING ROAD BRISTOL BS1 4RW t: (0117) 9459 225 e: bristol@hydrock.com	PEDESTRIAN VISIBILITY SPLAYS		
			P05 VISIBILITY PLAYS AMENDED							CLIENT		
			P04 VISIBILITY PLAYS AMENDED							MCDONALDS RESTAURANTS		
			P03 VISIBILITY PLAYS AMENDED							PROJECT		
			P02 VISIBILITY PLAYS AMENDED							MCDONALDS PONTARDWE		
			P01 FIRST ISSUE							STATUS DESCRIPTION		
										INFORMATION		
										DRAWING NO. (PROJECT CODE-ORIGINATOR.ZONE-LEVEL-TYPE-ROLE-NUMBER)		
										15297-HYD-XX-XX-DR-TP-0003		
										STATUS		
						S2						
						REVISION						
						P05						